



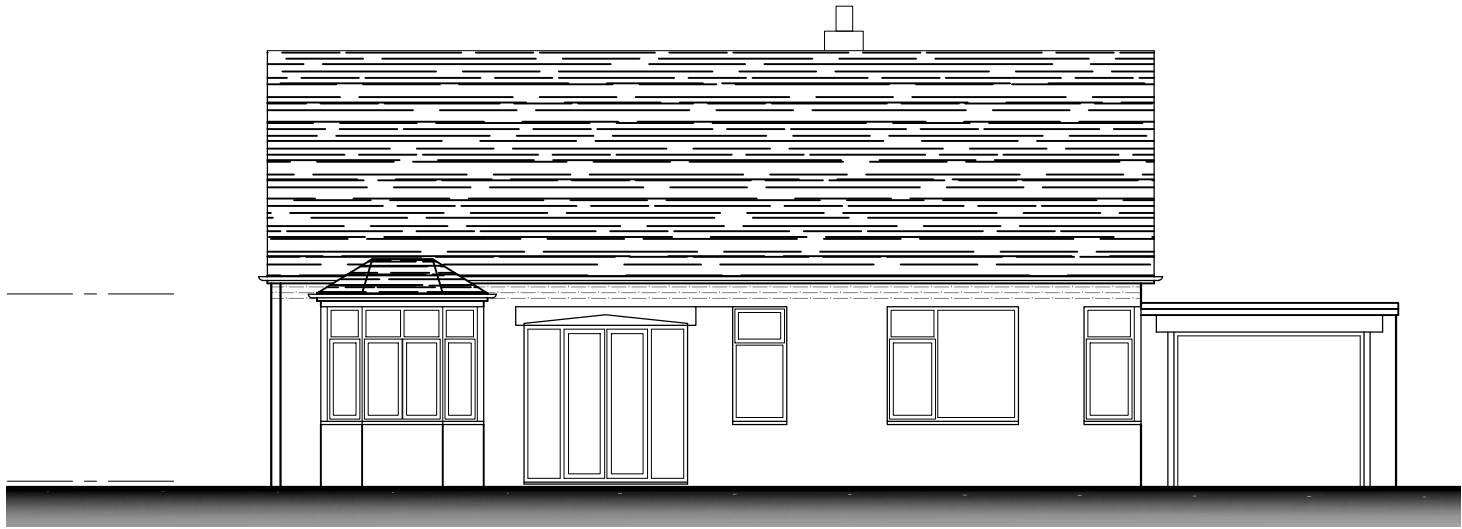


Front Elevation @ 1:100

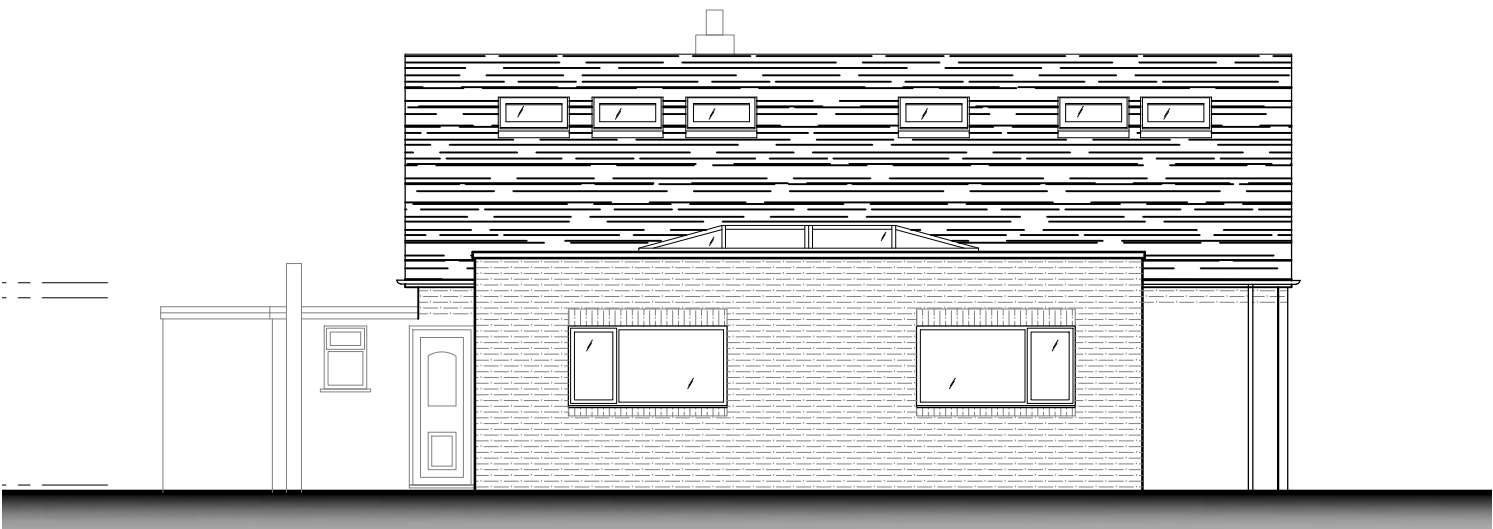

Rear Elevation @ 1:100



Side Elevation @ 1:100

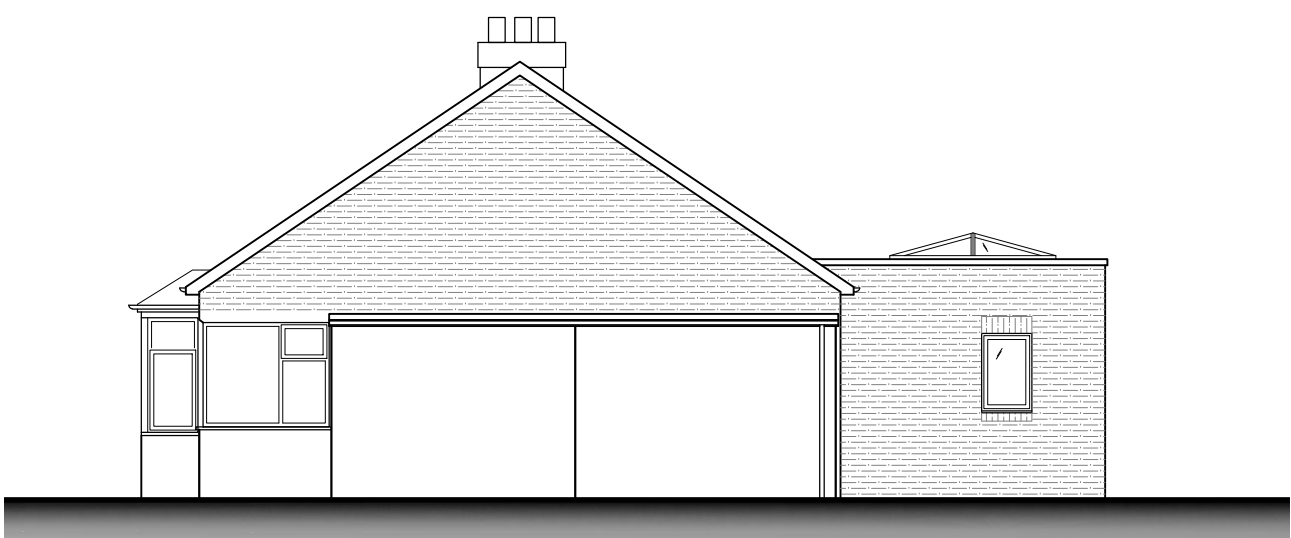

Side Elevation @ 1:100

Rev	Description	Drawn	KCD	Date



DANIEL MATTHIAS
ARCHITECTURE

NEW INN | NEWCASTLE ROAD | BETCHTON |
SANDBACH | CHESHIRE | CW11 2TG

T / 01270 346 033
M / 07725 004 592
E / daniel@architecture-dma.co.uk
W / <http://www.architecture-dma.co.uk/>

Kay O'Connor 145 High Lane, Brown Edge ST6 8RT	March 24 1:100 @ A3 Planning	Drawn by DM	PROJECT No. 850	Proposed Elevations	Rev
				PA012	B