


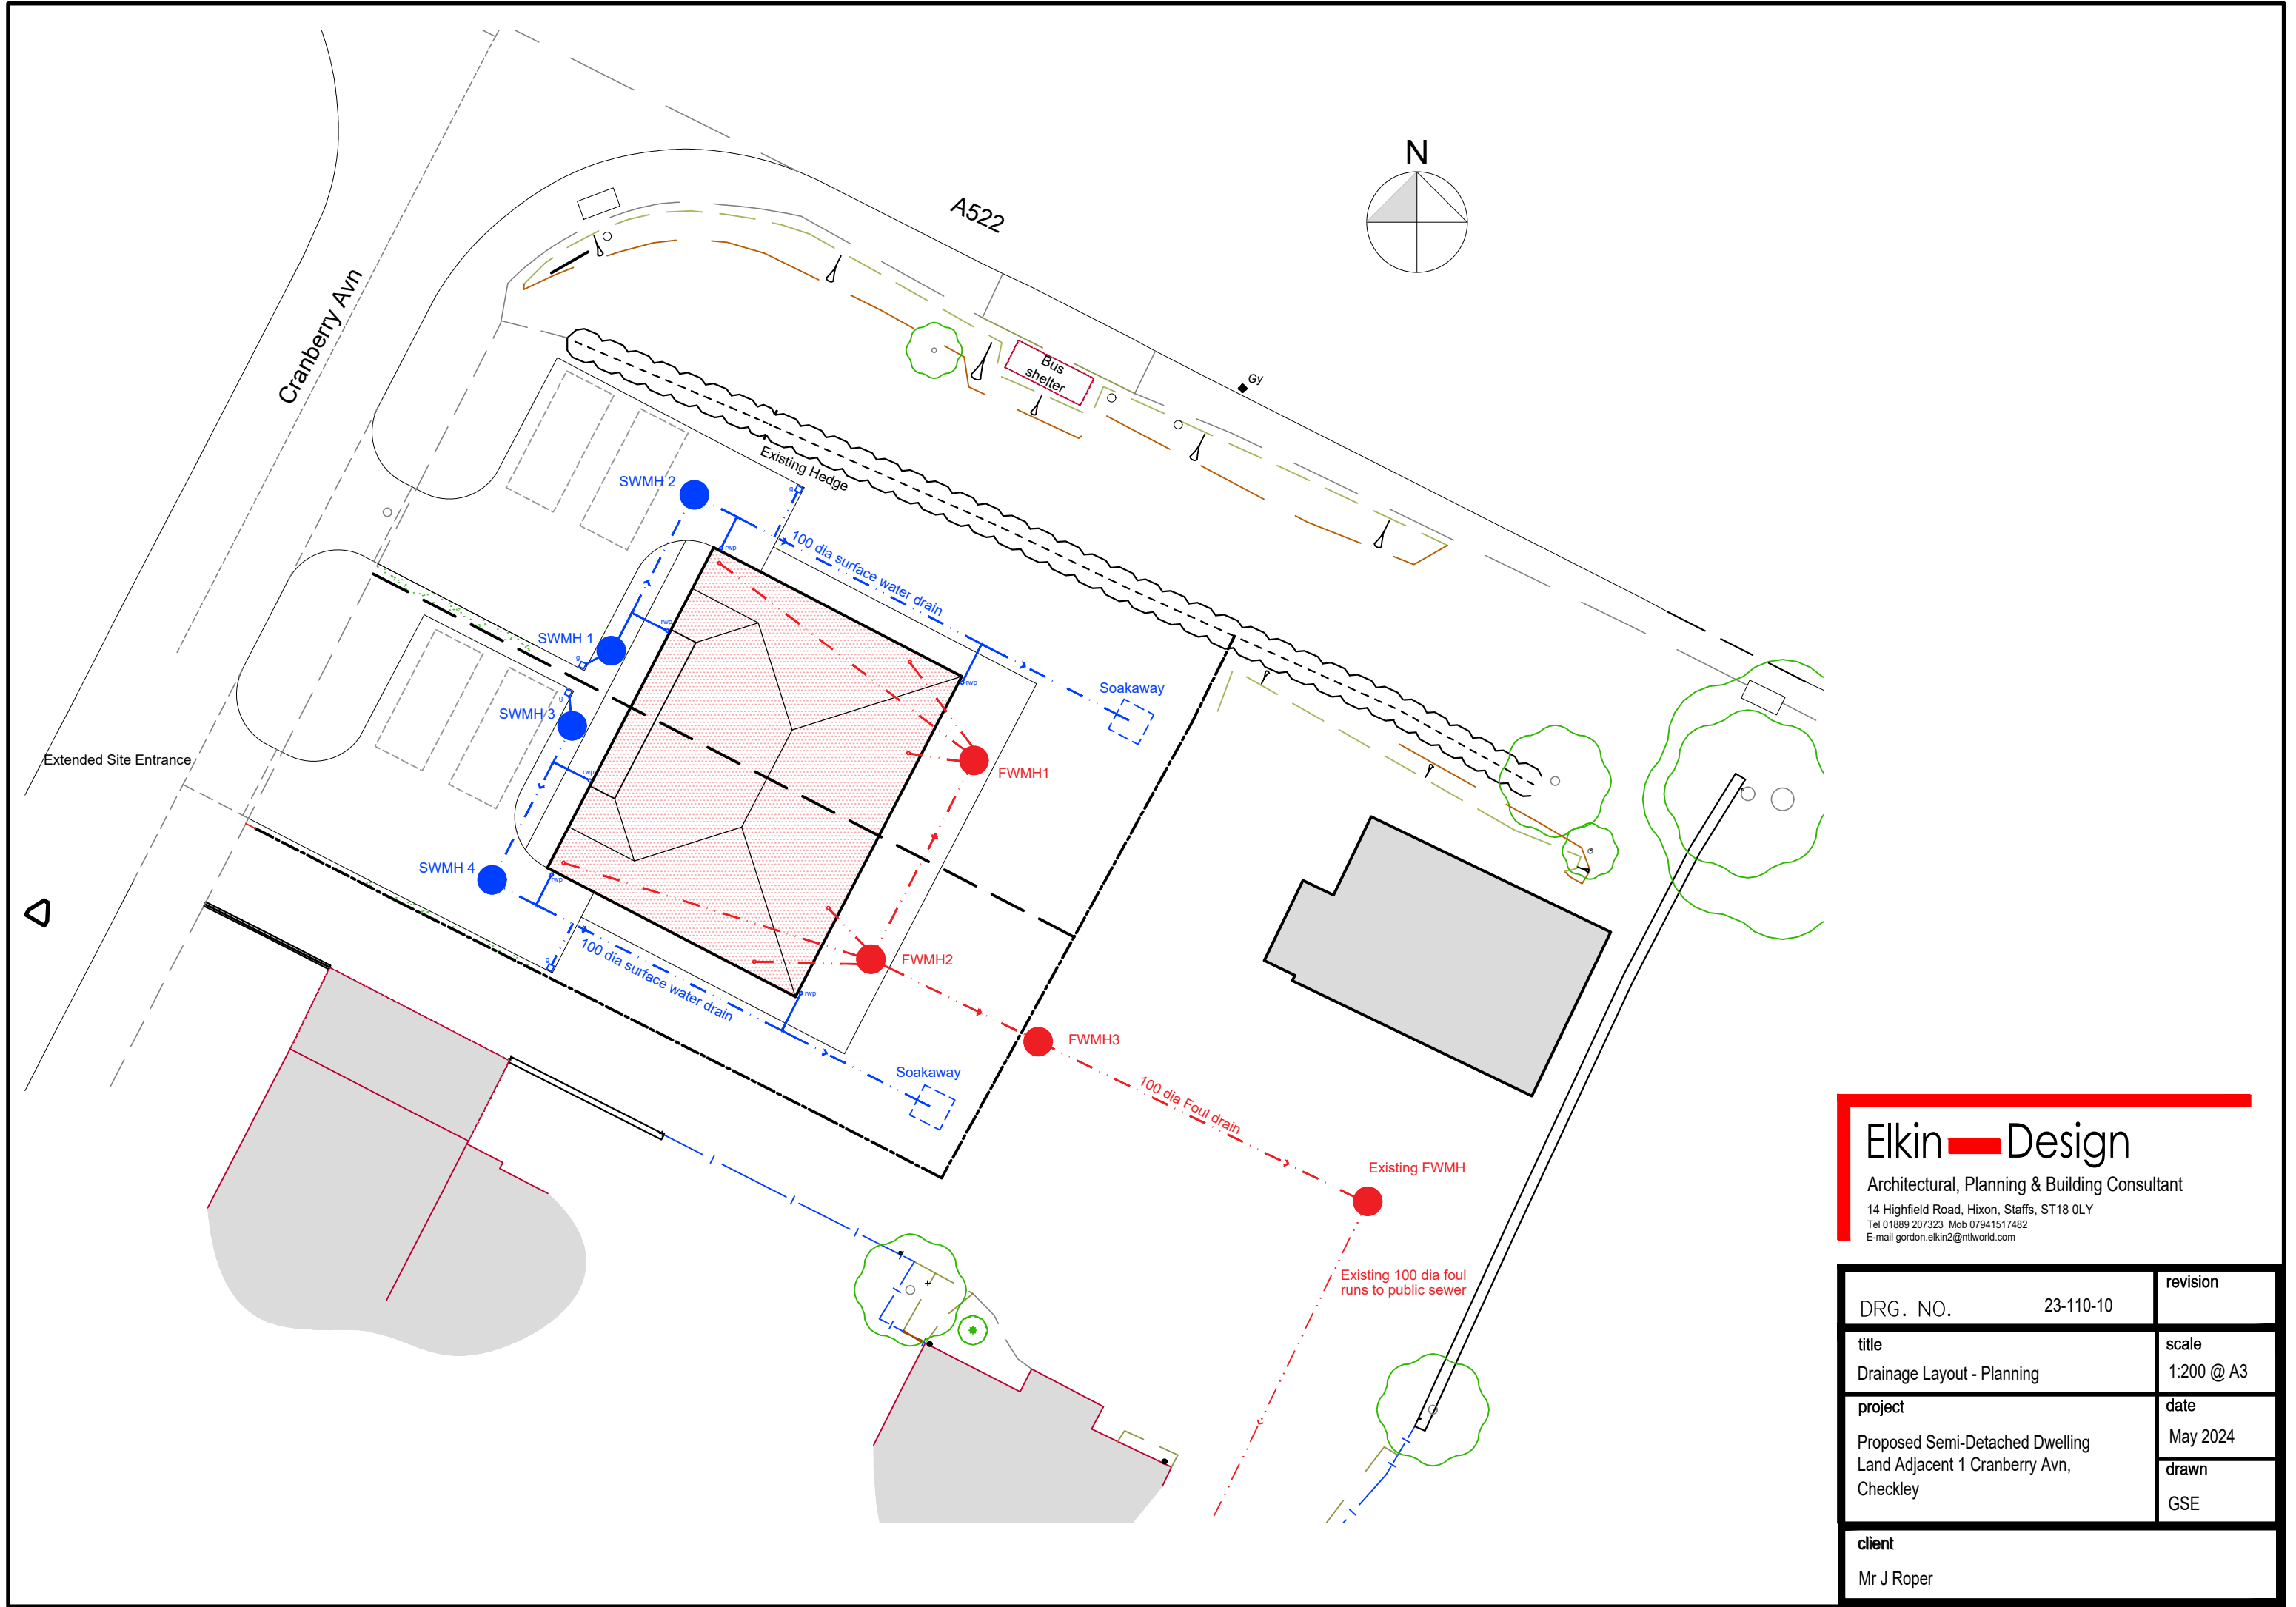

Elkin

Design

Architectural, Planning & Building Consultant
14 Highfield Road, Hixon, Staffs, ST18 0LY
Tel 01889 207323 Mob 07941517482
E-mail gordon.elkin2@ntlworld.com

DRG. NO. 23-110-10		revision
title Drainage Layout - Planning		scale 1:200 @ A3
project Proposed Semi-Detached Dwelling Land Adjacent 1 Cranberry Avn, Checkley		date May 2024
		drawn GSE
client Mr J Roper		