


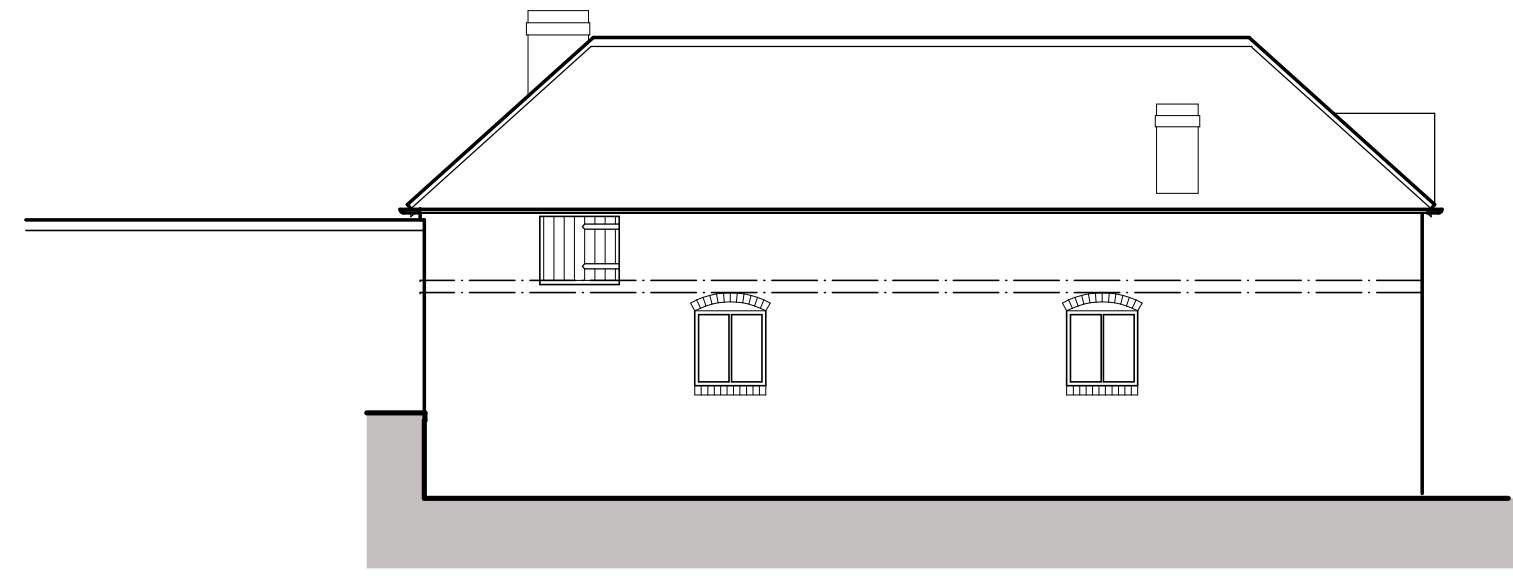

South Elevation




North Elevation




Cross Section




West Elevation

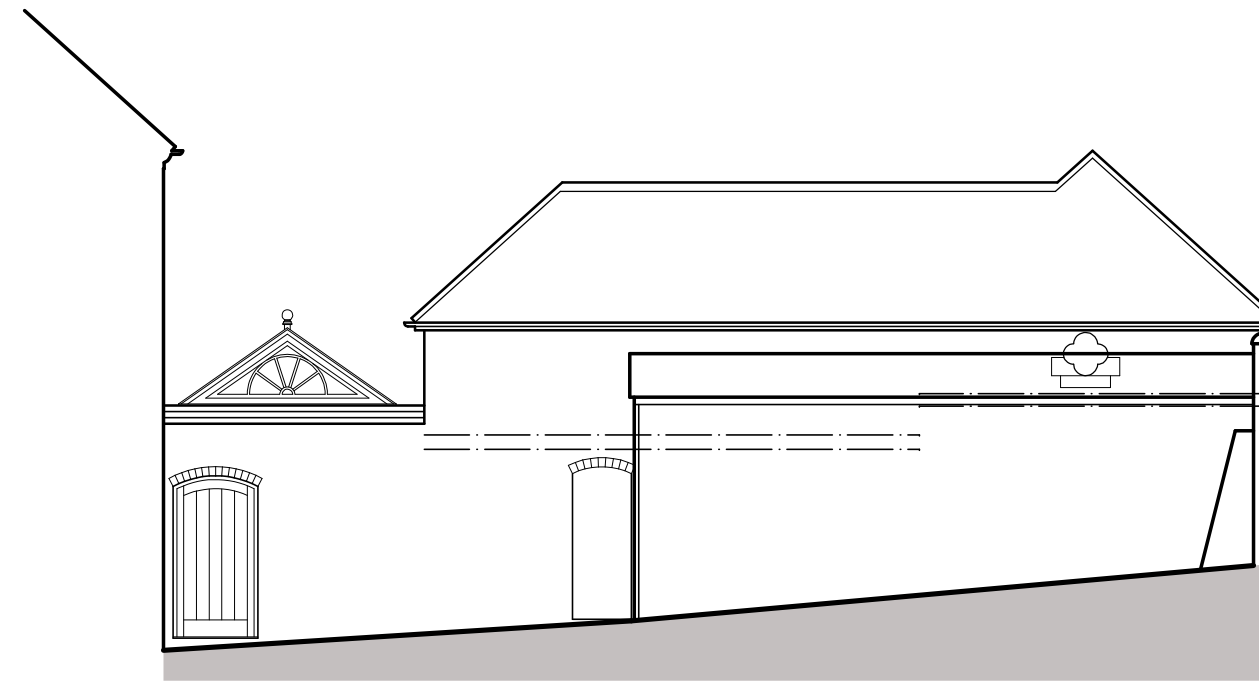


East Elevation

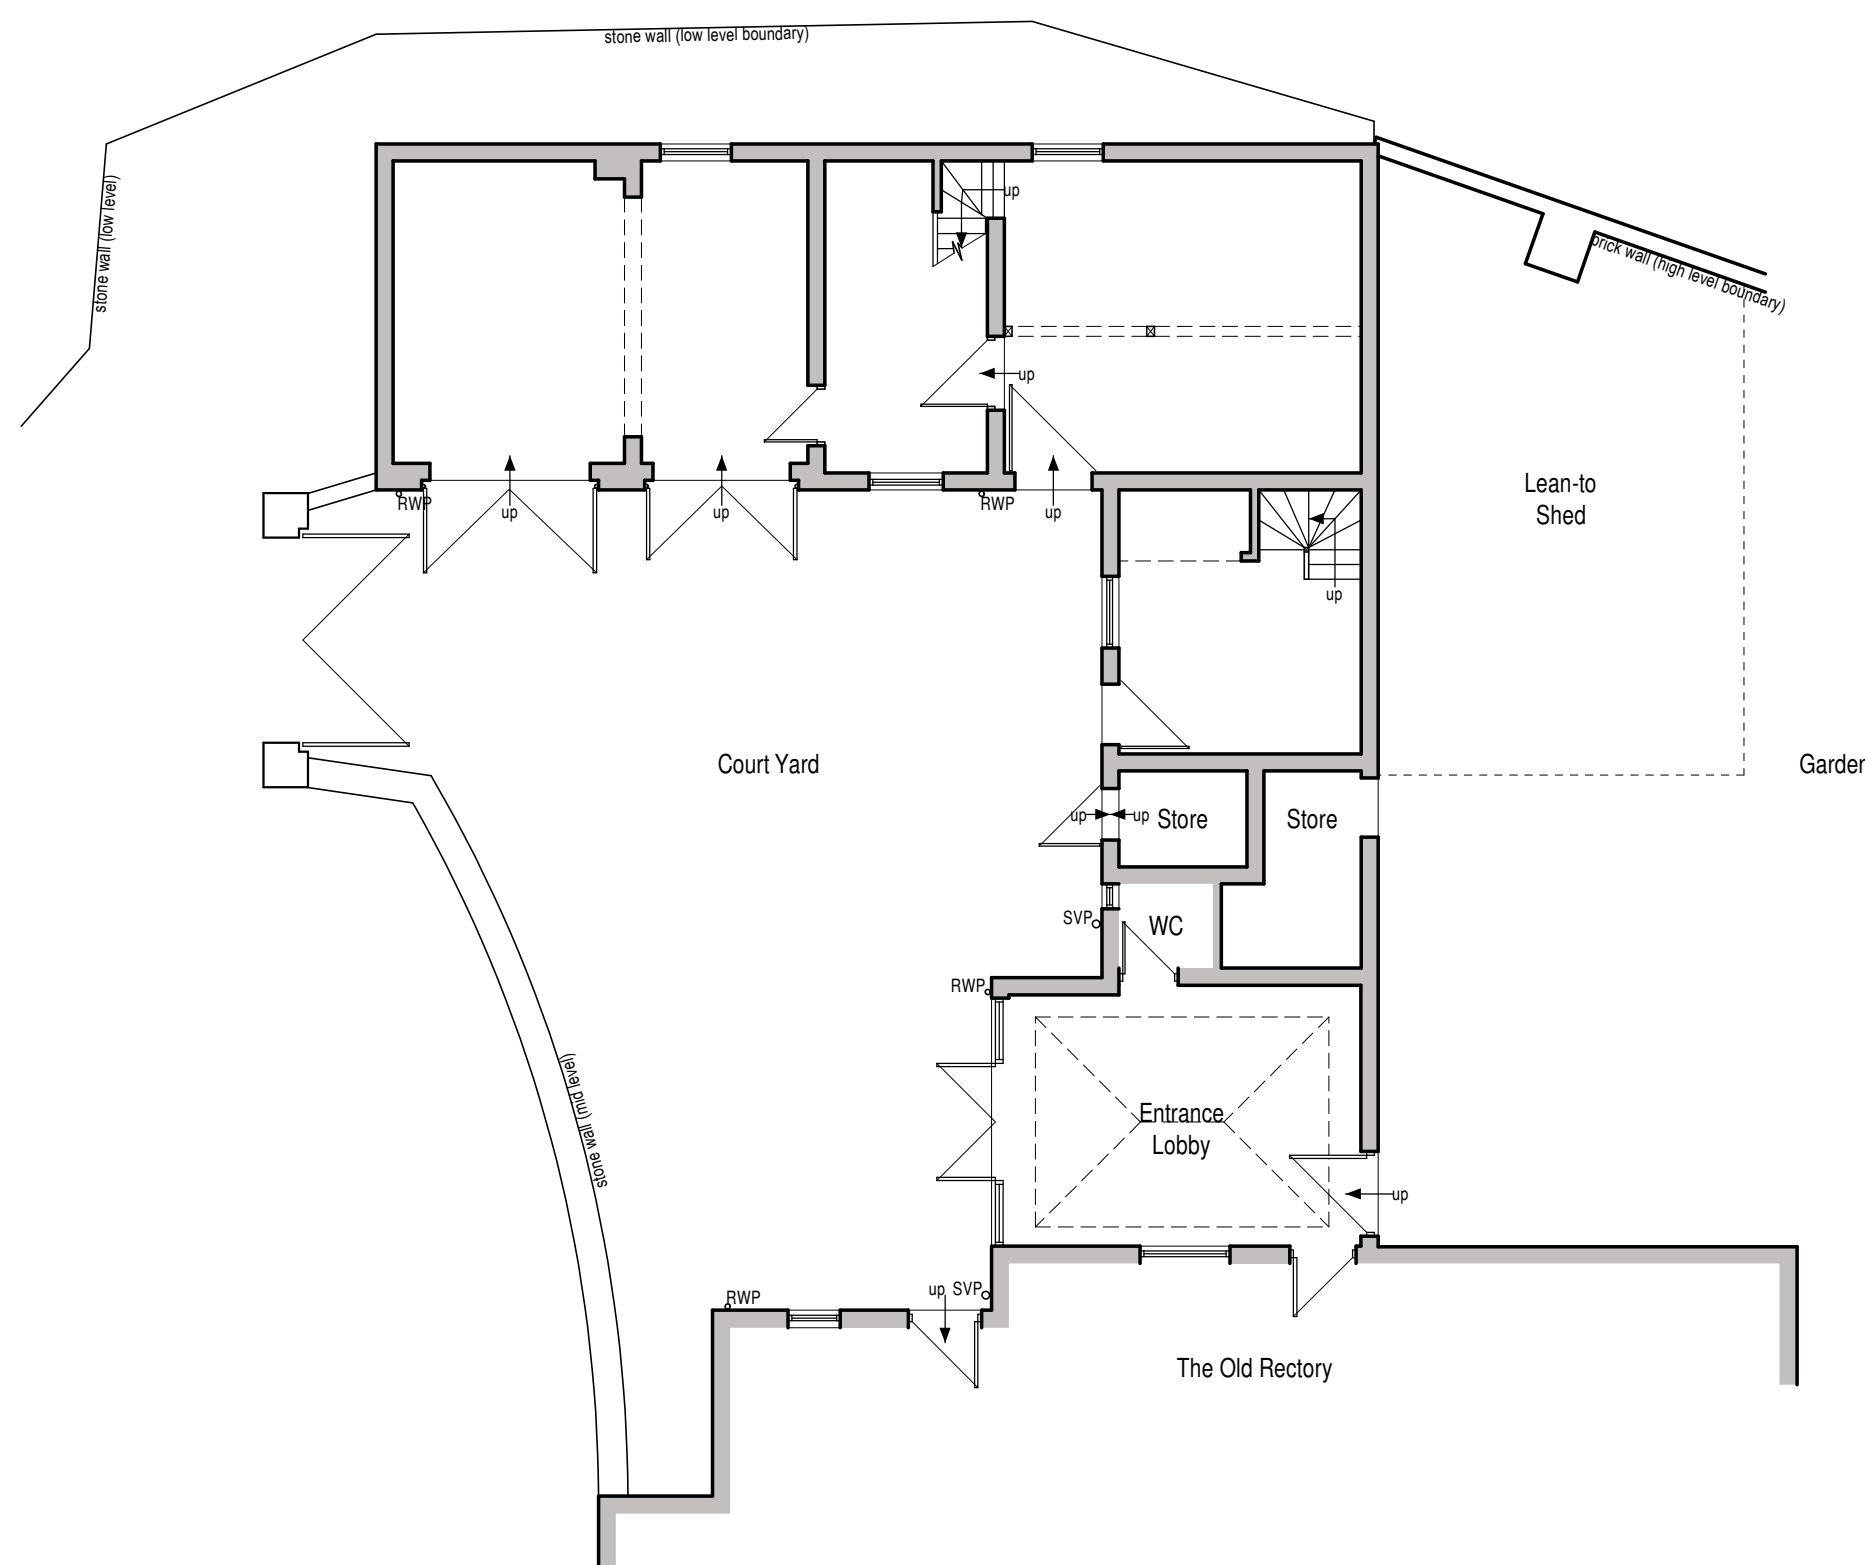

Ground Floor Plan

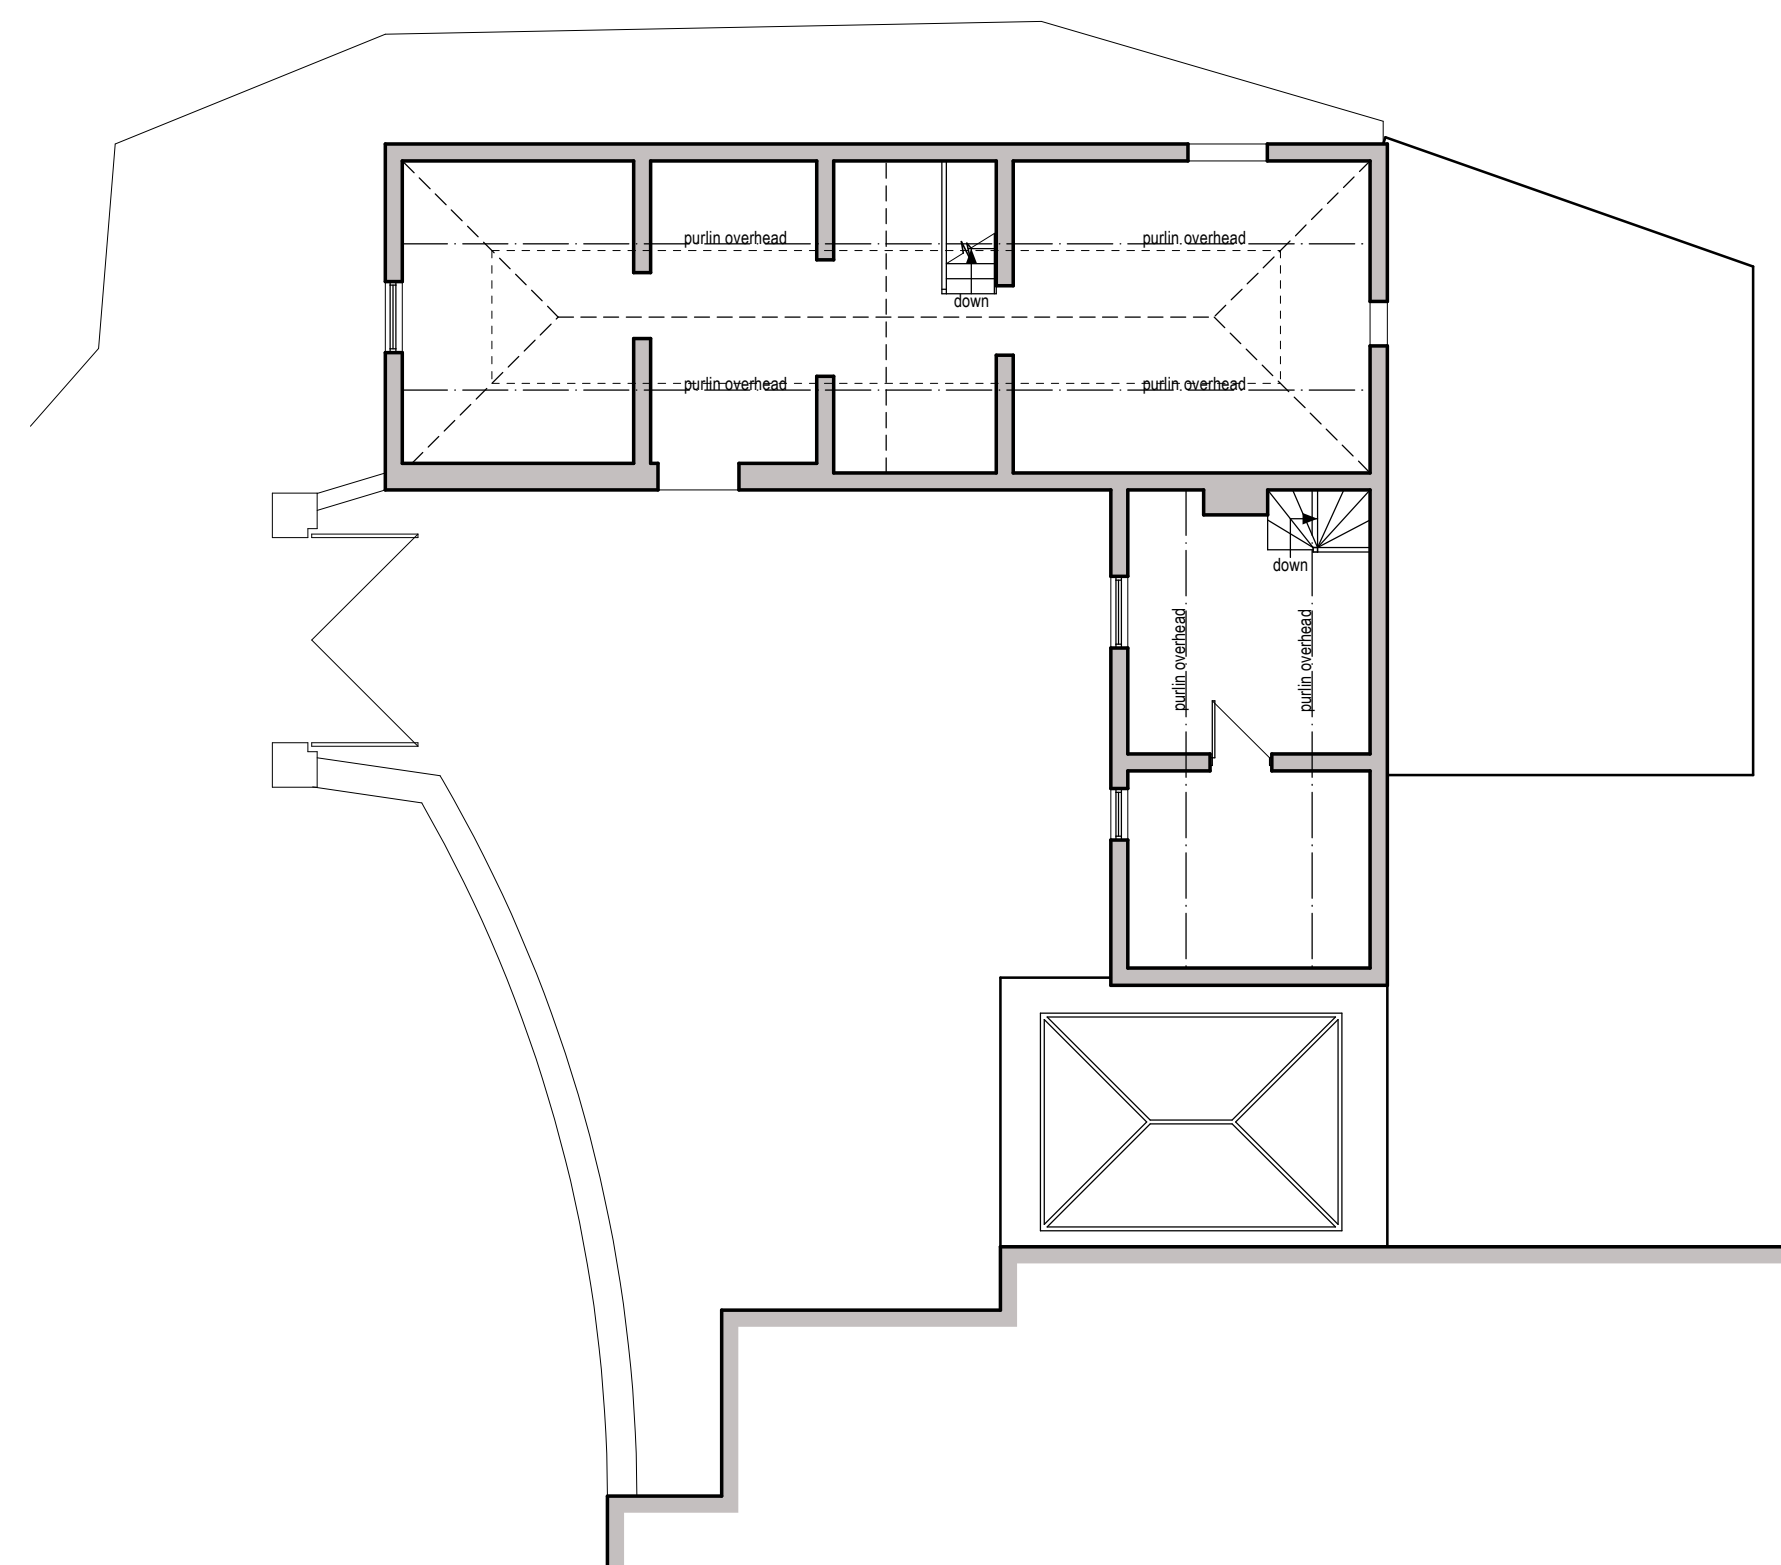

First Floor Plan

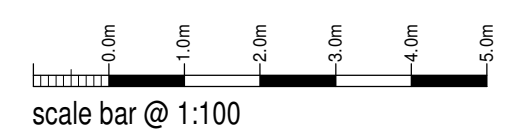

Mrs Randles

PROPOSED CONVERSION OF STABLE
BLOCK INTO 2 No. DWELLINGS AT
THE OLD RECTORY,
HOLT LANE,
KINGSLEY,
STOKE-ON-TRENT, ST10 2BA
EXISTING CONDITIONS
FLOOR PLANS + ELEVATIONS
Date OCTOBER 2019 Sheet A1 Scale 1:100
Dwg No. 2019-2442-01 Rev. B Drawn NAW
A - 09/09/2020 - PLAN UPDATED FOR PLANNING SUBMISSION
B - 10/02/2021 - CROSS SECTION SHOWN



10 Cawdry Buildings, Fountain Street, Leek, ST13 6JP
Telephone: 01538 386002
E-mail: info@sammonsltd.co.uk
Web: www.sammonsltd.co.uk

This drawing is copyright.
All dimensions must be checked prior to commencement.