
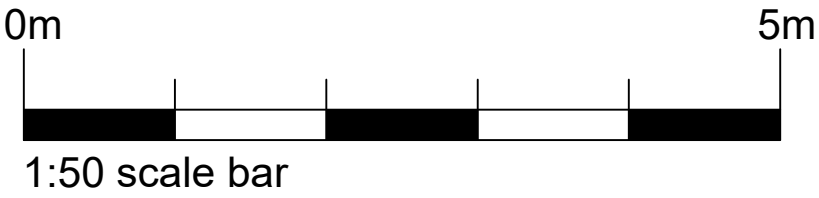


RevNo	Revision note	Date	Signature	Checked
A	- Roof design amended to be a hipped roof	09.07.24		

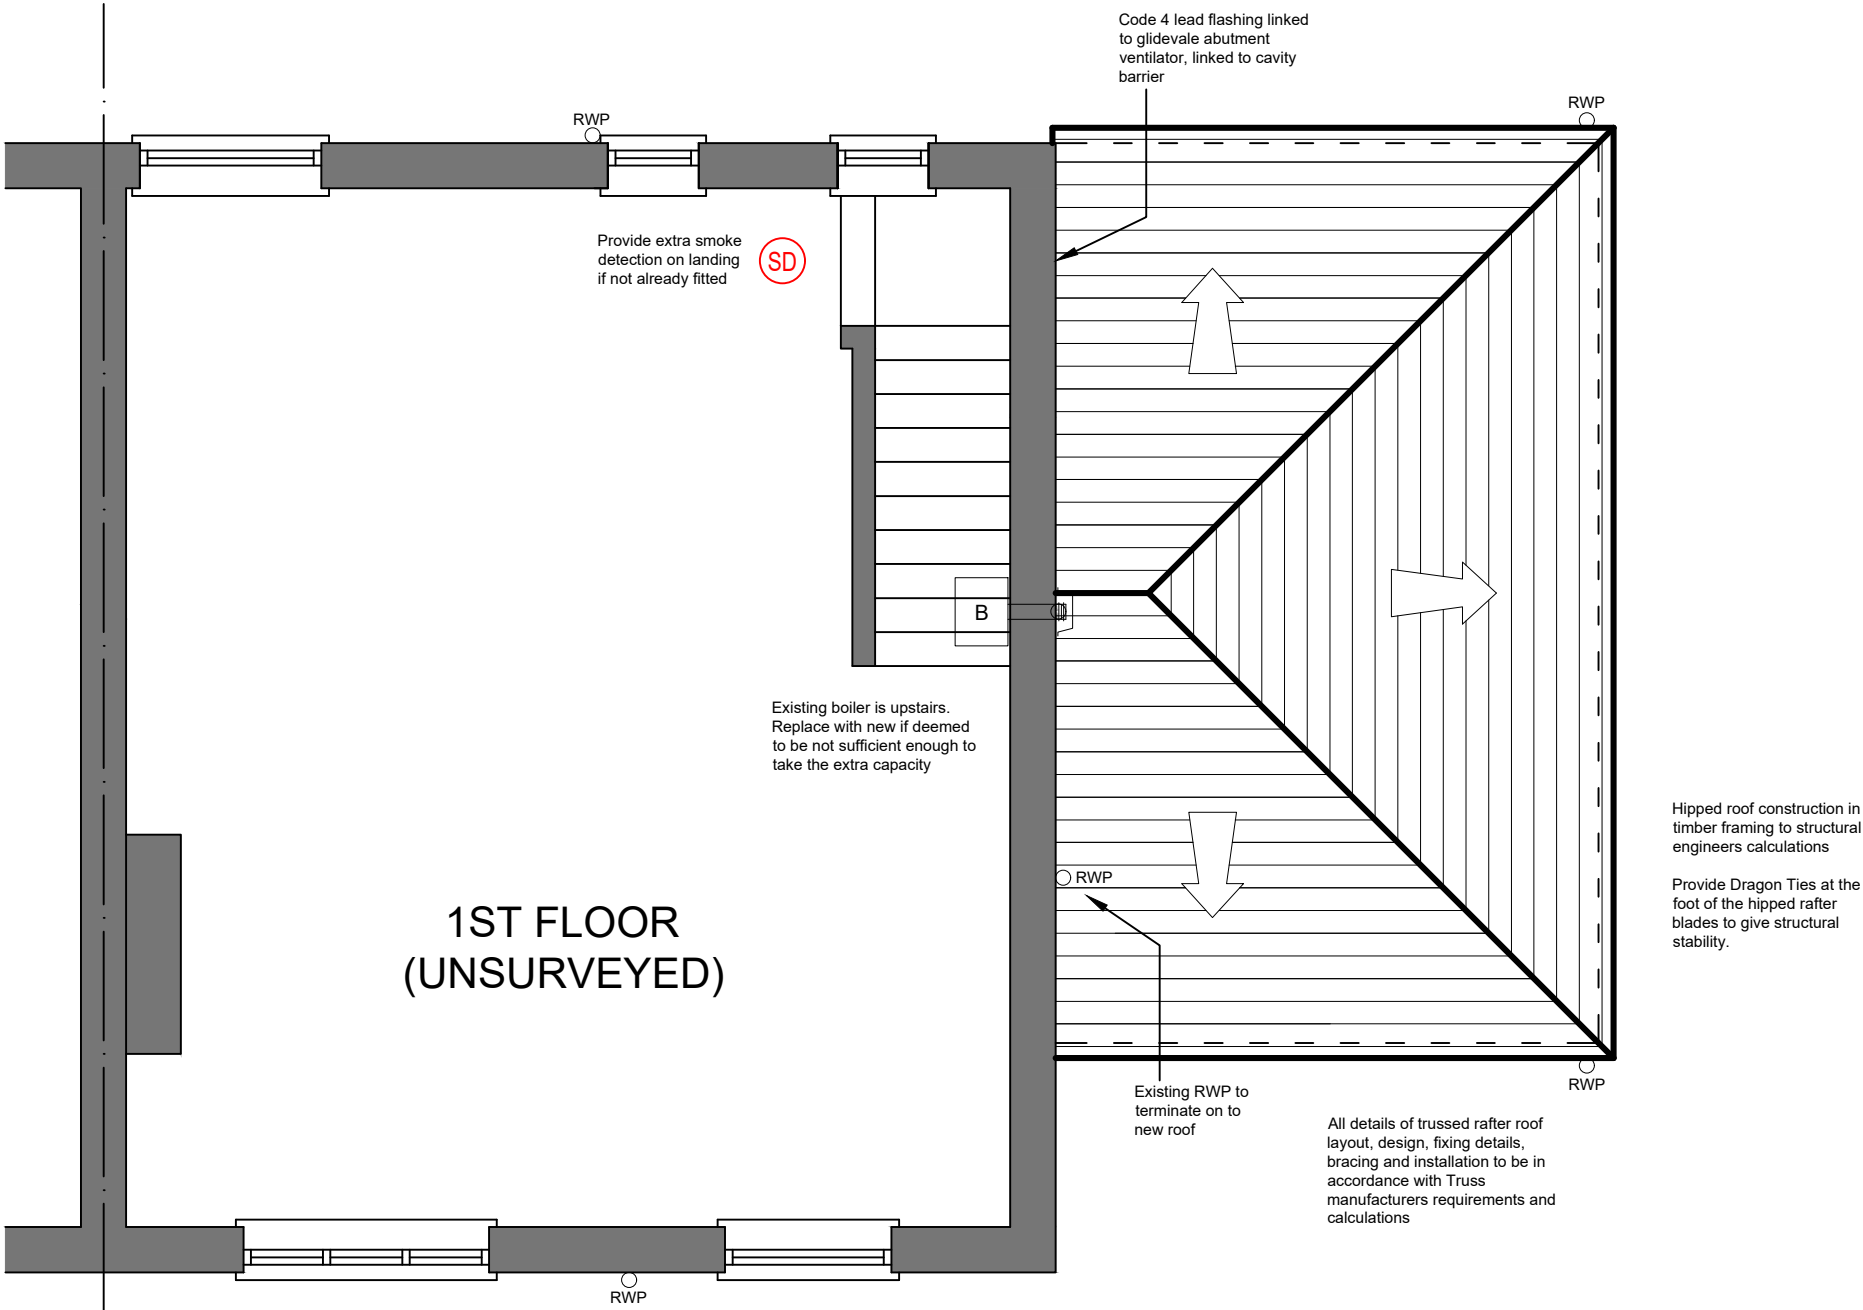

PROJECT: PROPOSED EXTENSION AT 6 HALL AVENUE LEEK ST13 6BU	Drawing No. 2412-BR-03
CLIENT: NORSE GROUP LTD	Date: MAR 2024
Drawing Title PROPOSED ROOF PLAN	Scale: 1:50 @ A3
	Revision: A
Renaissance Studio, No 1 Derby St, Leigh, Lancashire WN7 4PF Telephone: 01942 676360 . Fax: 01942 682084 Email: info@pabarchitects.co.uk . www.pabarchitects.co.uk	Issue: BUILDING REGS