





FRONT ELEVATION 1:50

 


New Oak porch with reclaim brick base to contrast against the stone.

Existing cement render is to be removed from the front of the existing to expose the original stone work. New walls are to match the existing exposed stone.

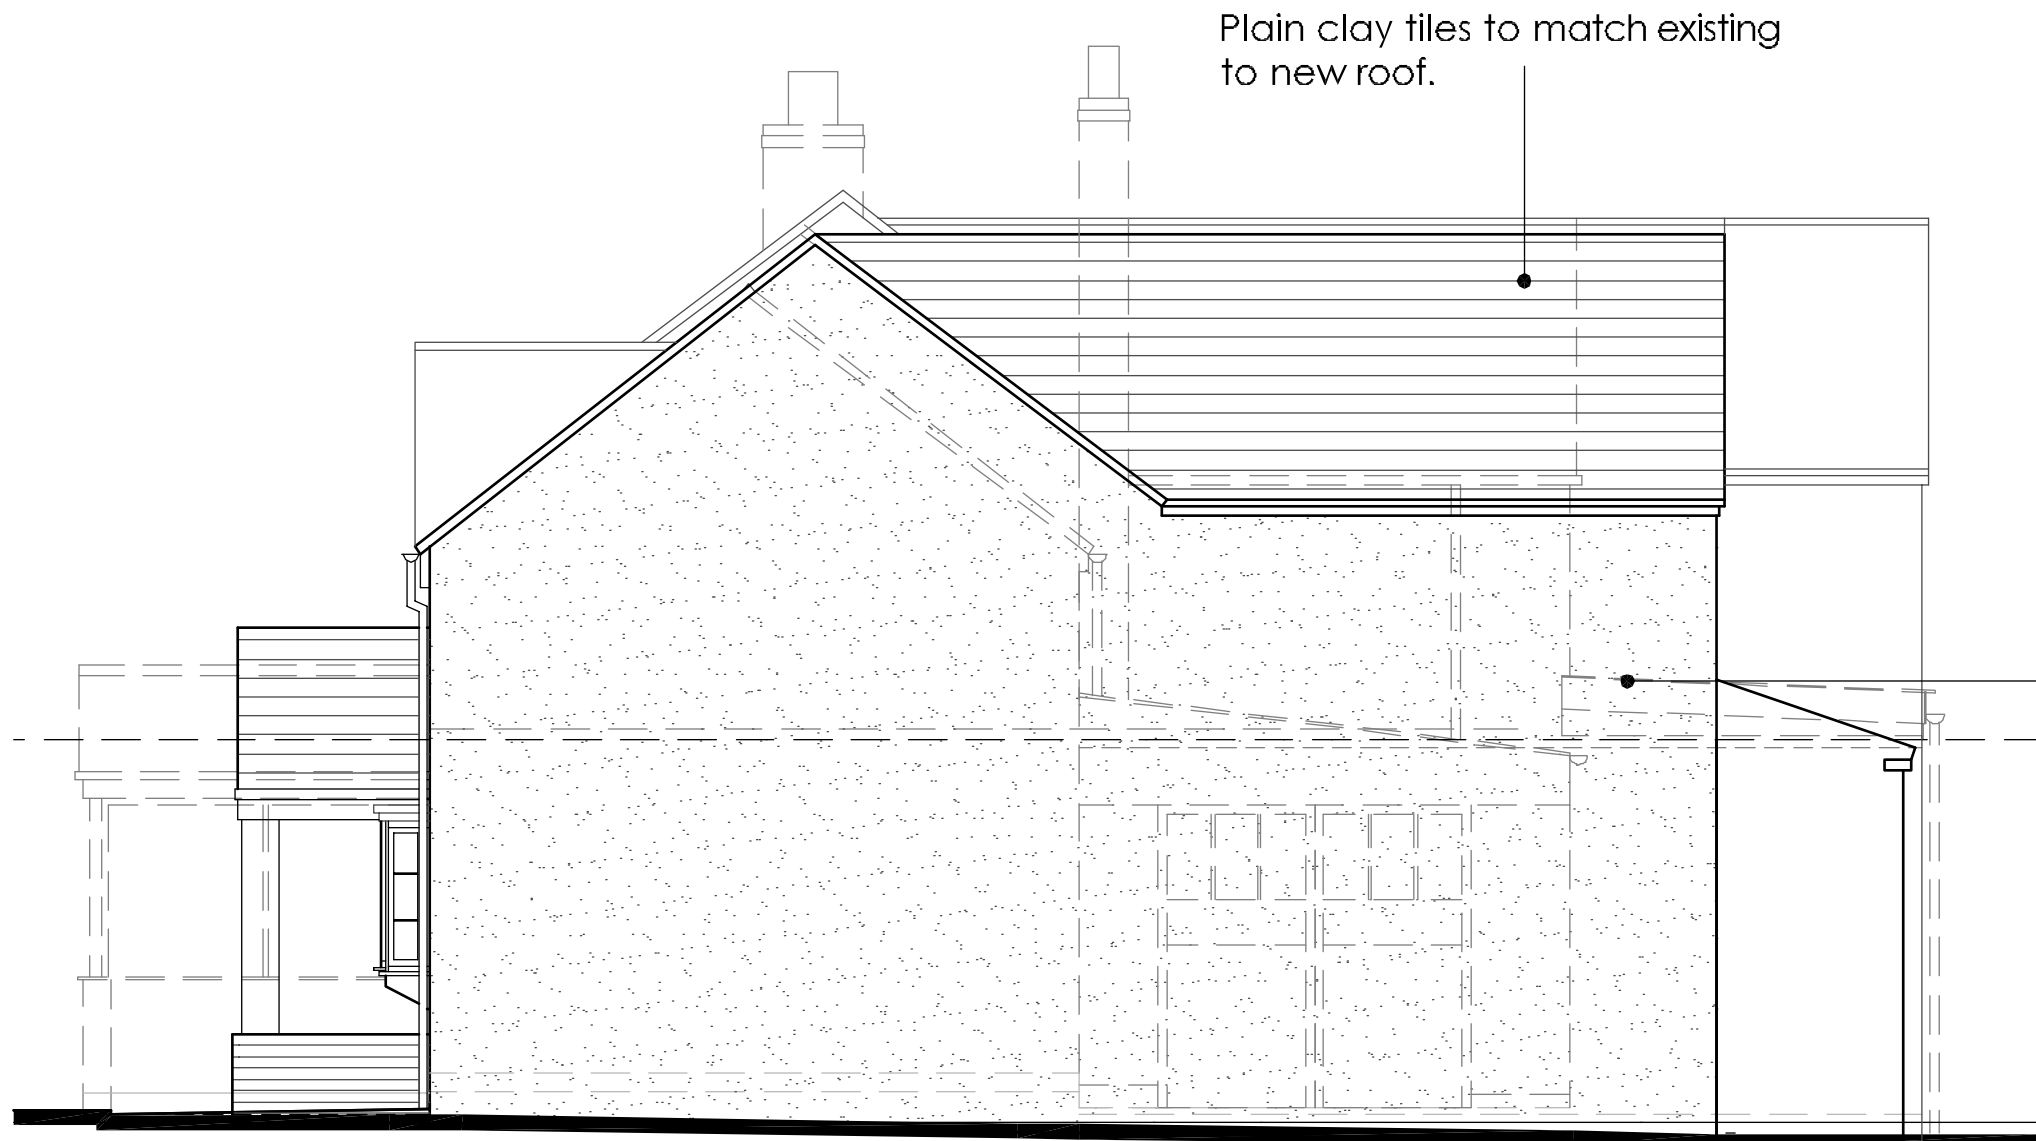

SIDE ELEVATION 1:50

 


Plain clay tiles to match existing to new roof.


Render to match the existing



REAR ELEVATION 1:50

 


SIDE ELEVATION 1:50


 


Copyright of this drawing is vested in the Architect and it must not be copied or reproduced without consent. All contractors must refer to the site and be responsible for taking and checking all dimensions relative to that work. Hewitt&Carr Architects Ltd are to be advised of any variation between drawings and site conditions. THIS DRAWING IS FOR PLANNING PURPOSES ONLY AND CLIENTS/CONTRACTORS ARE ADVISED TO CLARIFY DIMENSIONS WITH THE ARCHITECT PRIOR TO SETTING OUT.


Rev. Drawn Comments Date

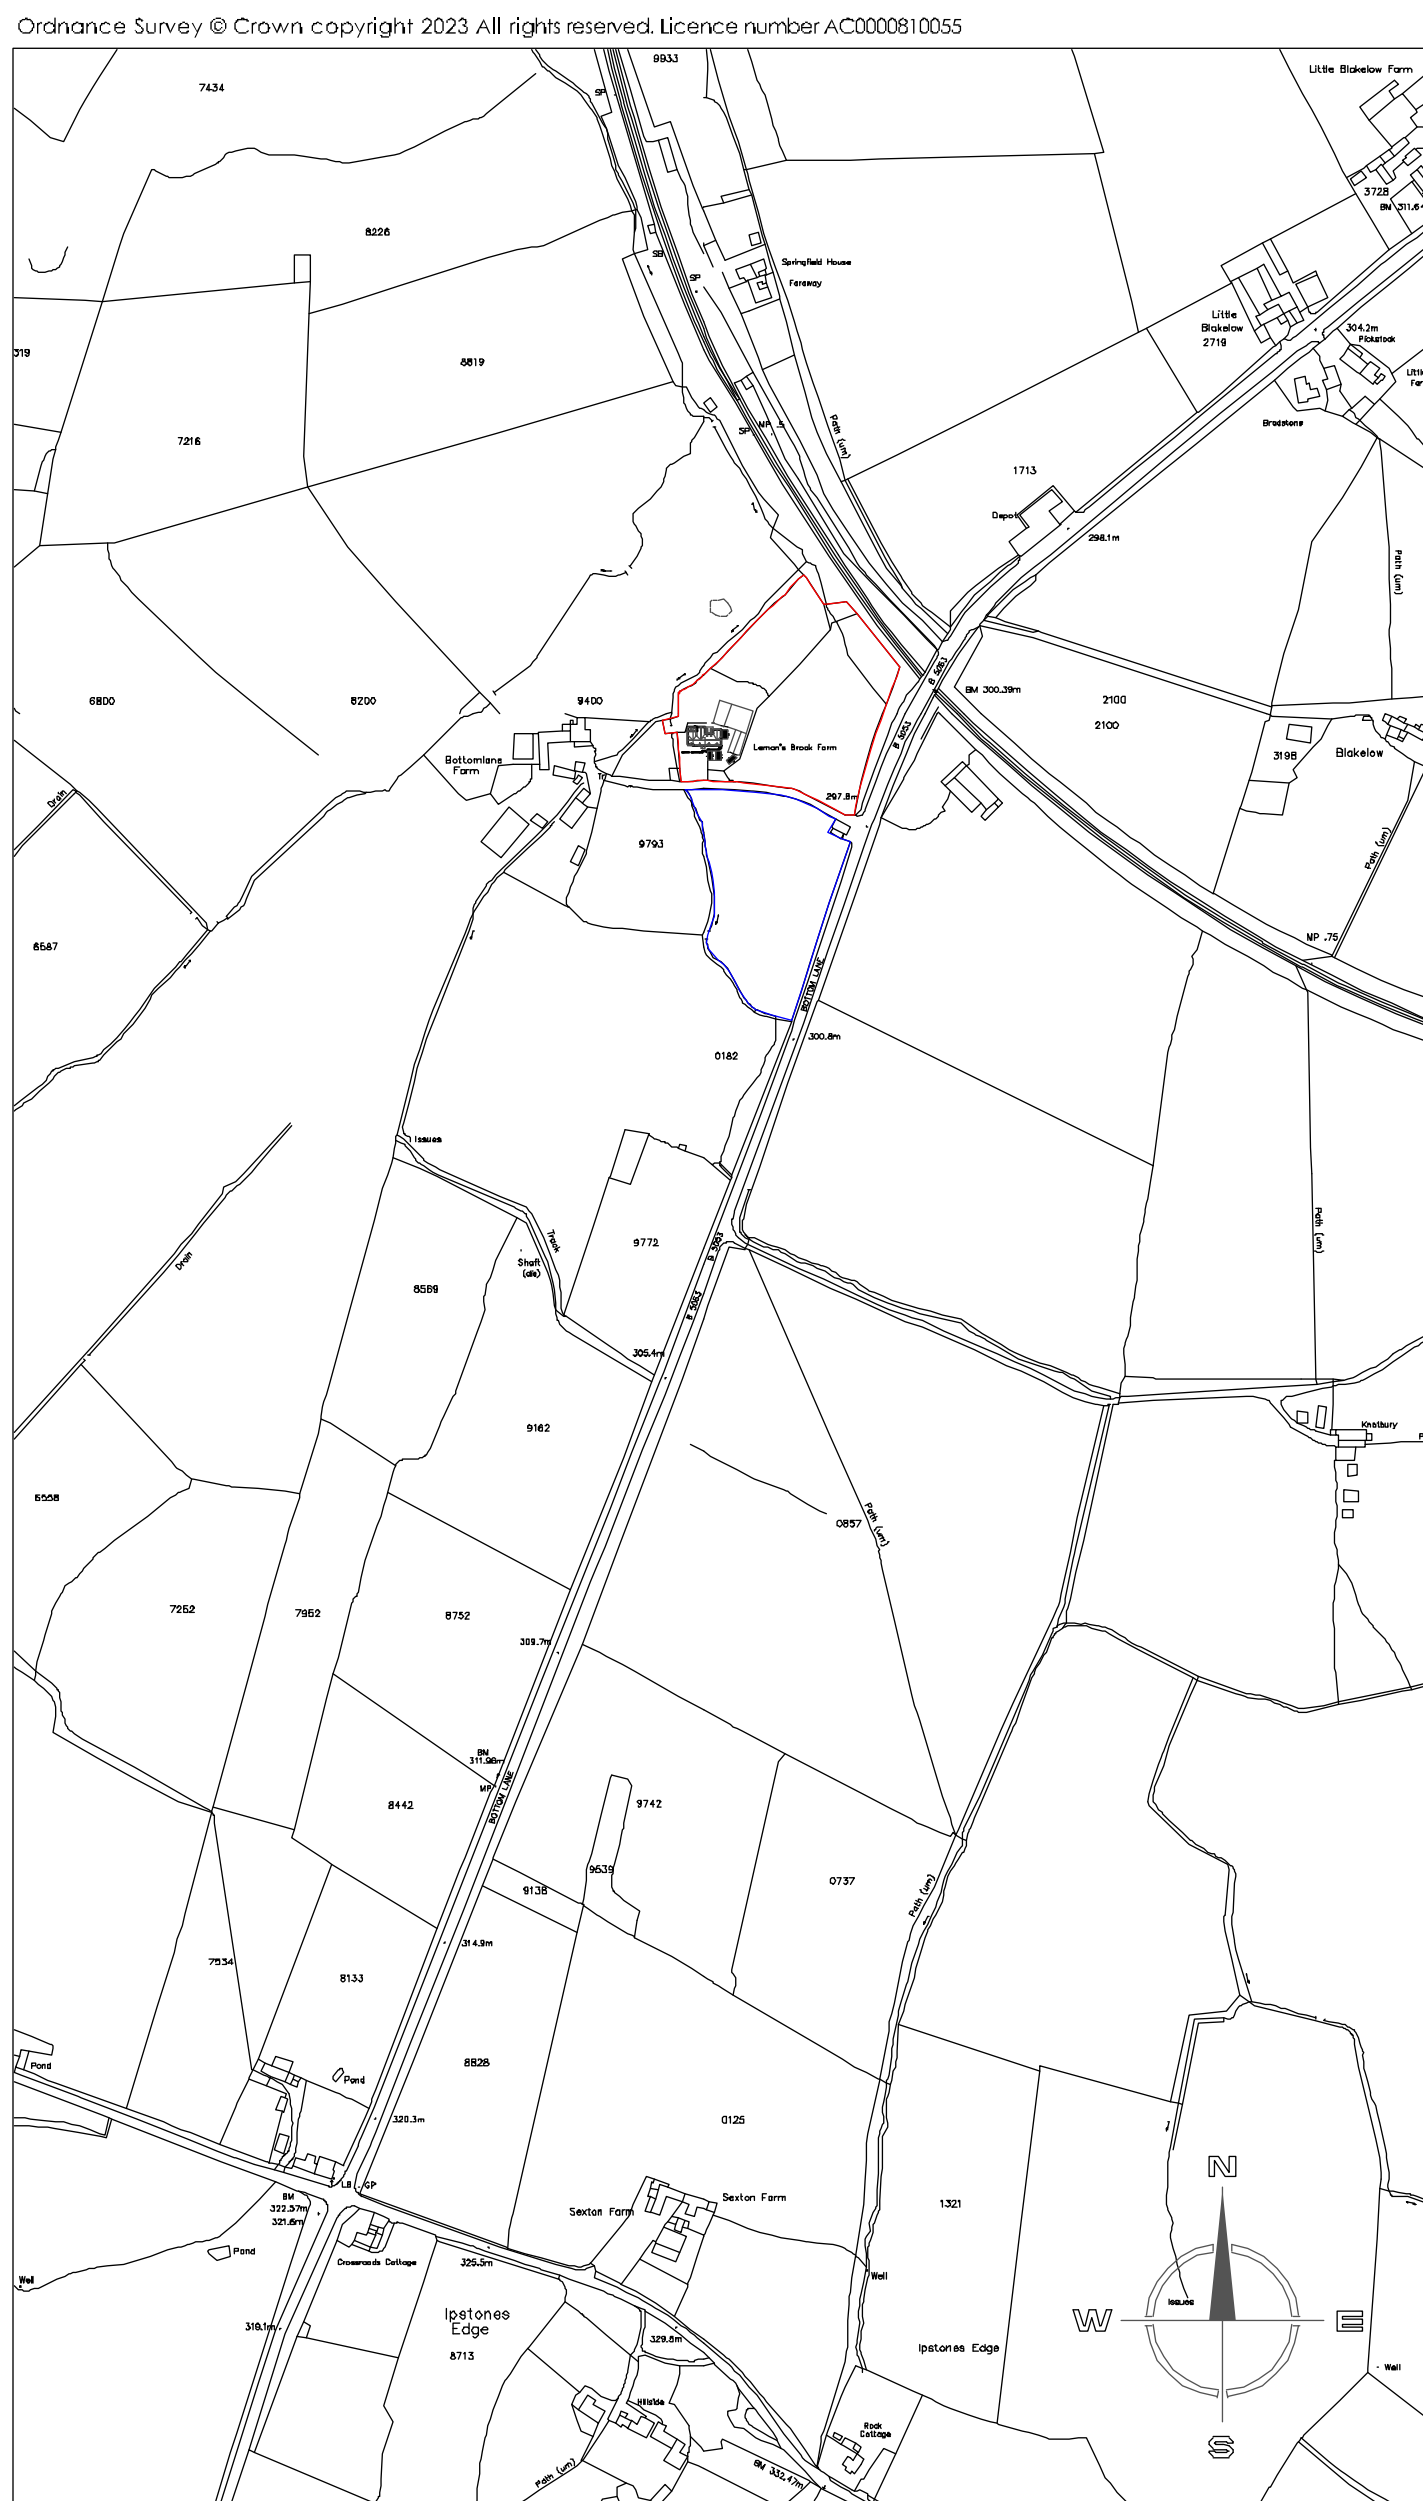

SITE LOCATION PLAN 1:2500

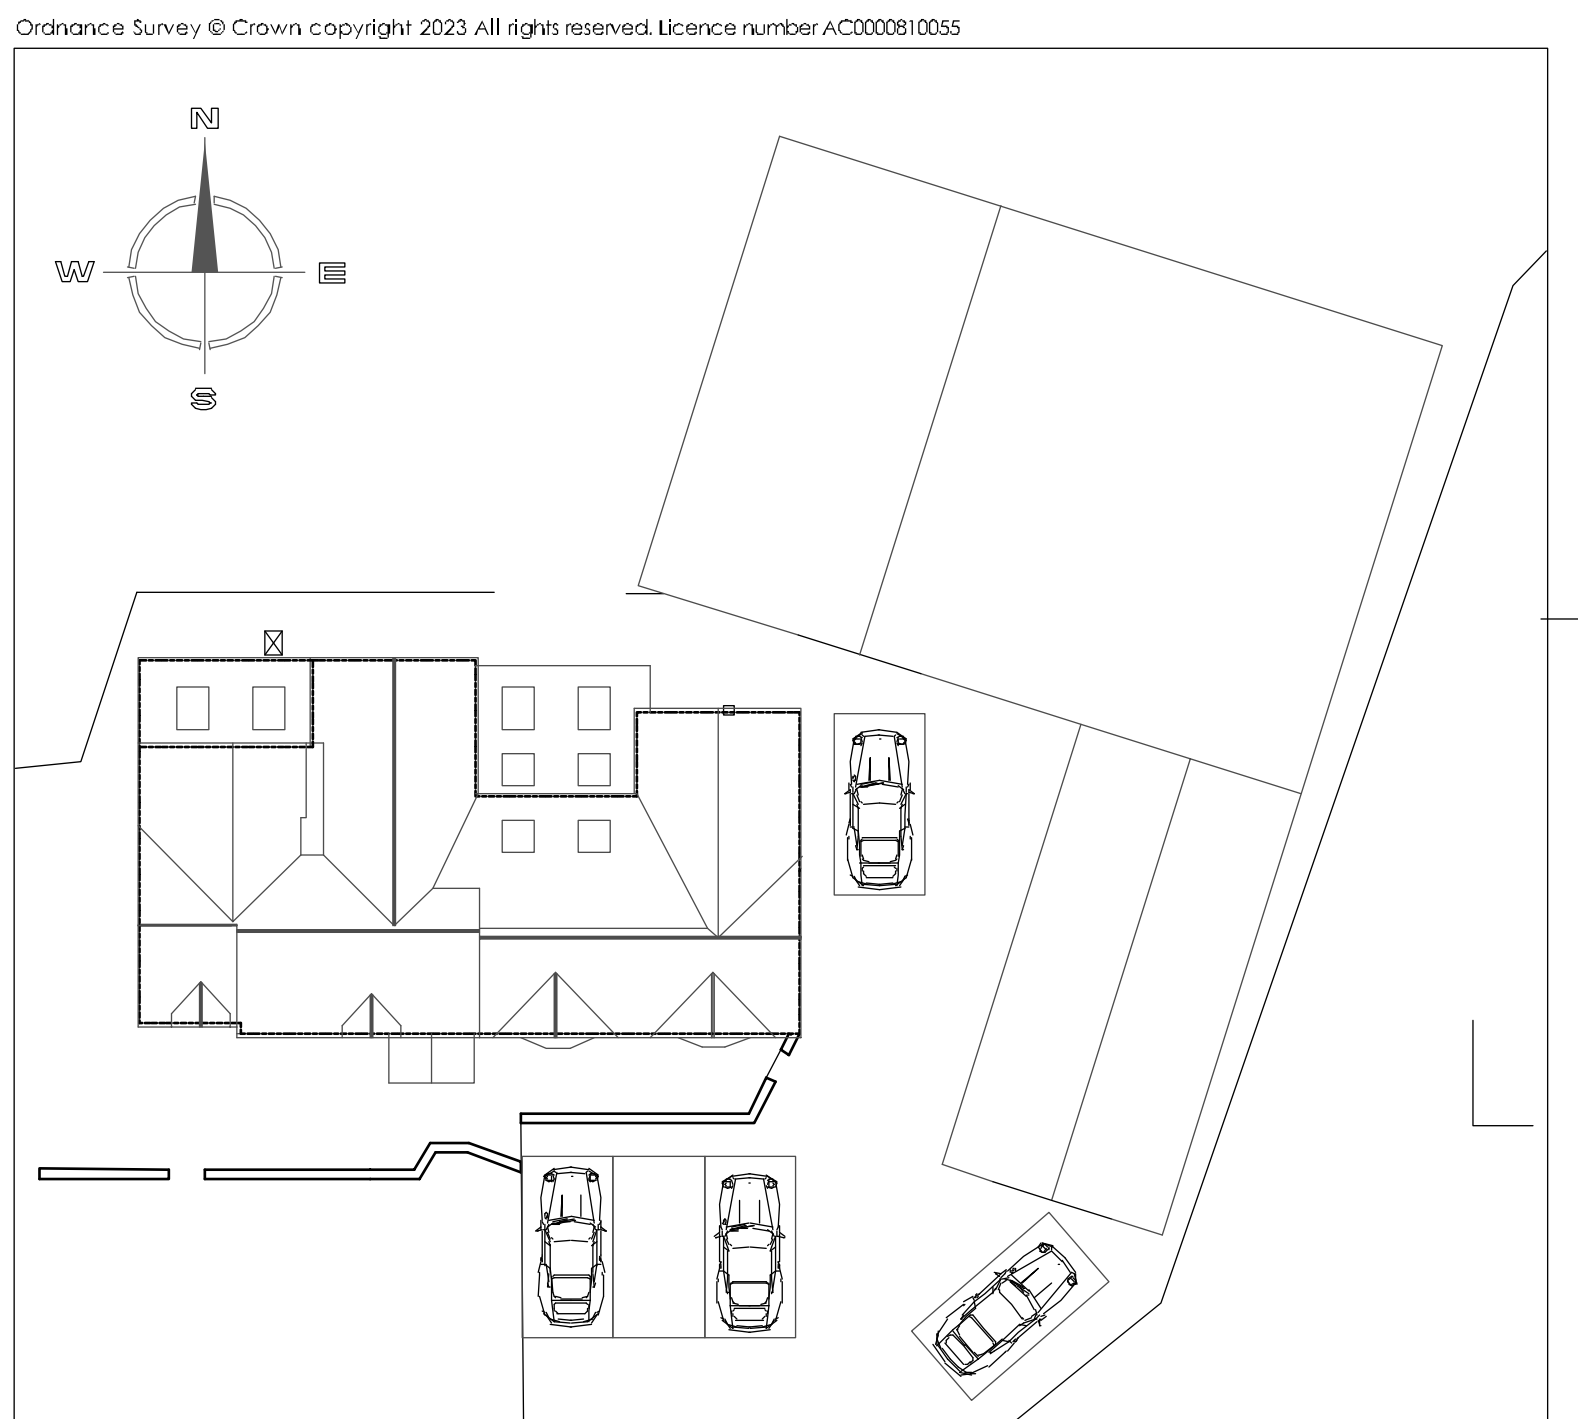 

SITE LAYOUT PLAN 1:200

 

Hewitt&CarrArchitects

A: DaisyBank House | 17-19 Leek Road | Cheddale | ST10 1JE
T: 01538 756888
E: enquiries@hcarchitects.co.uk
W: www.hcarchitects.co.uk

Client
MR & MRS PHILLIPS

Project
PROPOSED EXTENSION AND ALTERATIONS
AT LEMONS BROOK FARM BOTTOM LANE
IPSTONES ST10 2LN
Title
ELEVATIONS AS PROPOSED

Status
PLANNING
Date
APRIL 24
Scale @A1
AS NOTED

Project No
01359-PL(0)04

Drawing No.

Drawn
MJC

Checked

Rev
B

PLANNING