


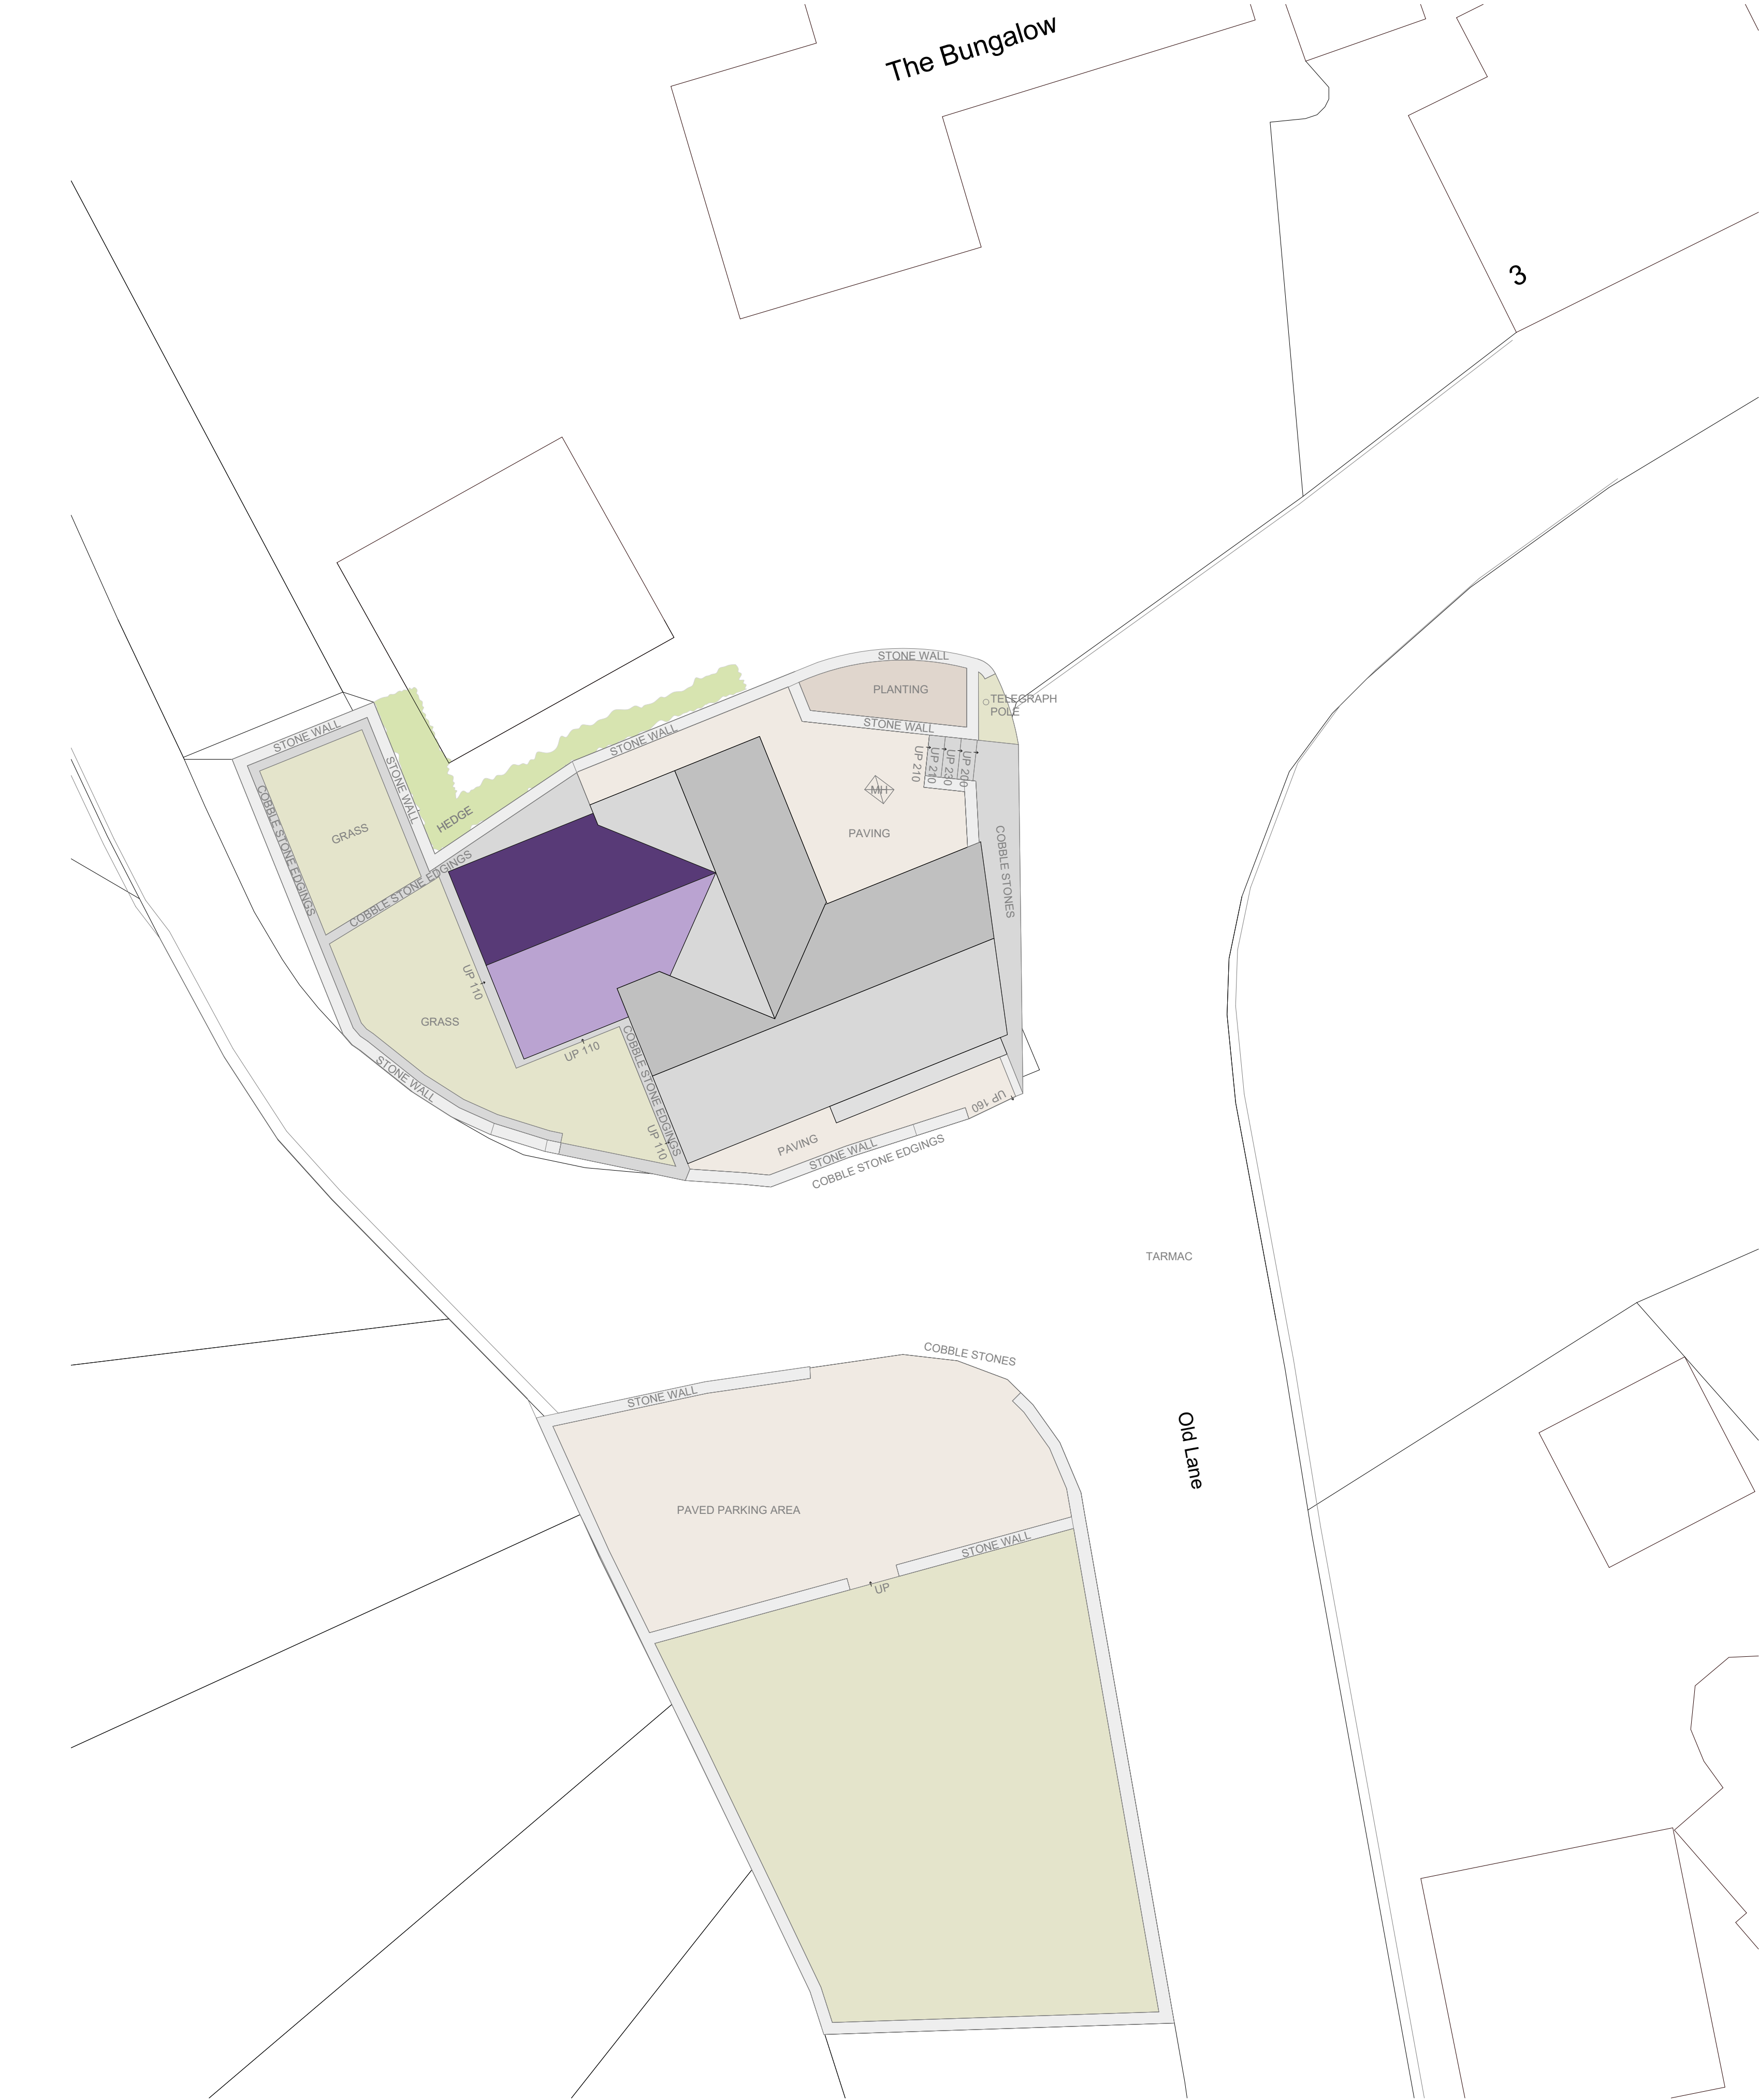


Proposed Site Plan
1 : 100

\\Storage\\Drawings\\Drawing 21\\3314 - Shufflebottom\\01-Architectural\\01 WIP\\CAD\\JSOL-SA-XX-XX-M3-A_0003 - Scheme 2.rvt

All heights, sizes and dimensions should be checked on site by the contractor before any work is put in hand.

Figured dimensions should be taken in preference to scaling and any errors or omissions reported to the architect at once.

This drawing has been prepared in accordance with the CDM (Construction Design and Management) and all foreseeable design risks to those involved or affected by construction have been avoided wherever possible.

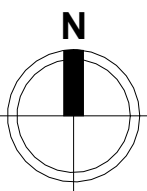

Rev	Date	By	Detail
-----	------	----	--------

Drawing status			
----------------	--	--	--

S0 - Preliminary			
------------------	--	--	--

Client			
--------	--	--	--

Mrs J Shufflebotham			
---------------------	--	--	--

Project/Location			
------------------	--	--	--

Proposed Extension to Existing Dwelling.			
--	--	--	--

1 Old Lane, Brown Edge, Stoke - On - Trent, ST6 8TG.			
---	--	--	--

Drawing title			
Proposed Site Plan			

Date	Drawn	Checked	Job No.
20/06/24	EO	JS	3314

Scale(s)			
----------	--	--	--

1 : 100 @A1			
-------------	--	--	--

Drawing number	Revision
----------------	----------

JSOL-SA-XX-XX-DR-A-0103	
-------------------------	--



12 High Street, Tean,
Stoke-on-Trent
ST10 4DZ
T: +44 (0)1538 722097
E: mail@smytheman.co.uk
W: www.smytheman.co.uk

