

All heights, sizes and dimensions should be checked on site by the contractor before any work is put in hand.

Figured dimensions should be taken in preference to scaling and any errors or omissions reported to the architect at once.

This drawing has been prepared in accordance with the CDM (Construction Design and Management) and all foreseeable design risks to those involved or affected by construction have been avoided wherever possible.




Front Elevation as Existing  
1 : 50




Rear Elevation as Existing  
1 : 50




Side Elevation B as Existing  
1 : 50

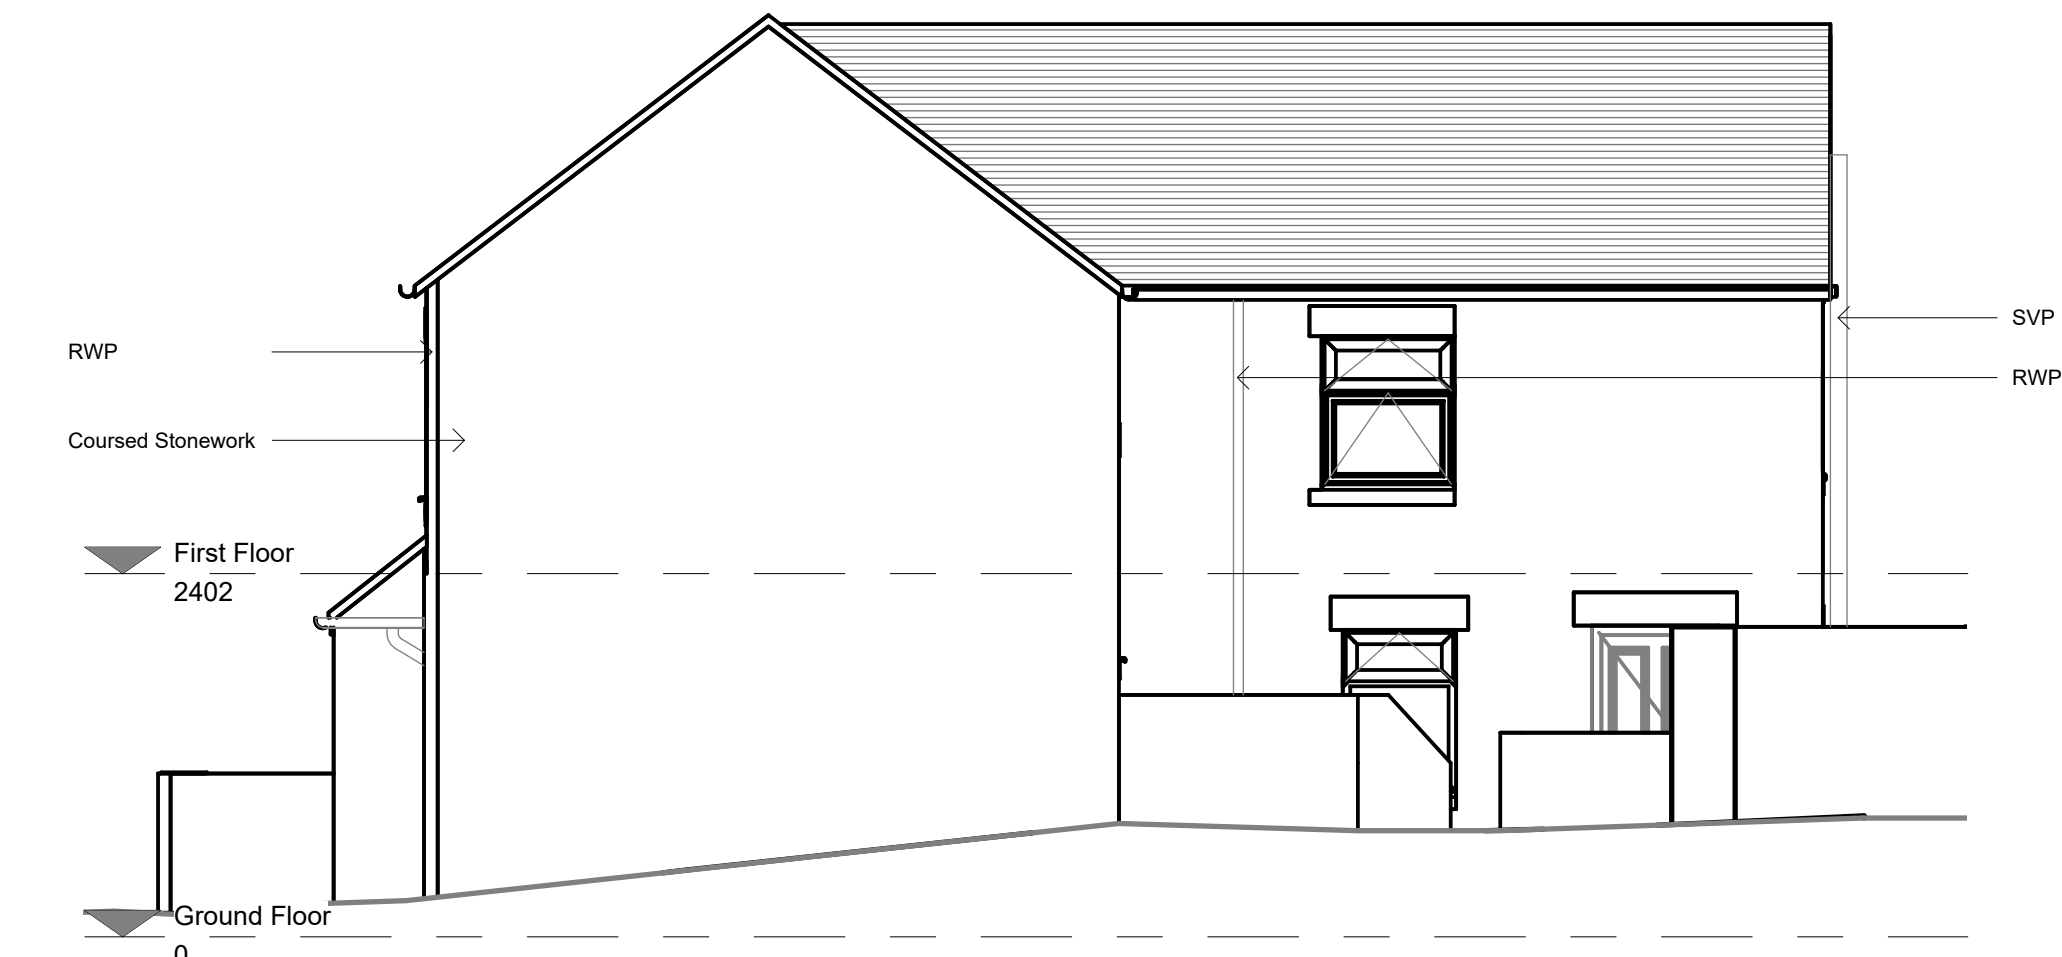

Side Elevation A as Existing  
1 : 50

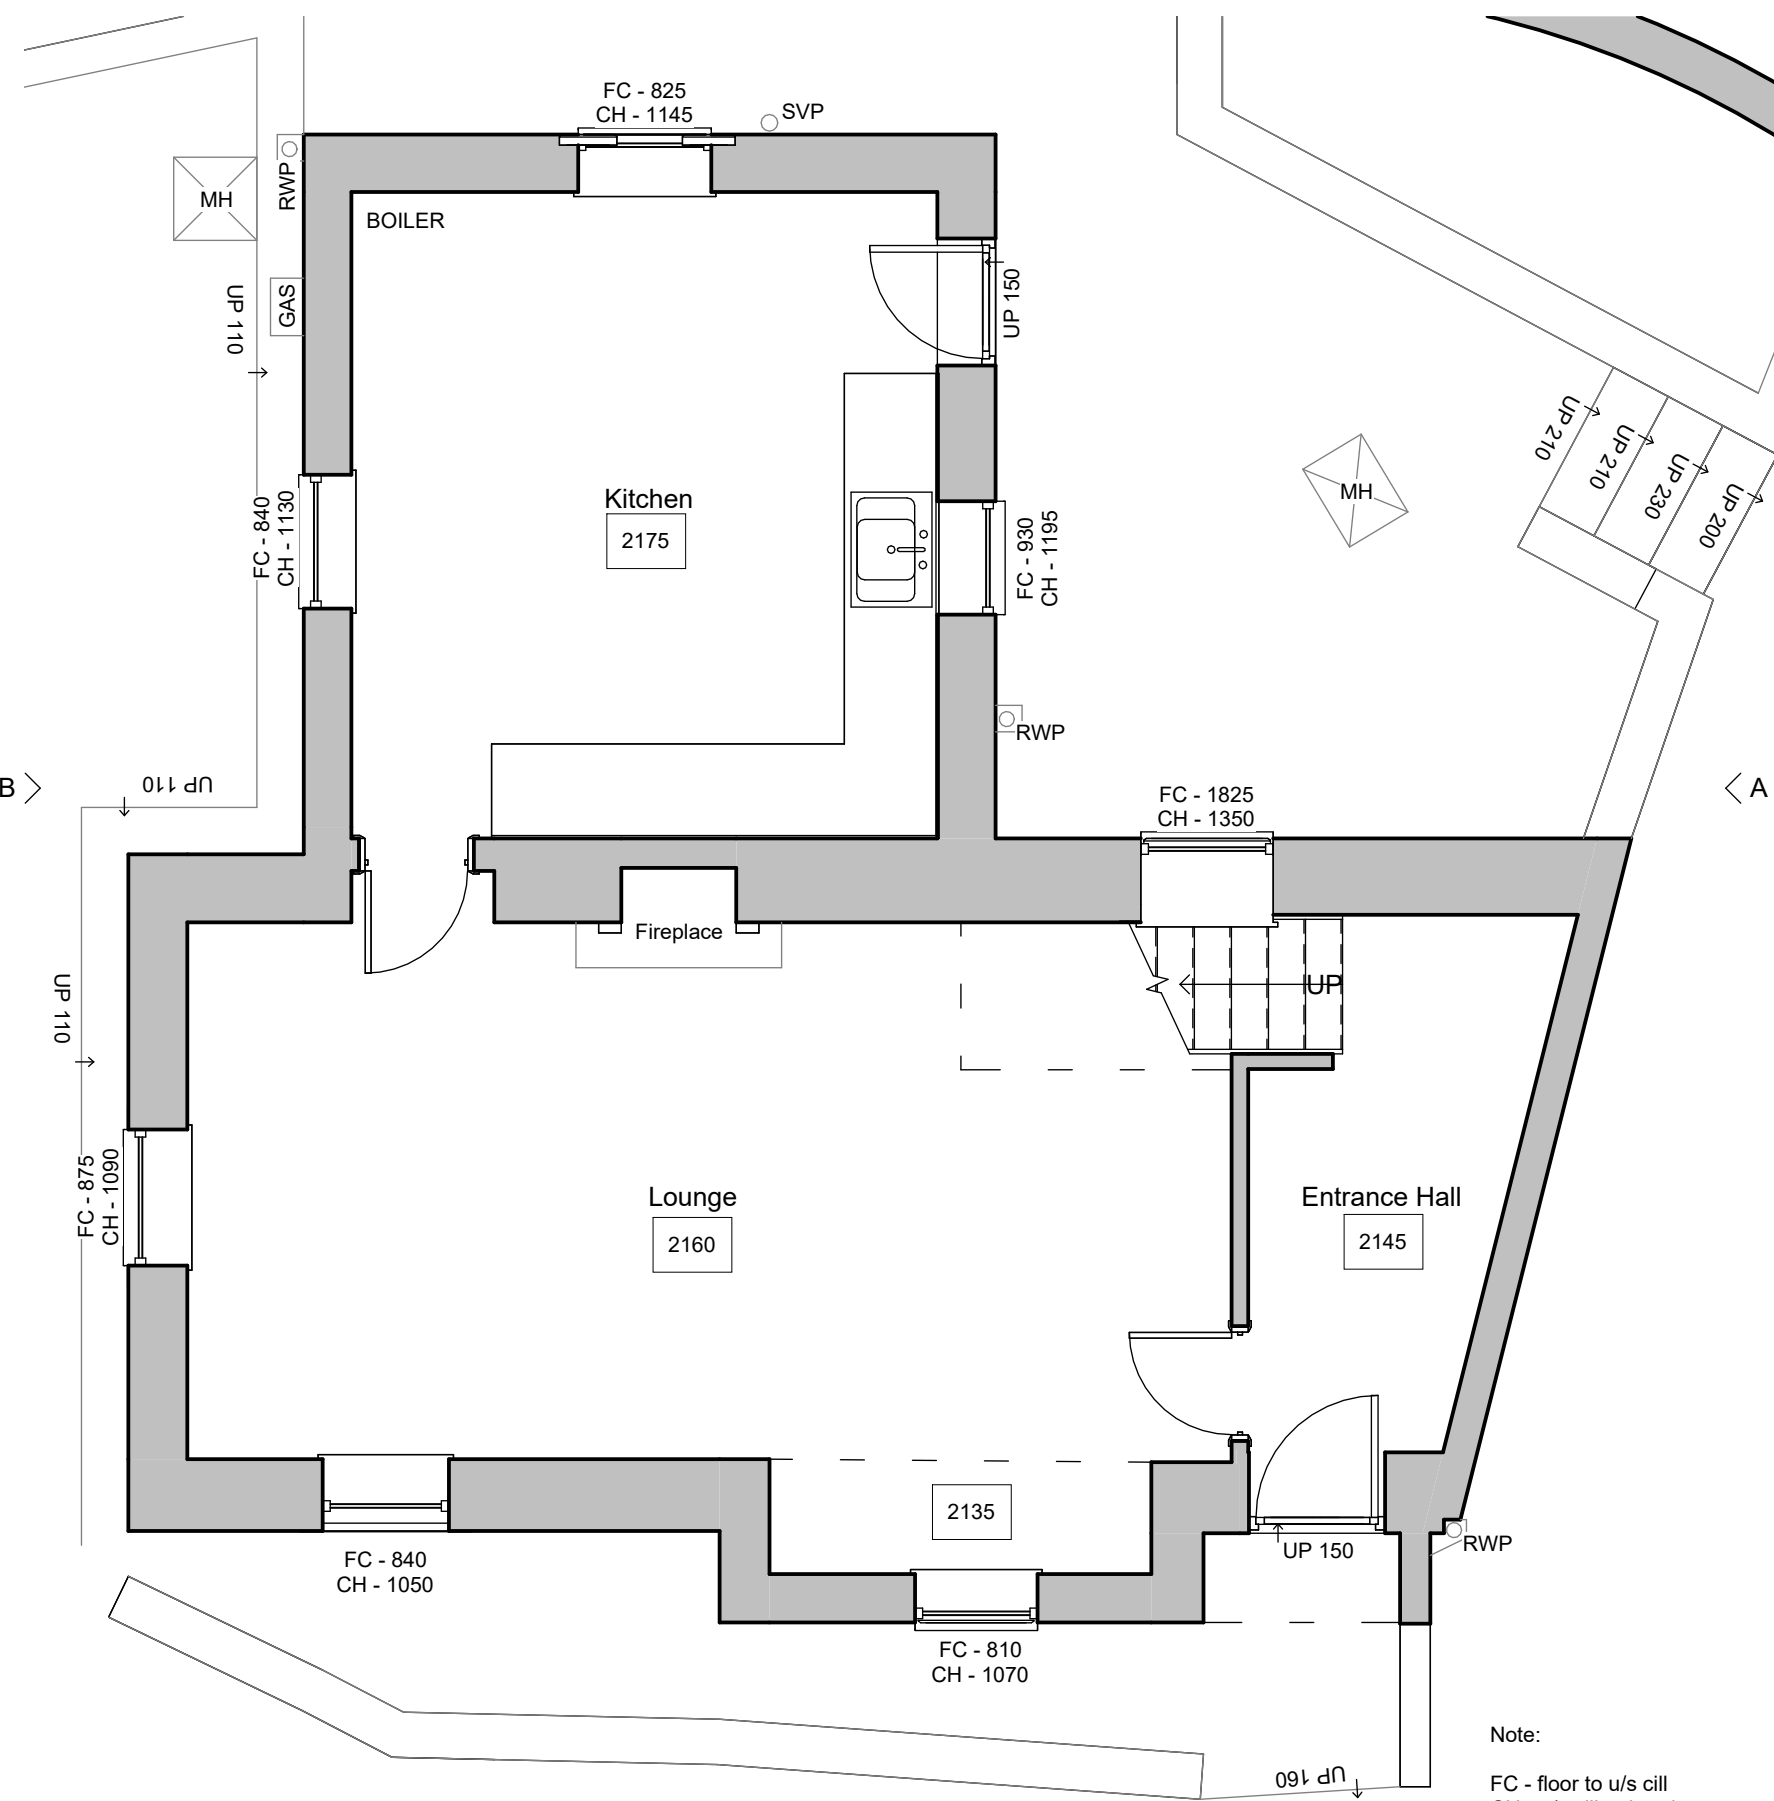

Ground Floor  
1 : 50

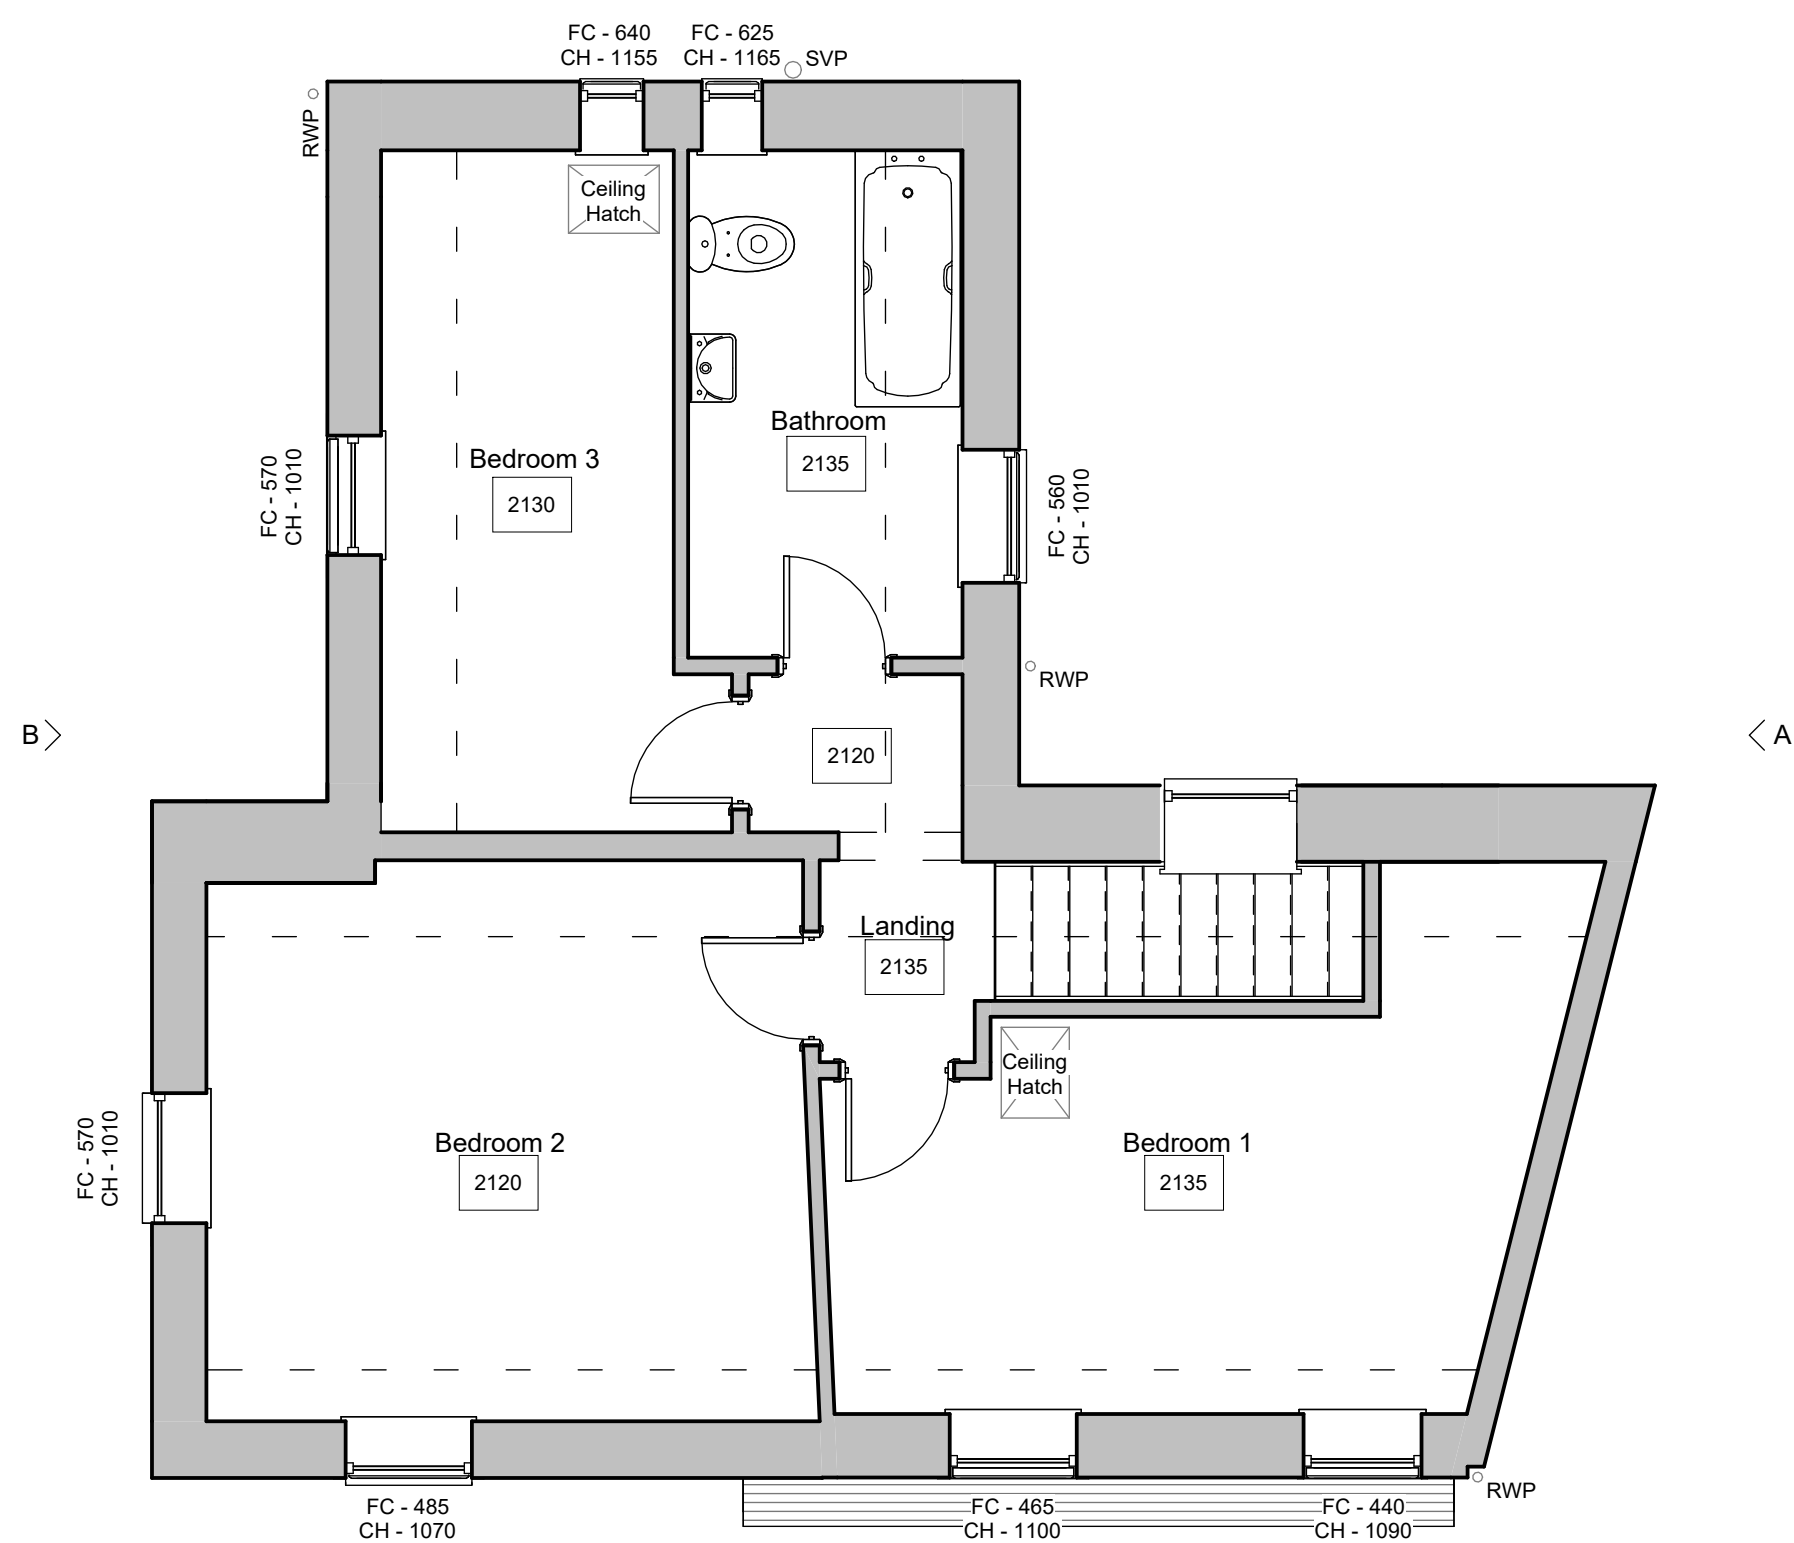

First Floor  
1 : 50

| Rev | Date | By | Detail |
|-----|------|----|--------|
|-----|------|----|--------|

|                |
|----------------|
| Drawing status |
|----------------|

|                  |
|------------------|
| S0 - Preliminary |
|------------------|

|        |
|--------|
| Client |
|--------|

|                     |
|---------------------|
| Mrs J Shufflebotham |
|---------------------|

|                  |
|------------------|
| Project/Location |
|------------------|

|                                          |
|------------------------------------------|
| Proposed Extension to Existing Dwelling. |
|------------------------------------------|

1 Old Lane,  
Brown Edge,  
Stoke - On - Trent,  
ST6 8TG.

|               |
|---------------|
| Drawing title |
|---------------|

|                                     |
|-------------------------------------|
| Existing Floor Plans and Elevations |
|-------------------------------------|

| Date     | Drawn | Checked | Job No. |
|----------|-------|---------|---------|
| 19/06/24 | EO    | Checker | 3314    |

|          |
|----------|
| Scale(s) |
|----------|

|            |
|------------|
| 1 : 50 @A1 |
|------------|

| Drawing number | Revision |
|----------------|----------|
|----------------|----------|

|                         |
|-------------------------|
| JSOL-SA-XX-XX-DR-A-0201 |
|-------------------------|

**SMYTHEMAN**  
ARCHITECTURAL

12 High Street, Tean,  
Stoke-on-Trent  
ST10 4DZ  
T: +44 (0)1538 722097  
E: mail@smytheman.co.uk  
W: www.smytheman.co.uk

