



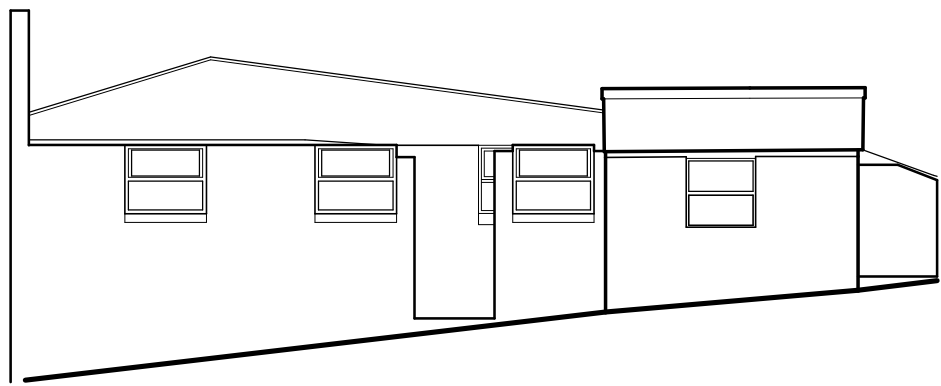


West Elevation

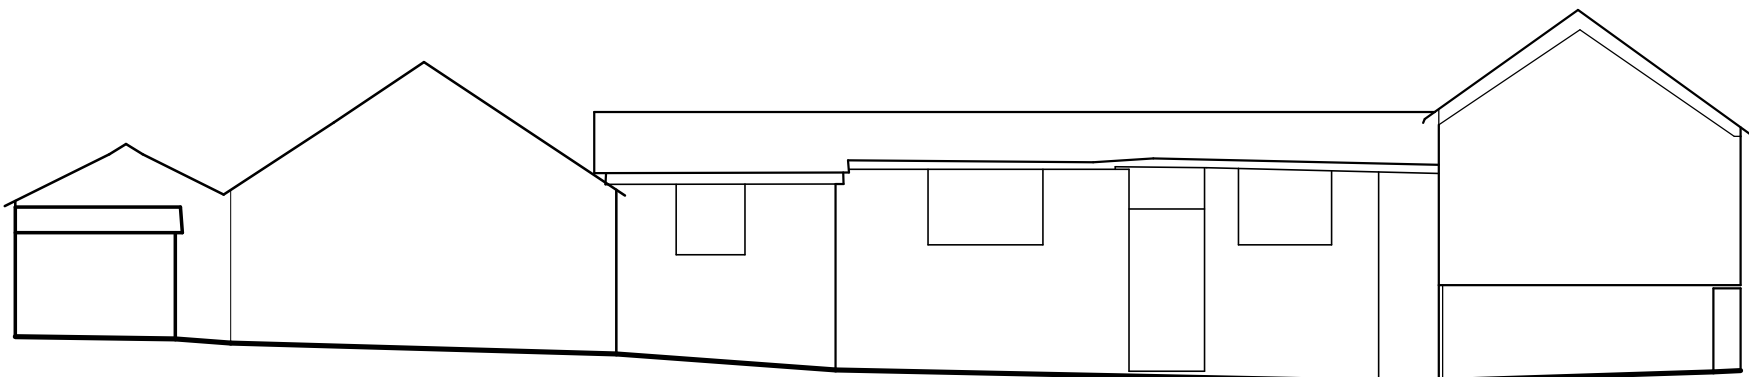


South Elevation




East Elevation

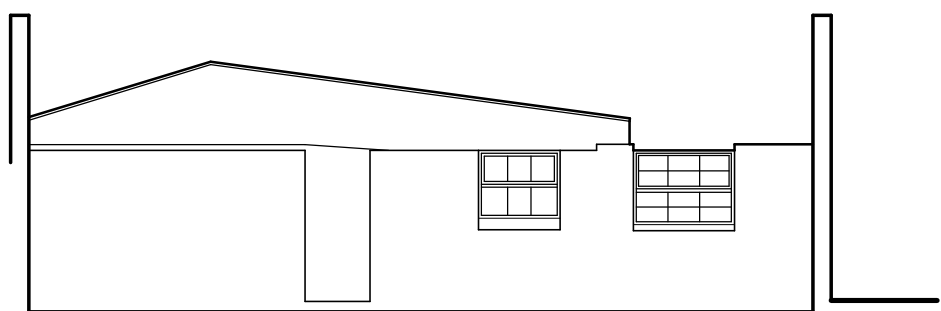


South Elevation
(Sectional)

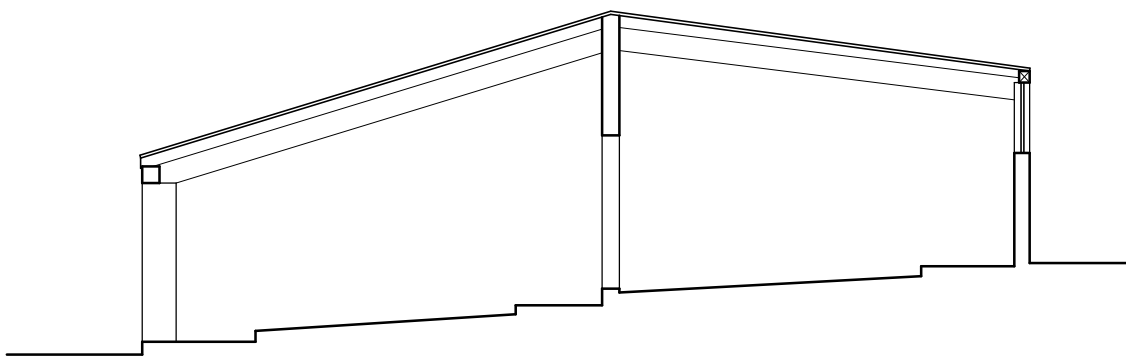


Section A:A

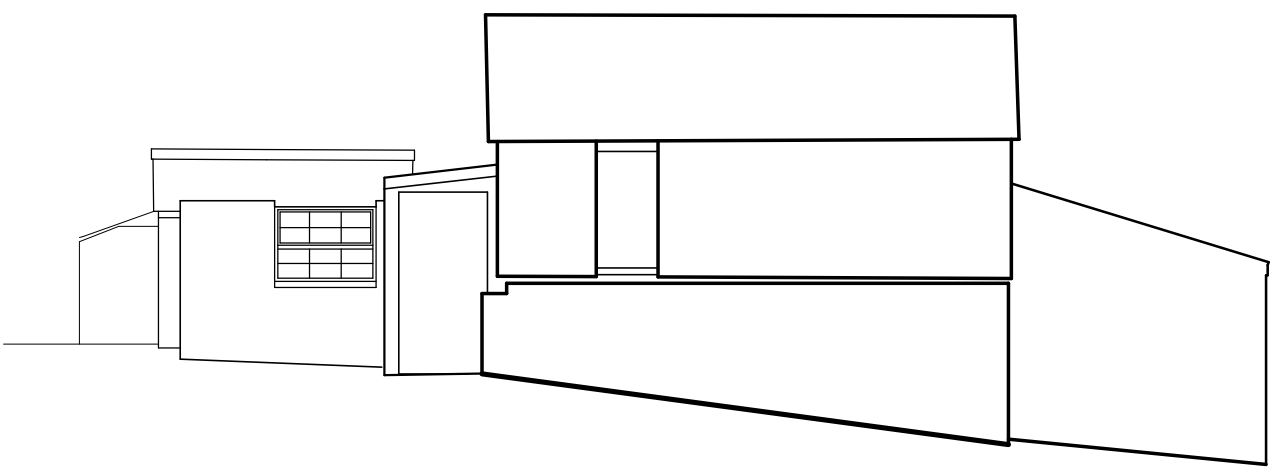

North Elevation

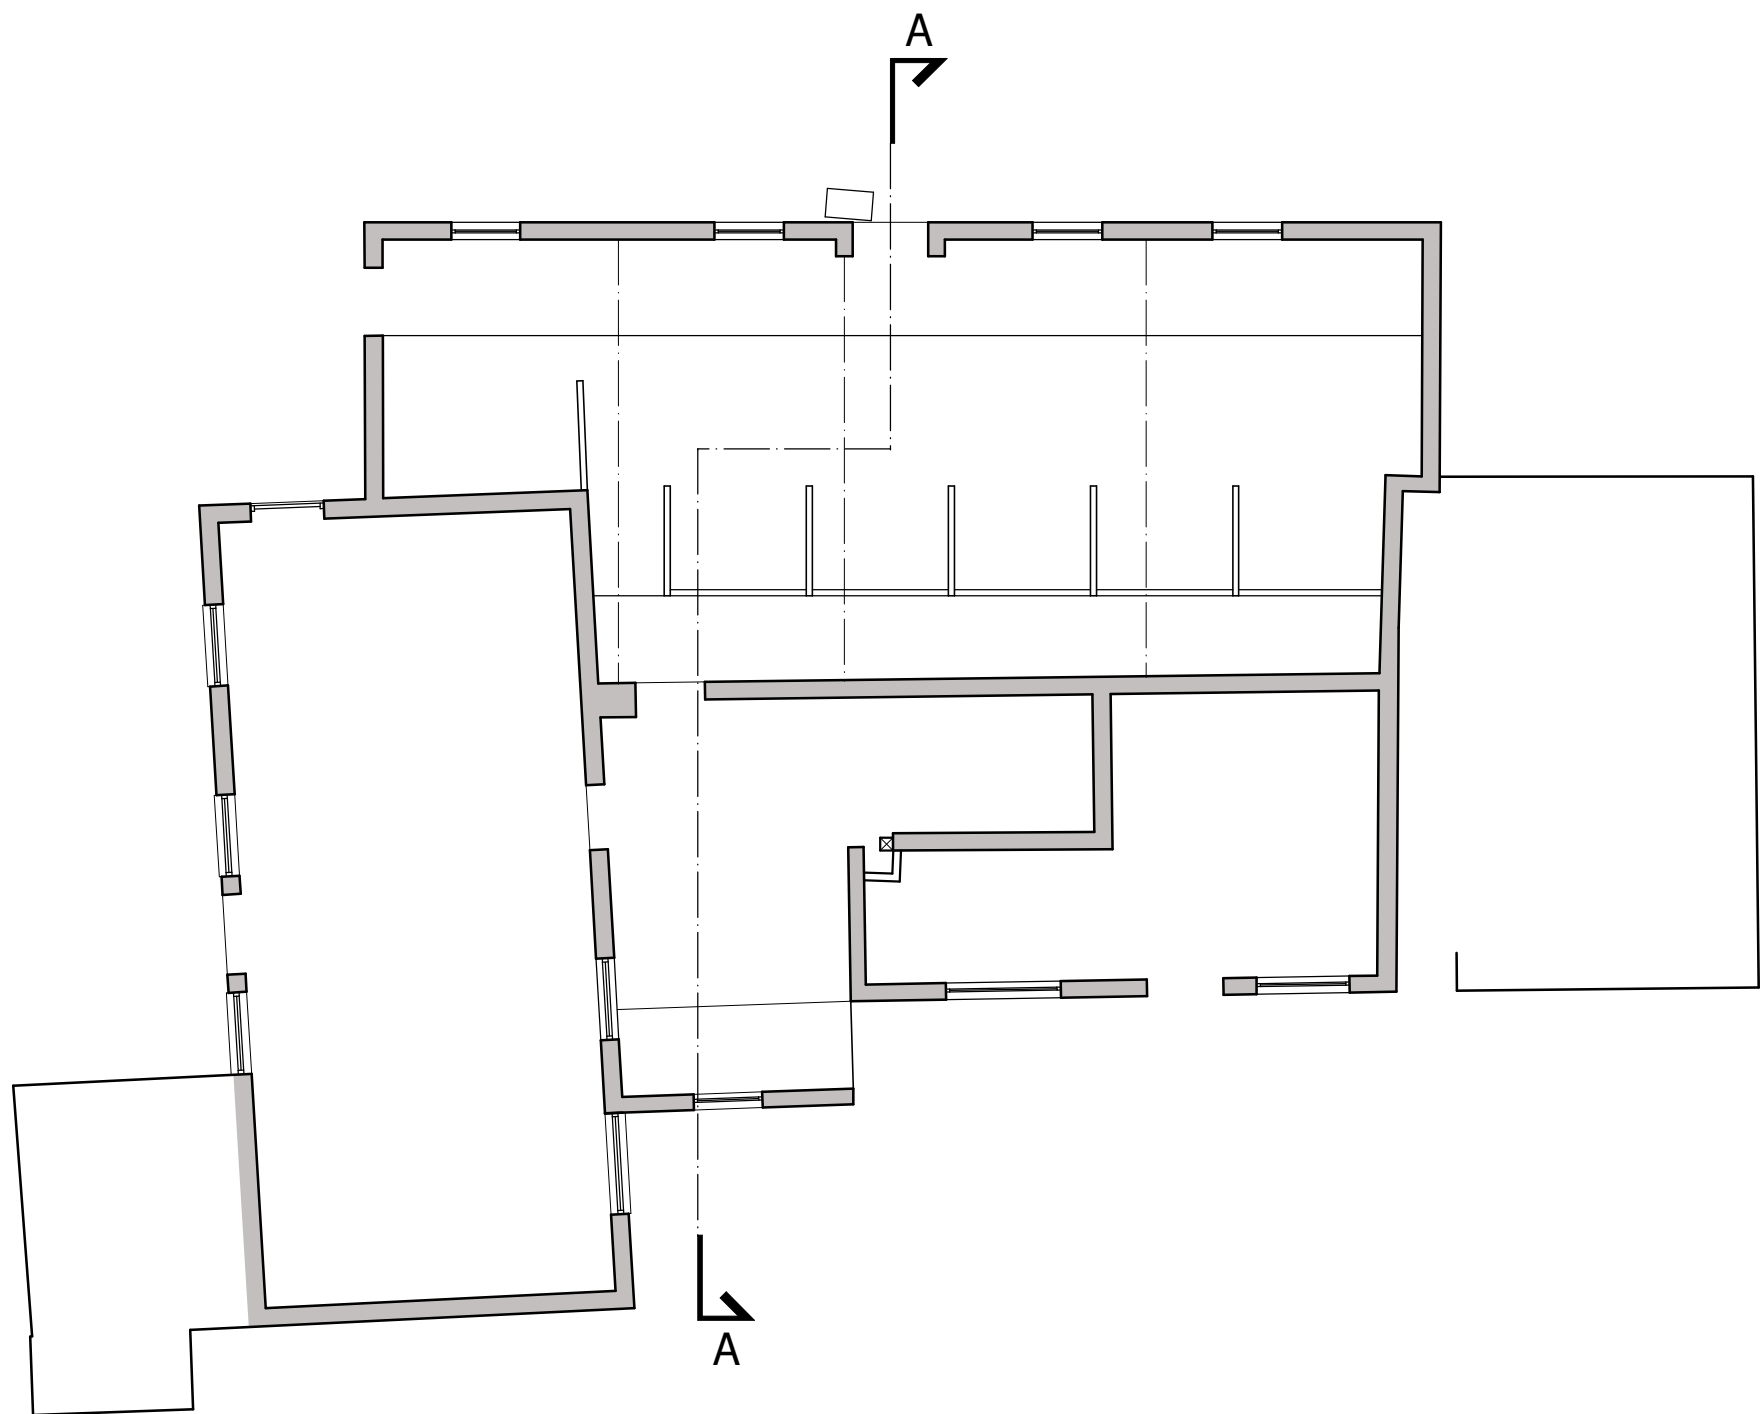

Floor Plan

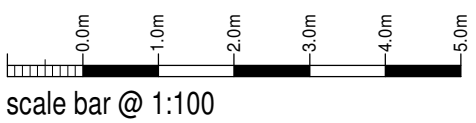

Mr D Connor

Proposed Dwelling,
New House Farm,
Luzlow Lane,
Bagnall,
Staffordshire,
ST9 9JZ

Outbuilding - Existing Conditions
Floor Plan and Elevations

Date	Sheet	Scale
May 2024	A1	1:100
Dwg No.	Rev.	Drawn
2019-2465-16	B	ASR / NAW
A - 13/12/2024 - TITLE SHEET AMENDED		
B - 05/06/2024 - TITLE SHEET AMENDED		



10 Cawdry Buildings, Fountain Street, Leek, ST13 6JP
Telephone: 01538 386002
E-mail: info@sammonsltd.co.uk
Web: www.sammonsltd.co.uk

This drawing is copyright.
All dimensions must be checked prior to commencement.