


EXISTING FRONT ELEVATION




EXISTING SIDE ELEVATION

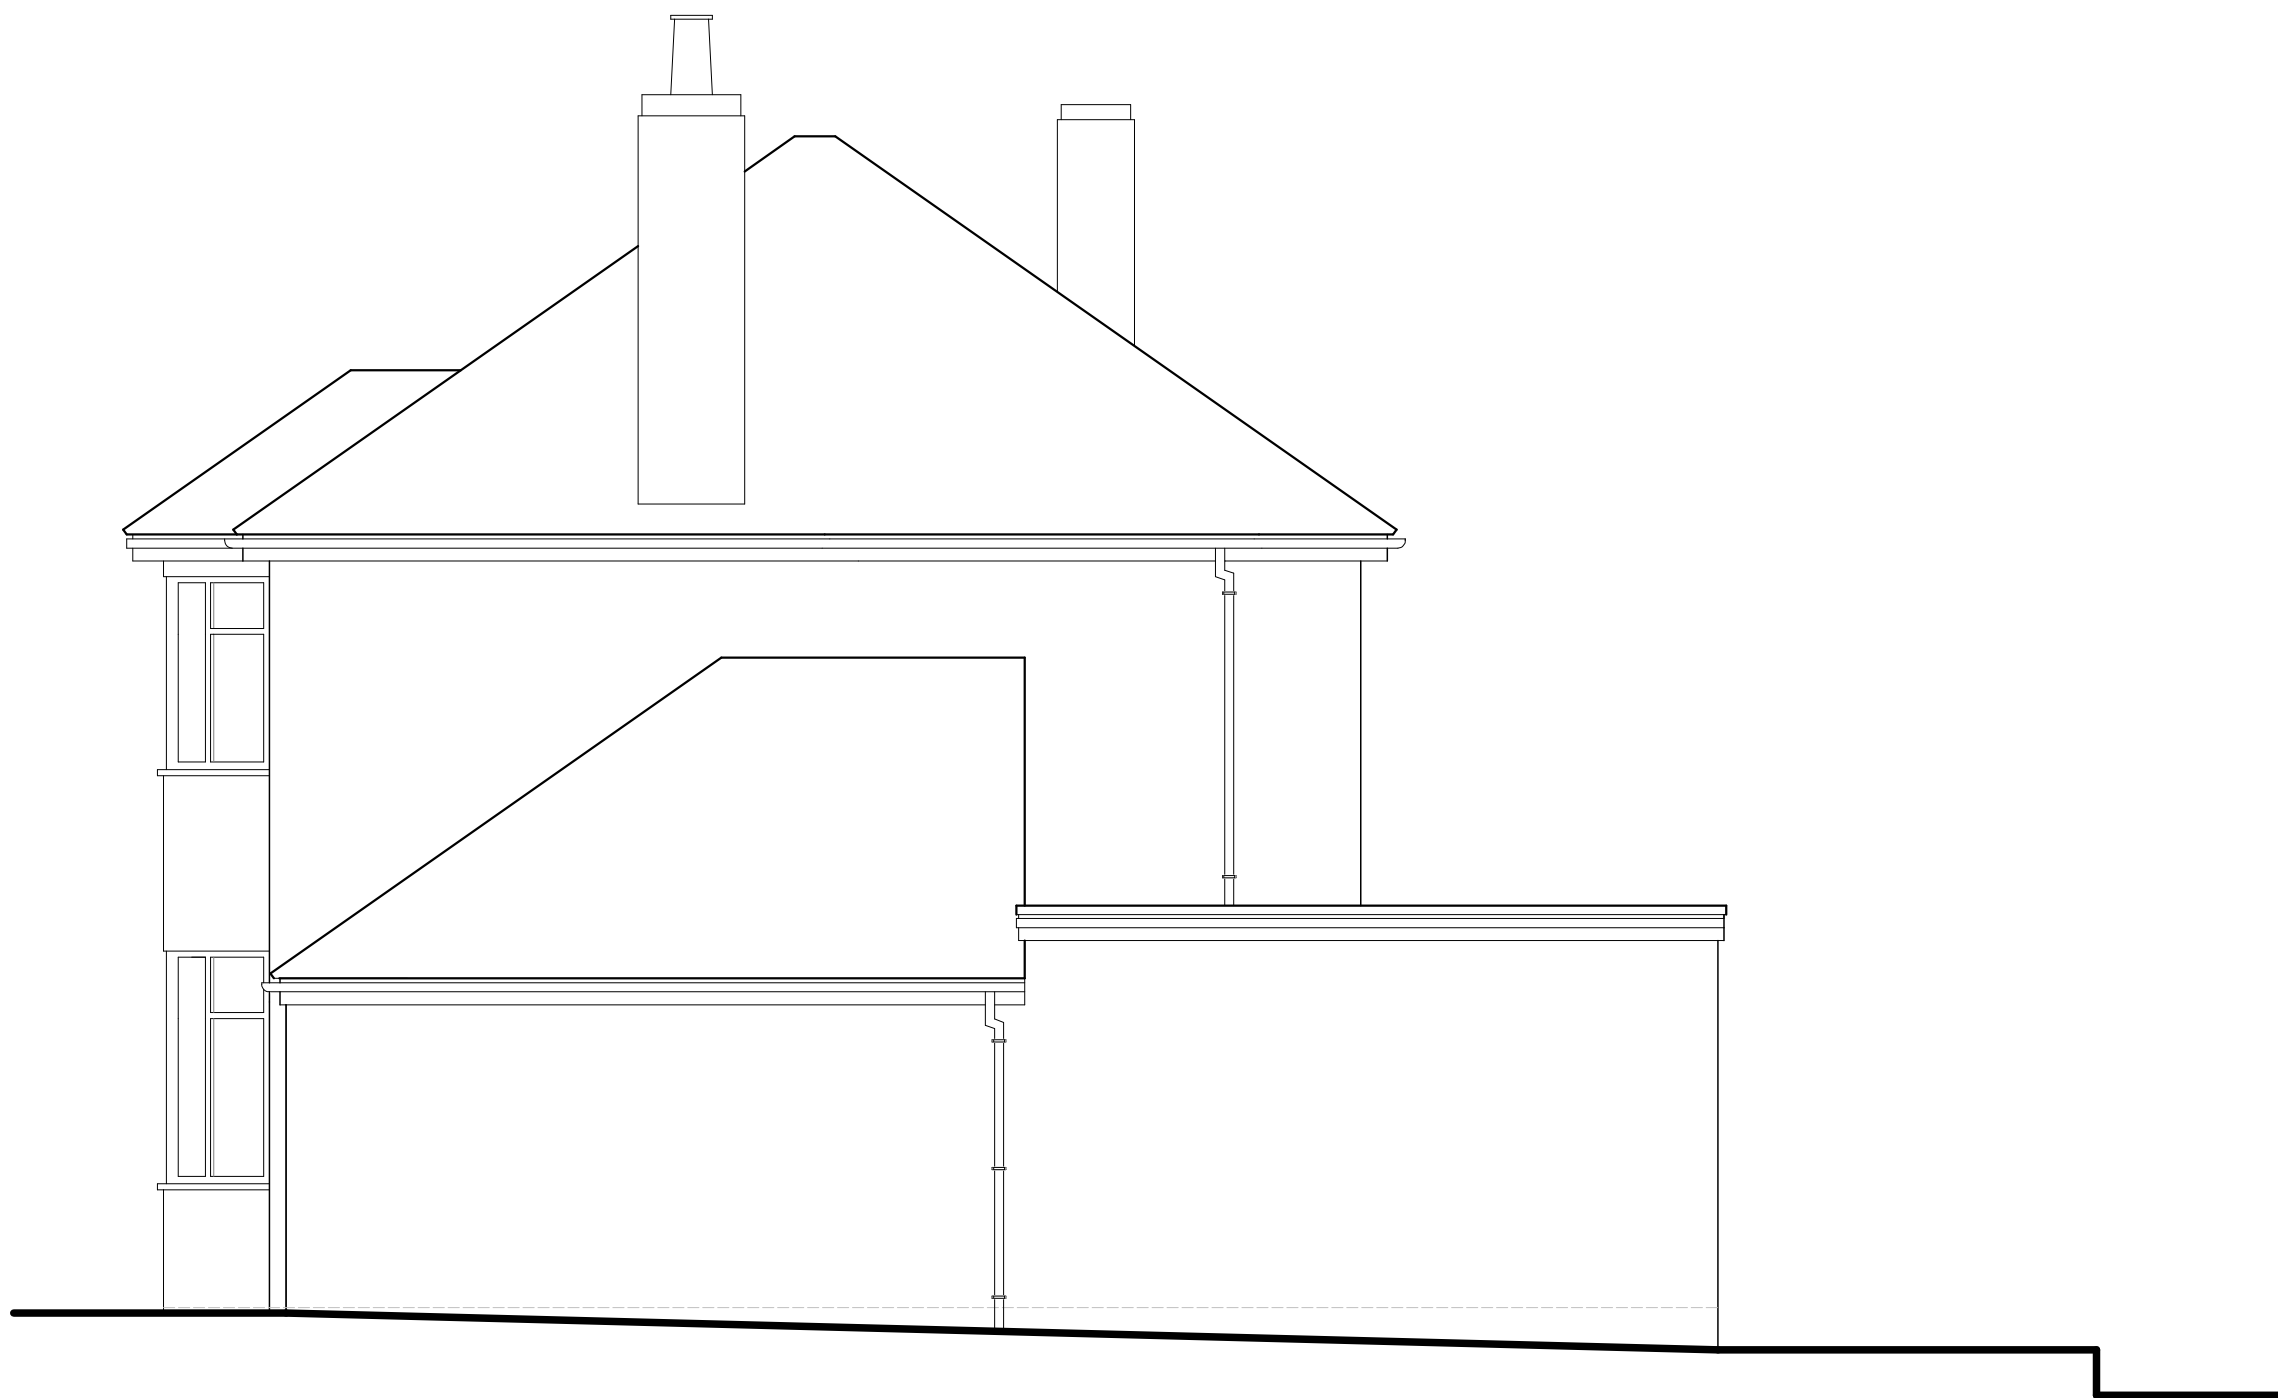

EXISTING REAR ELEVATION



EXISTING SIDE ELEVATION

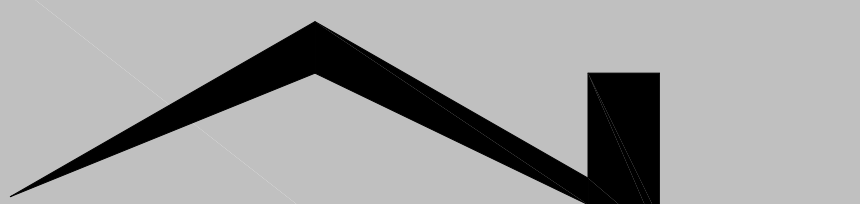
Nigel Forrester MCIOS
Building Design Services

ILETT HOUSE, SMITHY BANK, ALTON, STAFFS, ST10 4AD
TEL 01538 702164
www.nigelforrester.co.uk

CLIENT

Mr J and Mrs D Coates

PROJECT

Proposed side and rear extension
including widening of the existing vehicular
access, enlargement of the front parking area
and provision of a double garage in rear garden
at
165 Tean Road
Cheadle
ST10 1LS

DRAWING NUMBER 24/696/01

Existing elevations

SCALES 1/50 @ A1