




PROPOSED FRONT ELEVATION

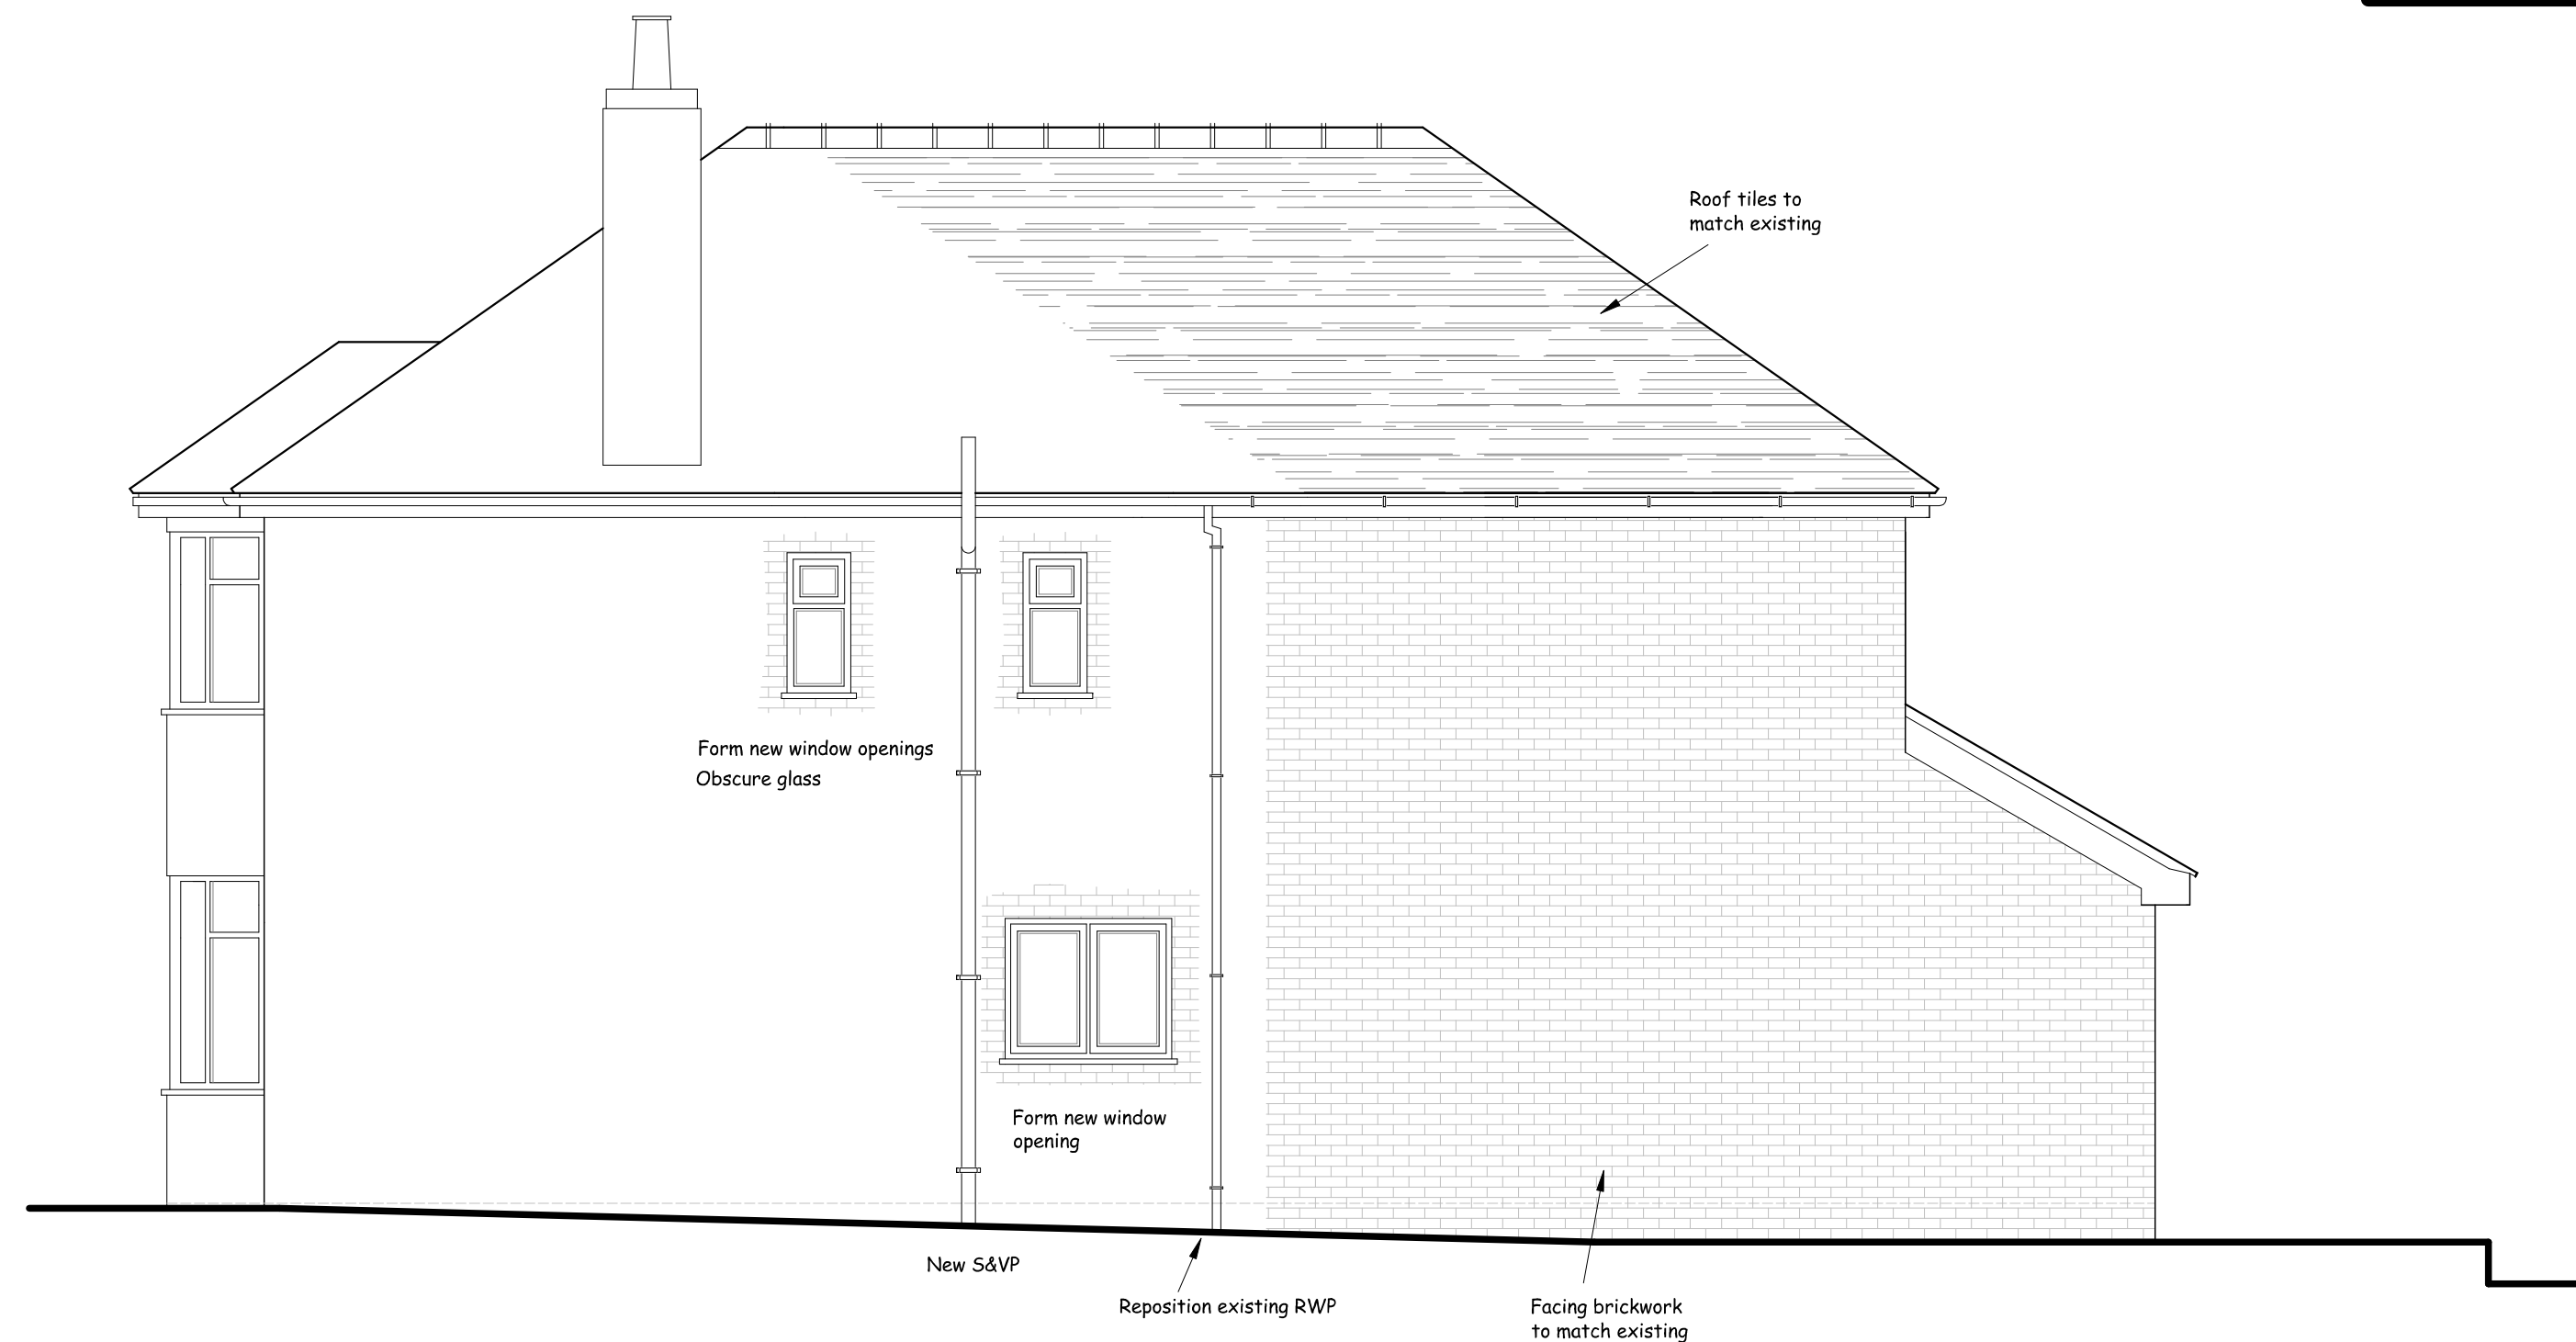

PROPOSED SIDE ELEVATION

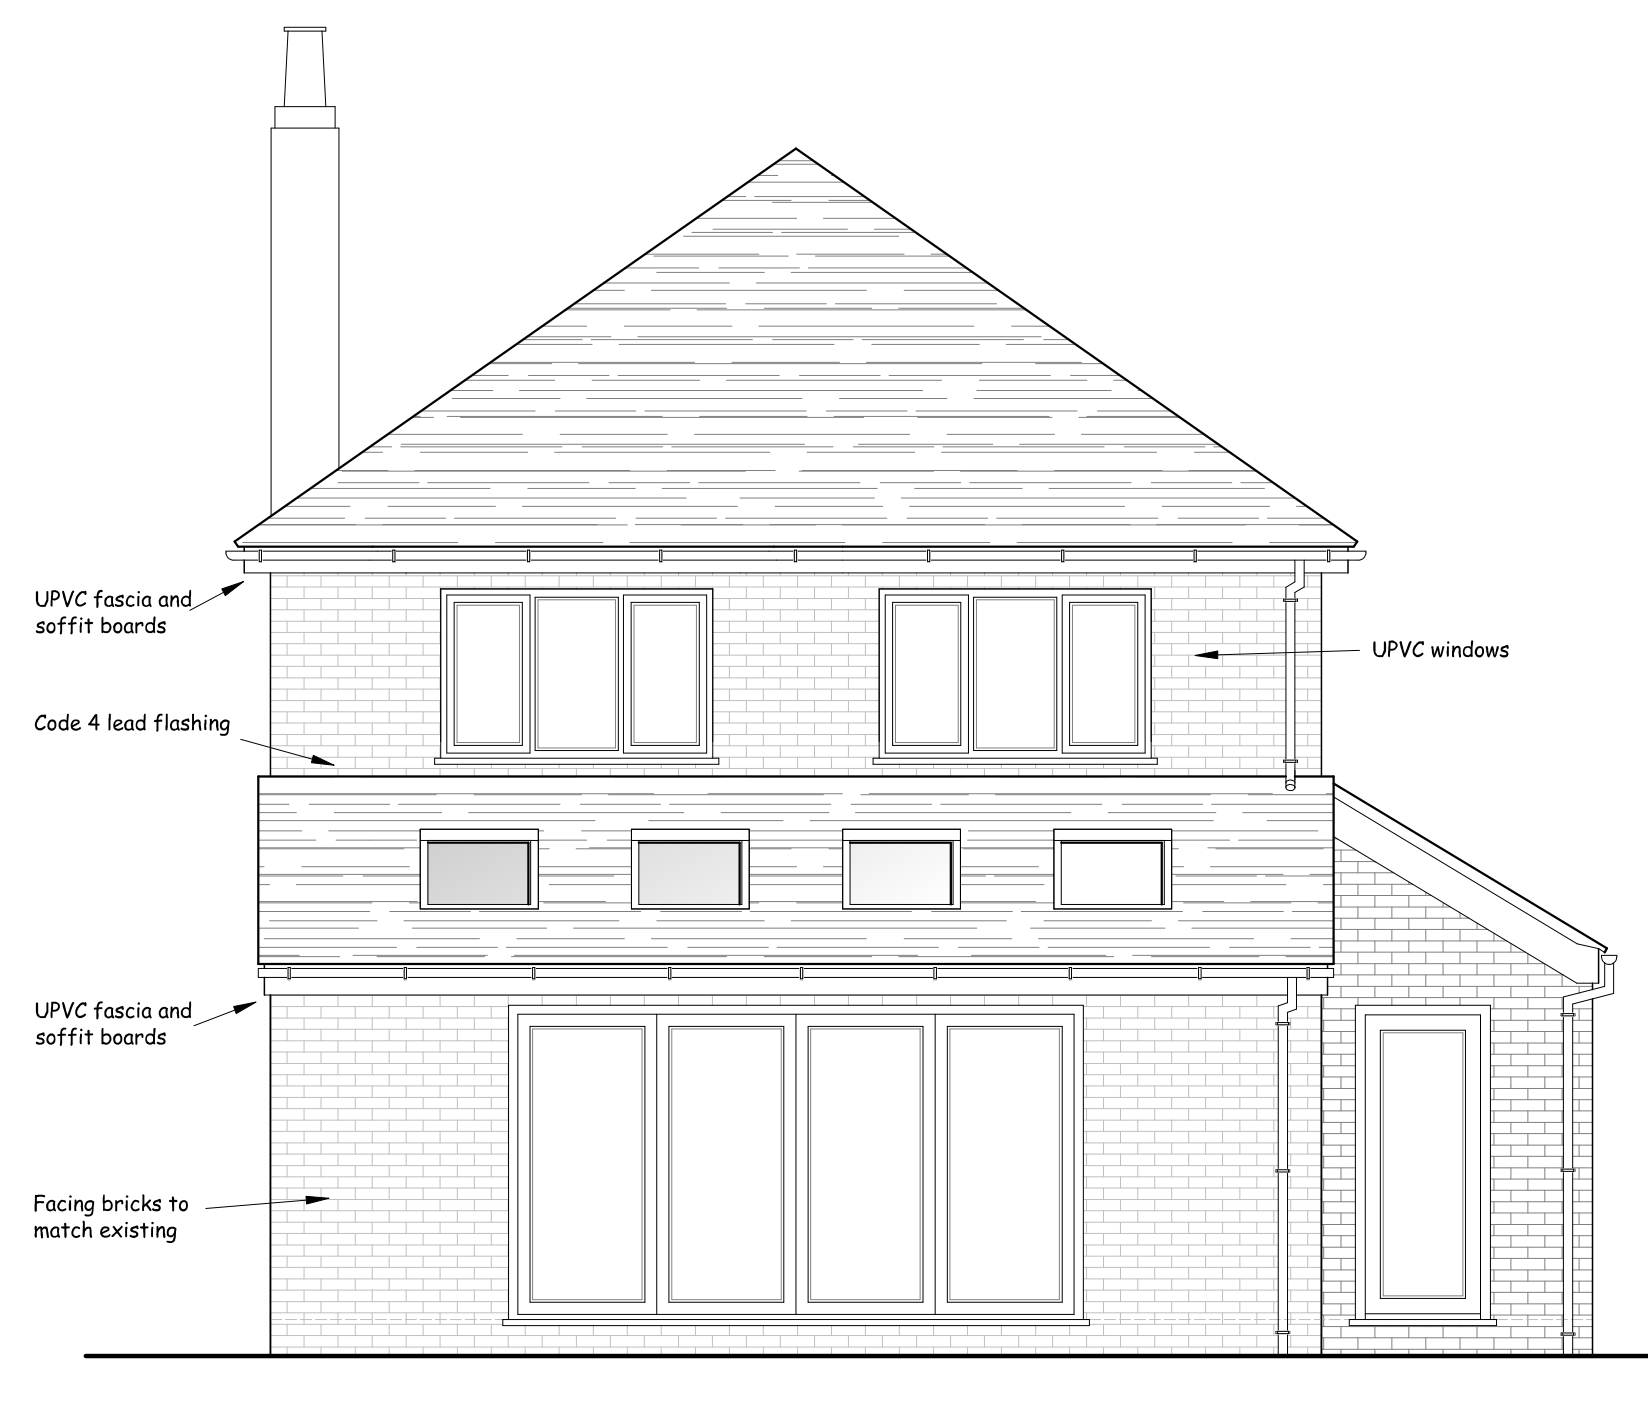

PROPOSED REAR ELEVATION

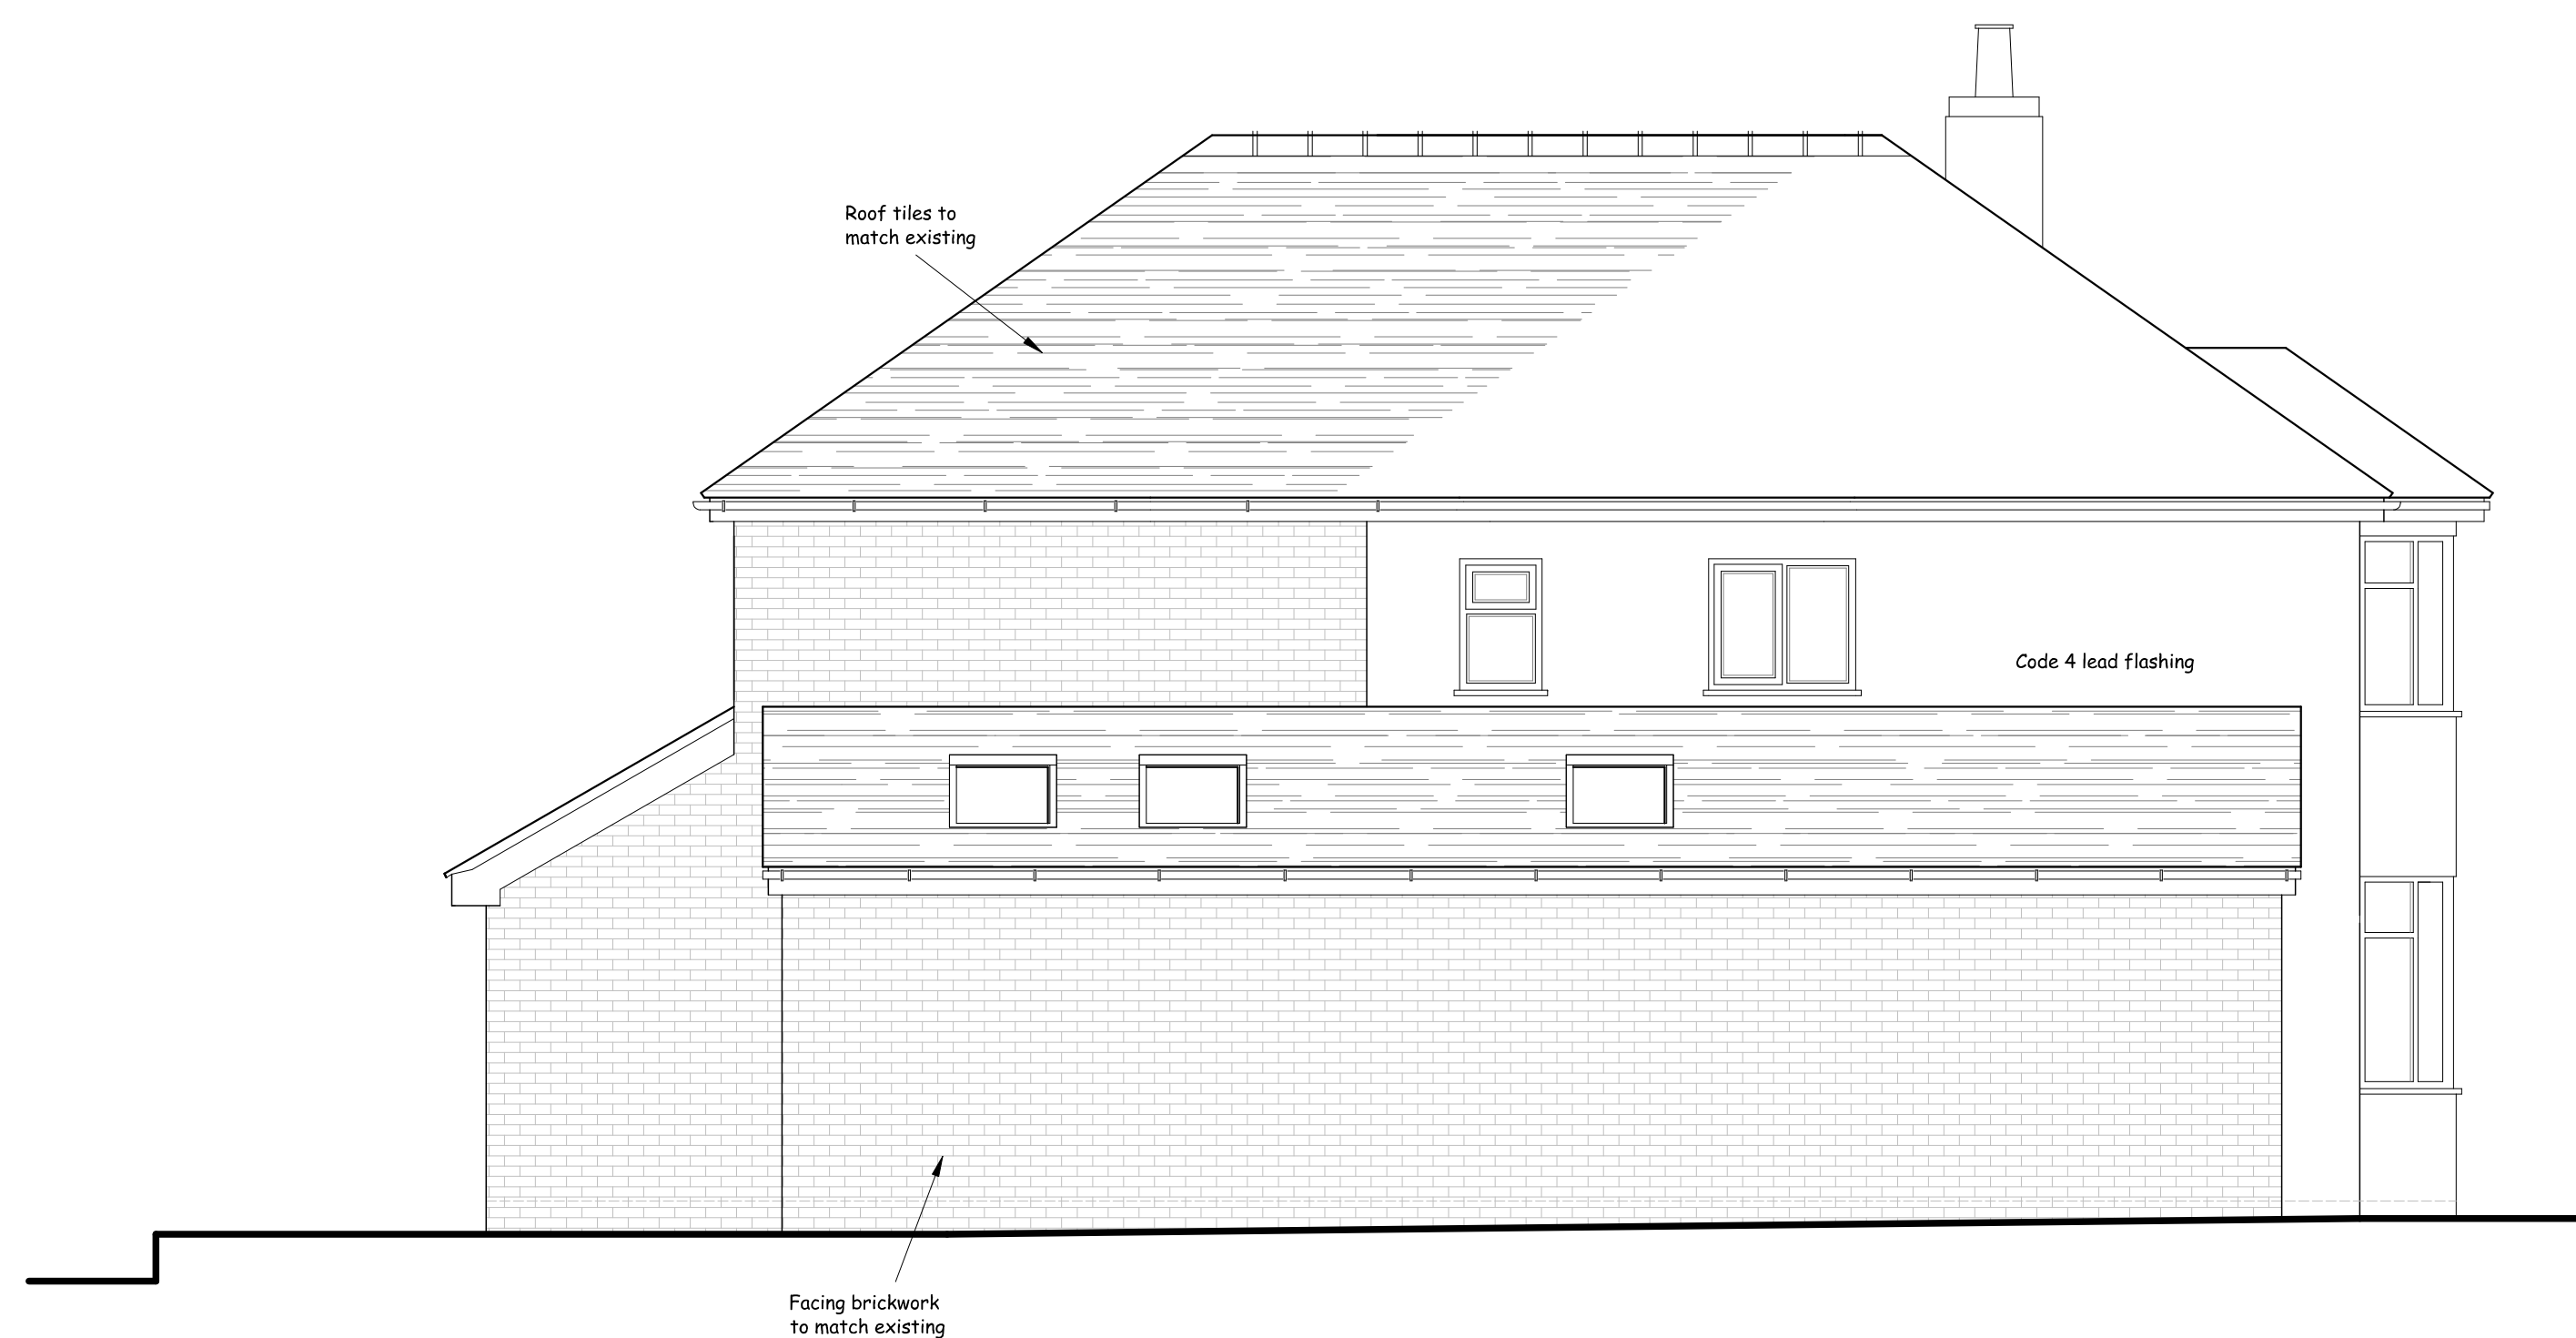

PROPOSED SIDE ELEVATION

Drawings Status: Planning



ILETT HOUSE, SMITHY BANK, ALTON, STAFFS, ST10 4AD
TEL 01538 702164

www.nigelforrester.co.uk www.sap-calc.co.uk

CLIENT

Mr J and Mrs D Coates

PROJECT

Proposed side and rear extension including widening of the existing vehicular access, enlargement of the front parking area and provision of a double garage in rear garden at
165 Tean Road
Cheadle
ST10 1LS

DRAWING NUMBER 24/696/03

Proposed elevations

SCALES 1/50 @ A1