

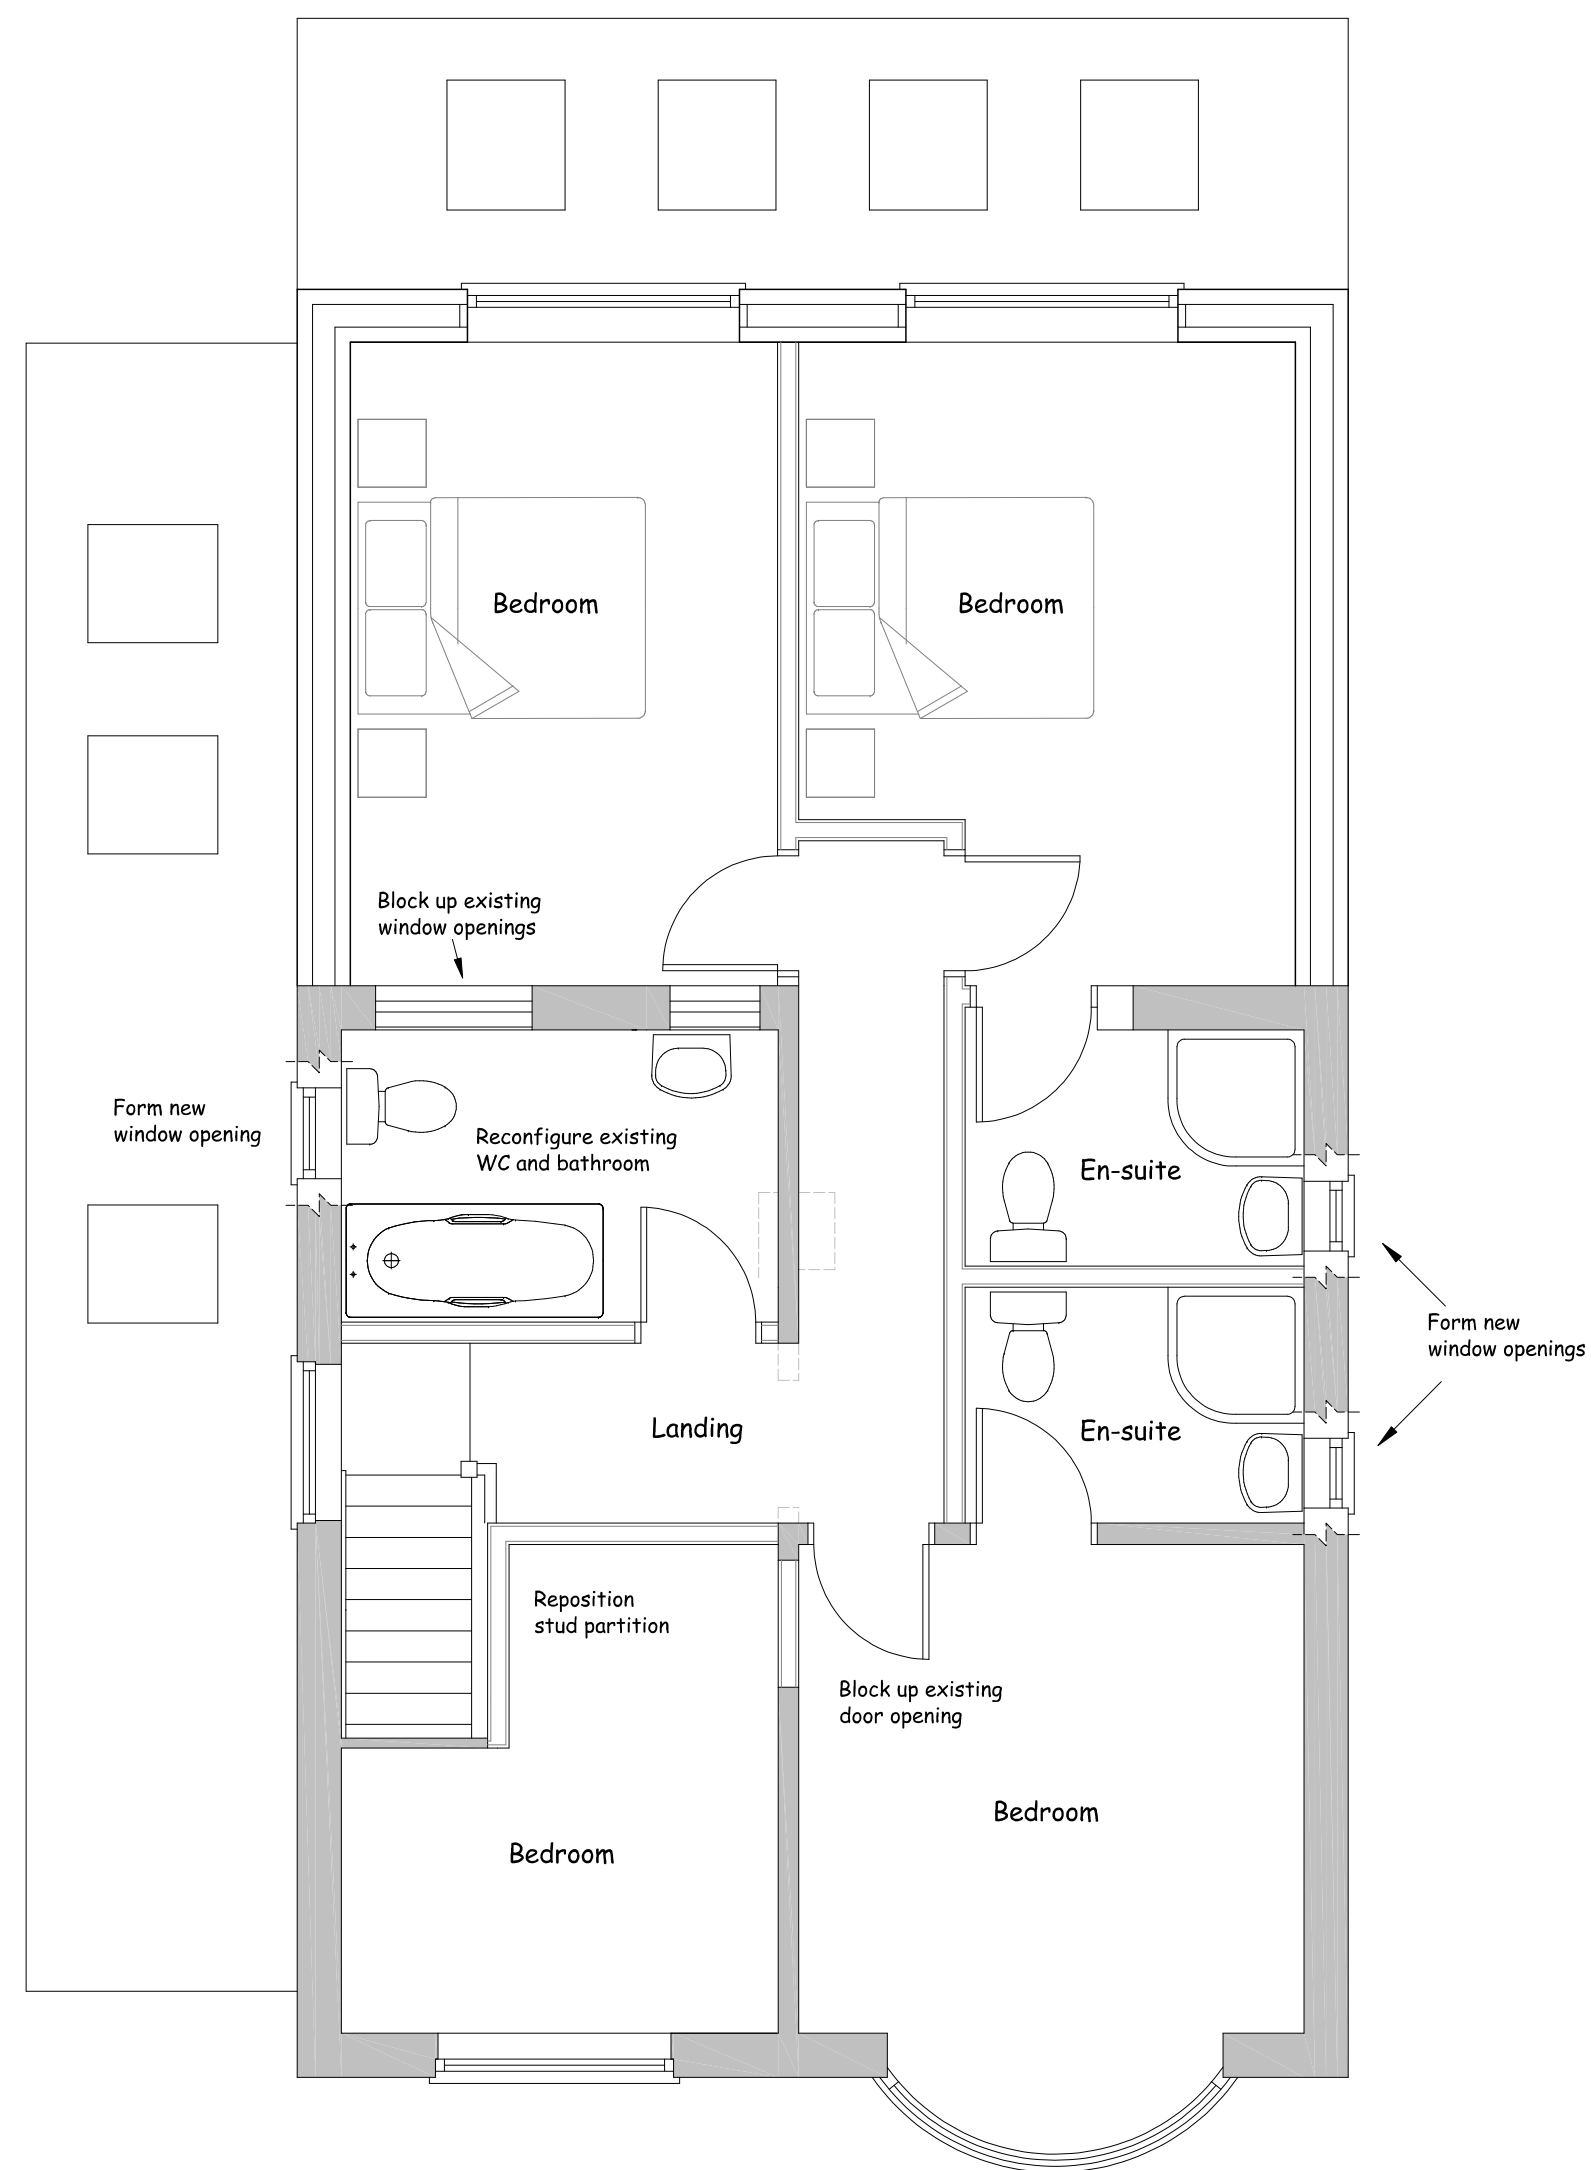


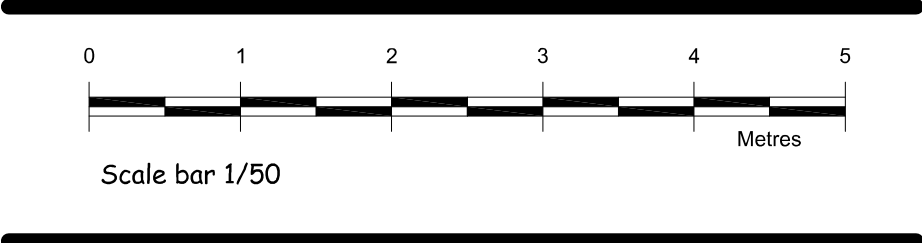

PROPOSED GROUND FLOOR PLAN

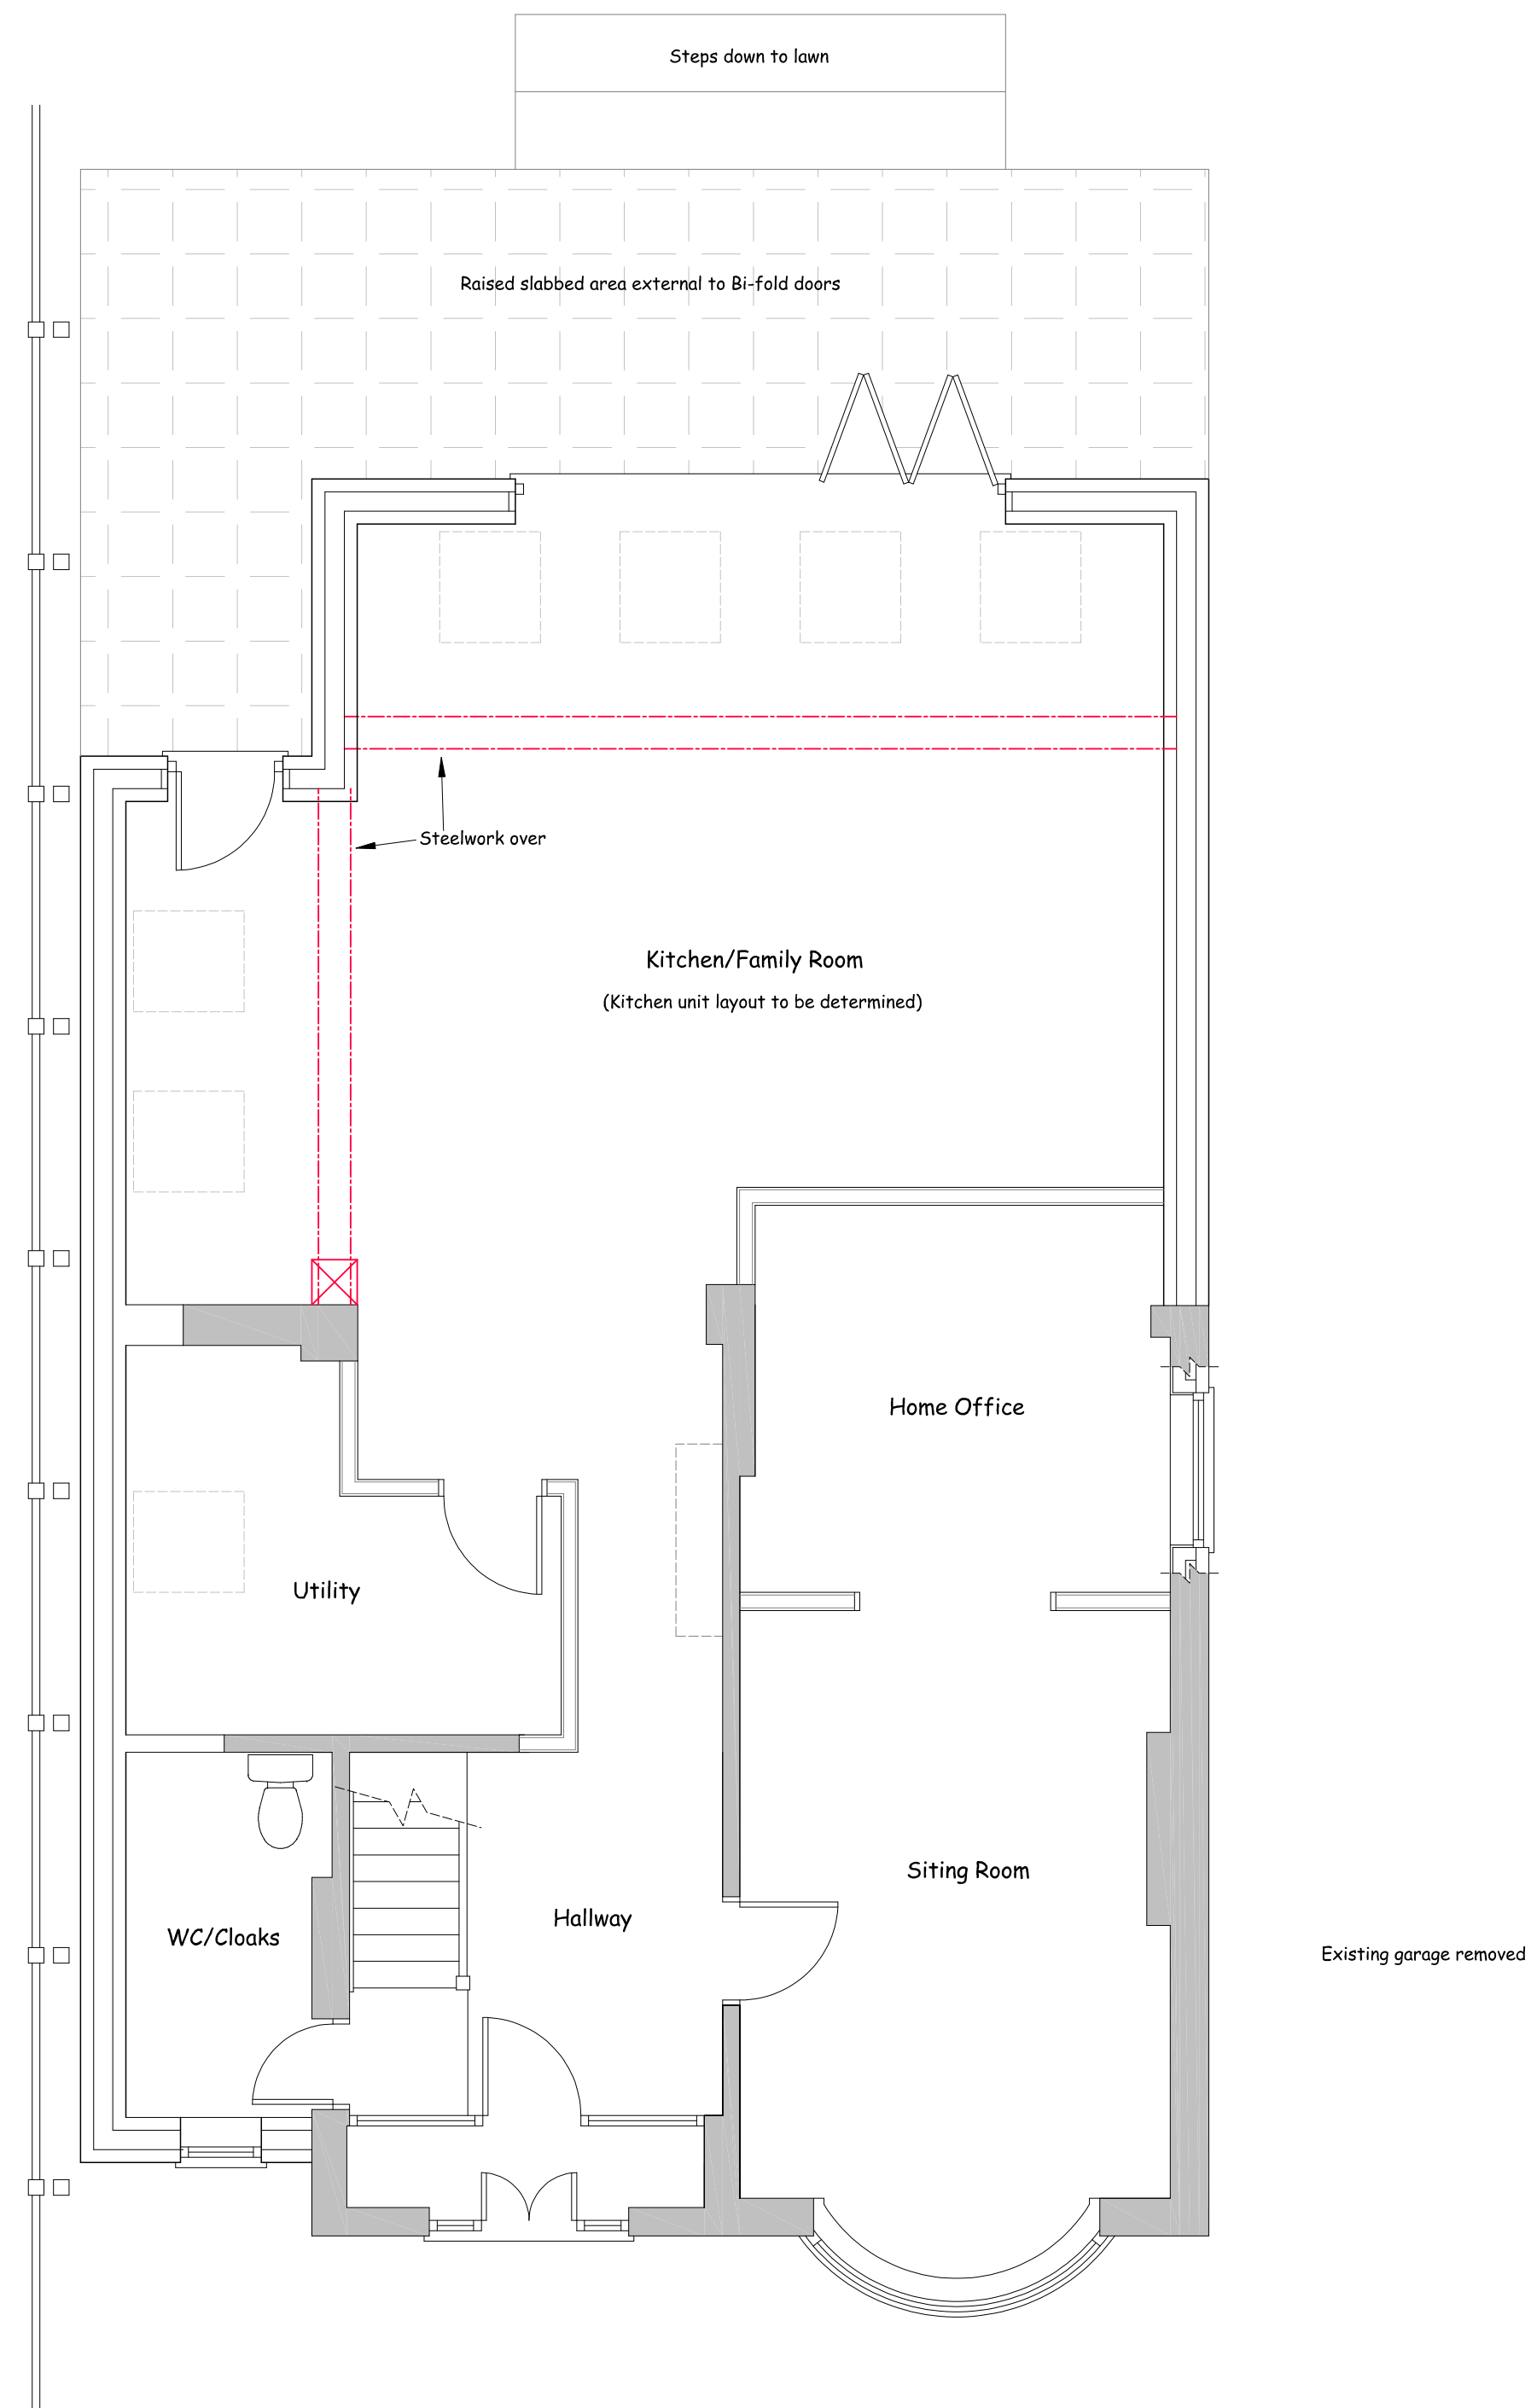

PROPOSED FIRST FLOOR PLAN

Drawings Status: Planning

Nigel Forrester MCIOS
Building Design Services

ILETT HOUSE, SMITHY BANK, ALTON, STAFFS, ST10 4AD
TEL 01538 702164
www.nigelforrester.co.uk www.sap-calc.co.uk

CLIENT

Mr J and Mrs D Coates

PROJECT

Proposed side and rear extension including widening of the existing vehicular access, enlargement of the front parking area and provision of a double garage in rear garden at
165 Tean Road
Cheadle
ST10 1LS

DRAWING NUMBER 24/696/04

Proposed floor plans

SCALES 1/50 @ A1