



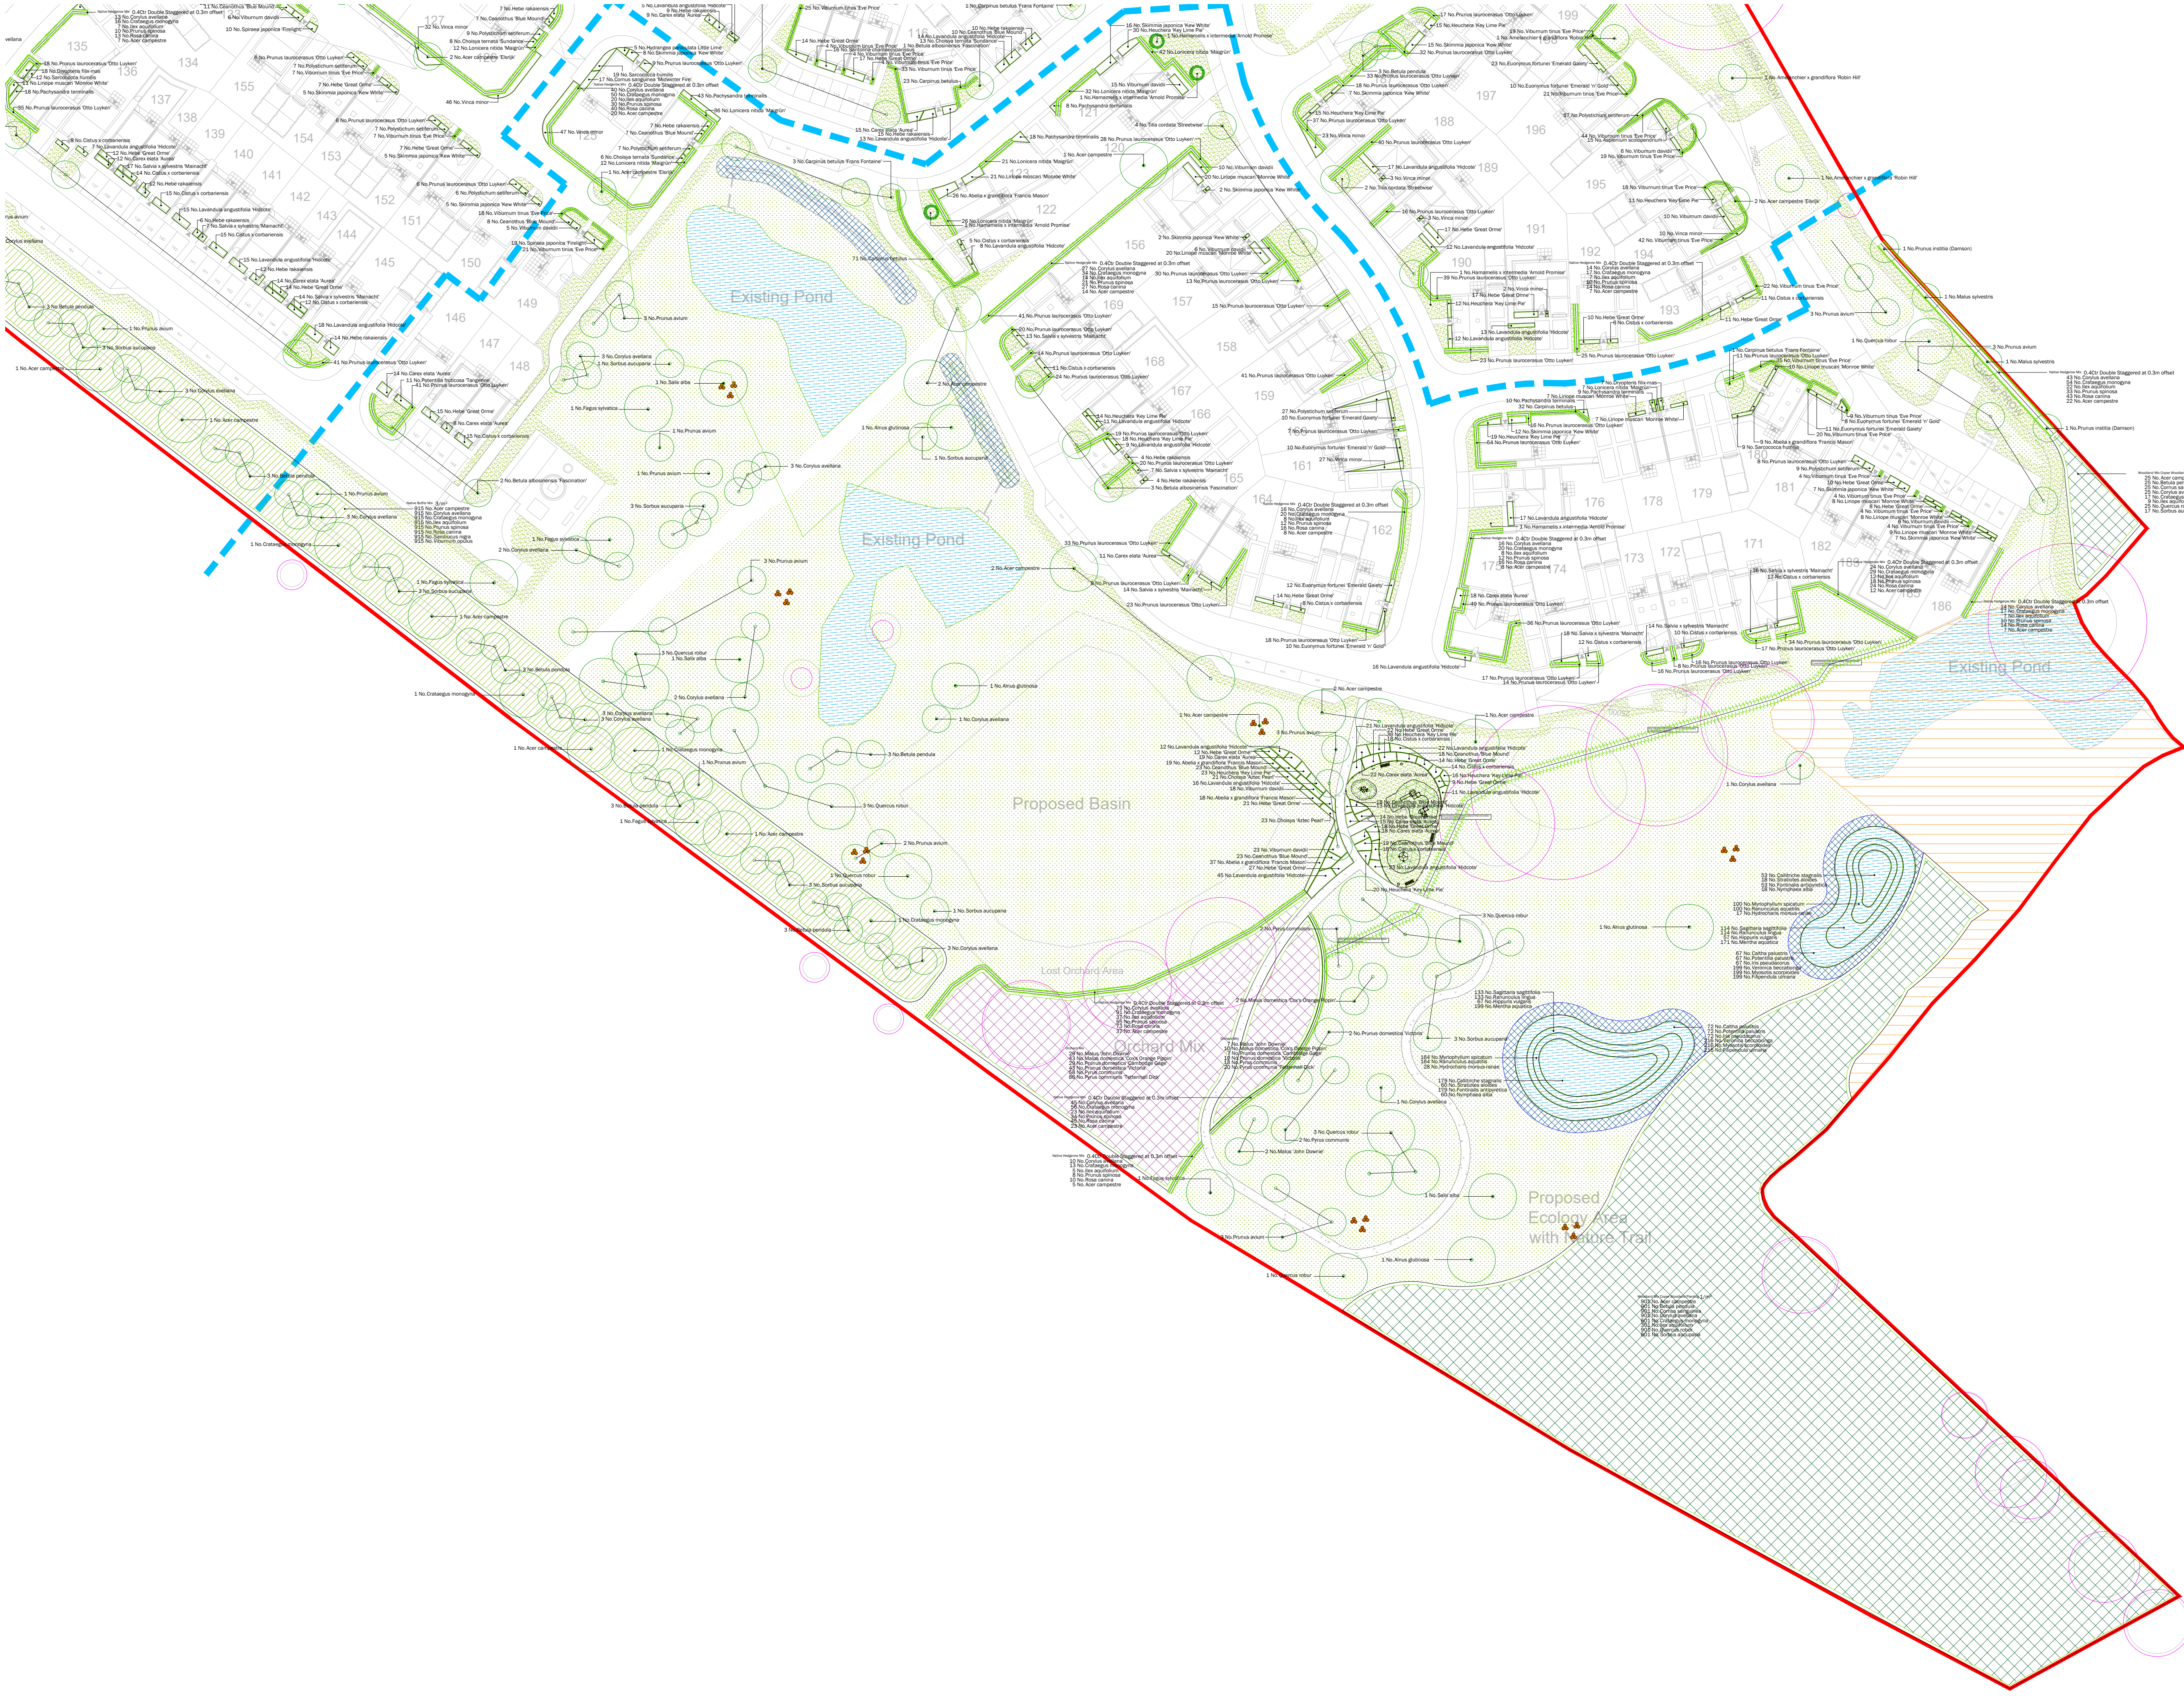

- LEGEND
- Proposed Trees
 - Proposed Ornamental Planting
 - Proposed Hedging
 - Proposed Universal Grass Seed Mix by British Flora or similar approved
 - Proposed EM3 wildflower mix by Ennoga or similar approved
 - Proposed Native Buffer Mix
 - Proposed Copse Woodland Planting
 - Proposed Orchard Mix
 - Proposed Wetland Planting
 - Proposed translocated existing higher value grassland
 - Existing Vegetation (tail ruderal/ scattered scrub)
 - Proposed hoggan path with timber edge
 - Proposed Play Equipment
 - 1.2m bow top fence with self closing gates in a contrasting colour
 - Proposed Street Furniture by Broxap (or similar approved)
 - Existing vegetation refer to drawing: R9074-LLA-21-00-DR-A-3900_Site Plan
 - Page Splits
 - Dead wood / log piles created from works on-site

 

003	10.06.24	Update to Orchard layout
002	24.05.24	Update to the POS next to attenuation pond
001	03.03.23	Update to the latest layout
T03	14.10.22	Update to base
T02	04.03.22	Adjustments to comments
T01	09.12.21	Adjustments to ecology comments
P03	15.11.21	Adjustments to comments
P02	18.06.21	Legend adjustments
P01	16.06.21	First issue
Rev	Date	Description

Title: Detailed Planting Plans
Sheet 1 of 4
Project: Blythe Vale, Blythe Bridge: Phase 2
Client: St Modwen Homes
Date: May 2021
Scale: 1:500 @ A1
Drawing No: R9074-LLA-21-00-DR-L0001
Revision: 003
Suitability: Construction
Project No: 1965 A3