



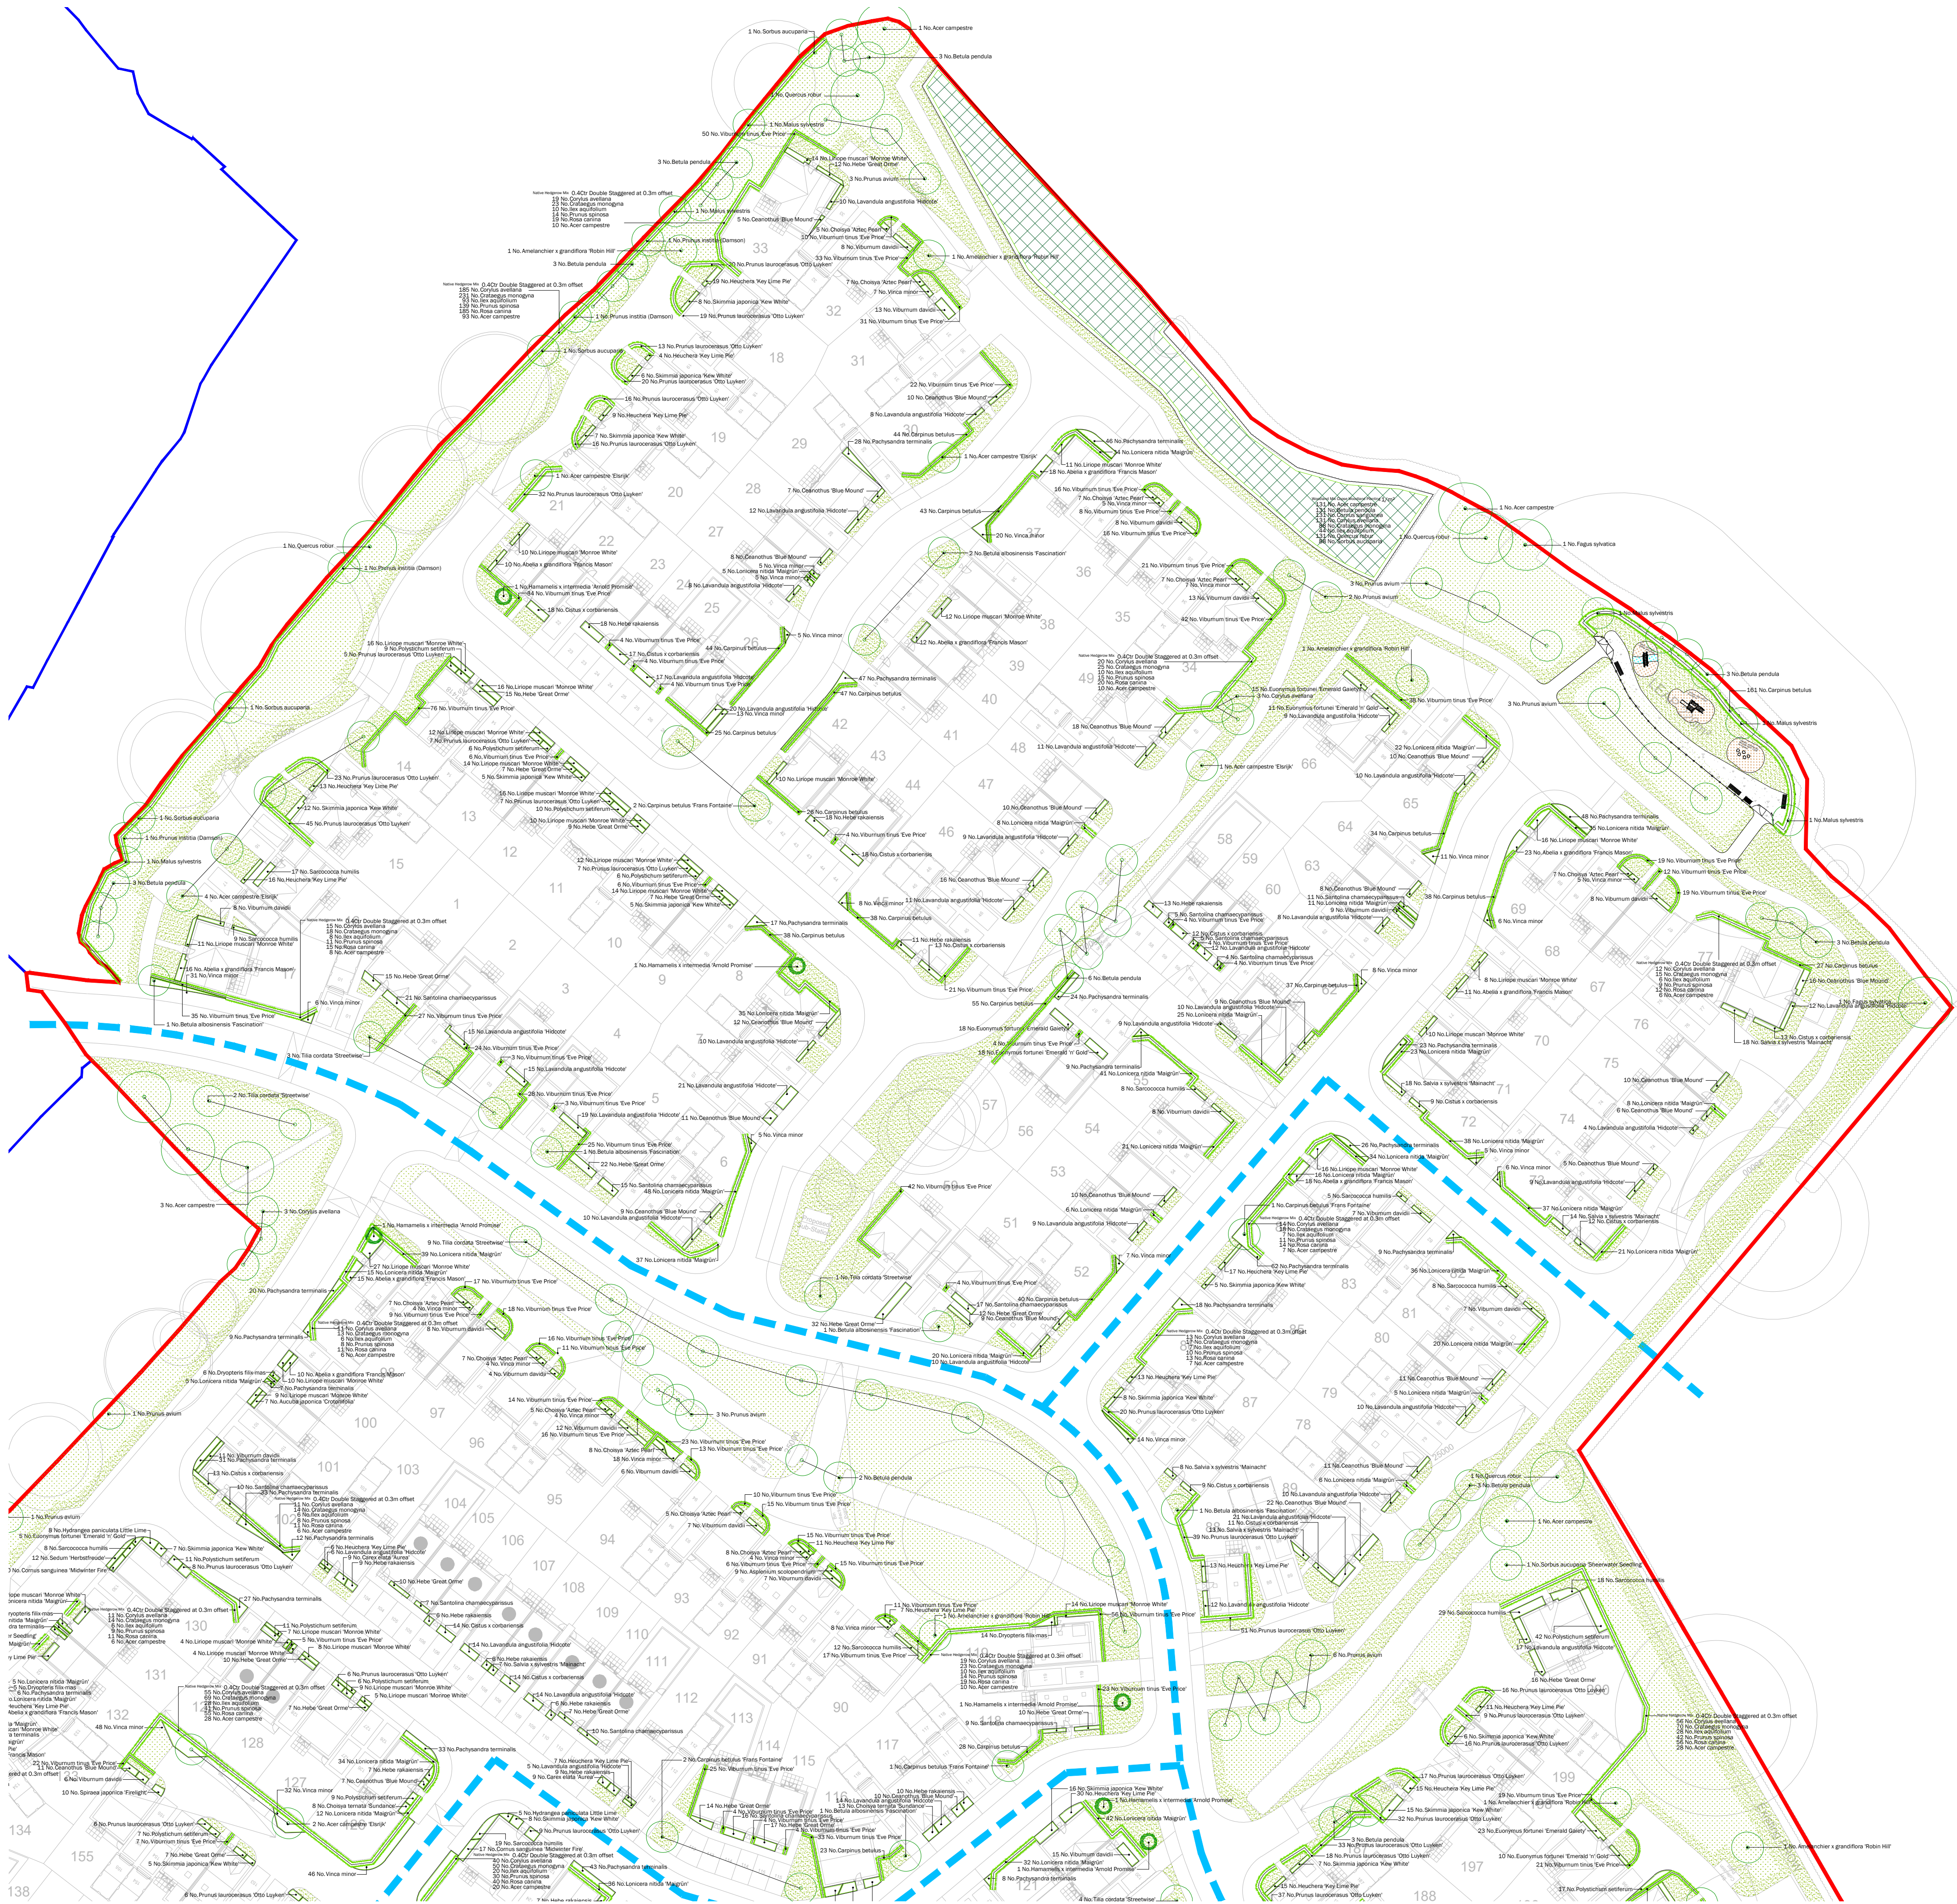

LEGEND

- Proposed Trees
- Proposed Ornamental Planting
- Proposed Hedging
- Proposed Universal Grass Seed Mix by British Flora or similar approved
- Proposed EM3 wildflower mix by Ennorsgate or similar approved
- Proposed Native Buffer Mix
- Proposed Copse Woodland Planting
- Proposed Orchard Mix
- Proposed Wetland Planting
- Proposed translocated existing higher value grassland
- Existing Vegetation (tall ruderal / scattered scrub)
- Proposed hoggin path with timber edge
- Proposed Play Equipment
- 1.2m bow top fence with self closing gates in a contrasting colour
- Proposed Street Furniture by Broxap or (similar approved)
- Existing vegetation refer to drawing: R9074-RLA-21-00-DR-A-3900_Site Plan
- Page Splits
- Dead wood / log piles created from works on-site

 

C02	24.05.24	Update to the POS next to attenuation pond
C01	03.03.23	Update to the latest layout
T02	14.10.22	Update to base
T01	09.12.21	Adjustments to ecology comments
P04	15.11.21	Adjustments to comments
P03	24.06.21	Boundary Adjustment
P02	18.06.21	Legend adjustments
P01	16.06.21	First issue
Rev	Date	Description

Title: Detailed Planting Plans
Sheet 3 of 4
Project: Blythe Vale, Blythe Bridge: Phase 2
Client: St Modwen Homes
Date: May 2021
Scale: 1:500 @ A1
Drawing No: R9074-LLA-21-00-DR-L-0003
Revision: C02
Suitability: Construction
Project No: 1965 A3

T: +44 (0)1273 647044 E: office@lize.co.uk www.lize.co.uk

COPYRIGHT: Liz Lake Associates
Information contained in this drawing is confidential and may not be used for any purpose other than that for which it was prepared without the prior written authority of Liz Lake Associates.
This drawing is copyright and may not be copied except within the agreed conditions of supply.

BASE MAPS:
Referenced to Ordnance Survey map data by permission of Ordnance Survey © Crown copyright 2018, License No. 100001386
Ordnance Survey Licence No. 100001386
Ordnance Survey Licence No. 100001386
This drawing and any information and/or mapping from a number of sources and its accuracy should be verified on site.

LIZ LAKE ASSOCIATES
LANDSCAPE ARCHITECTS