


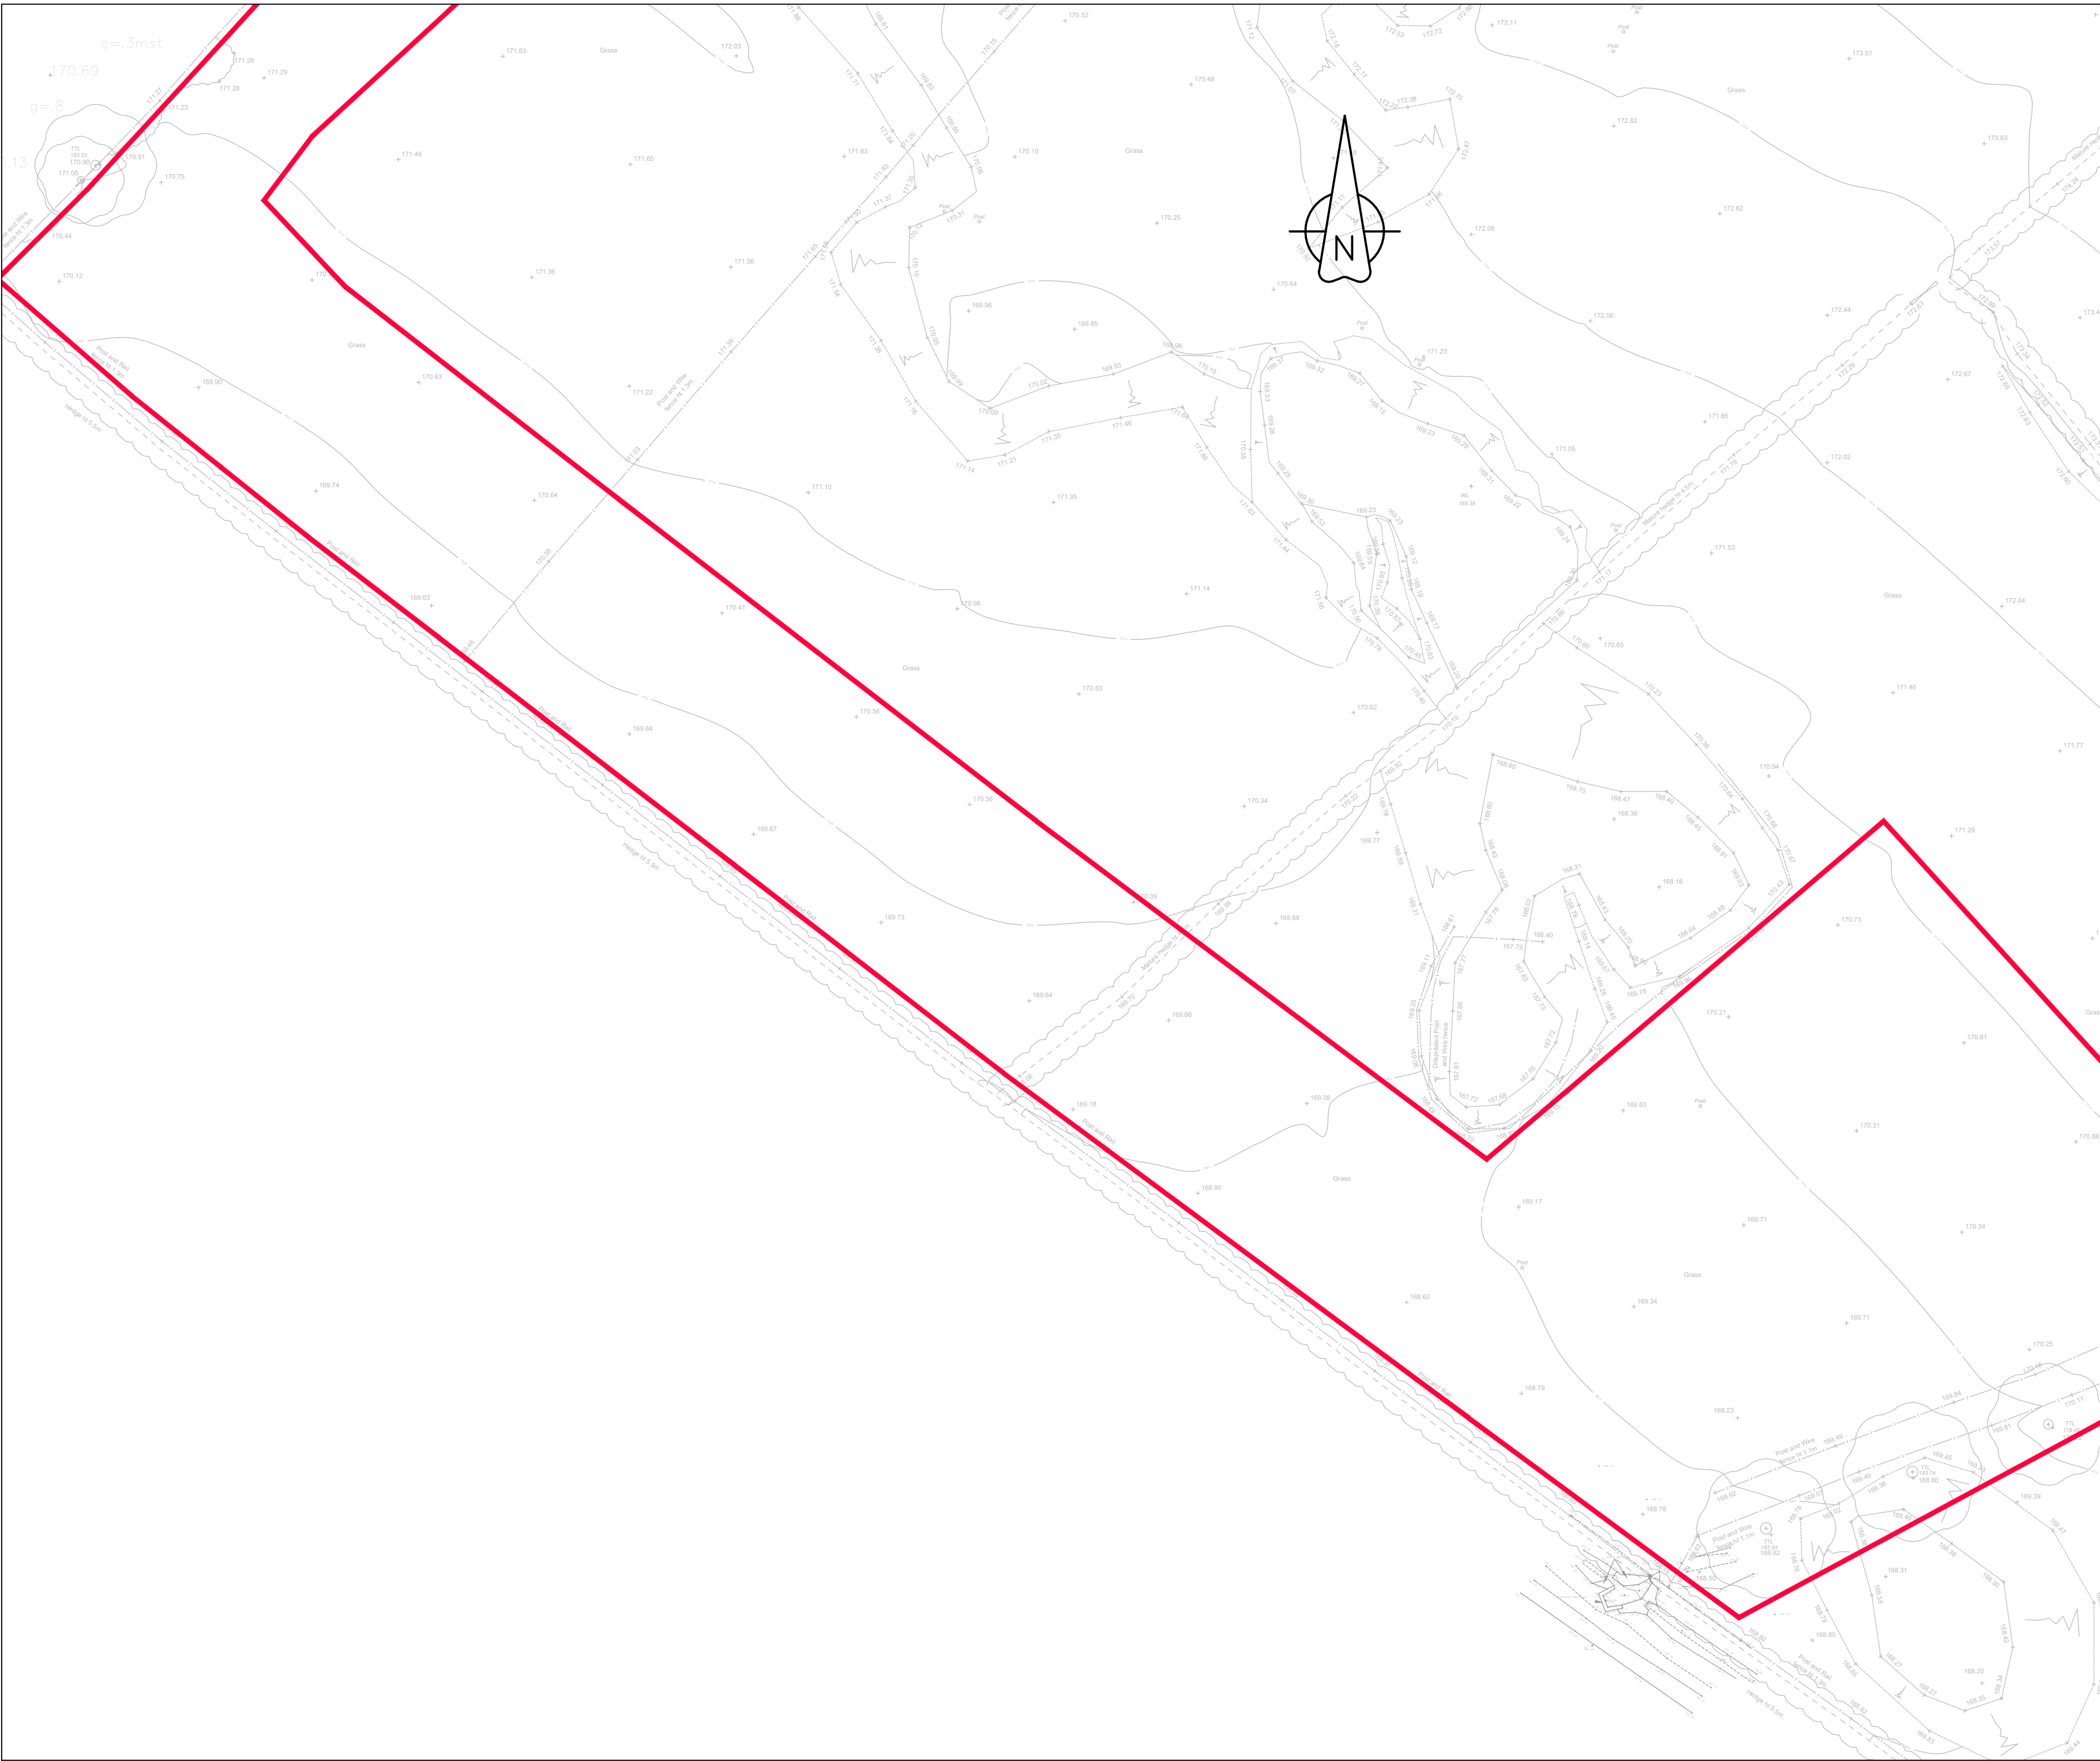

- TOPOGRAPHICAL SURVEY CARRIED OUT BY MAPMATIC SURVEYS, DRAWING NO. MM-2176-0001-REV1 (DATED 19/05/2017).
- PROPOSED S38 LAYOUT TAKEN FROM ROBERTS LIMBRICK ARCHITECTS, DRAWING NO. R10051-18-A-18-XX-DR-1003-SITE PLAN (DATED OCT 18).
- THIS DRAWING IS TO BE READ IN CONJUNCTION WITH THE FOLLOWING PLANNING DRAWINGS:
- 12629-300 (PROPOSED LEVELS PLAN)**
M.M.H. REF: 12629-300-18-XX-DR-C-3000
- 12629-301 (PROPOSED DRAINAGE PLAN)**
M.M.H. REF: 12629-301-18-XX-DR-C-3001
- 12629-SK300 (TOPOGRAPHICAL SURVEY)**
M.M.H. REF: 12629-SK300-18-XX-DR-C-SK3000
- 12629-SK301 (SITE LOCATION PLAN)**
M.M.H. REF: 12629-SK301-18-XX-DR-C-SK3001
- 12629-SK302 (ENVIRONMENT AGENCY FLOOD MAP – RIVER AND SEA)**
M.M.H. REF: 12629-SK302-18-XX-DR-C-SK3002
- 12629-SK303 (ENVIRONMENT AGENCY FLOOD MAP – SURFACE WATER FLOODING)**
M.M.H. REF: 12629-SK303-18-XX-DR-C-SK3003
- 12629-SK304 (ENVIRONMENT AGENCY FLOOD MAP – RESERVOIRS)**
M.M.H. REF: 12629-SK304-18-XX-DR-C-SK3004
- 12629-SK305 (EXISTING PERMEABLE AREAS PLAN)**
M.M.H. REF: 12629-SK305-18-XX-DR-C-SK3005
- 12629-SK306 (PROPOSED PERMEABLE AREAS PLAN)**
M.M.H. REF: 12629-SK306-18-XX-DR-C-SK3006
- 12629-SK307 (PROPOSED DRAINAGE AREAS PLAN)**
M.M.H. REF: 12629-SK307-18-XX-DR-C-SK3007
- 12629-SK308 (PROPOSED FLOOD ROUTING PLAN)**
M.M.H. REF: 12629-SK308-18-XX-DR-C-SK3008

S.M.H. REF: R9051-BMP-18-XX-DR-C-0SK308

A	20/06/2024	UPDATED TO SUIT NEW POND POSITION & UPDATED SITE BOUNDARY.	J.T.	JH
-	05/12/2018	First Issue	JH	GL
Rev	Date	Description	By	Chkd By

Project Title
BLYTHE BRIDGE, STOKE-ON-TRENT
PHASE 1

PROPOSED FLOOD ROUTING PLAN

Drawn by J.H. Checked by G.L. Project Engineer G.L.

Date	Scale	Project No	Drawing No	Rev
DEC 2018	1:500	12629	SK308	A

BAYNHAM MEIKLE

Consulting Structural & Civil Engineers

8 Meadow Road, Edgbaston, Birmingham B17 8BU

Tel: 0121 434 4100 Fax: 0121 434 4073 Email: admin@bm-p.co.uk

