





SITE LOCATION PLAN 1:2500

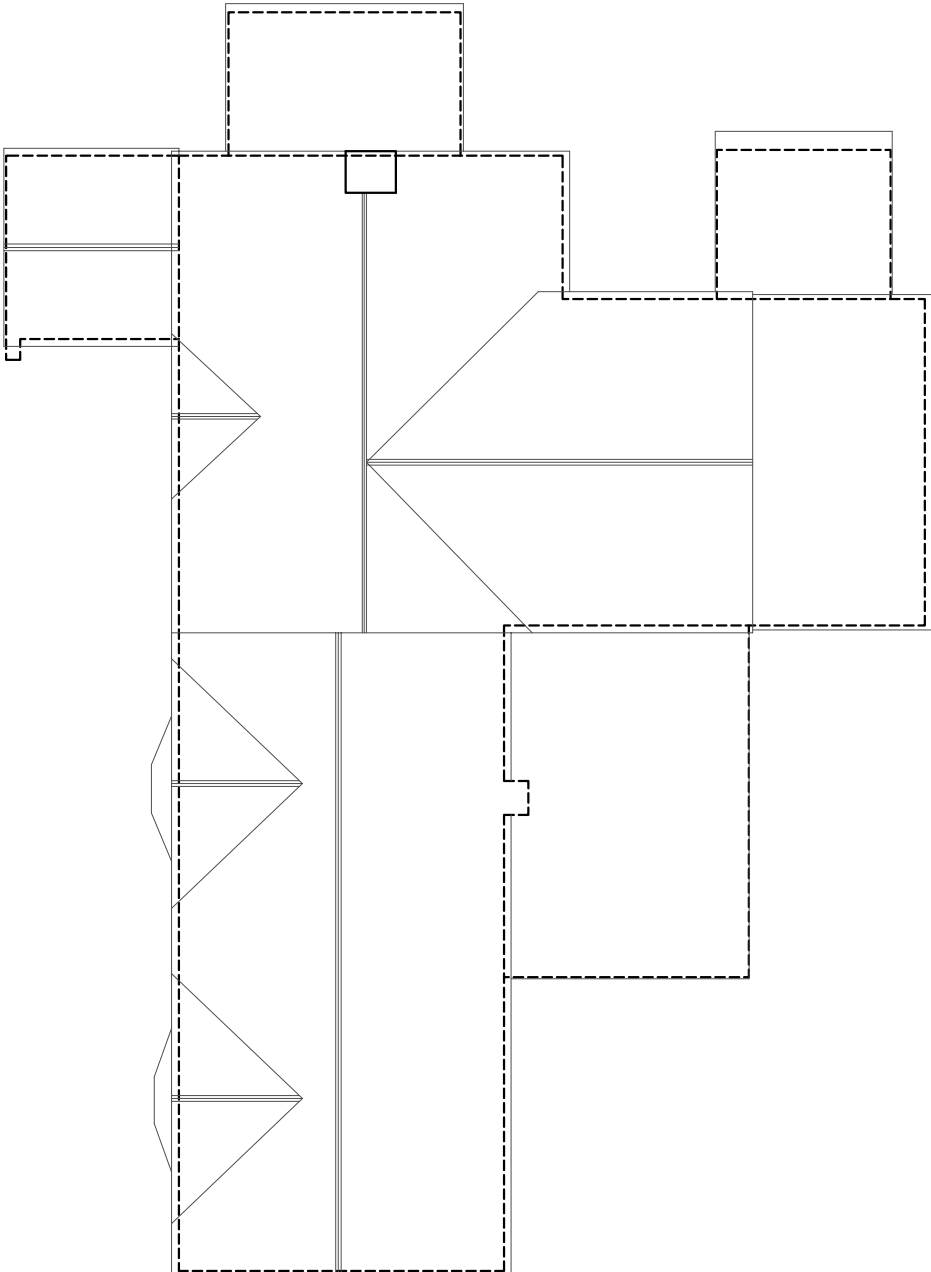

ROOF PLAN 1:100


Ordnance Survey © Crown copyright 2023. All rights reserved. Licence number AC0000810055

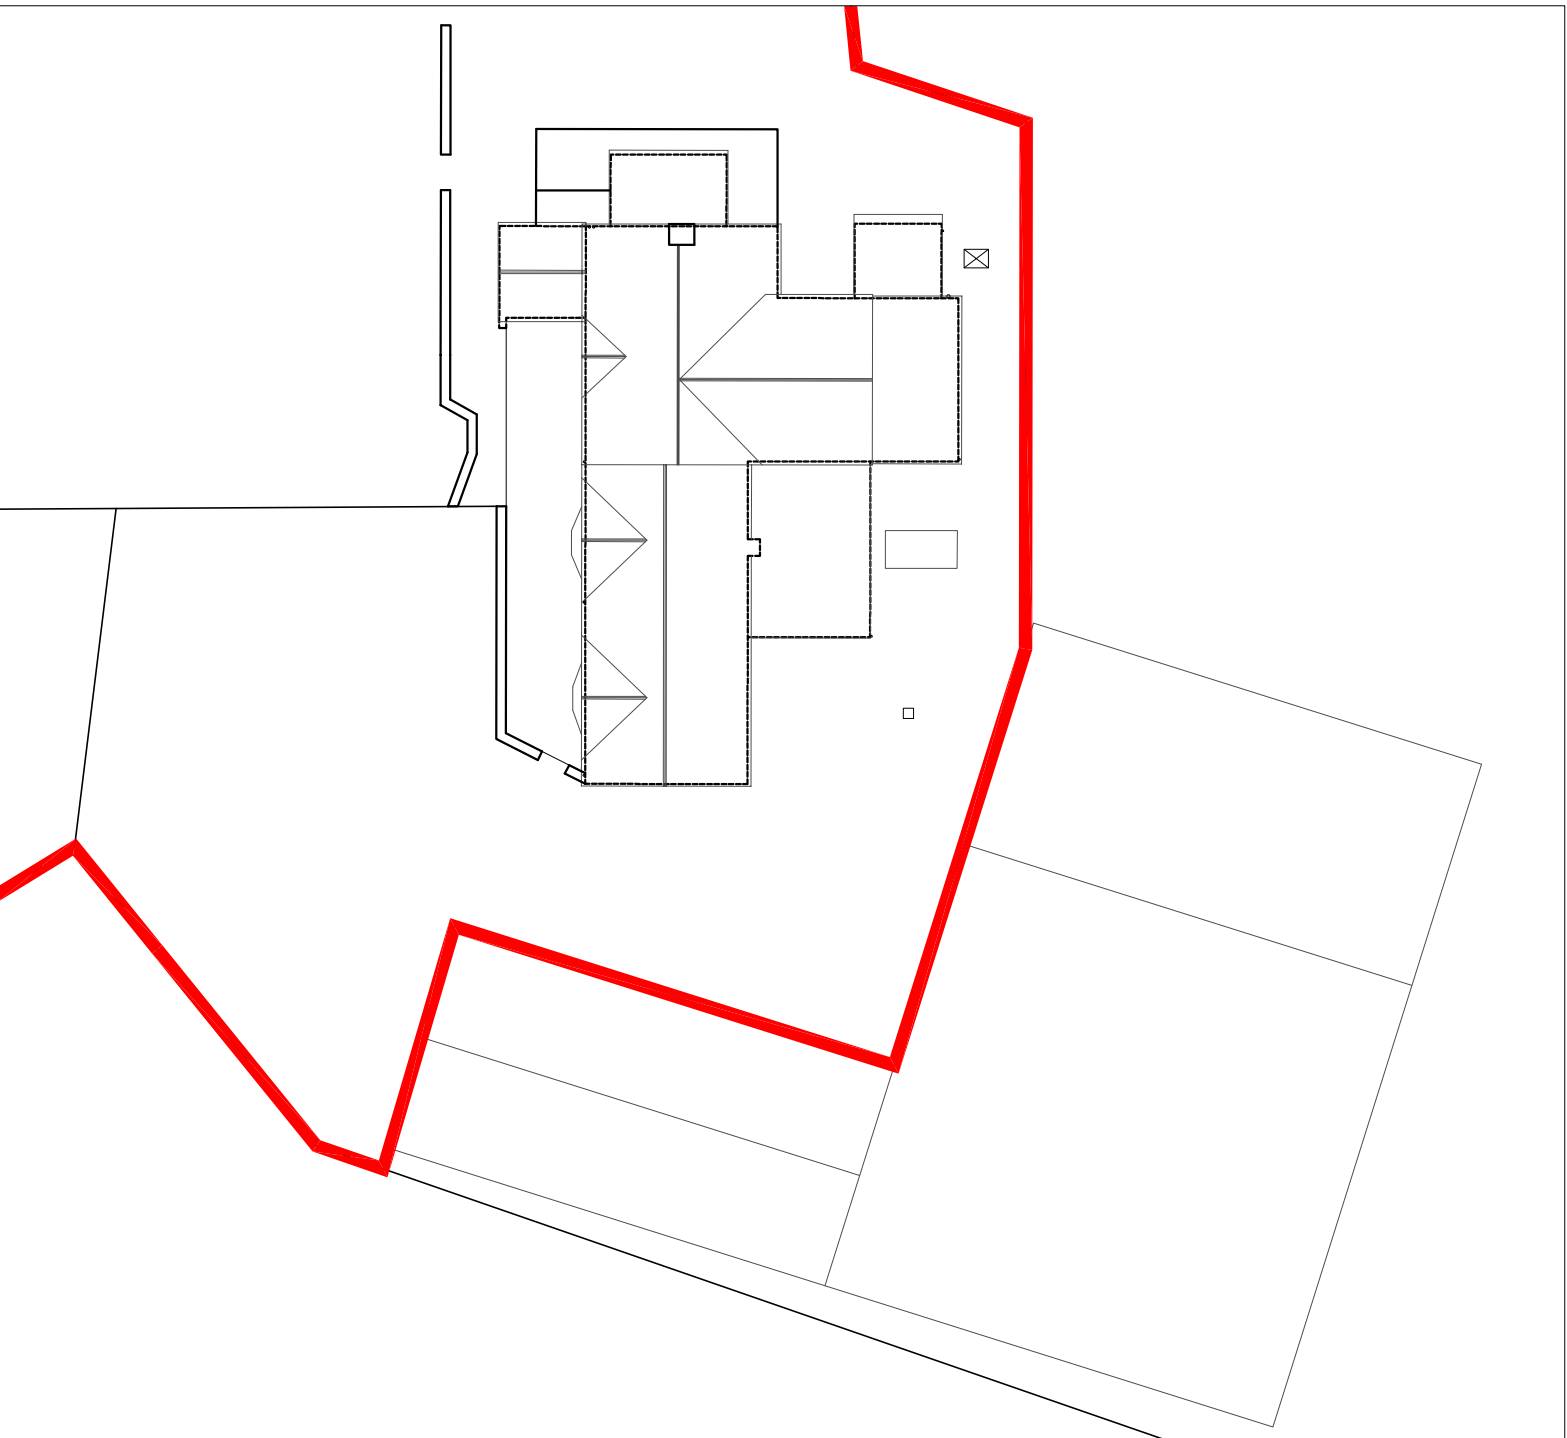

SITE LAYOUT PLAN 1:200

Copyright of this drawing is vested in the Architect and it must not be copied or reproduced in any form without the written consent of the Architect. The Architect is not responsible for the accuracy of the information provided by the Client and the Client is responsible for checking and correcting all dimensions relative to their work. Hewitt&Carr Architects Ltd one to be advised of any variation between drawings and site conditions. THIS DRAWING IS FOR PLANNING PURPOSES ONLY AND CLIENTS/CONTRACTORS ARE ADVISED TO CLARIFY DIMENSIONS WITH THE ARCHITECT PRIOR TO TENDERING OUT.

Rev.	Down	Comments	Date
A	NC	RED EDGE AMENDED	JULY 2024

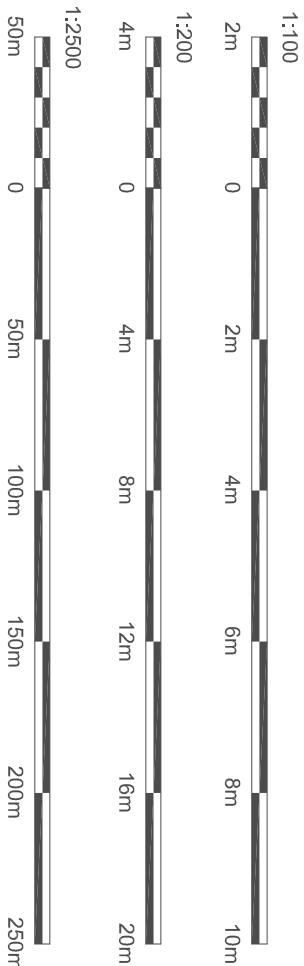

Hewitt&Carr Architects

A: Dotsybank House 117-119 Leek Road I Checadle ST10 1JE
T: 01538 756888
E: enquiries@hccarchitects.co.uk
W: www.hccarchitects.co.uk

Client
MR & MRS PHILLIPS

Project
**PROPOSED EXTENSION AND ALTERATIONS
AT LEMONS BROOK FARM BOTTOM LANE
IPTONES ST10 2LN**

Title
LOCATION PLAN AS EXISTING

Status
SURVEY

Date **FEB 2024** Drawn **NNC**
Scale @A2 **AS NOTED** Checked

Project No **01359-PL(0)02** Drawing No.
Rev **A**

SURVEY