




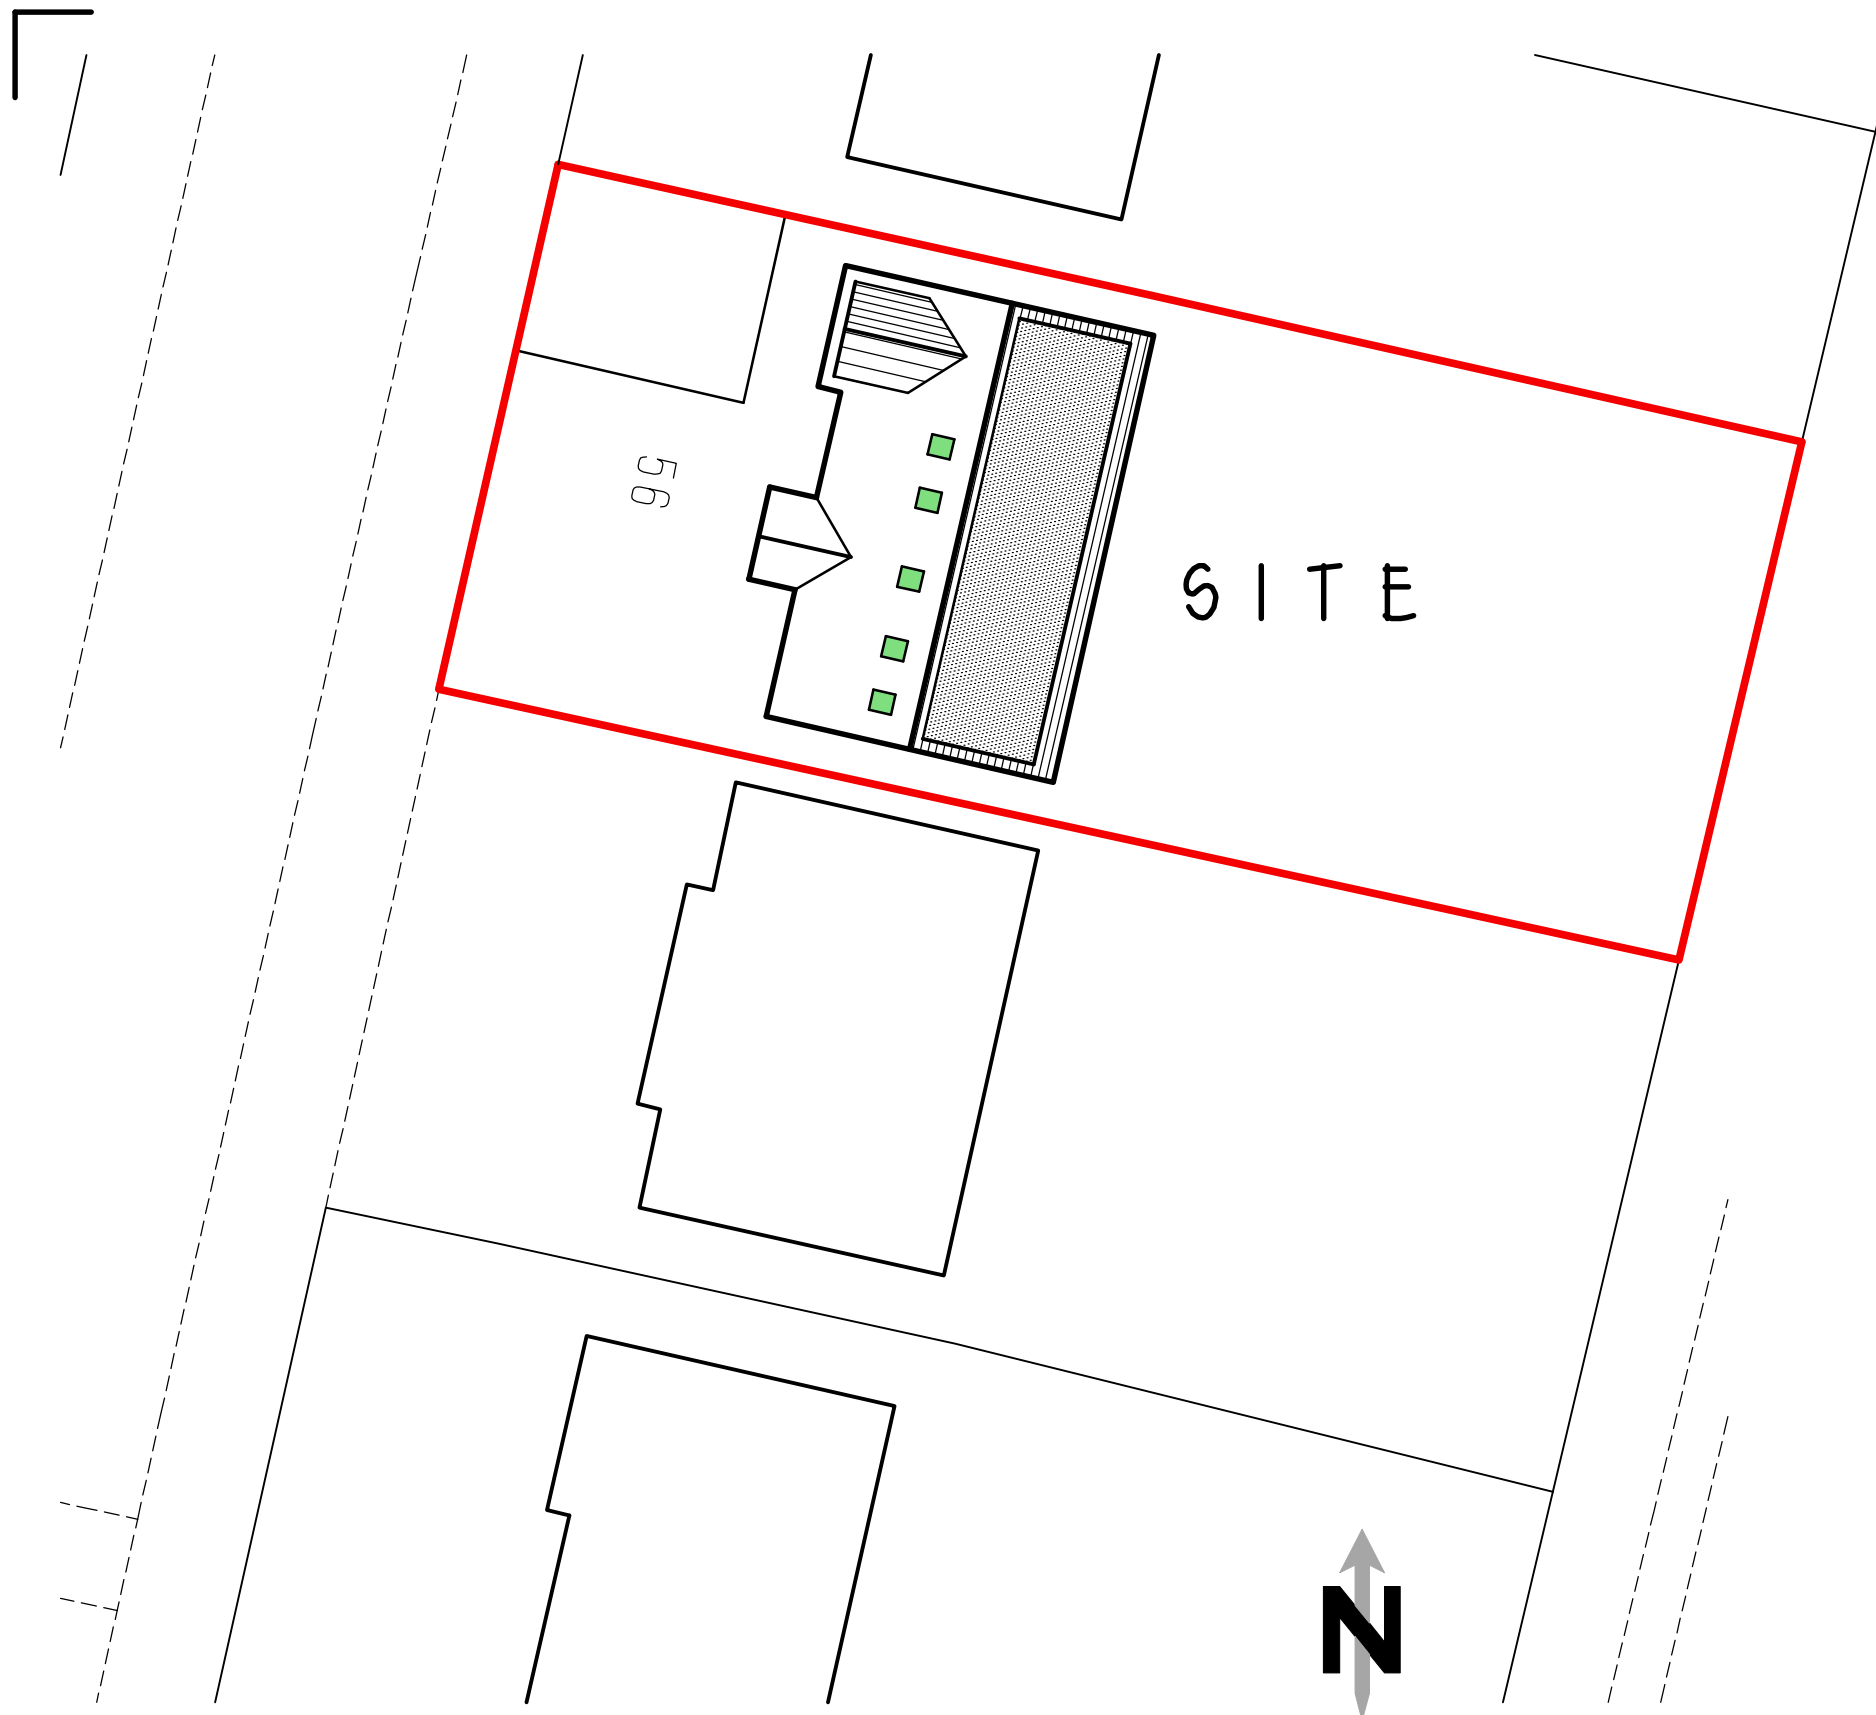

BLOCK PLAN 1 : 200

 

LOCATION PLAN
1 : 1250

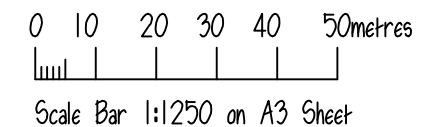

RICS

The mark of
property professionalism worldwide

RLM ASSOCIATES

JOB 56, WINDSOR DRIVE, LEEK.	
CLIENT Mr. T. PICKFORD.	
DRAWING BLOCK AND LOCATION PLANS - including Roof Plan.	
DATE July 2024.	SCALE 1:200, 1:1250.
DRWG No. RLM684/5.	REVISION B.

