




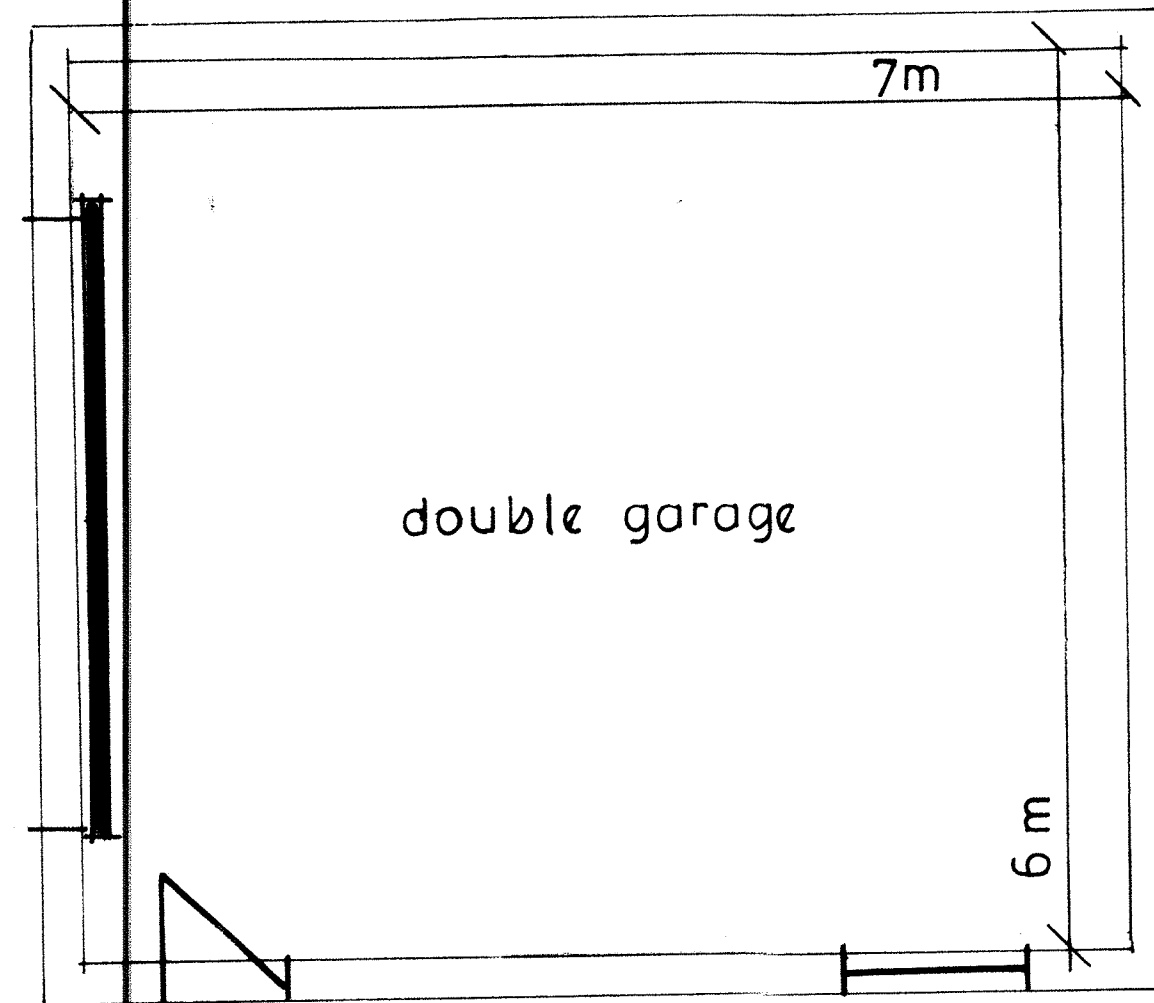

PROPOSED PLAN

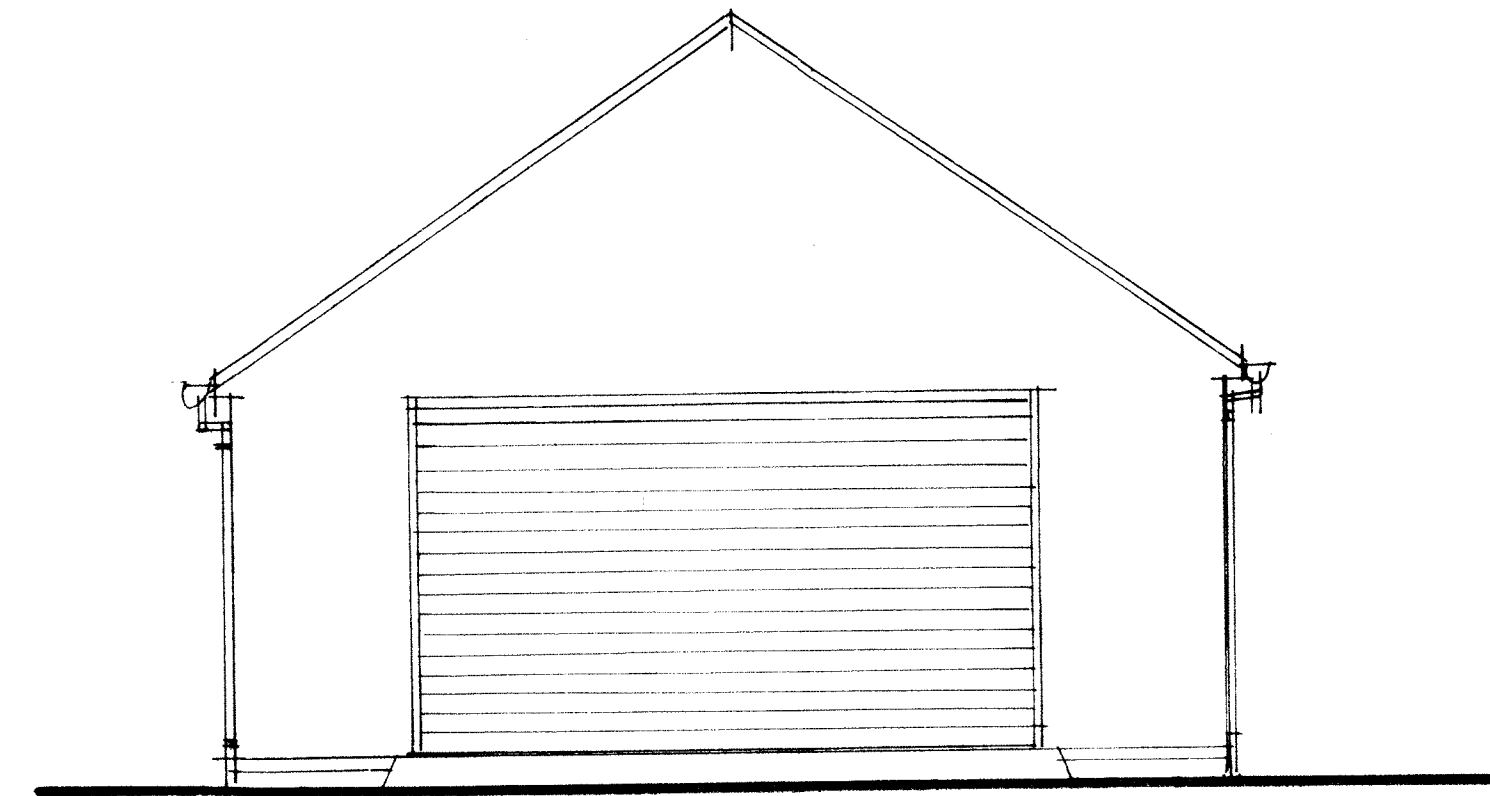

FRONT ELEVATION

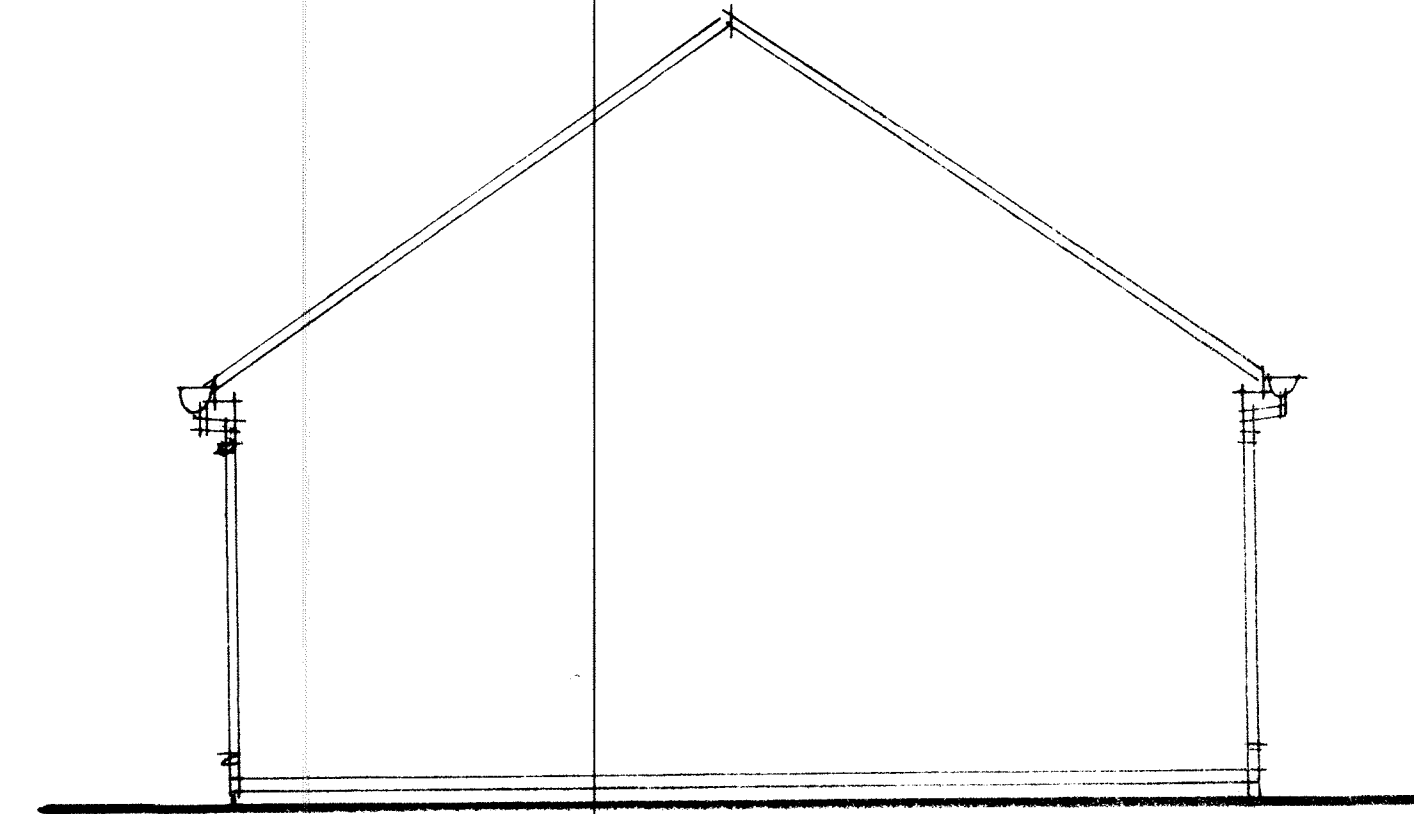


REAR ELEVATION


PROPOSED DETACHED GARAGE AT "MEADOW VIEW", EAVES LANE, BUCKNALL S.O.T.

SCALE 1:50


A horizontal scale bar with markings at 0, 1, 2, 3, and 4 meters. The unit "m" is written at the end.

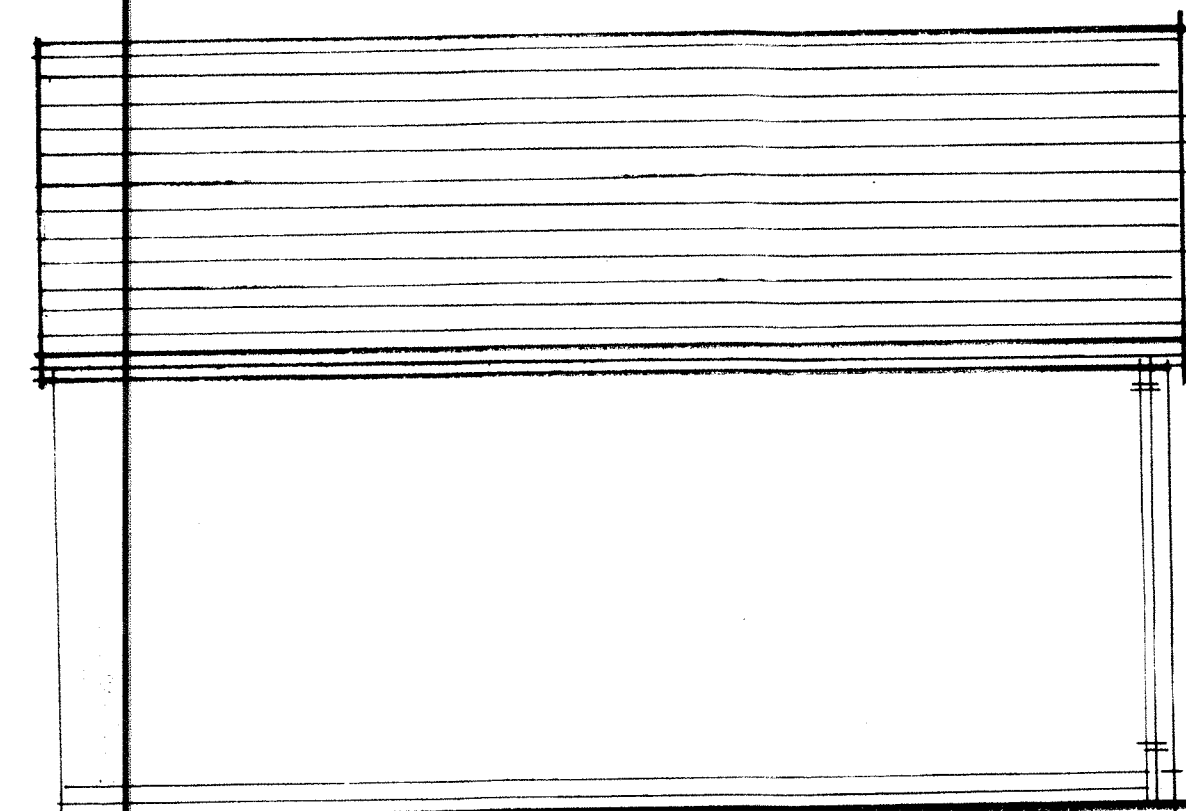

SIDE ELEVATION

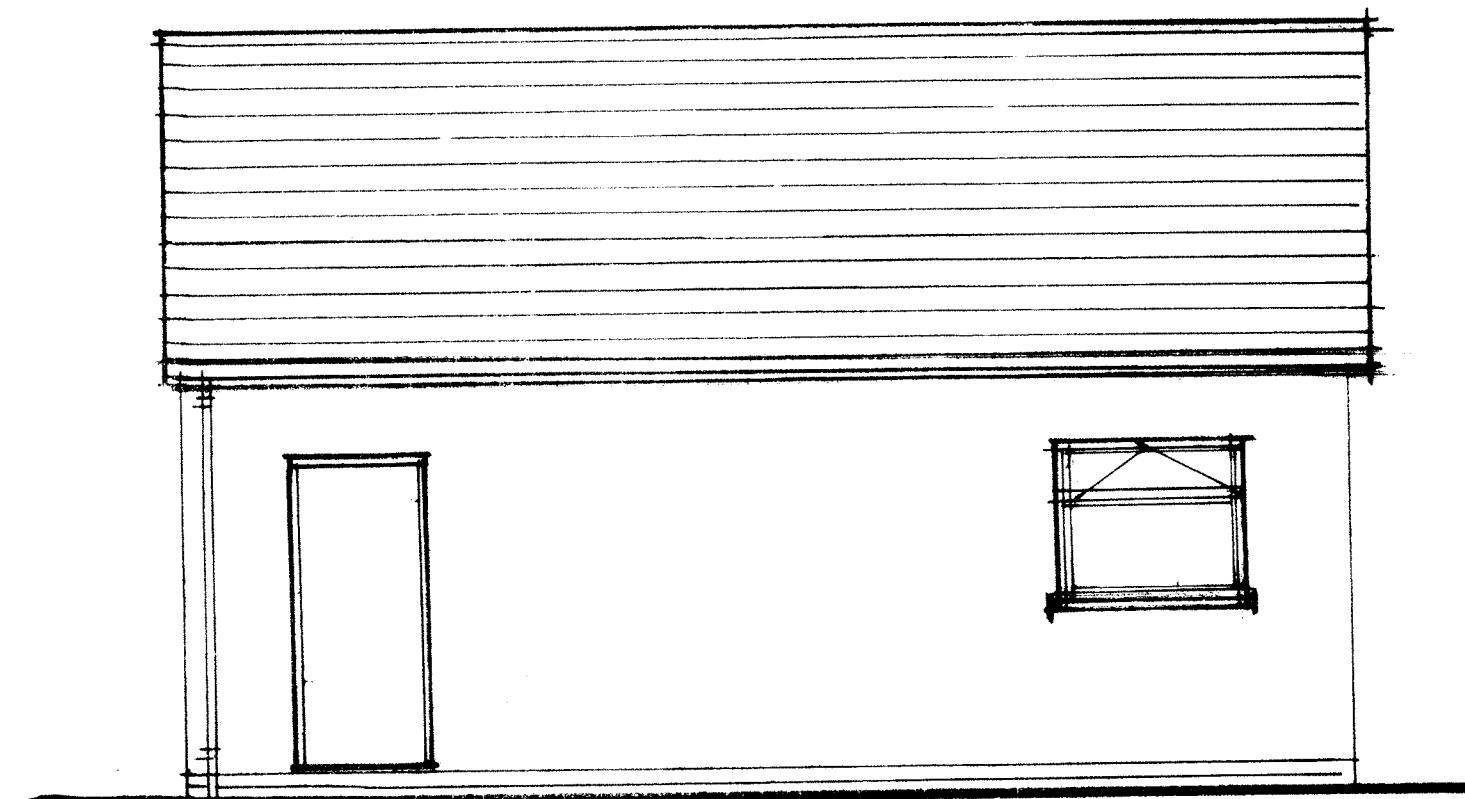

SIDE ELEVATION

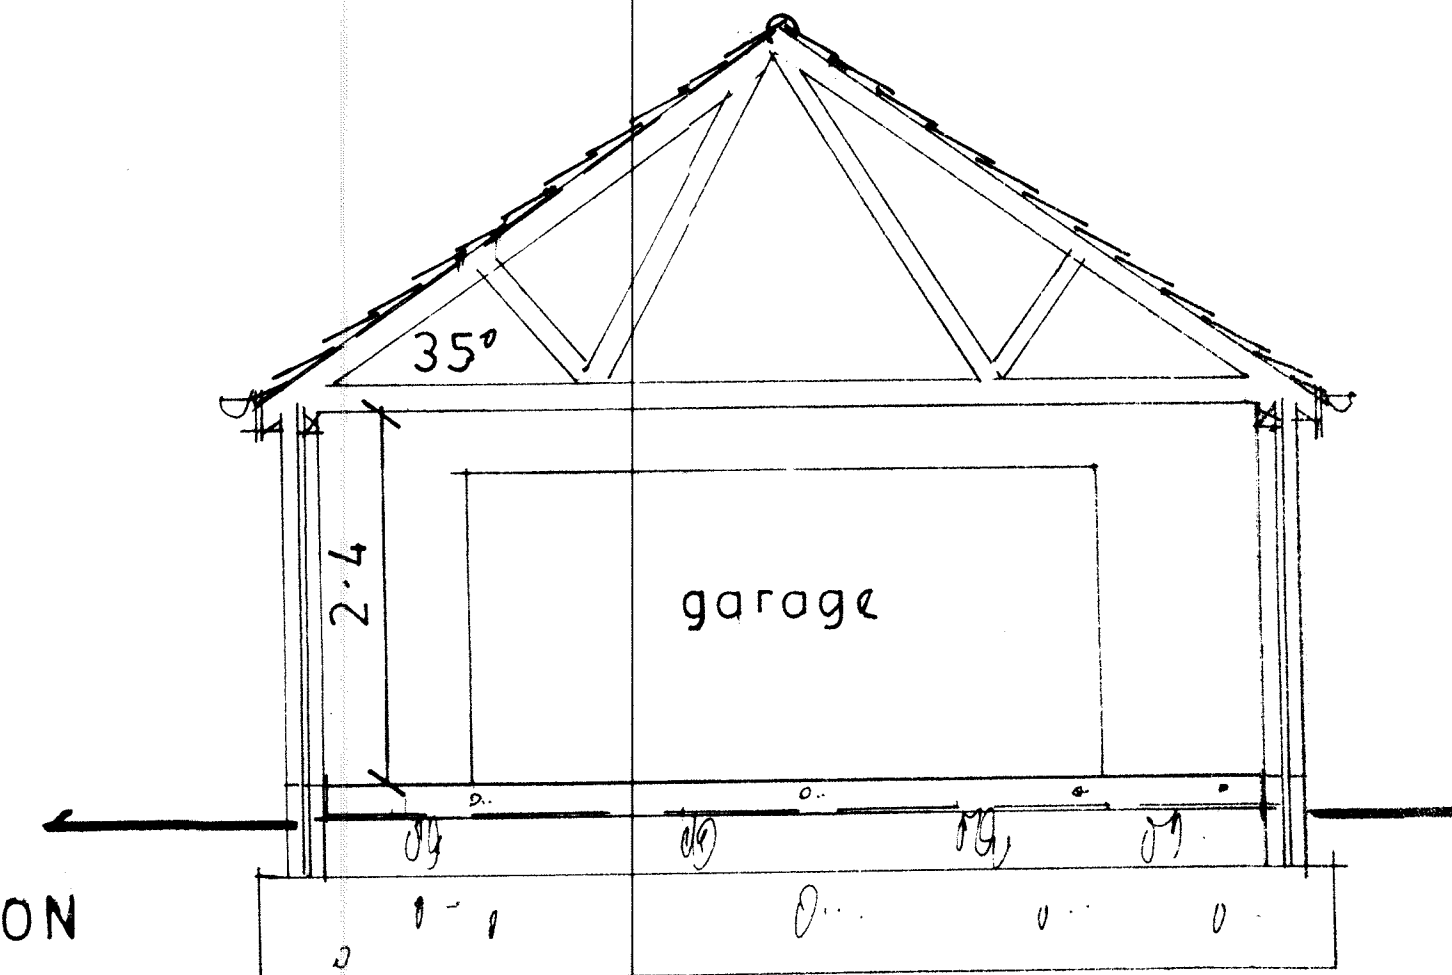

SECTION