




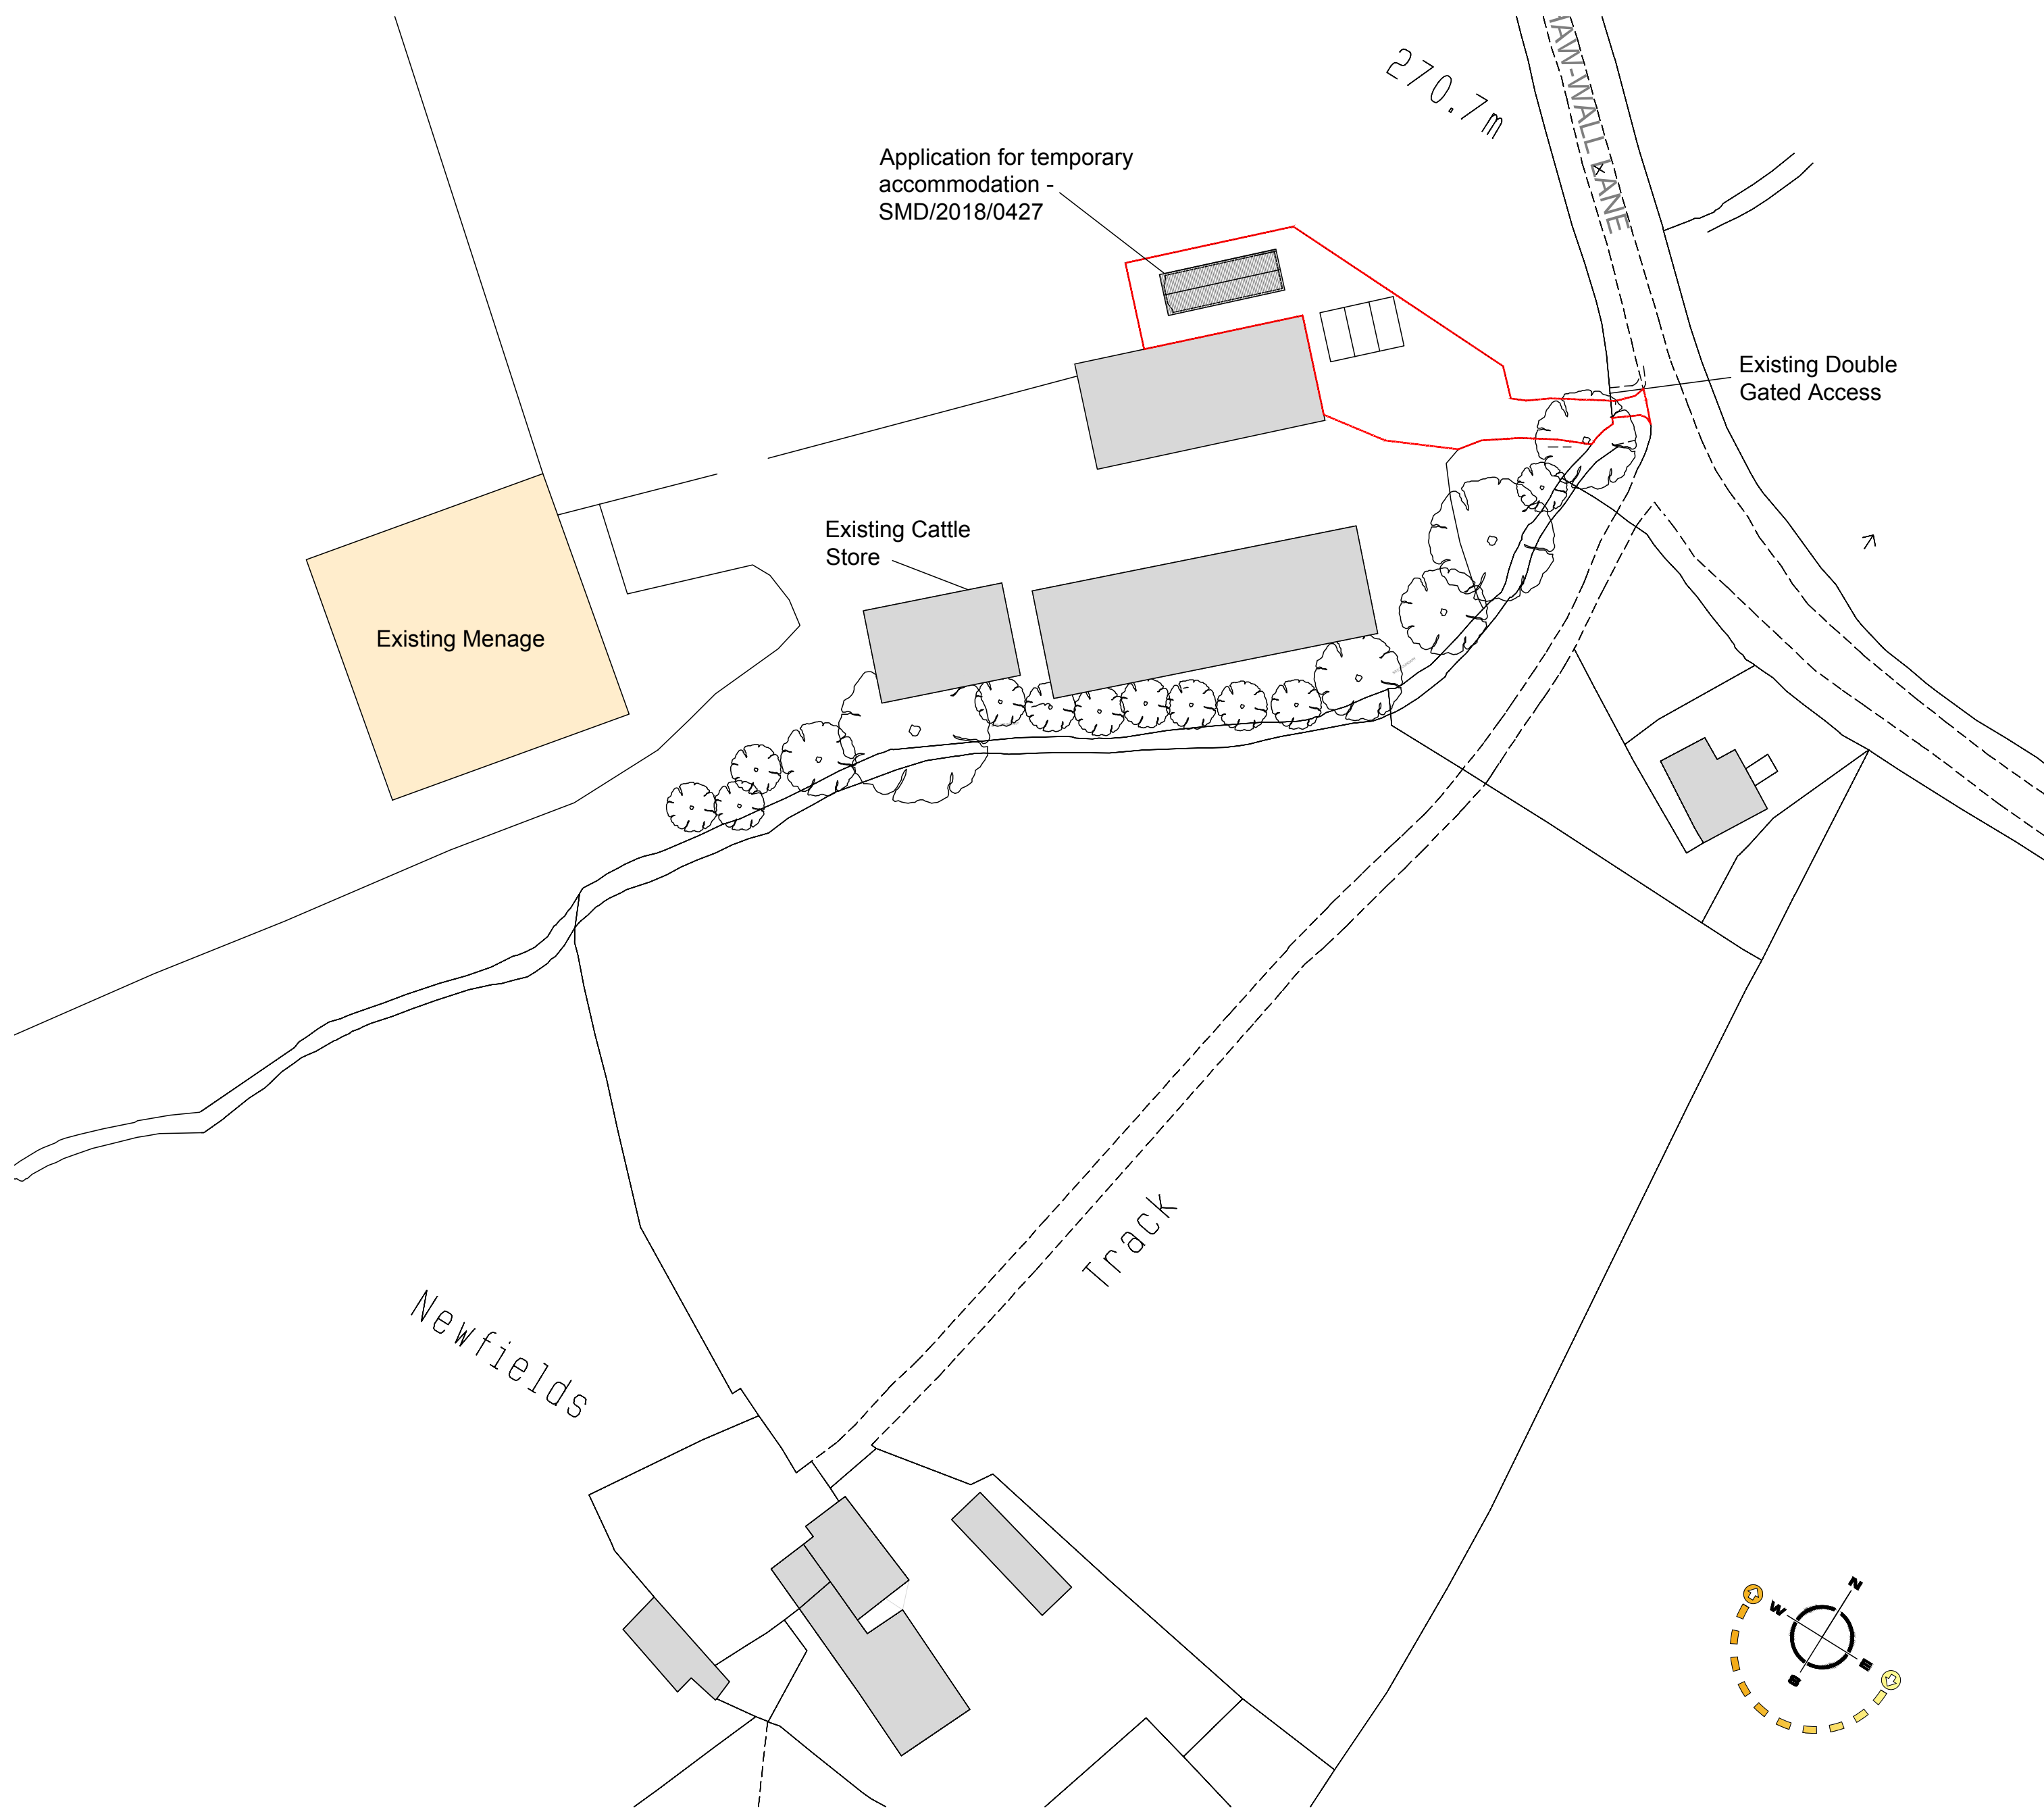


PROPOSED SITE BLOCK PLAN
1 : 500 @ A1

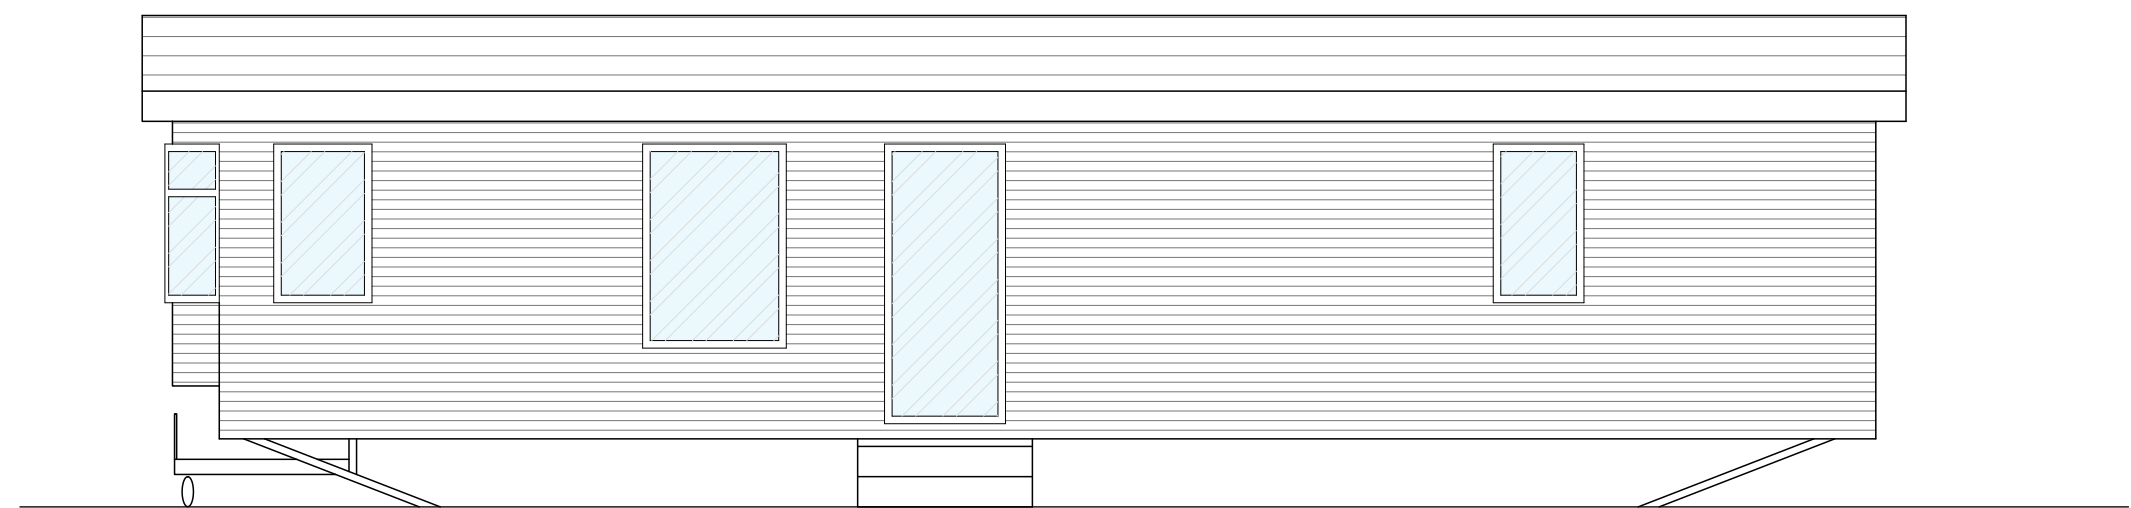


ELEVATION FROM CATTLE STORE
1 : 50 @ A1

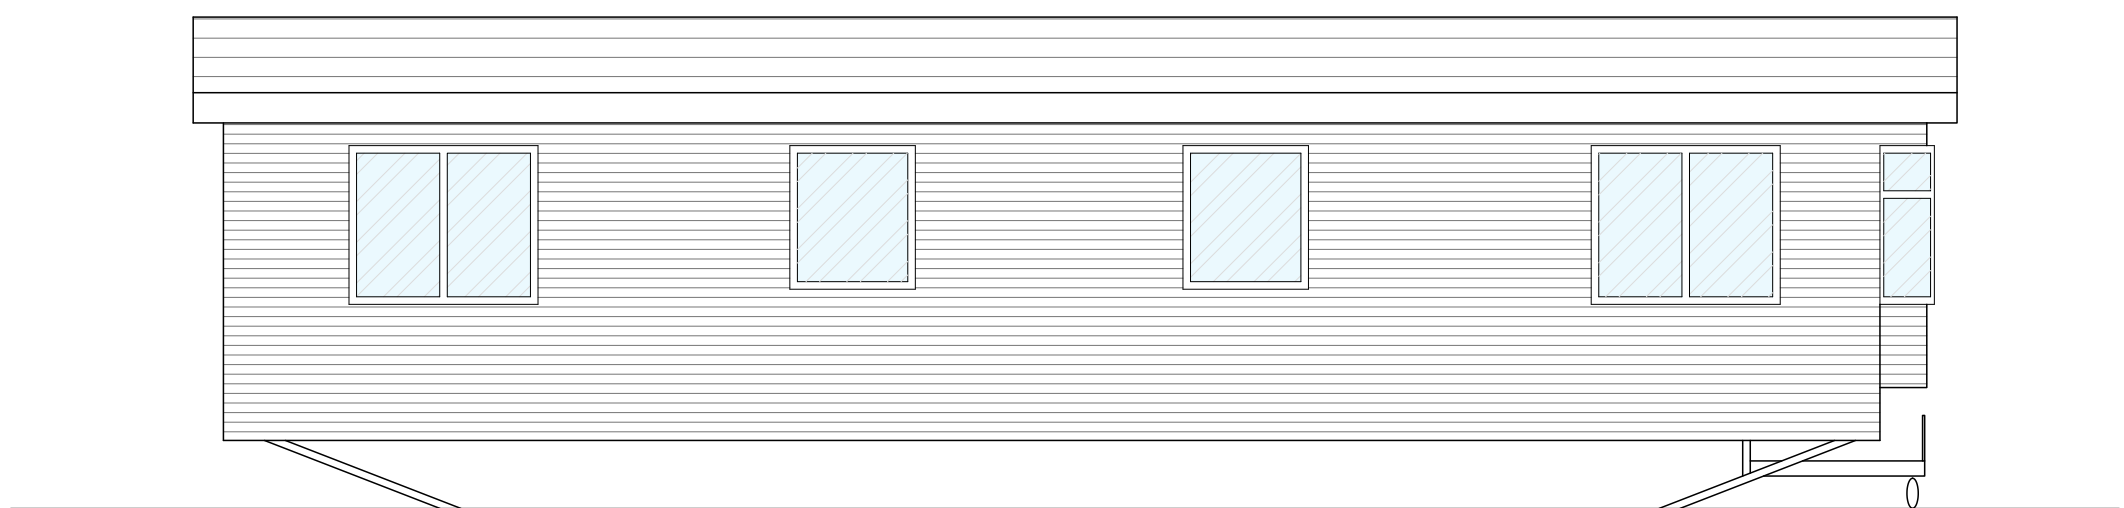


NORTH ELEVATION
1 : 50 @ A1

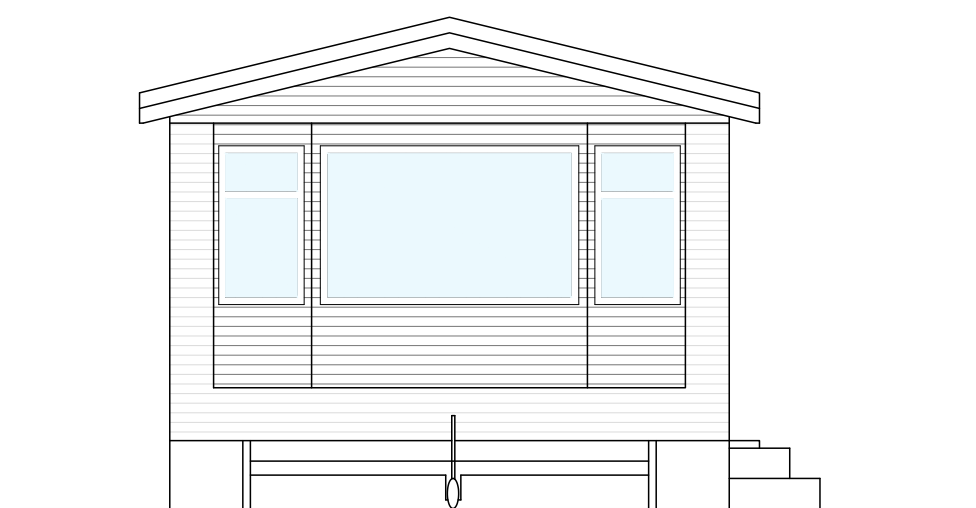

EAST ELEVATION
1 : 50 @ A1

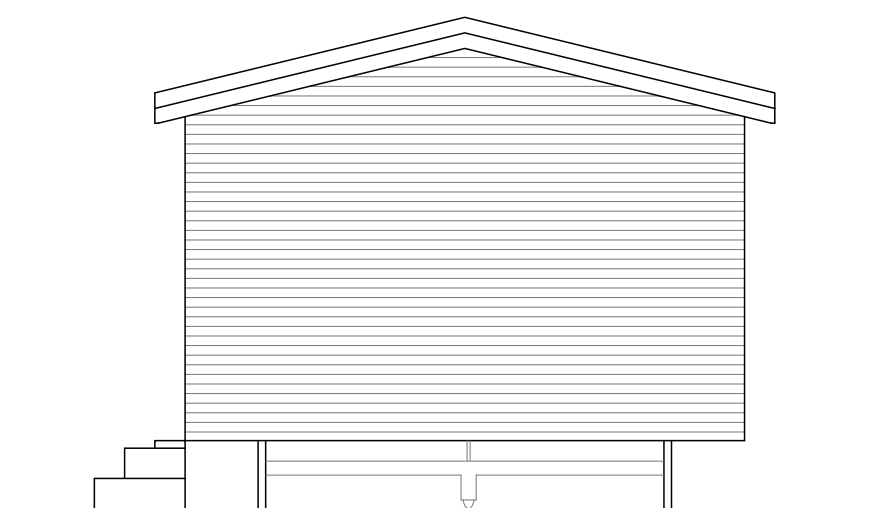

WEST ELEVATION
1 : 50 @ A1

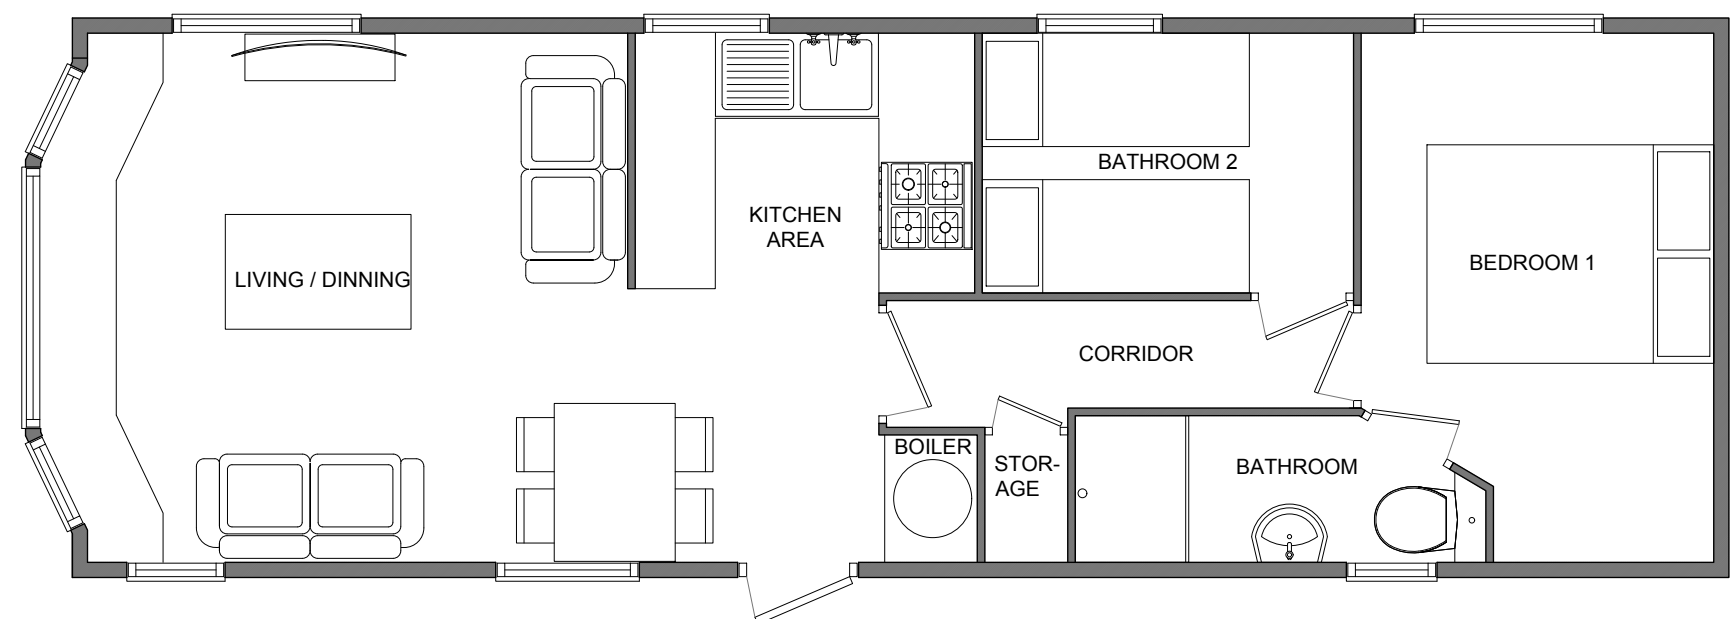

GROUND FLOOR PLAN
1 : 50 @ A1

C.R.W Design

95
Frogghall Road
Cheadle
Stoke-on-TrentStaffordshire
ST10 1JR

Tel 07860856581
Email charliewalker95.cw@gmail.com

Client
MR ALAN BYATT

Project
PROPOSED TEMPORARY ARGICULTURAL
WORKERS, ACCOMODATION AT
FAR LAKES FARM, SHAW WALL LANE
FOXT

Title
PROPOSED SITE LAYOUT PLAN

Status
FIRST ISSUE

Date 11.07.2024 Drawn CW

Scale @A1 1:500, 1:50

Project No Drawing No.
A110-AL(0)101 Rev 00

FIRST ISSUE