

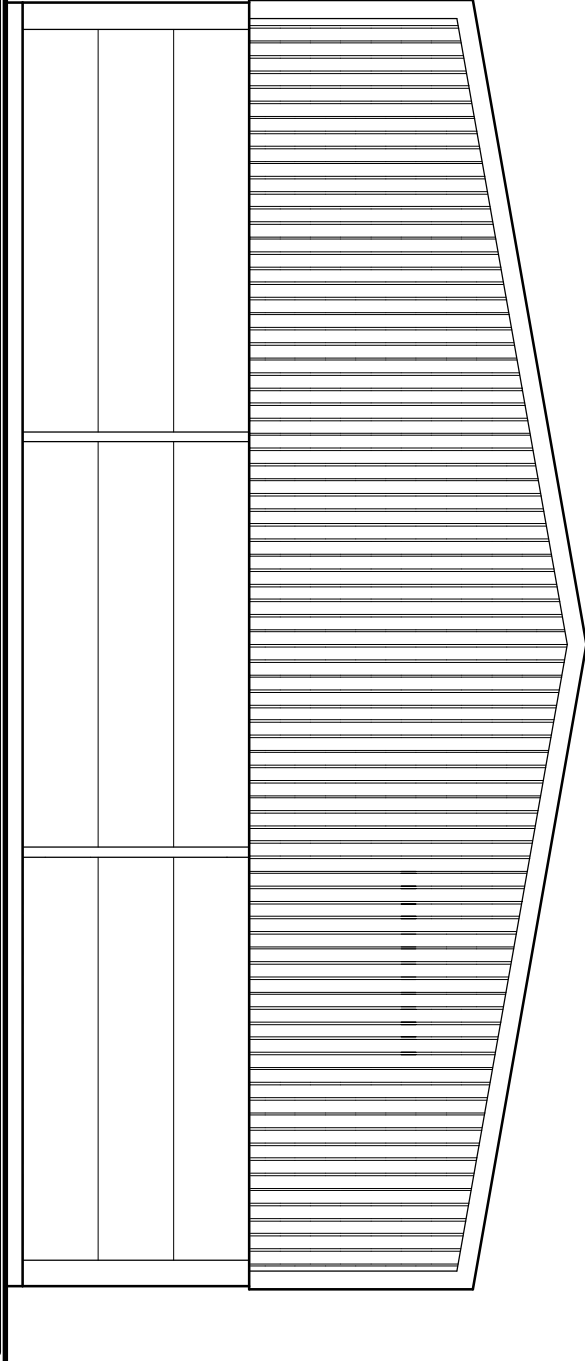


WEST ELEVATION- EXISTING/CURRENT

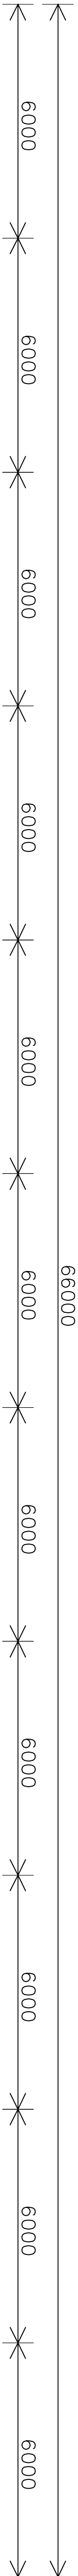

SOUTH ELEVATION- EXISTING/CURRENT

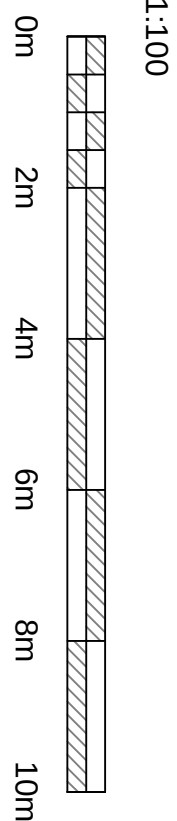

PRE-EXISTING FLOOR PLAN

Client:
**JCM Group Holdings (UK)
Limited**

Application:
Woyfields Farm COU II

Drawing title:
Existing/Current Plans

Scale:
1:100 @ A2

Drawing number:
1302/1240026/003.2

Date:
18 July 2024

Drawn by:
SK