



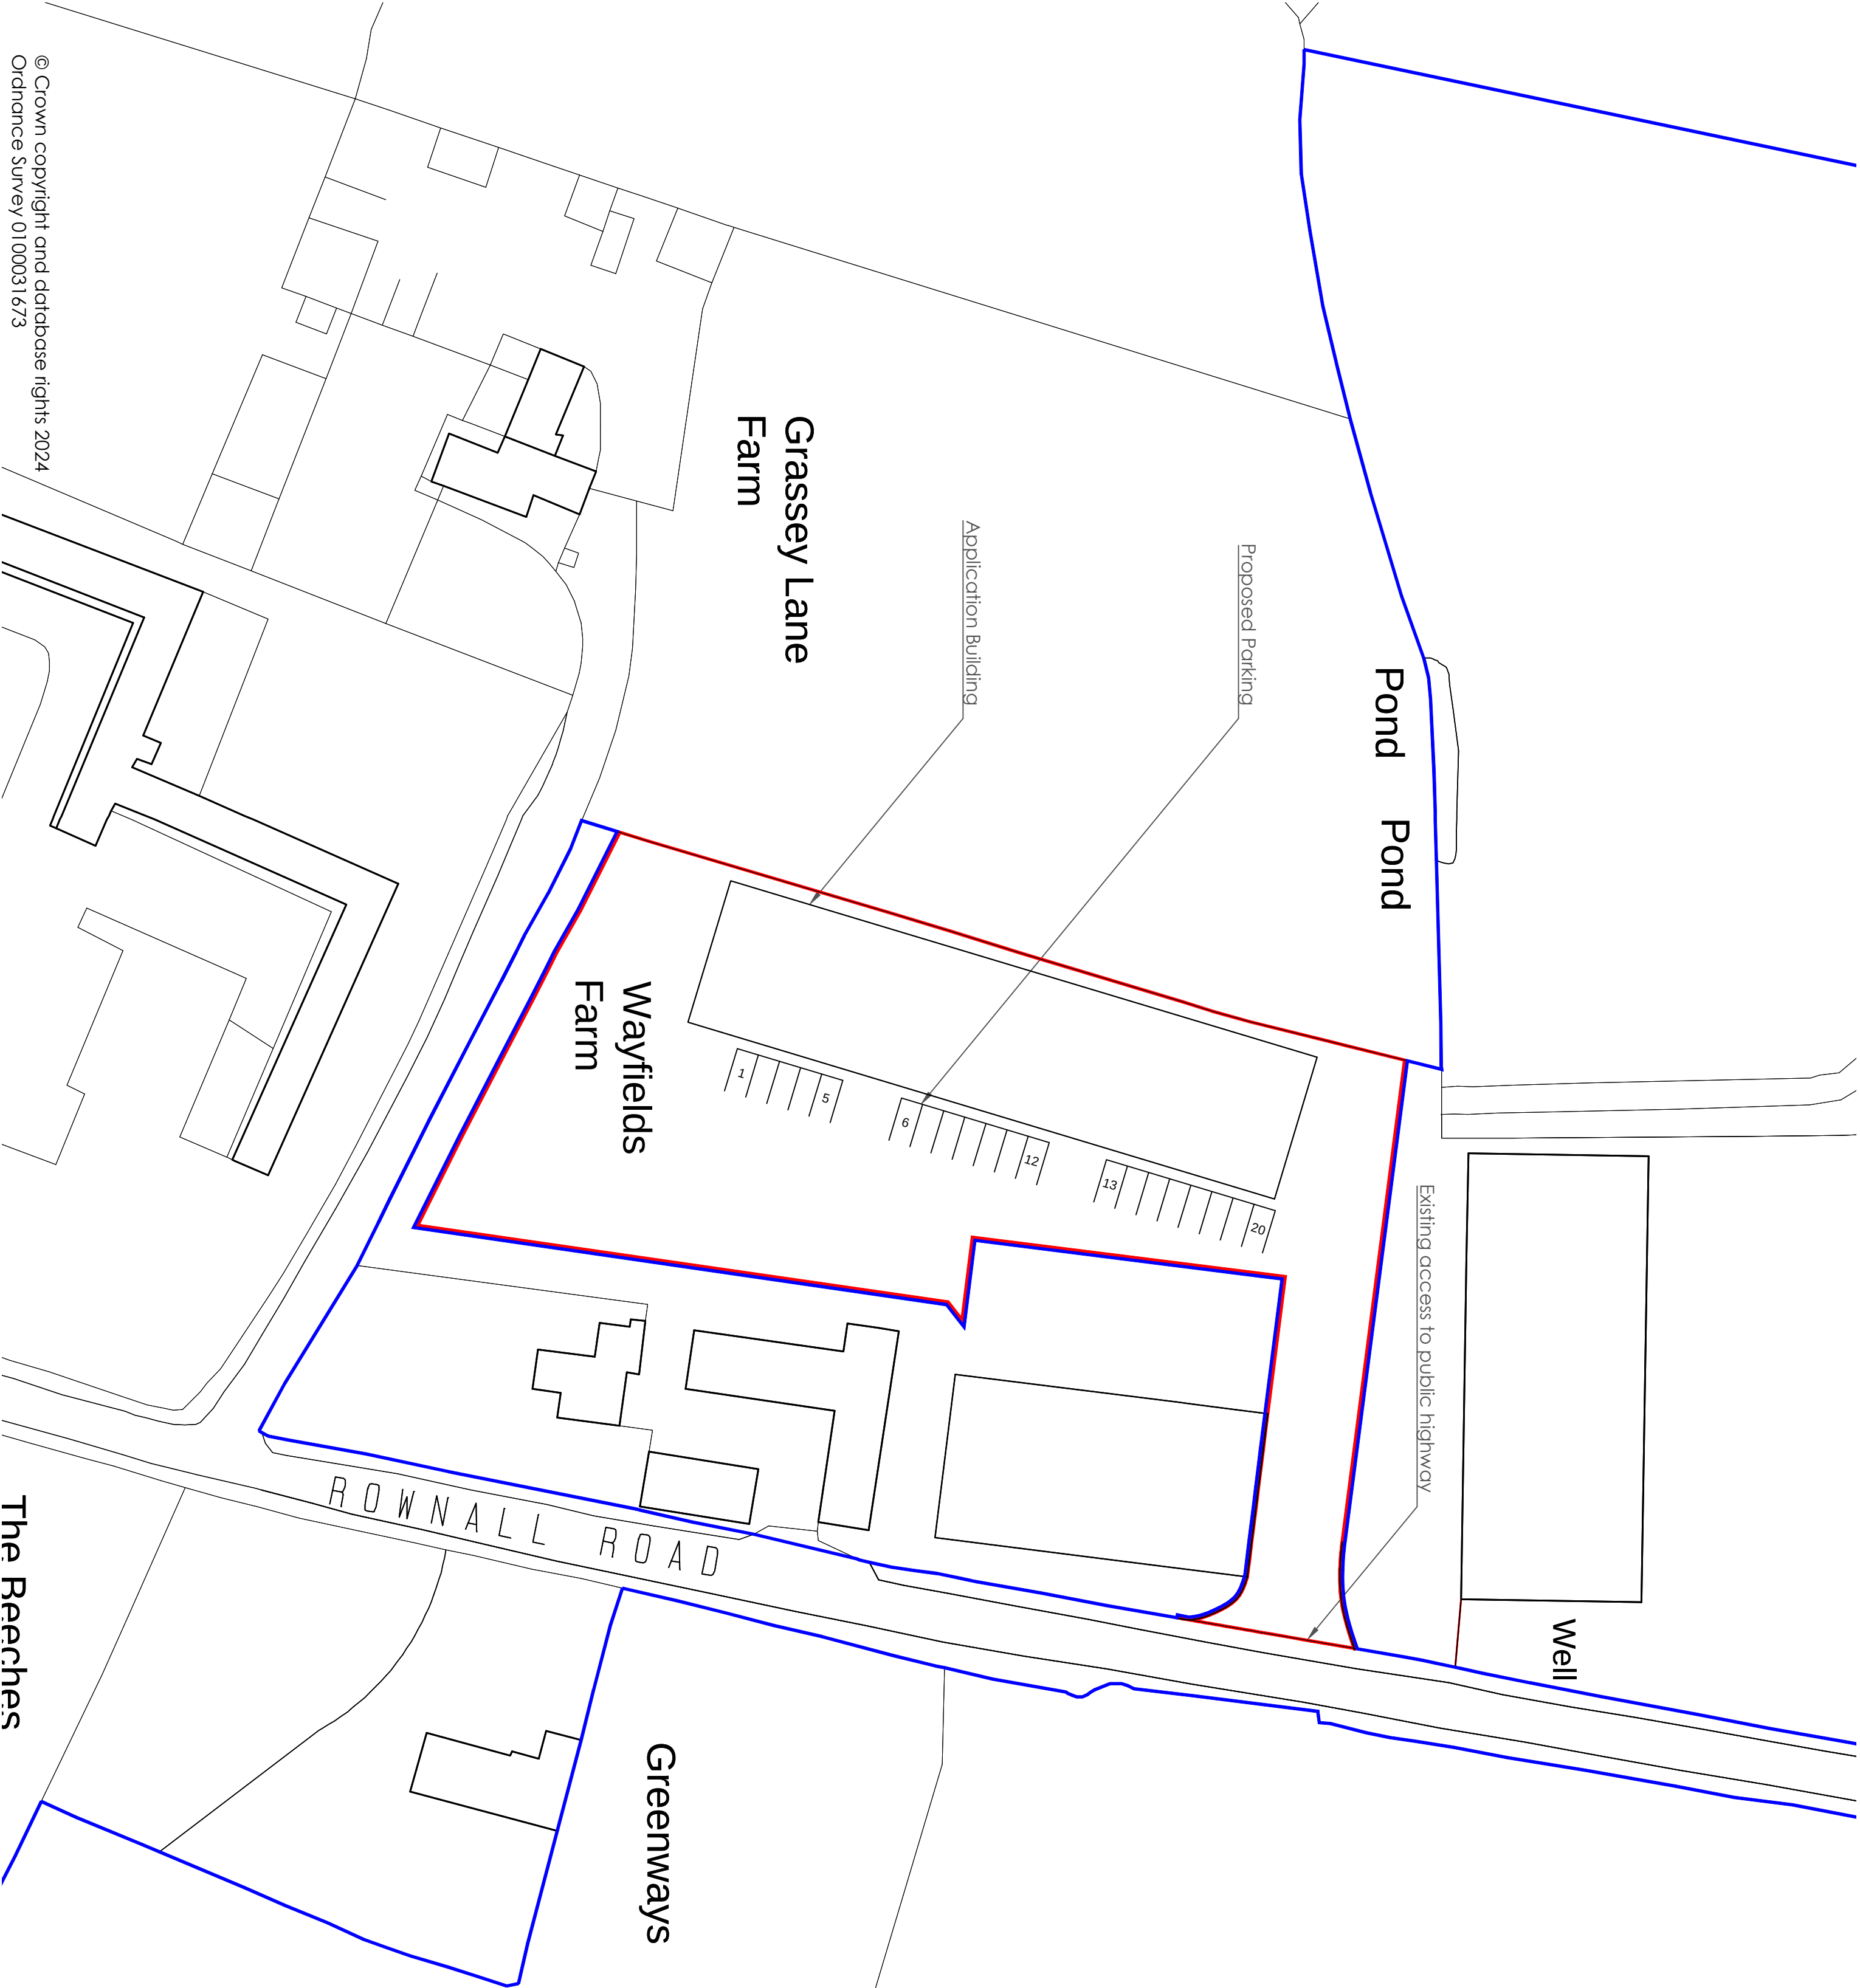

1:500

 

Client:
**JCM Group Holdings (UK)
Limited**

Application:
Wayfields Farm COU II

Drawing title:
Site Plan

Scale:
1:500 @ A2

Drawing number:
1302/J240026/002.3

Date:
18 July 2024

Drawn by:
SK



WHARFEDALE
RURAL PLANNING
Sapling Home Farm, Ulford Hill Lane, Lower
Peover, Knutsford, Cheshire WA16 9PJ
T : 0 1 5 6 5 7 4 6 9 1 0
E: info@wharfedaleplanning.co.uk
W: www.wharfedaleplanning.co.uk