




East Elevation Existing/Current

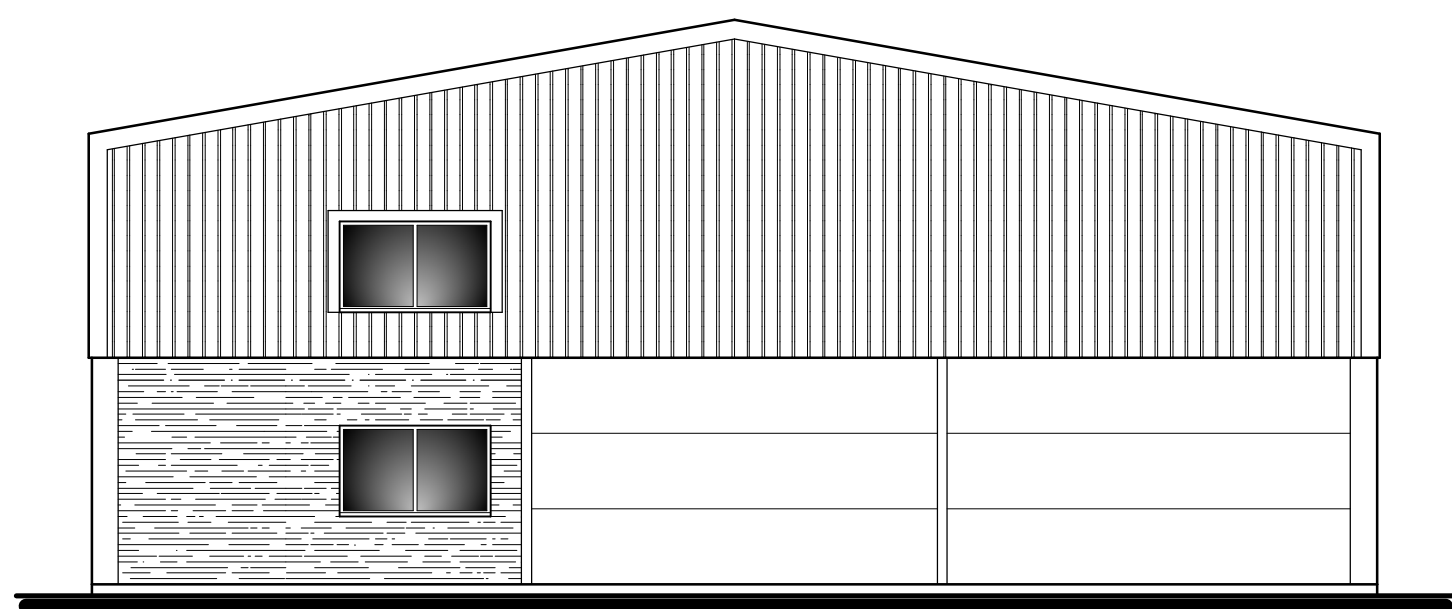


North Elevation Existing/Current

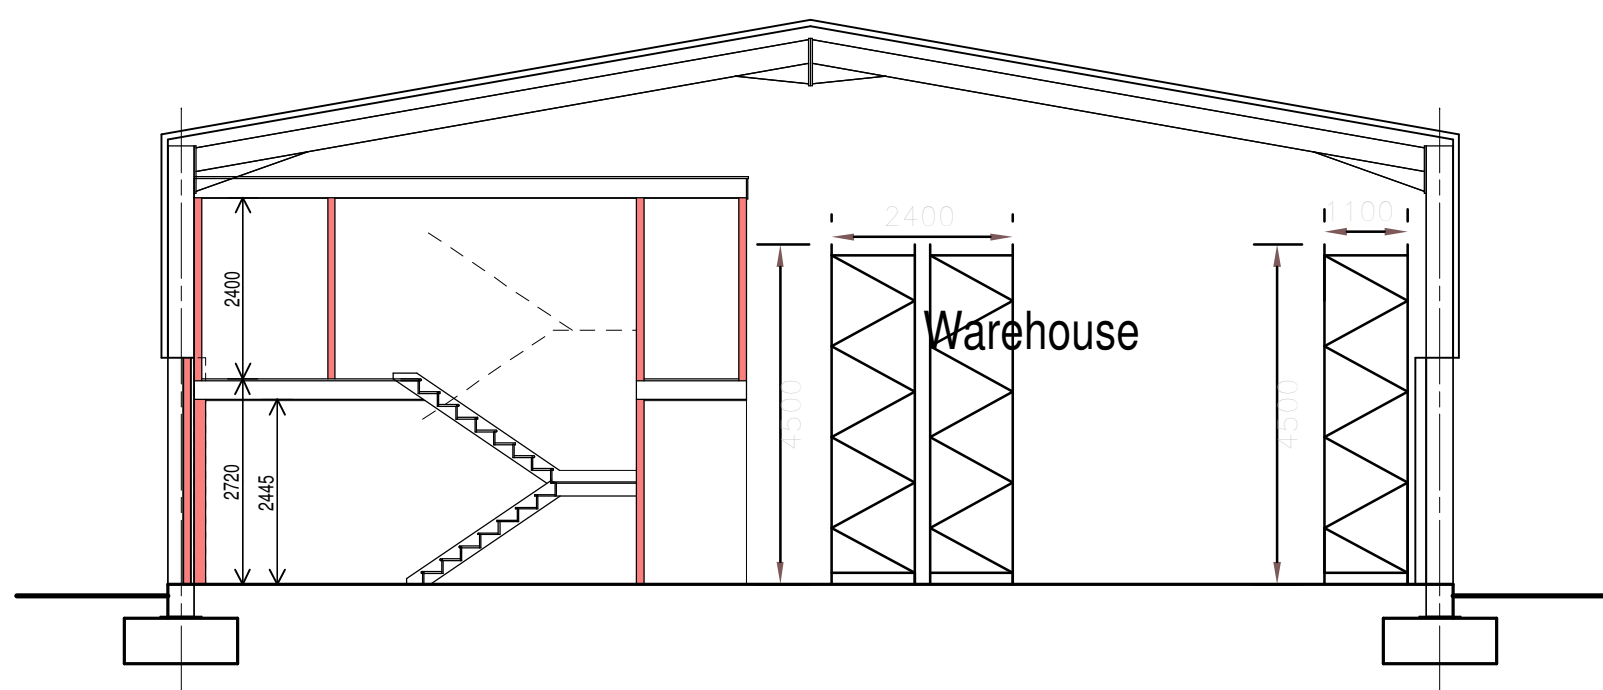


Section

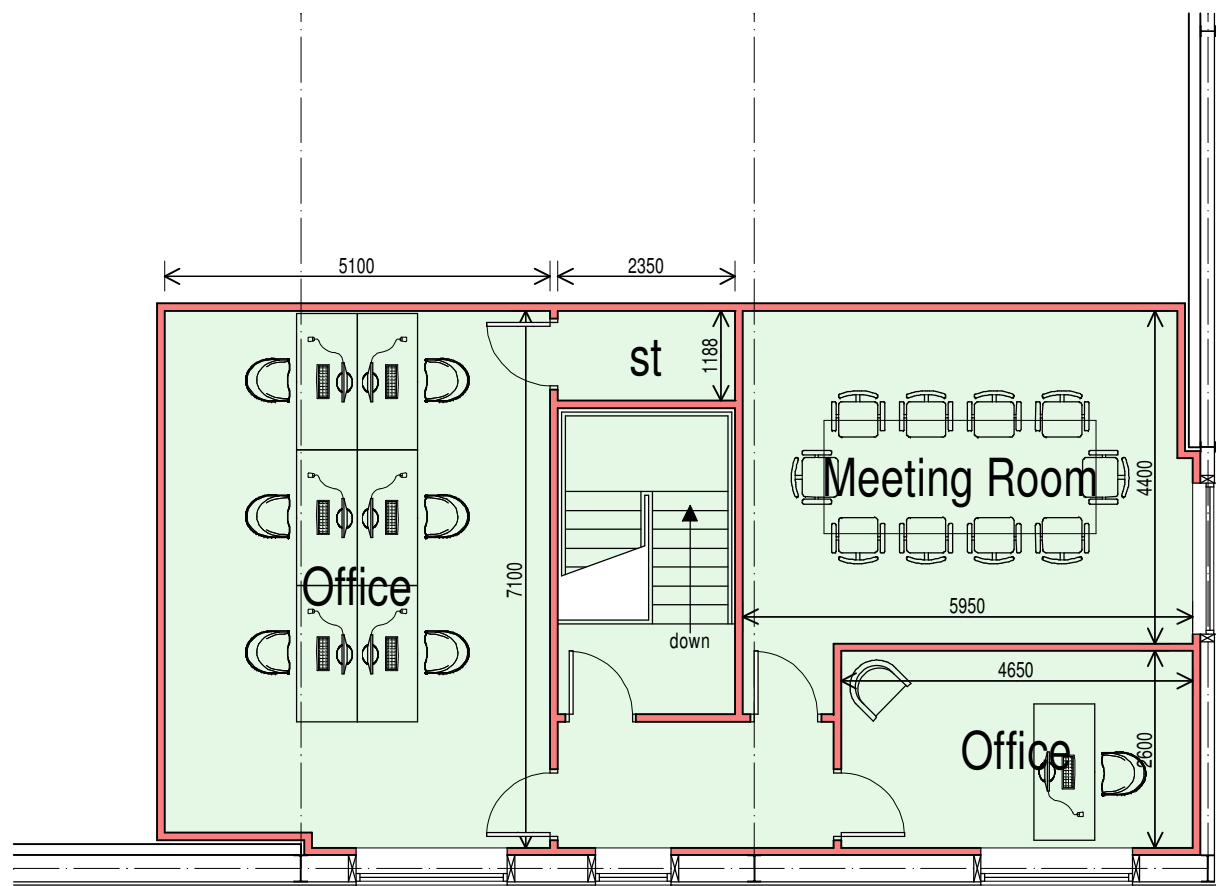

First Floor Plan Existing/Current

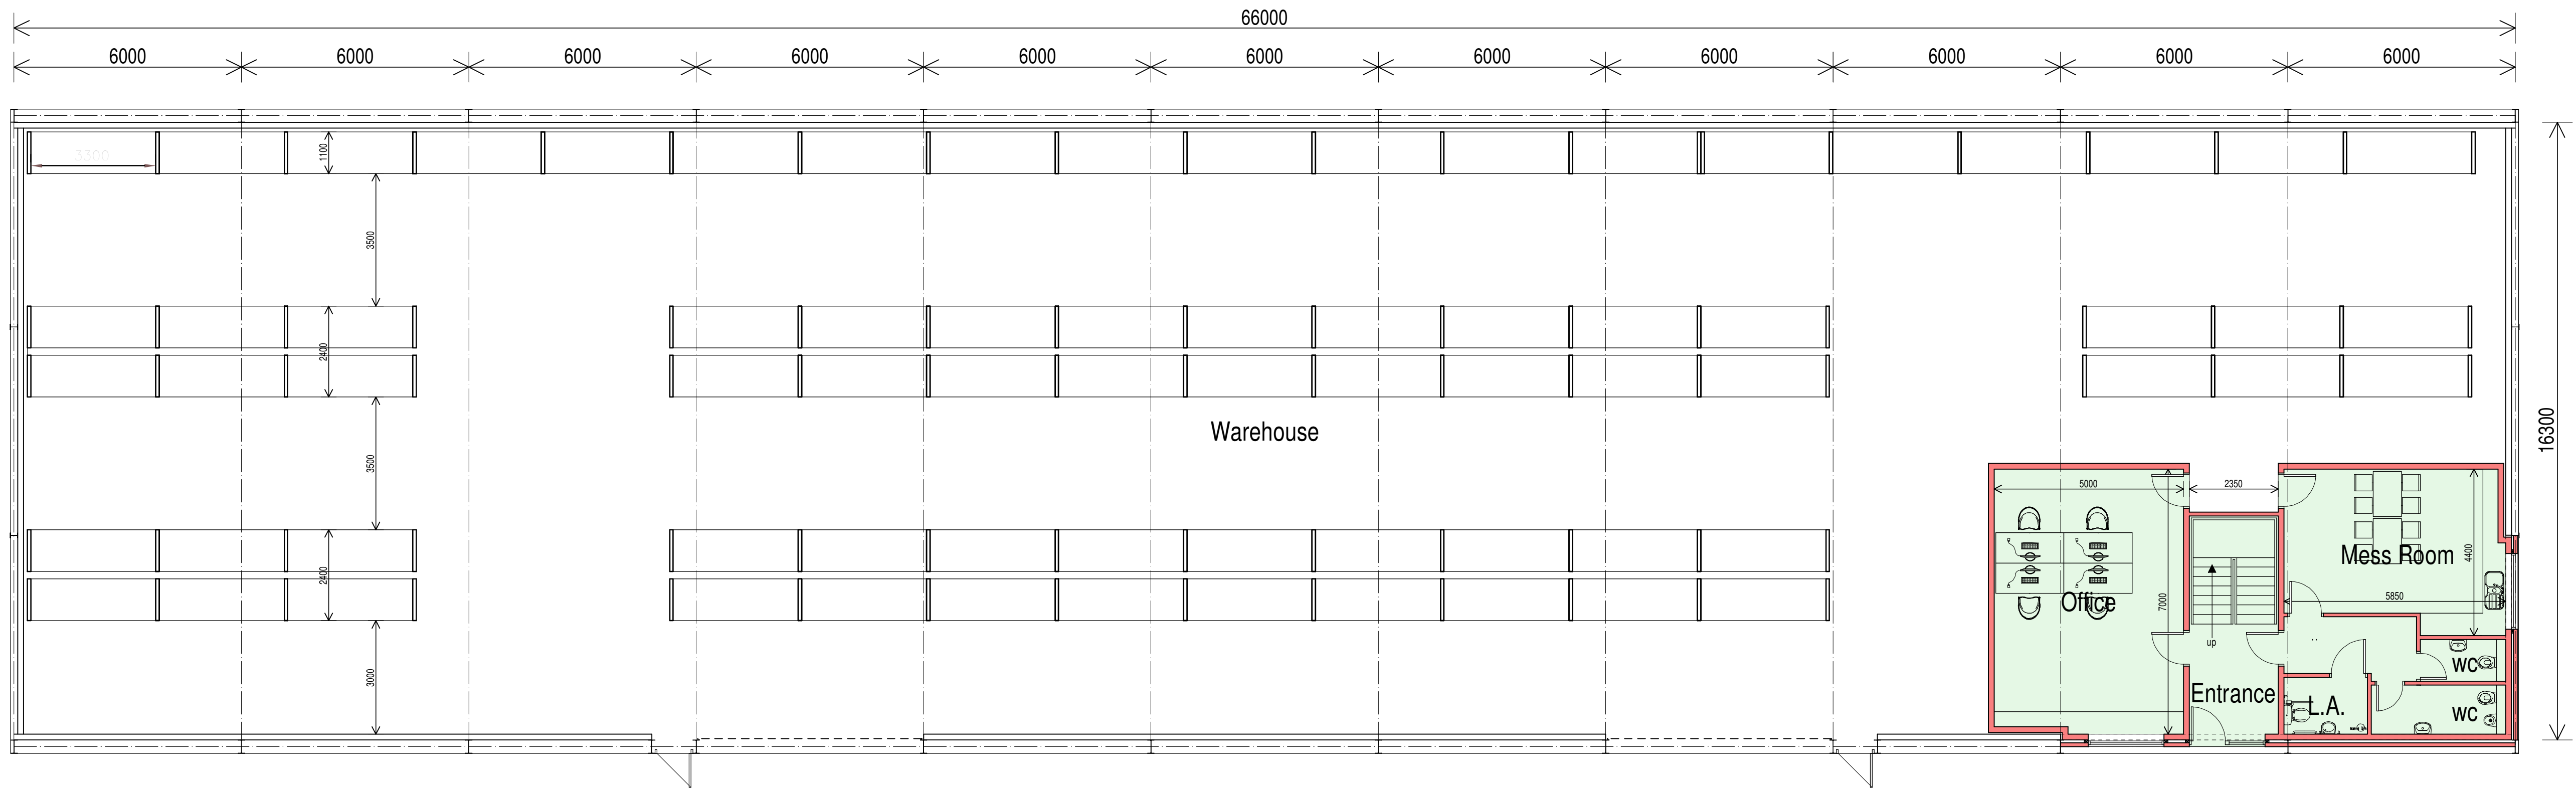

Ground Floor Plan Existing/Current

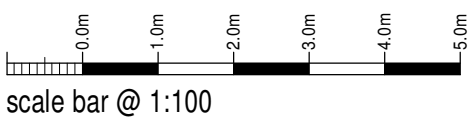

JCM Group Holdings (Uk) Ltd

Wayfields Park,
Rownall Road,
Rownall,
Wetley Rocks,
ST9 0BP

Existing/proposed

Date	April 2023	Sheet	A1	Scale	1:100
Dwg No	2015-2104-12	Rev.	D	Drawn	RG

A-24/04/2023 - ADDITIONAL DIMENSIONS ADDED
B-25/04/2023 - LESS ABLE/LADIES TOILET ADDED
C-02/05/2023 - AMENITY BLOCK INCREASED IN SIZE
D-25/05/2023 - PRELIMINARY PACKING LAYOUT ADDED



10 Cawdry Buildings, Fountain Street, Leek, ST13 6JP
Telephone: 01538 386002
E-mail: info@sammonsltd.co.uk
Web: www.sammonsltd.co.uk

This drawing is copyright.
All dimensions must be checked prior to commencement.