


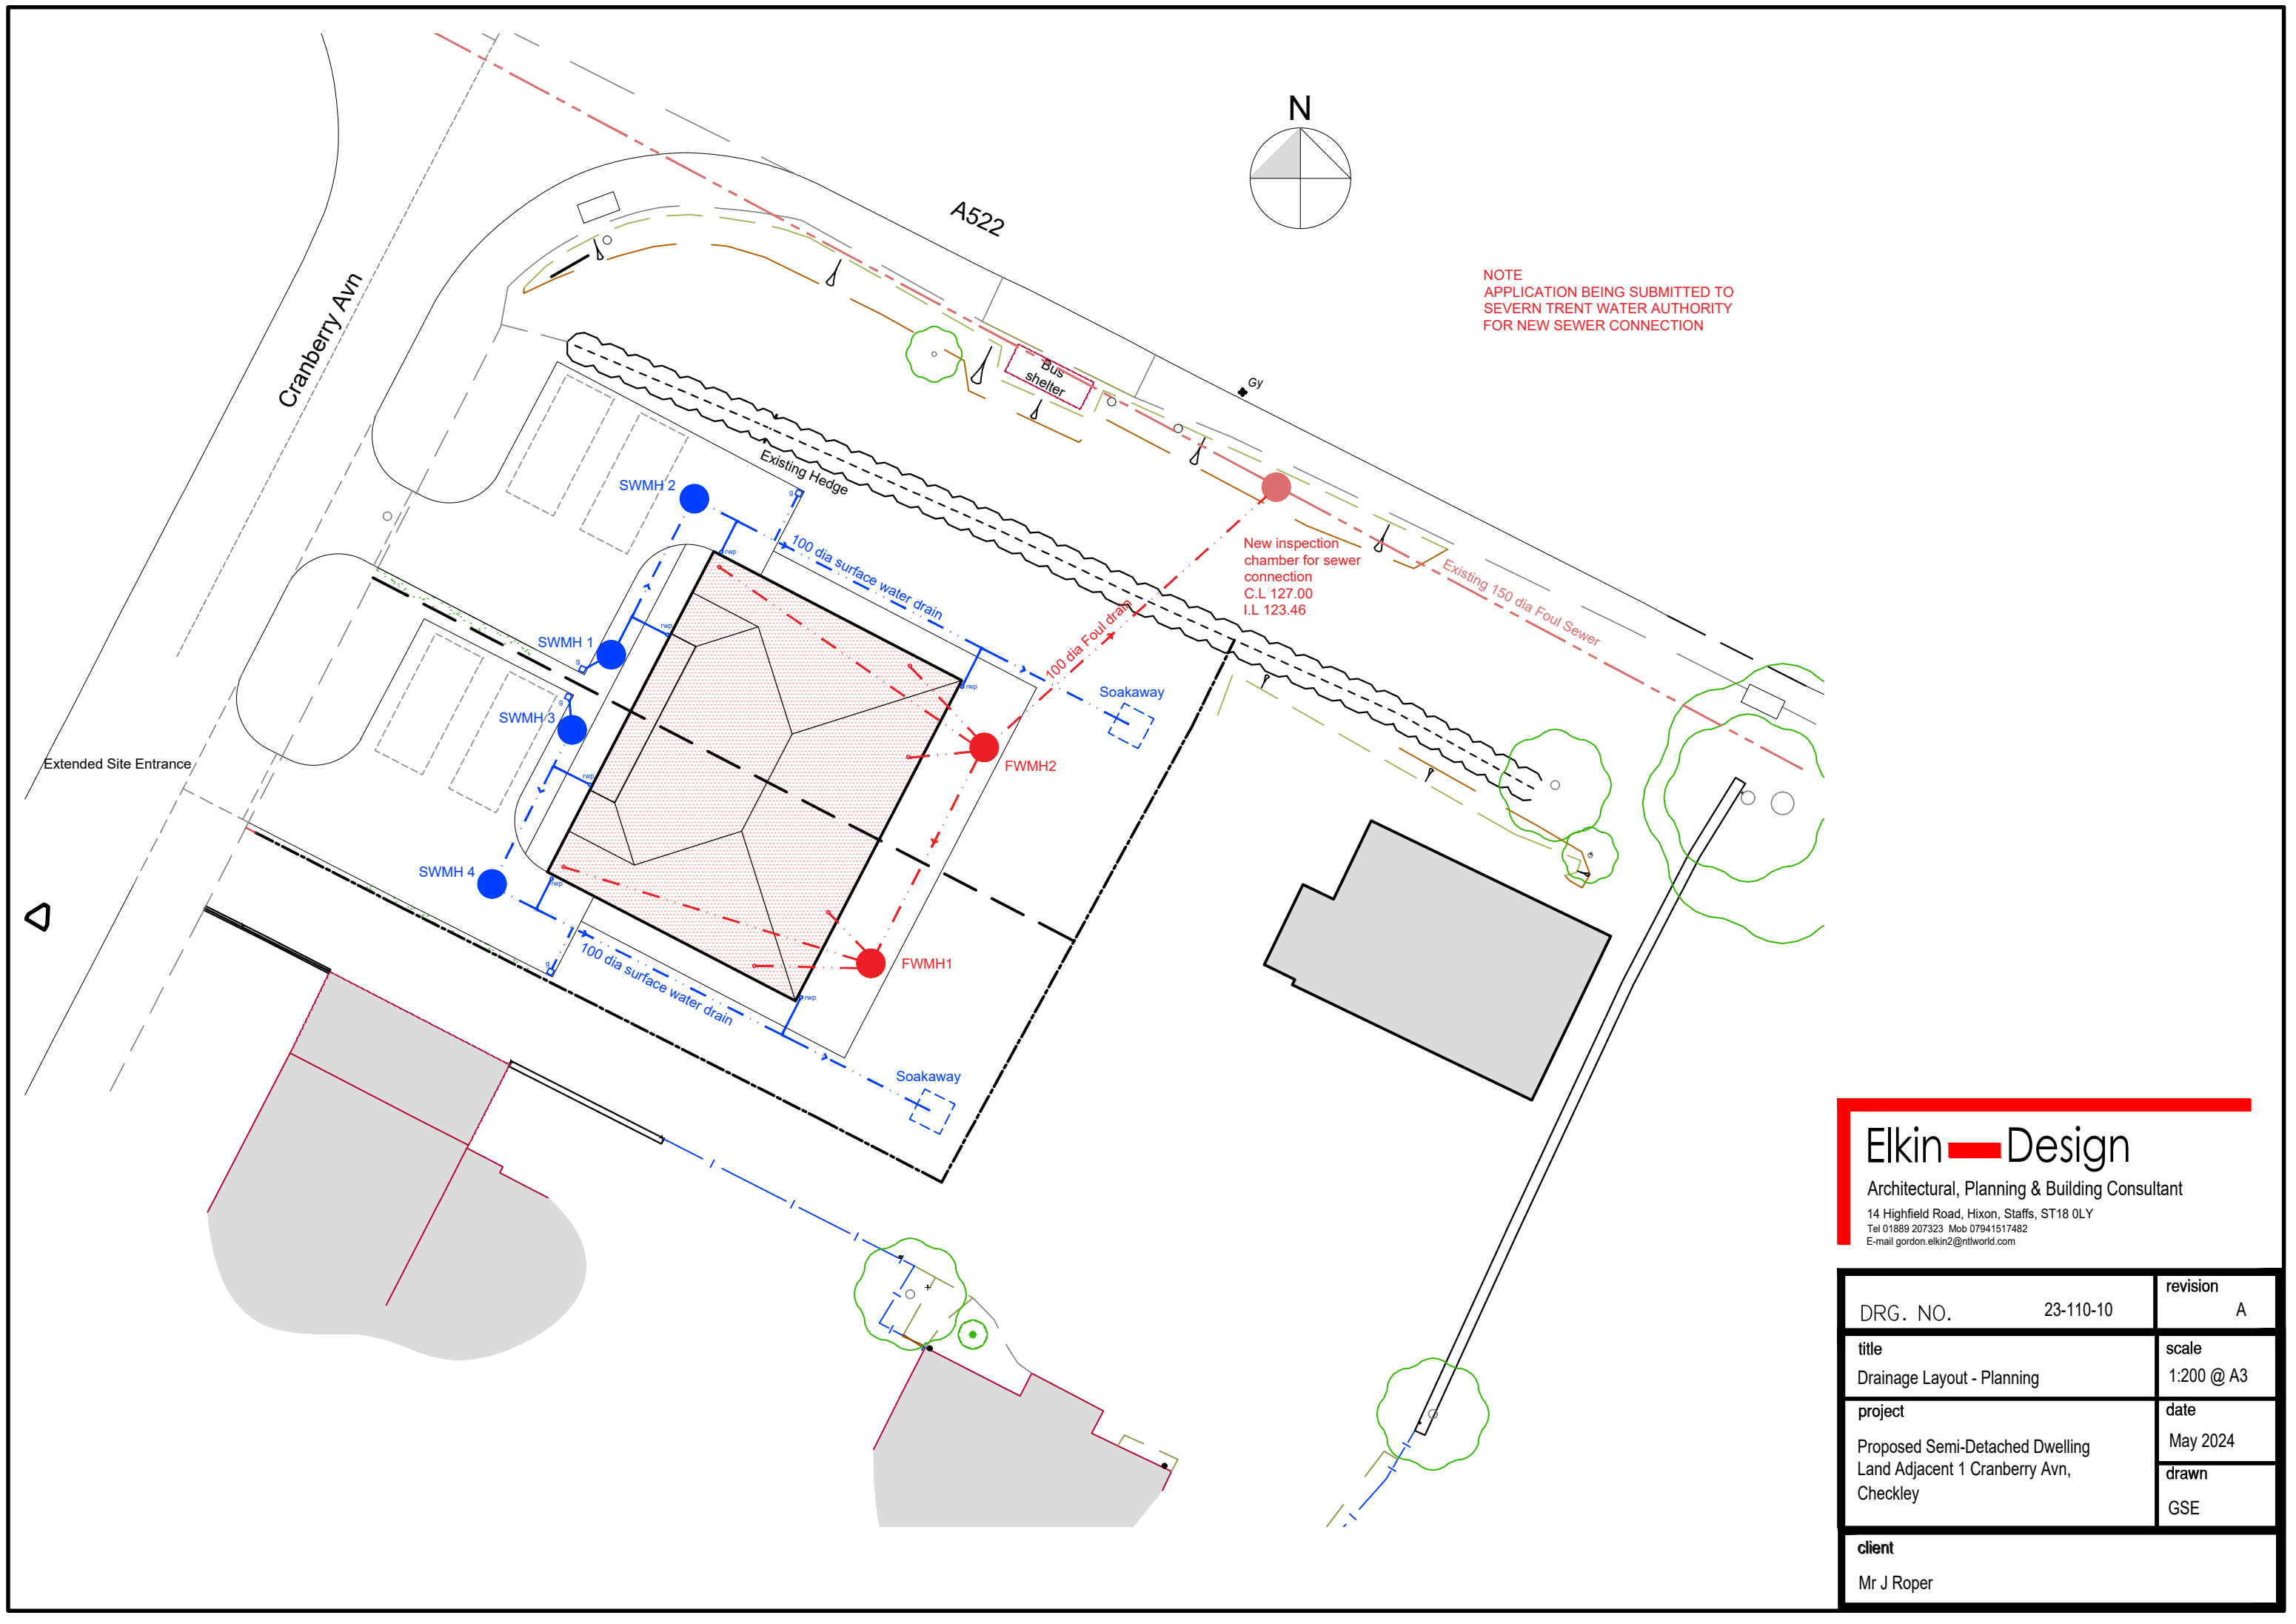

Elkin

Design

Architectural, Planning & Building Consultant
14 Highfield Road, Hixon, Staffs, ST18 0LY
Tel 01889 207323 Mob 07941517482
E-mail gordon.elkin2@ntlworld.com

DRG. NO.	23-110-10	revision	A
title		scale	1:200 @ A3
Drainage Layout - Planning		date	May 2024
project		drawn	GSE
Proposed Semi-Detached Dwelling Land Adjacent 1 Cranberry Avn, Checkley			
client			
Mr J Roper			