




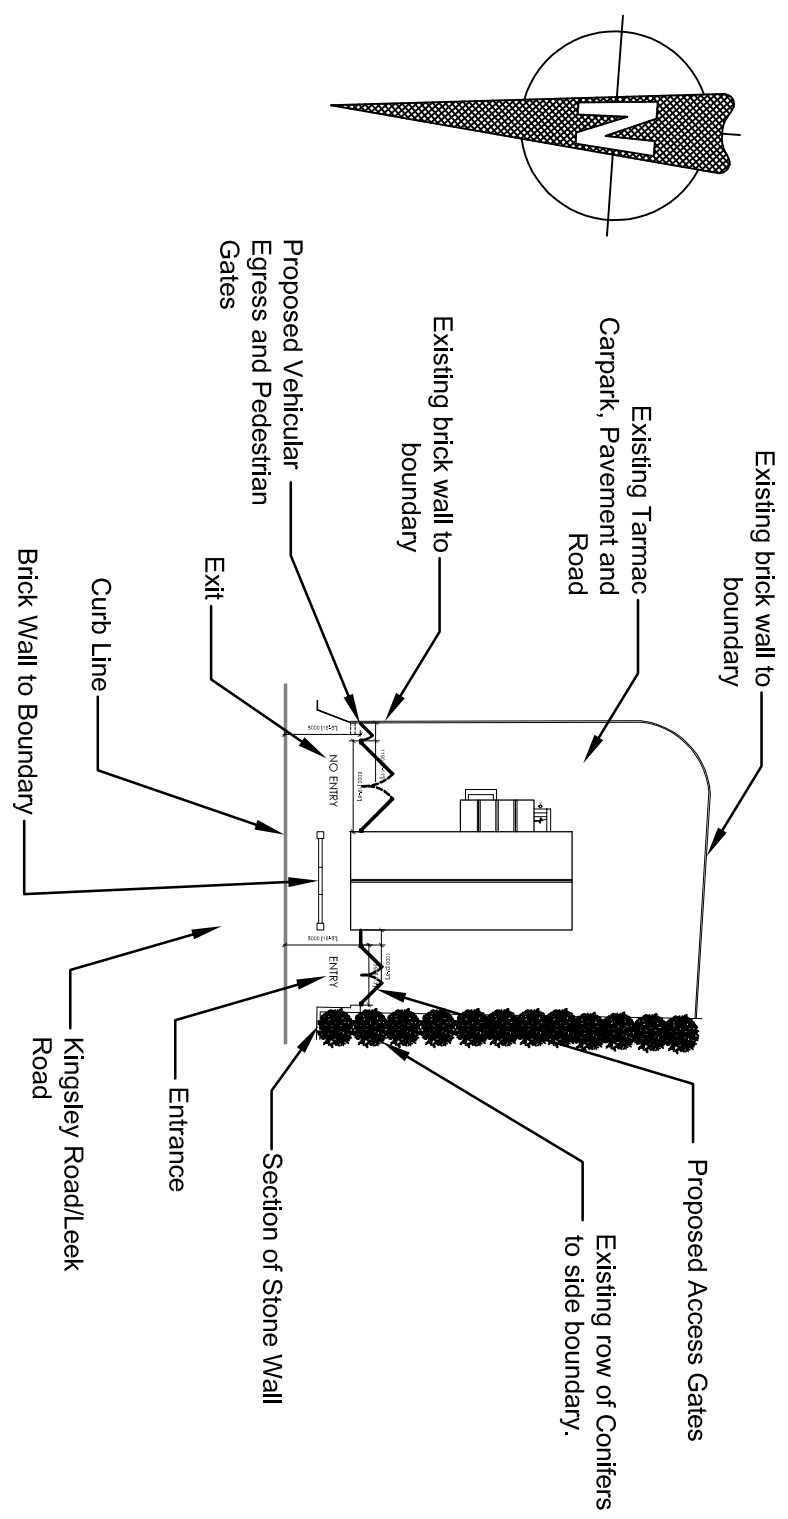


Block/Site Plan - 1:500 Scale

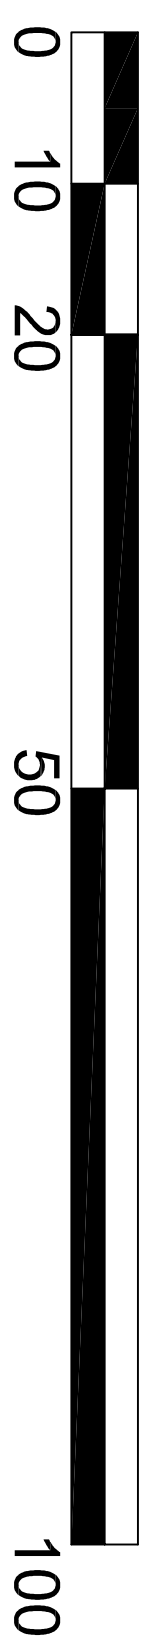


SCALE BAR 1:500

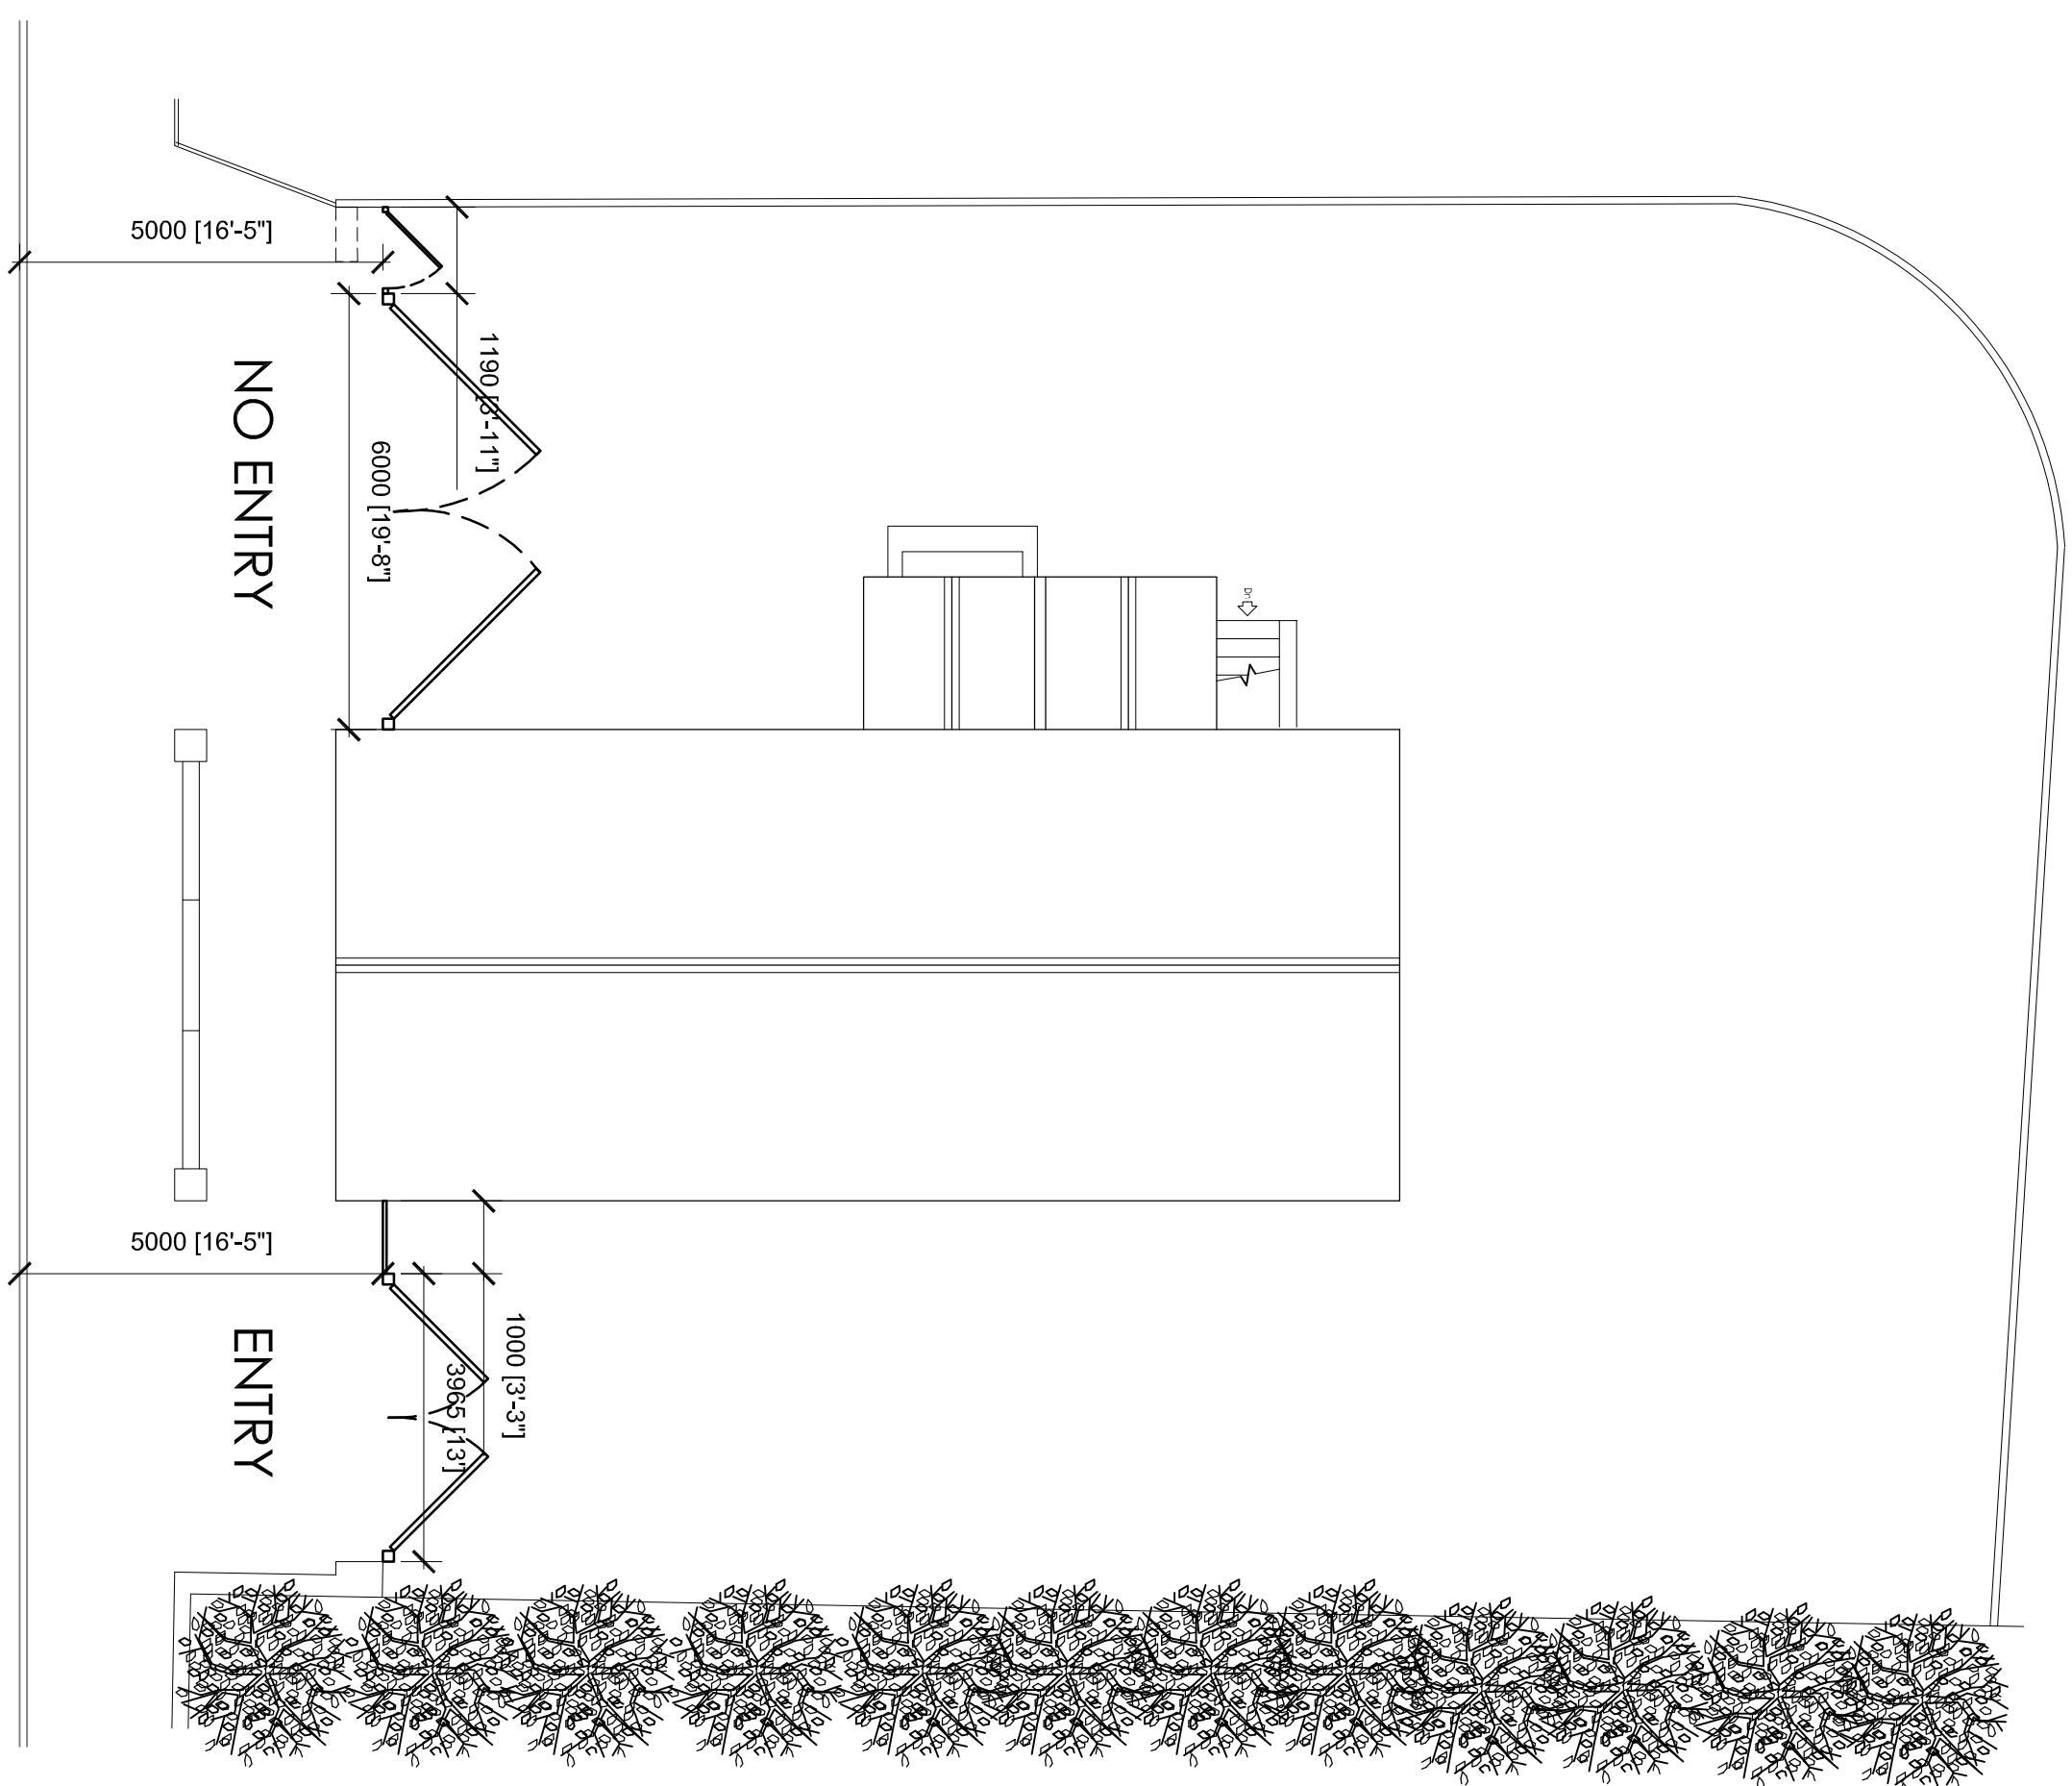


Proposed Site Plan - 1:100 Scale

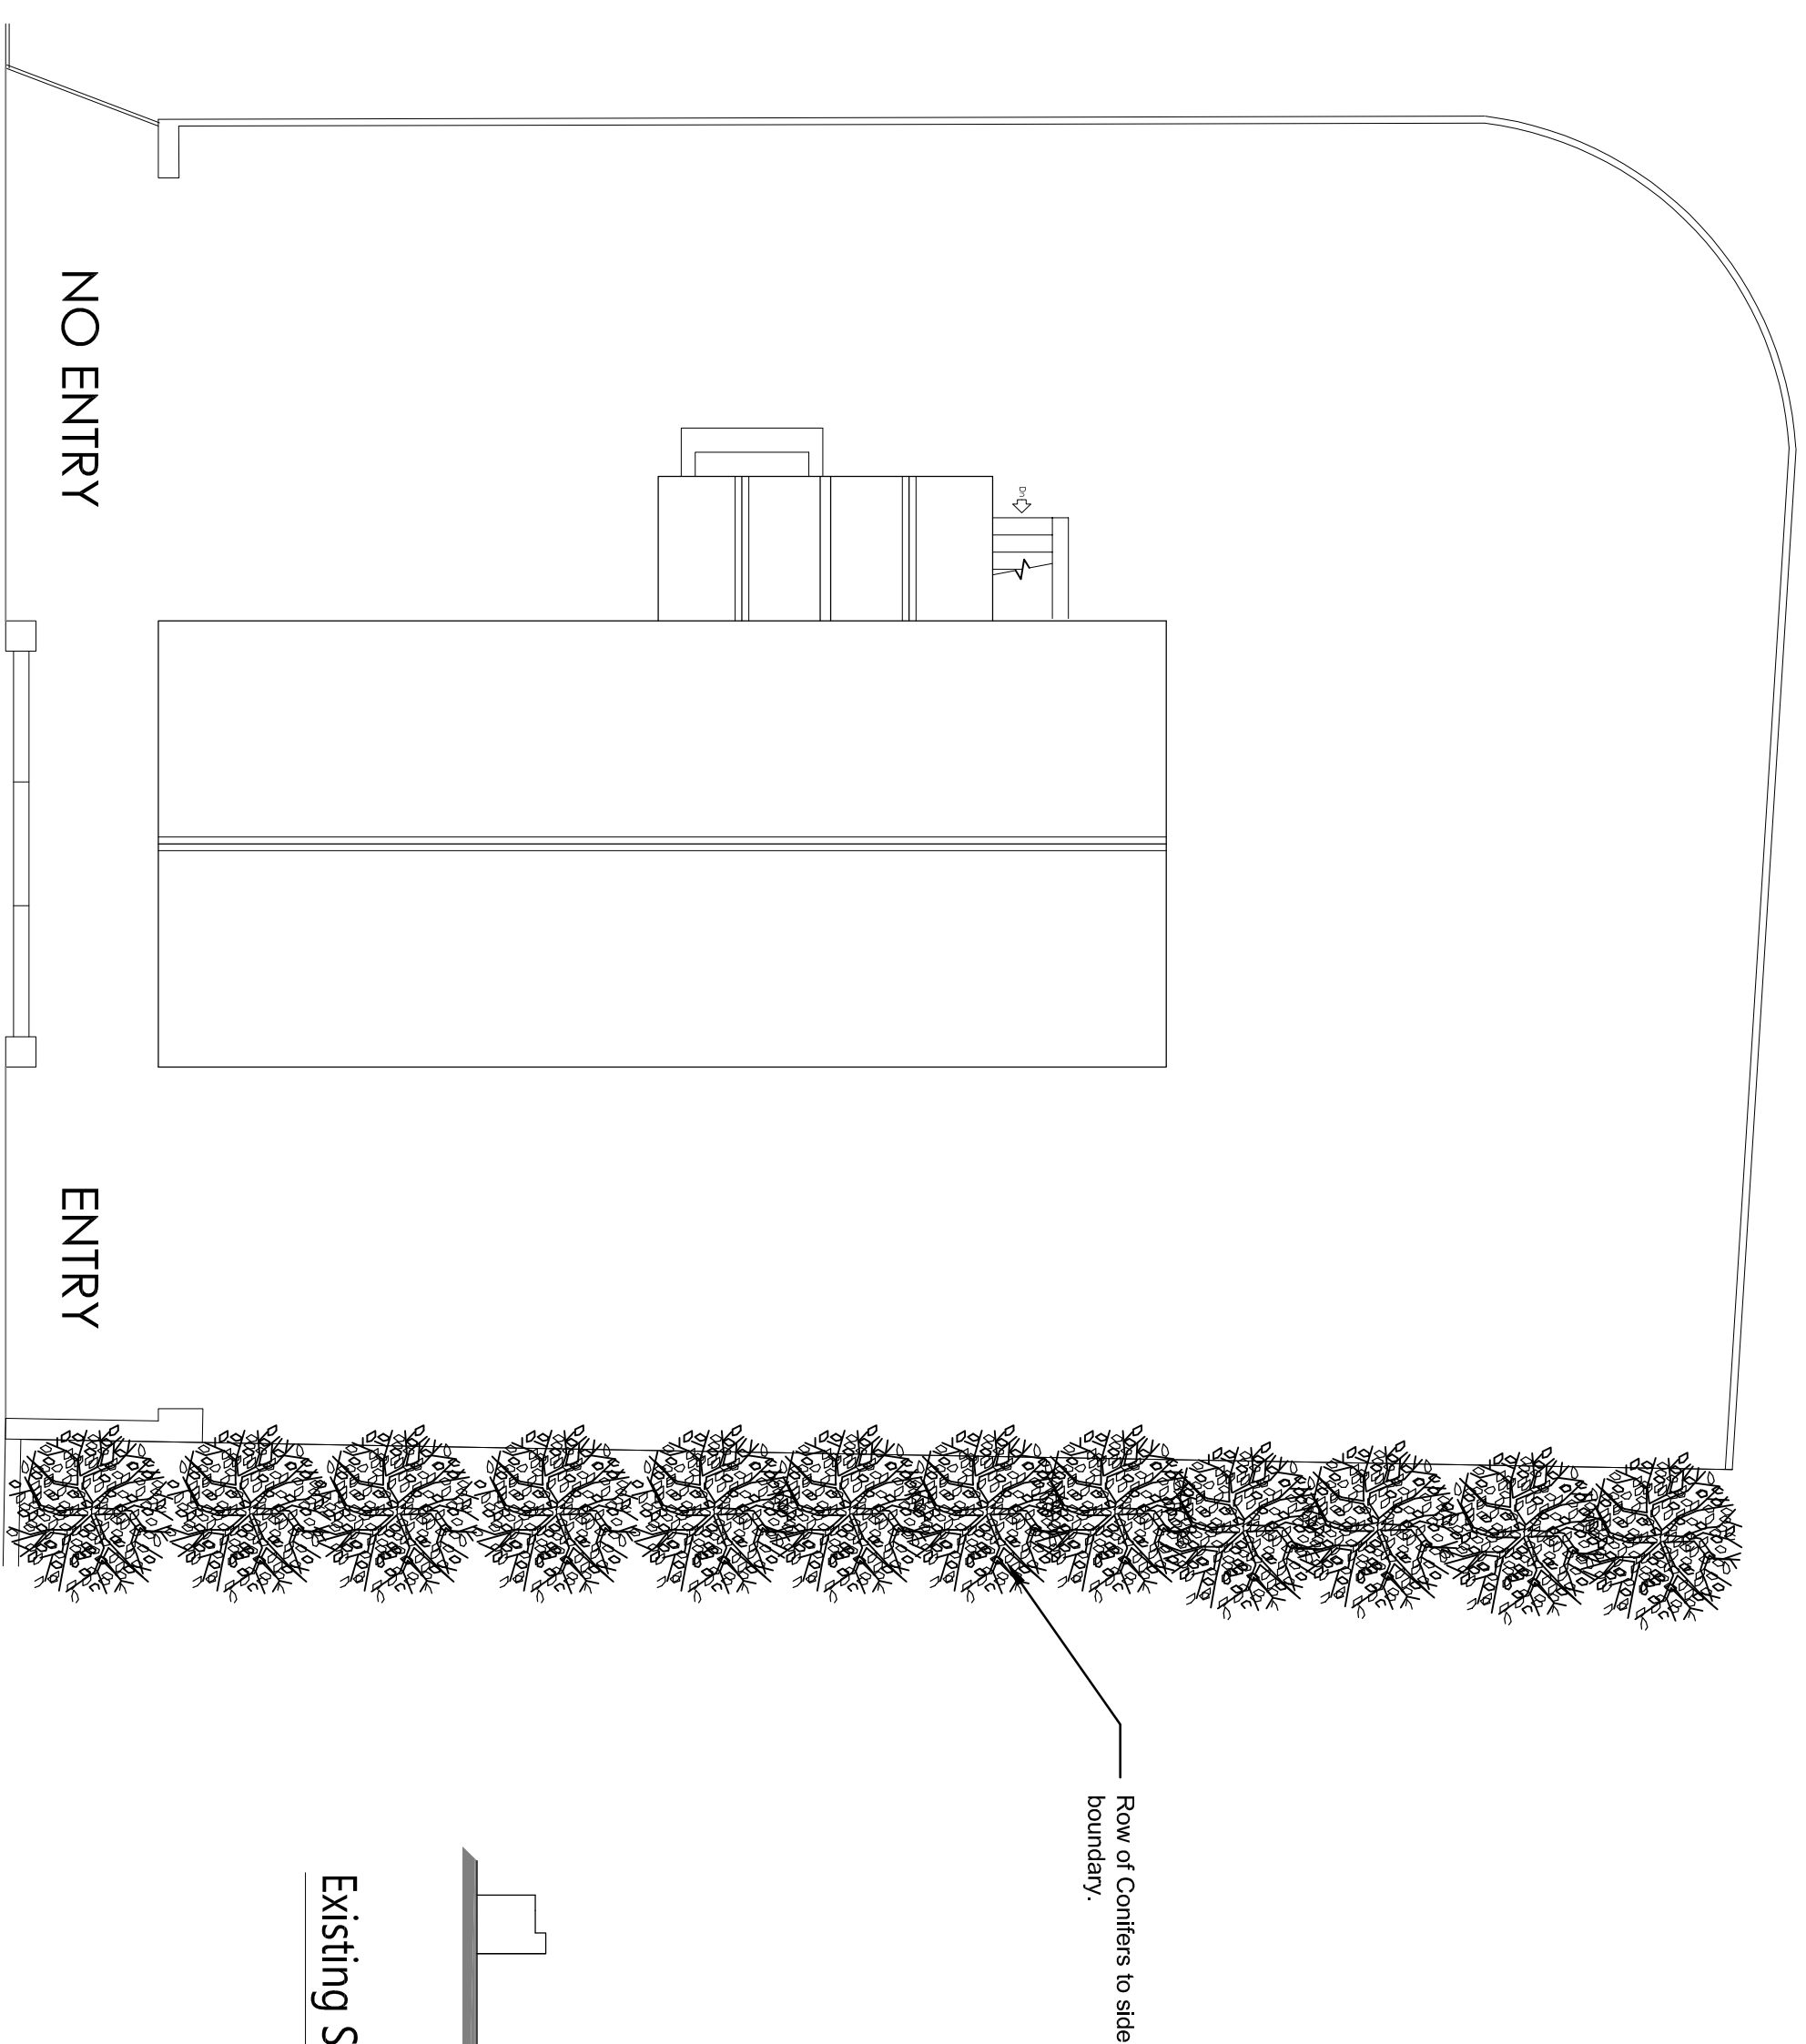

Existing Street View

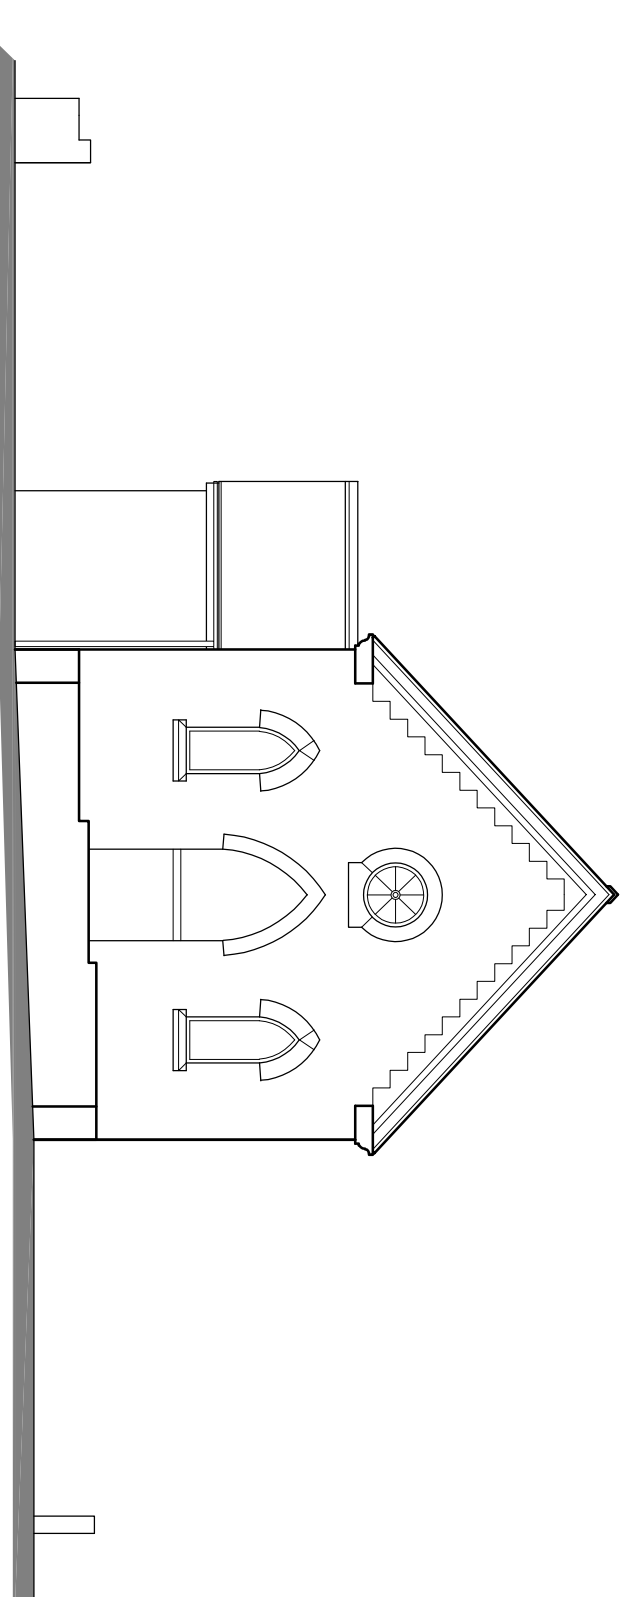

Existing Site Plan

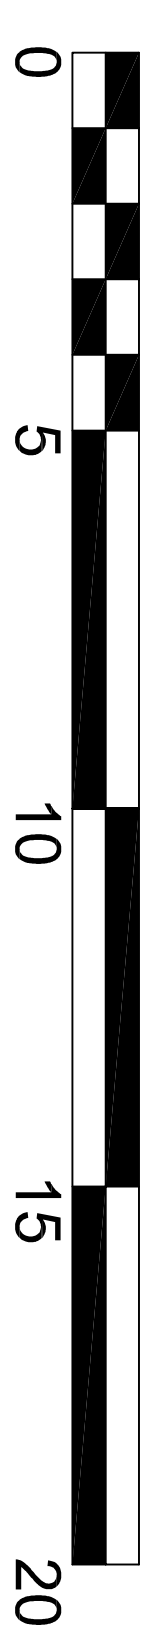

SCALE BAR 1:100

GNC Architectural Services			
BUILDING PLANS			
CLIENT: Mr. G. Nixon			
Site: Former Methodist Chapel, Blakeley Lane, Kingsley Moor, Stoke on Trent, Staffordshire. ST10 2PS			
Project: Proposed Security Gates to Entrance and Exit			
Date: March 2024	Scale @ A1: 1:100/1:500		
Drawing No: GNC/24/11/7.1	Drawing Title: Working Drawing	Revision: B	
Dimensions only are to be taken from this drawing. All contractors must visit the site and be responsible for taking and checking all dimensions relative to their work. To be read in conjunction with other specialist drawings and documentation.			