




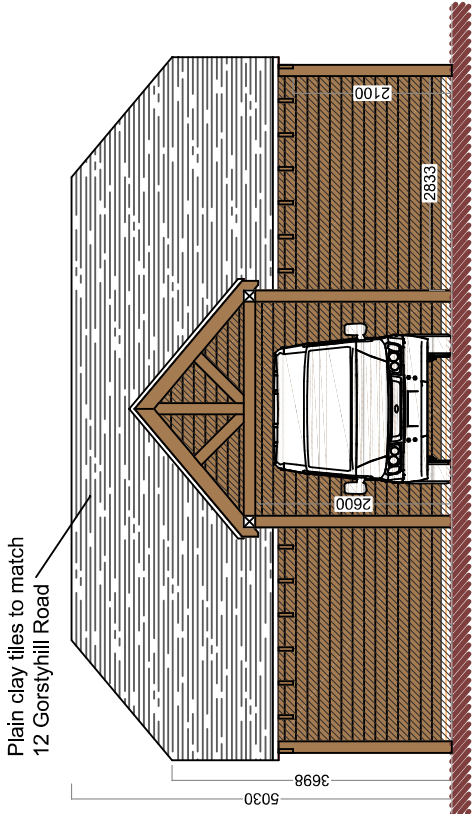


Front Elevation

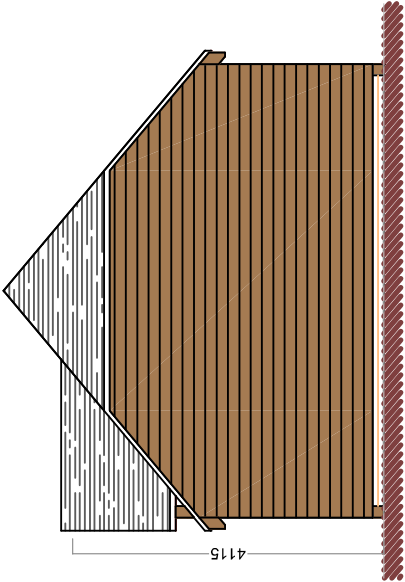

Side Elevation

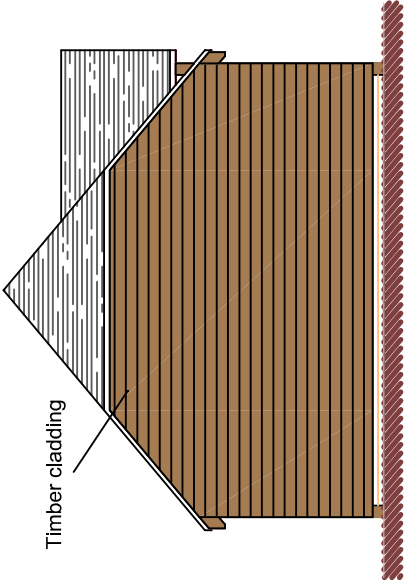

Side Elevation

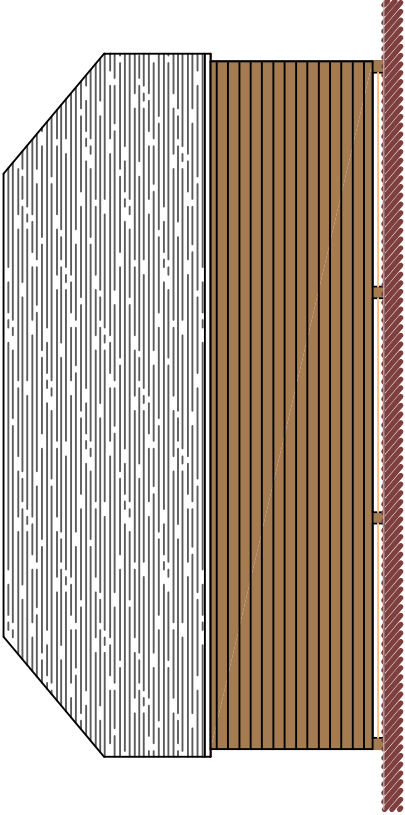

Rear Elevation

DBD Architectural  
Consultancy Ltd ©2024

1. Copyright is vested with DBD Architectural Consultancy Ltd.
2. All dimensions to be checked on site before proceeding.
3. Contractor to check/adjust dimensions of new work to suit existing conditions.  
Do not assume existing structure or details are plumb, square or level.
4. Contractor must notify the architect of any discrepancies before proceeding.
5. All drawings to be read in conjunction with all other consultants drawings and specs.

| Rev | Date | Description |
|-----|------|-------------|
|     |      |             |
|     |      |             |
DBD Architectural Consultancy Ltd  
50 Broad Street, Leek,  
Staffordshire, ST13 5NS  
01538 382118  
mail@dbdconsultants.co.uk  
www.dbdconsultants.co.uk

Mr D Underwood  
12 Gorstyn Hill Road  
Tean  
ST10 4EQ

Client

Proposed carport

Project

Title

Plans as Proposed

|                 |                |              |
|-----------------|----------------|--------------|
| Stage: Planning | Date: 09.06.24 | Job No: 2389 |
| Size: A3        | Scale: 1:100   |              |

Drawing Number: PL 02

