
 


REAR EXTENSION - 24 MOUNT ROAD, BLYTHE BRIDGE, ST11 9PZ

FLOOR PLAN

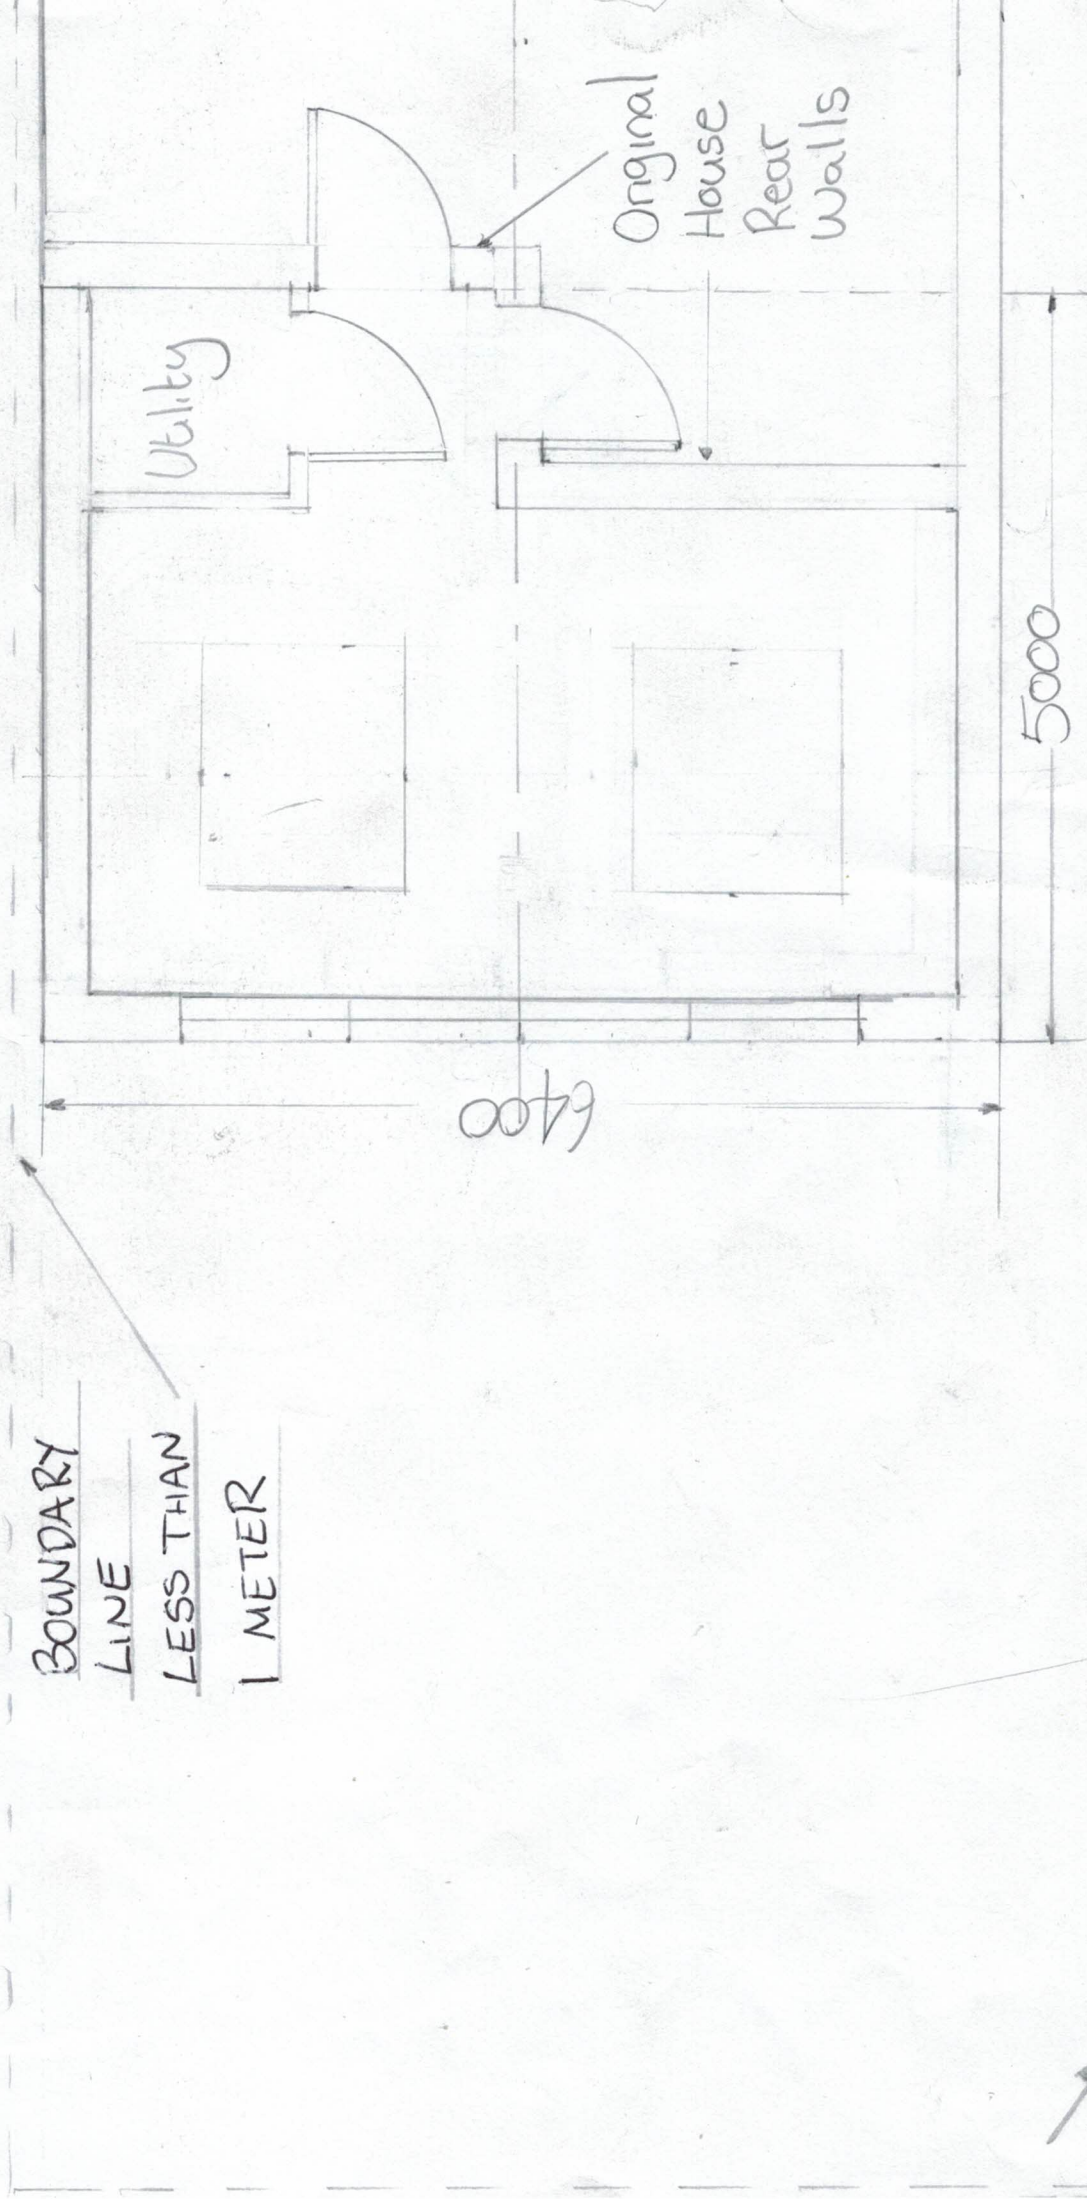


A4 SHEET = SCALE 1:50

ALL MEASUREMENT IN MM


REAR EXTENSION - 24 Mount ROAD, BLYTHE BRIDGE, ST11 9PZ
REAR ELEVATION

BOUNDARY
LINE
LESS THAN
1 METER

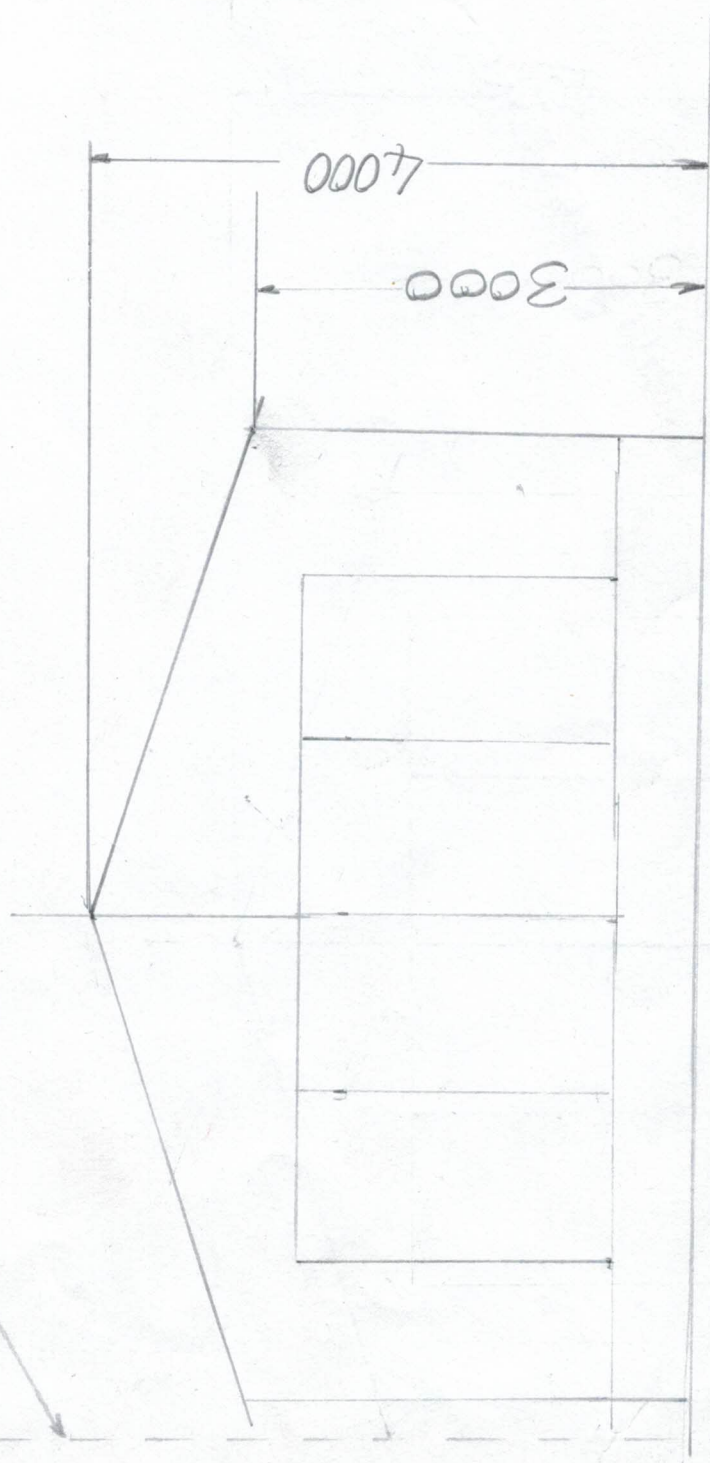

ALL MEASUREMENT IN MM
A4 SHEET = SCALE 1:50
500MM
10MM
500MM
50MM
2500MM

REAR EXTENSION - 24 Mount Road, Blythe Bridge; ST11 9PZ
SIDE ELEVATION (LOOKING FROM NO26)

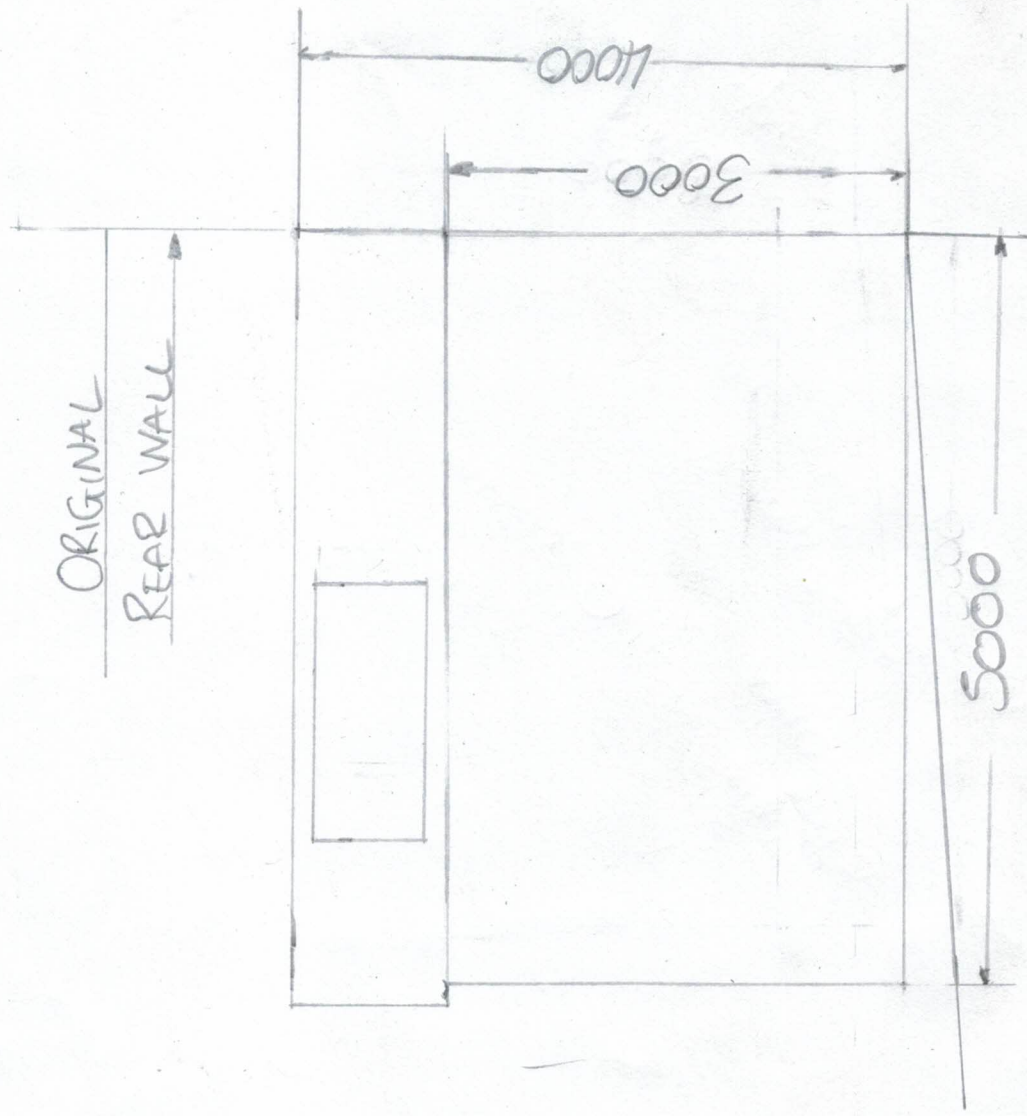

A4 SHEET - SCALE 1:503

ALL MEASUREMENTS IN MM