




South - West Elevation scale : 1:50

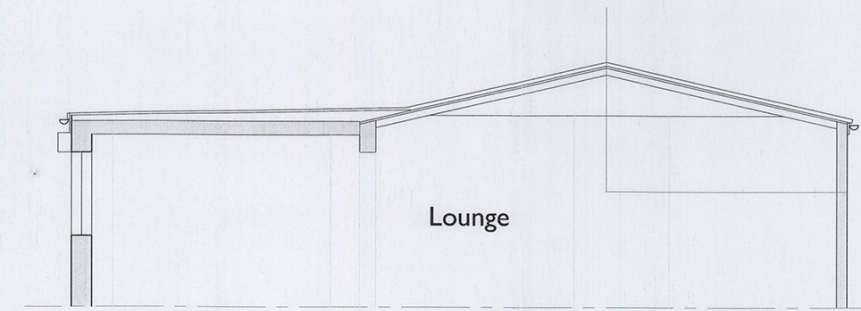


Cross - section A - A scale : 1:50

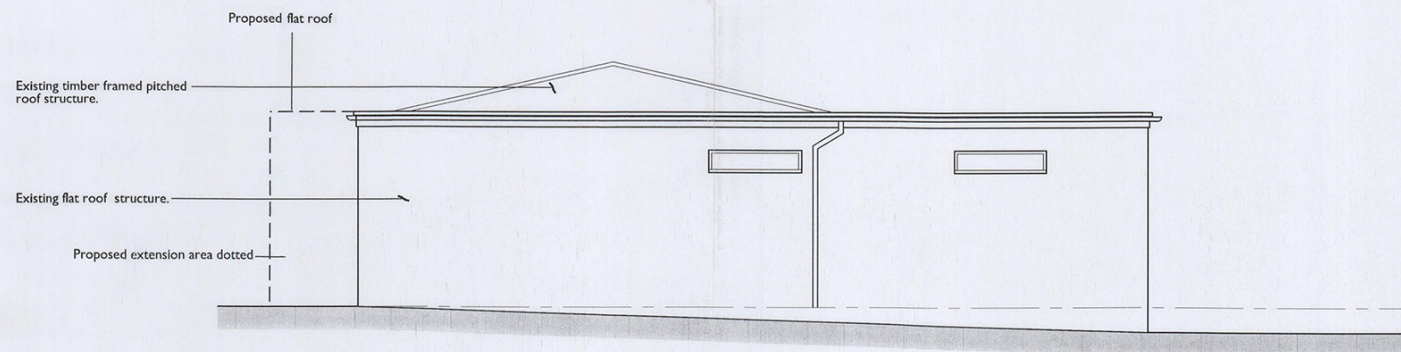


North - West Elevation scale : 1:50

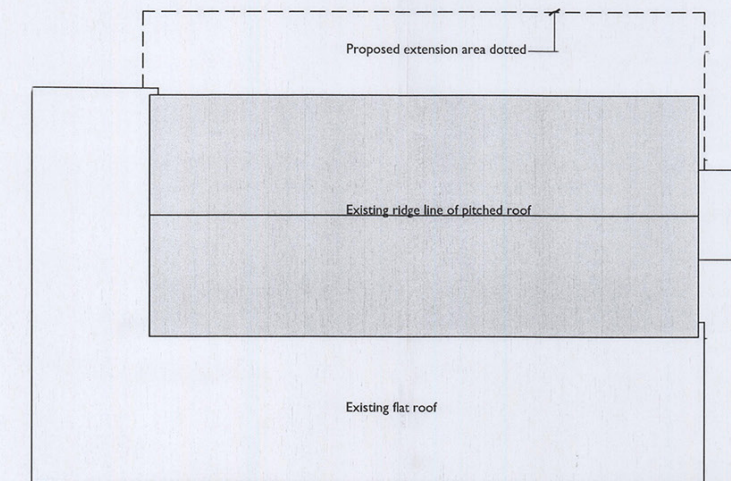

Roof plan scale: 1:100

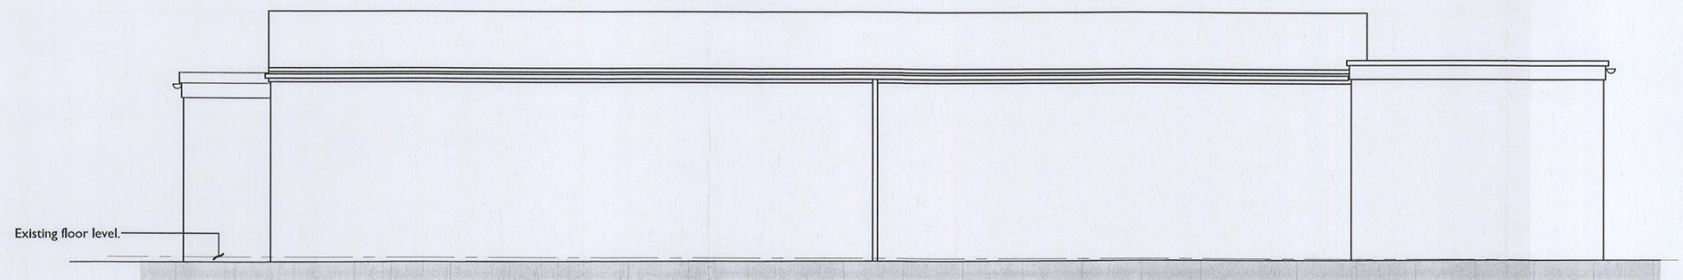

North - East Elevation scale : 1:50

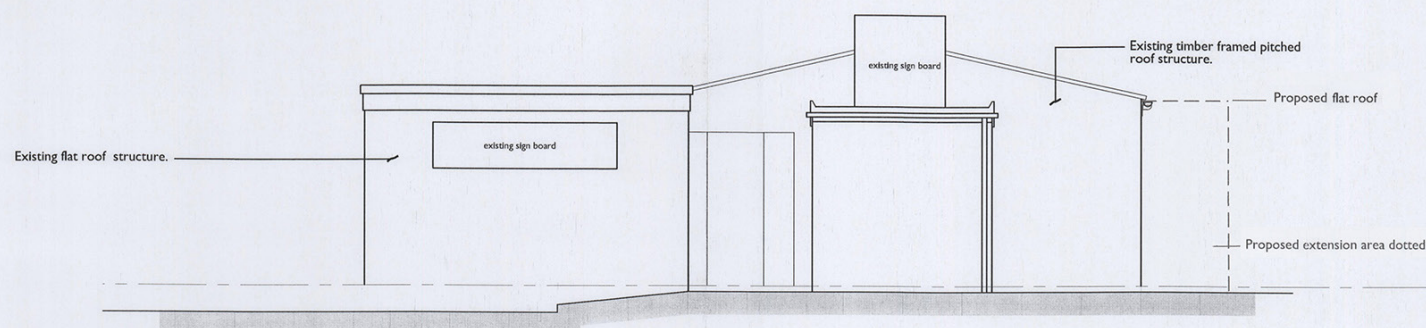

South - East Elevation scale : 1:50

LEEK HOCKEY CLUB

Proposed new changing
and disabled facilities.
Bridge End,
Macclesfield Road,
Leek,
Staffordshire Moorlands.

Elevations and roof plan
as proposed

1:50 & 1:100 May 2024

LHC/ 03