


All heights, sizes and dimensions should be checked on site by the contractor before any work is put in hand.

Figured dimensions should be taken in preference to scaling and any errors or omissions reported to the architect at once.

This drawing has been prepared in accordance with the CDM (Construction Design and Management) and all foreseeable design risks to those involved or affected by construction have been avoided wherever possible.

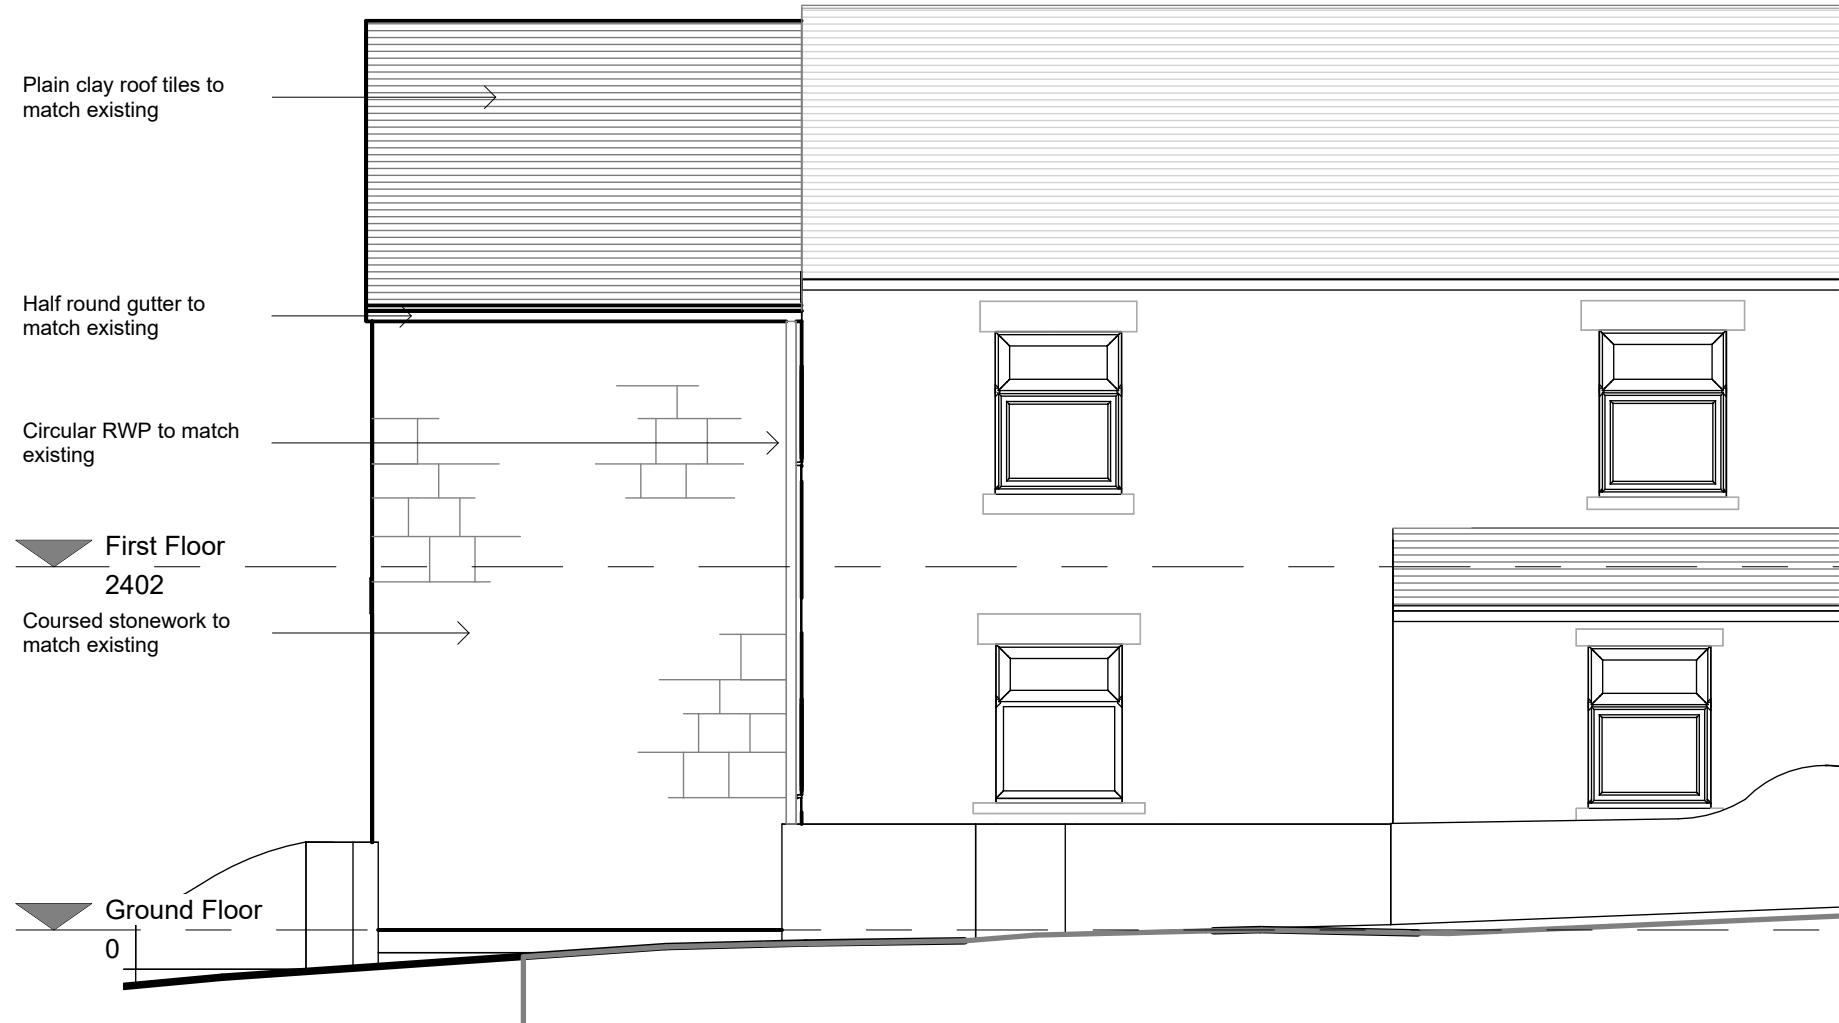


Front Elevation as Proposed
1 : 50




Rear Elevation as Proposed
1 : 50



Side Elevation B as Proposed
1 : 50

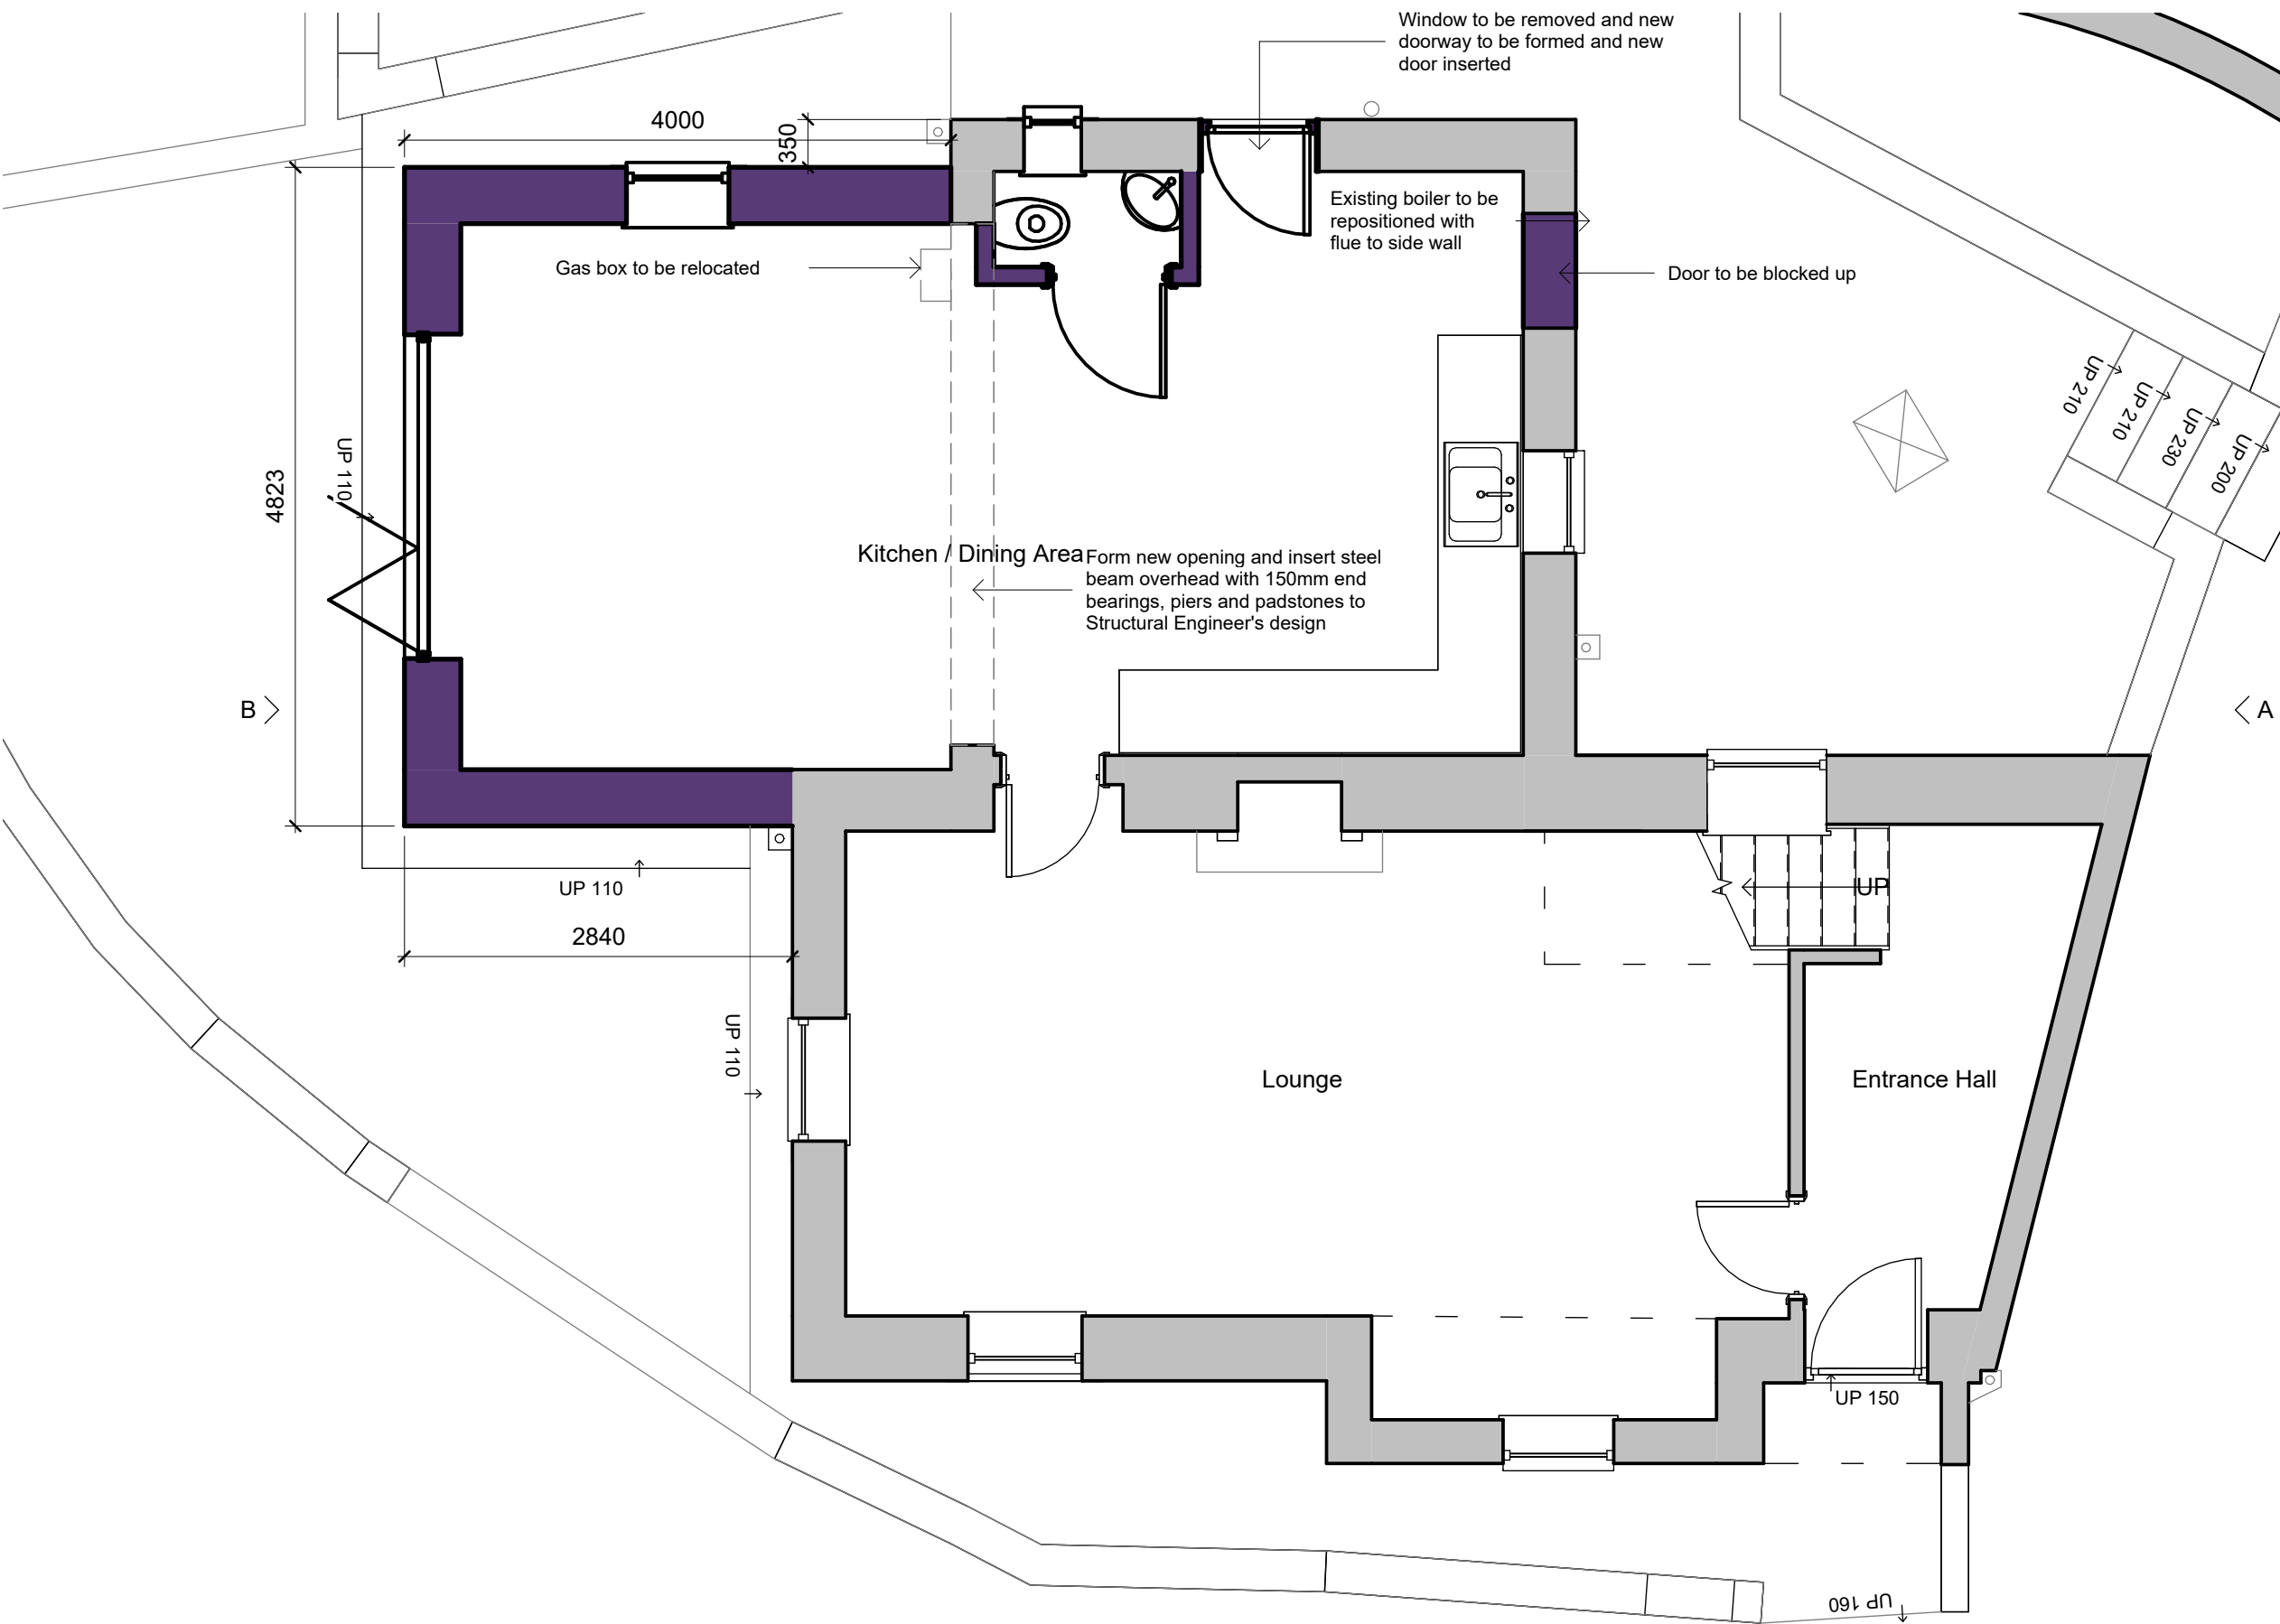

Ground Floor as Proposed
1 : 50

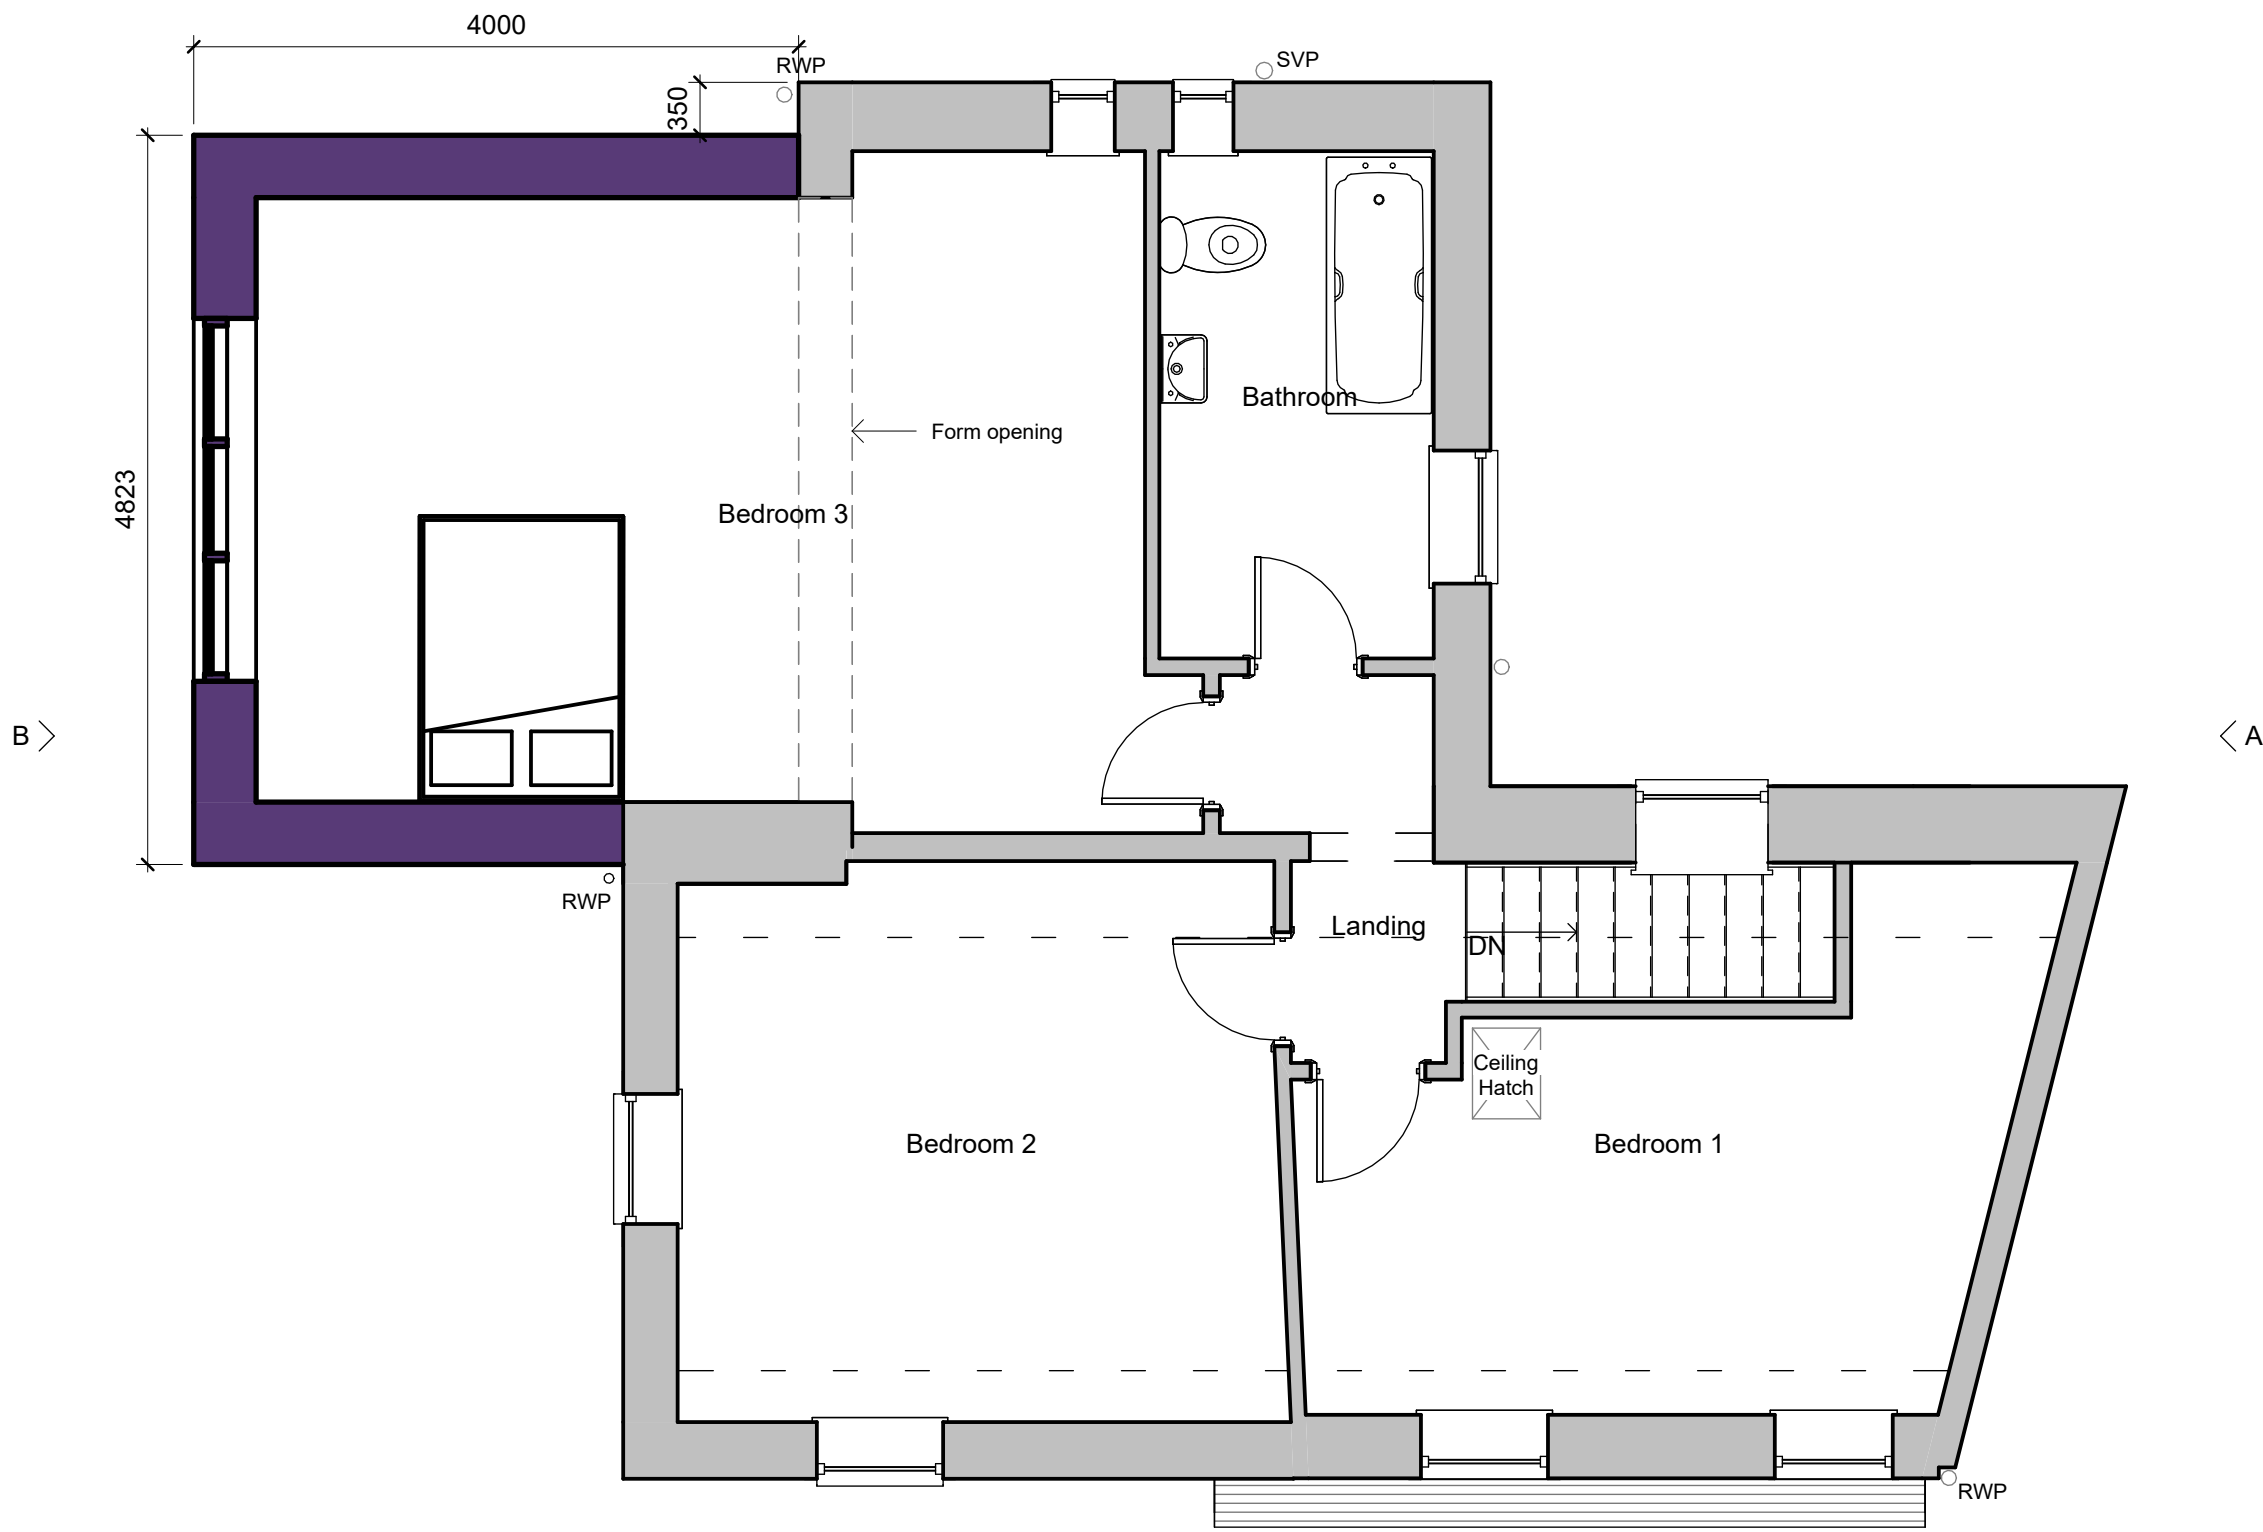

First Floor as Proposed
1 : 50

P0.1 26.07.24 Window removed as per client request

Rev Date By Detail

Drawing status

S0 - Preliminary

Client

Mrs J Shufflebotham

Project/Location

Proposed Extension to Existing Dwelling.

1 Old Lane,
Brown Edge,
Stoke - On - Trent,
ST6 8TG.

Drawing title
Proposed Floor Plans and Elevations -
Scheme 2

Date	Drawn	Checked	Job No.
20/06/24	EO	JS	3314

Scale(s)

1 : 50 @A1

Drawing number

JSOL-SA-XX-XX-DR-A-0202

Revision

P0.1

SA **SMYTHEMAN**
ARCHITECTURAL

12 High Street, Tean,
Stoke-on-Trent
ST10 4DZ

T: +44 (0)1538 722097
E: mail@smytheman.co.uk
W: www.smytheman.co.uk

