


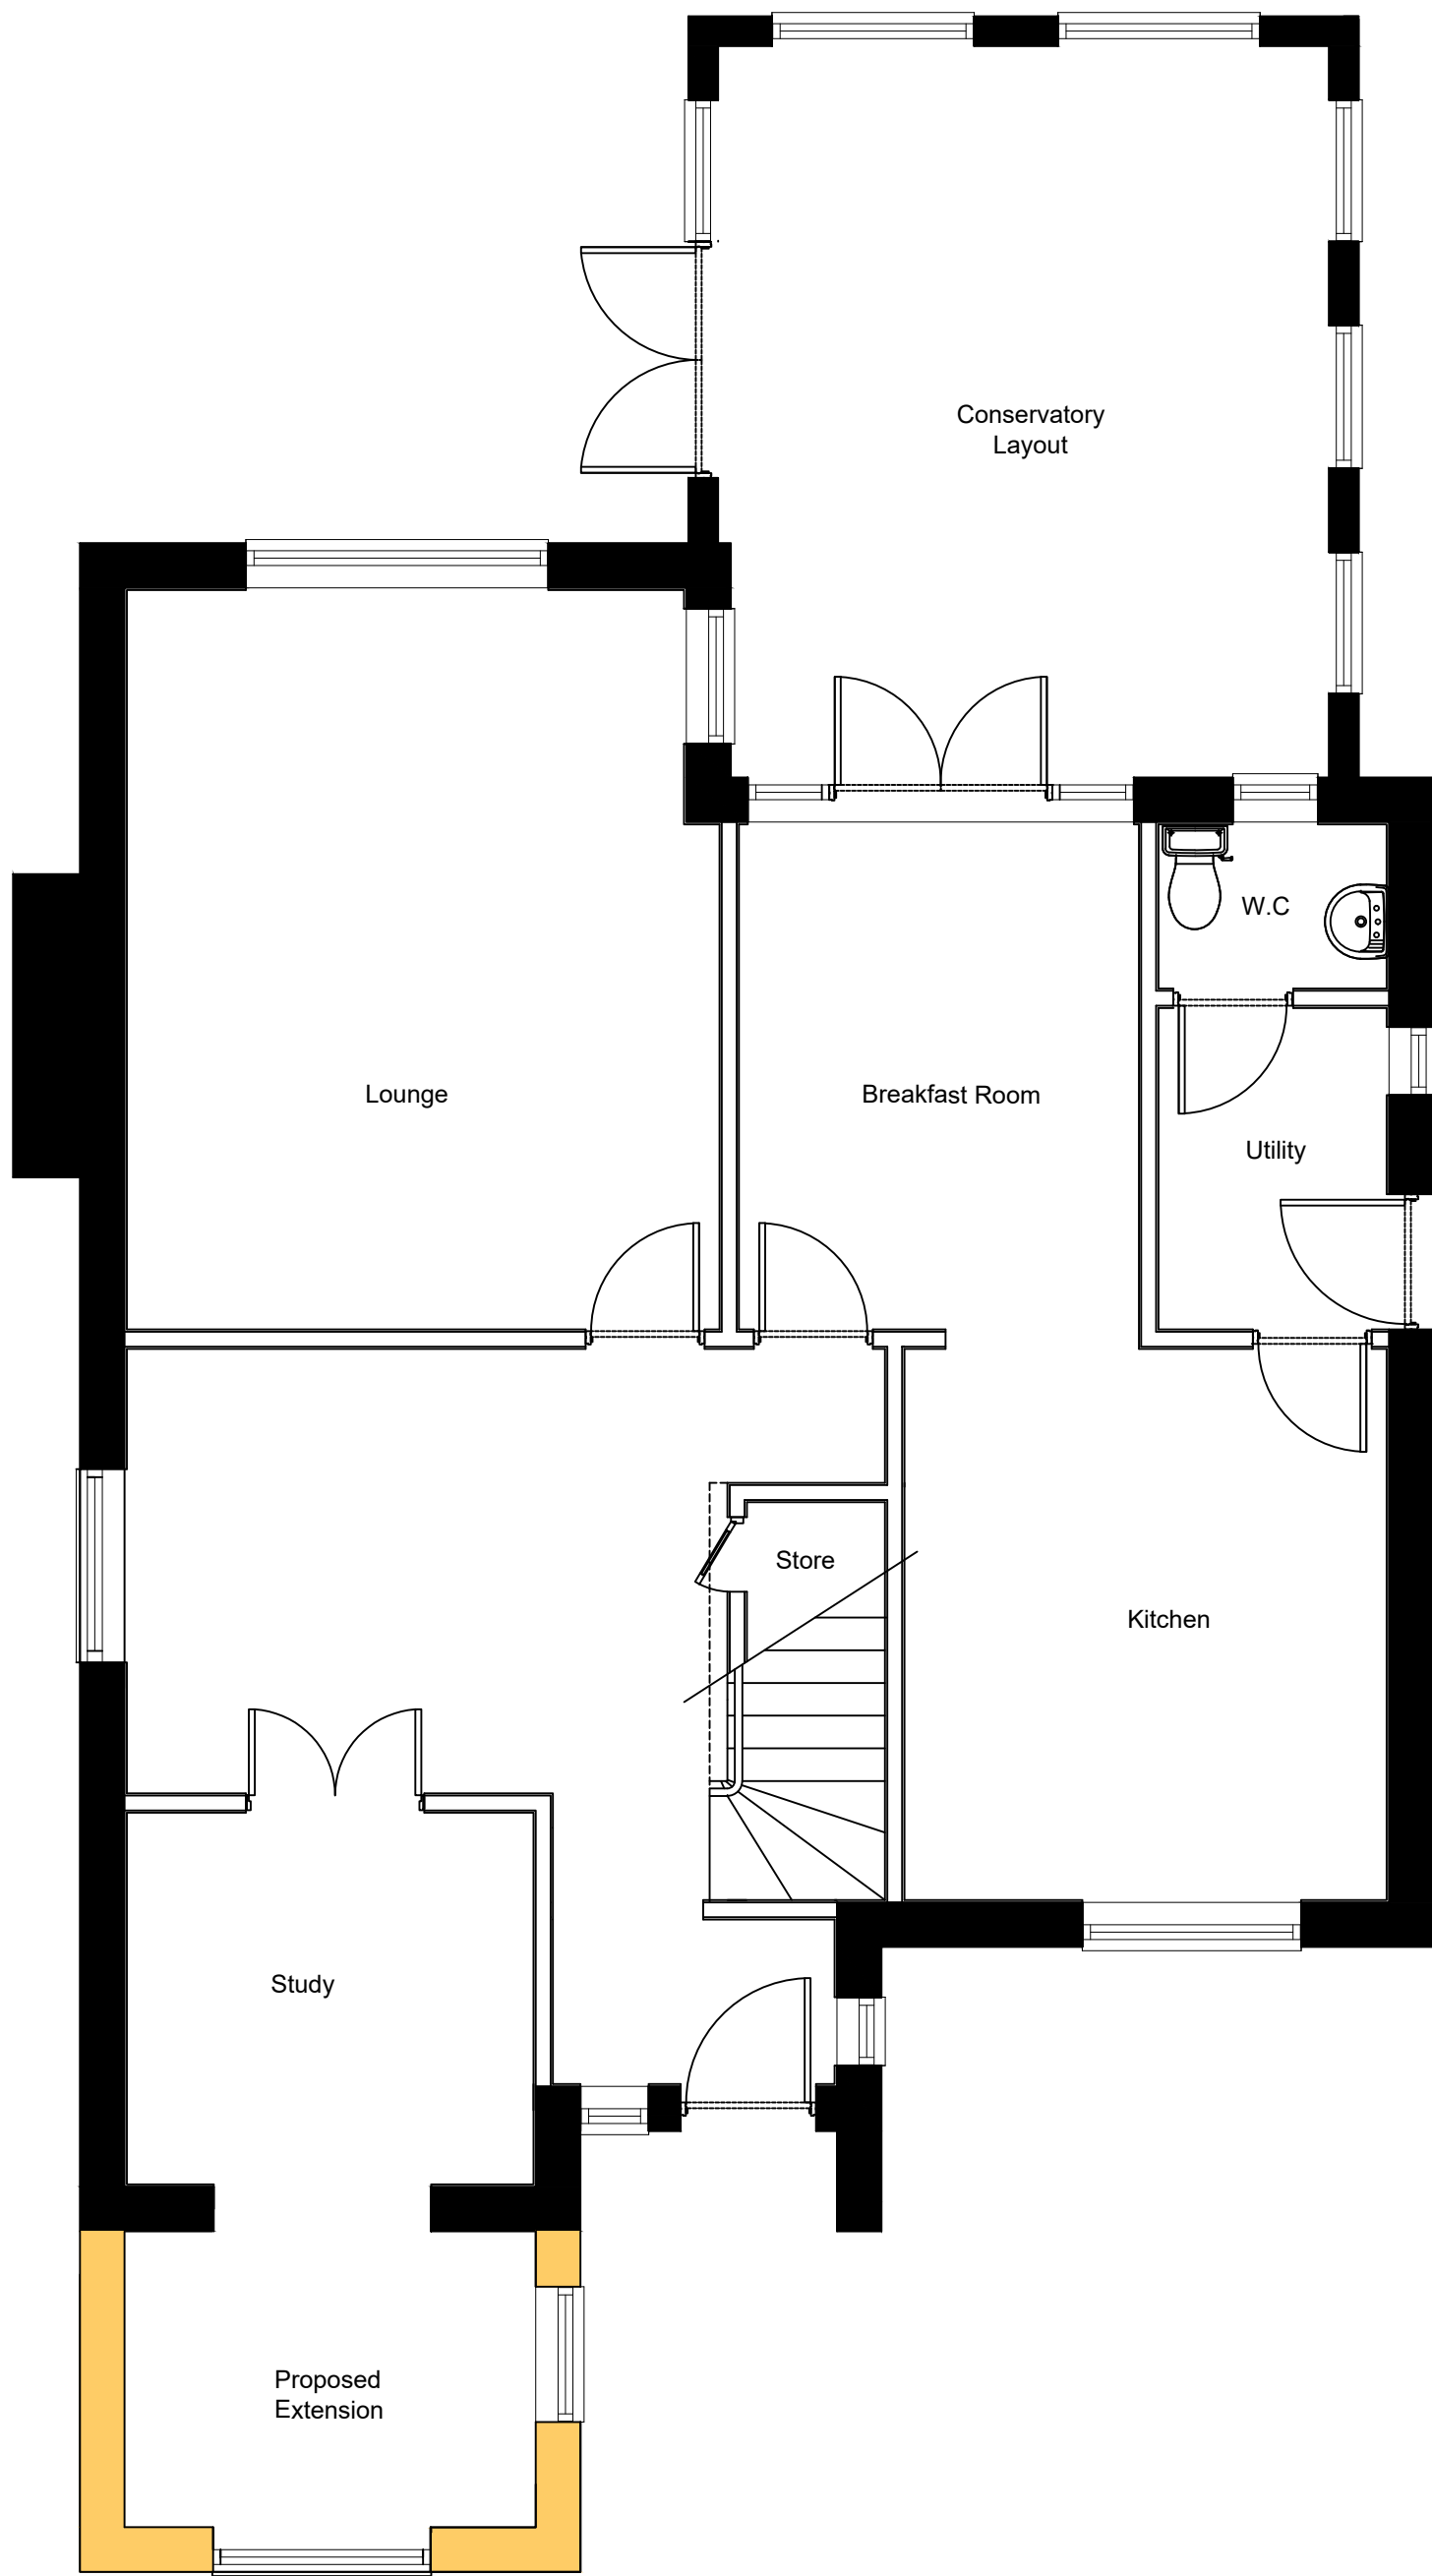
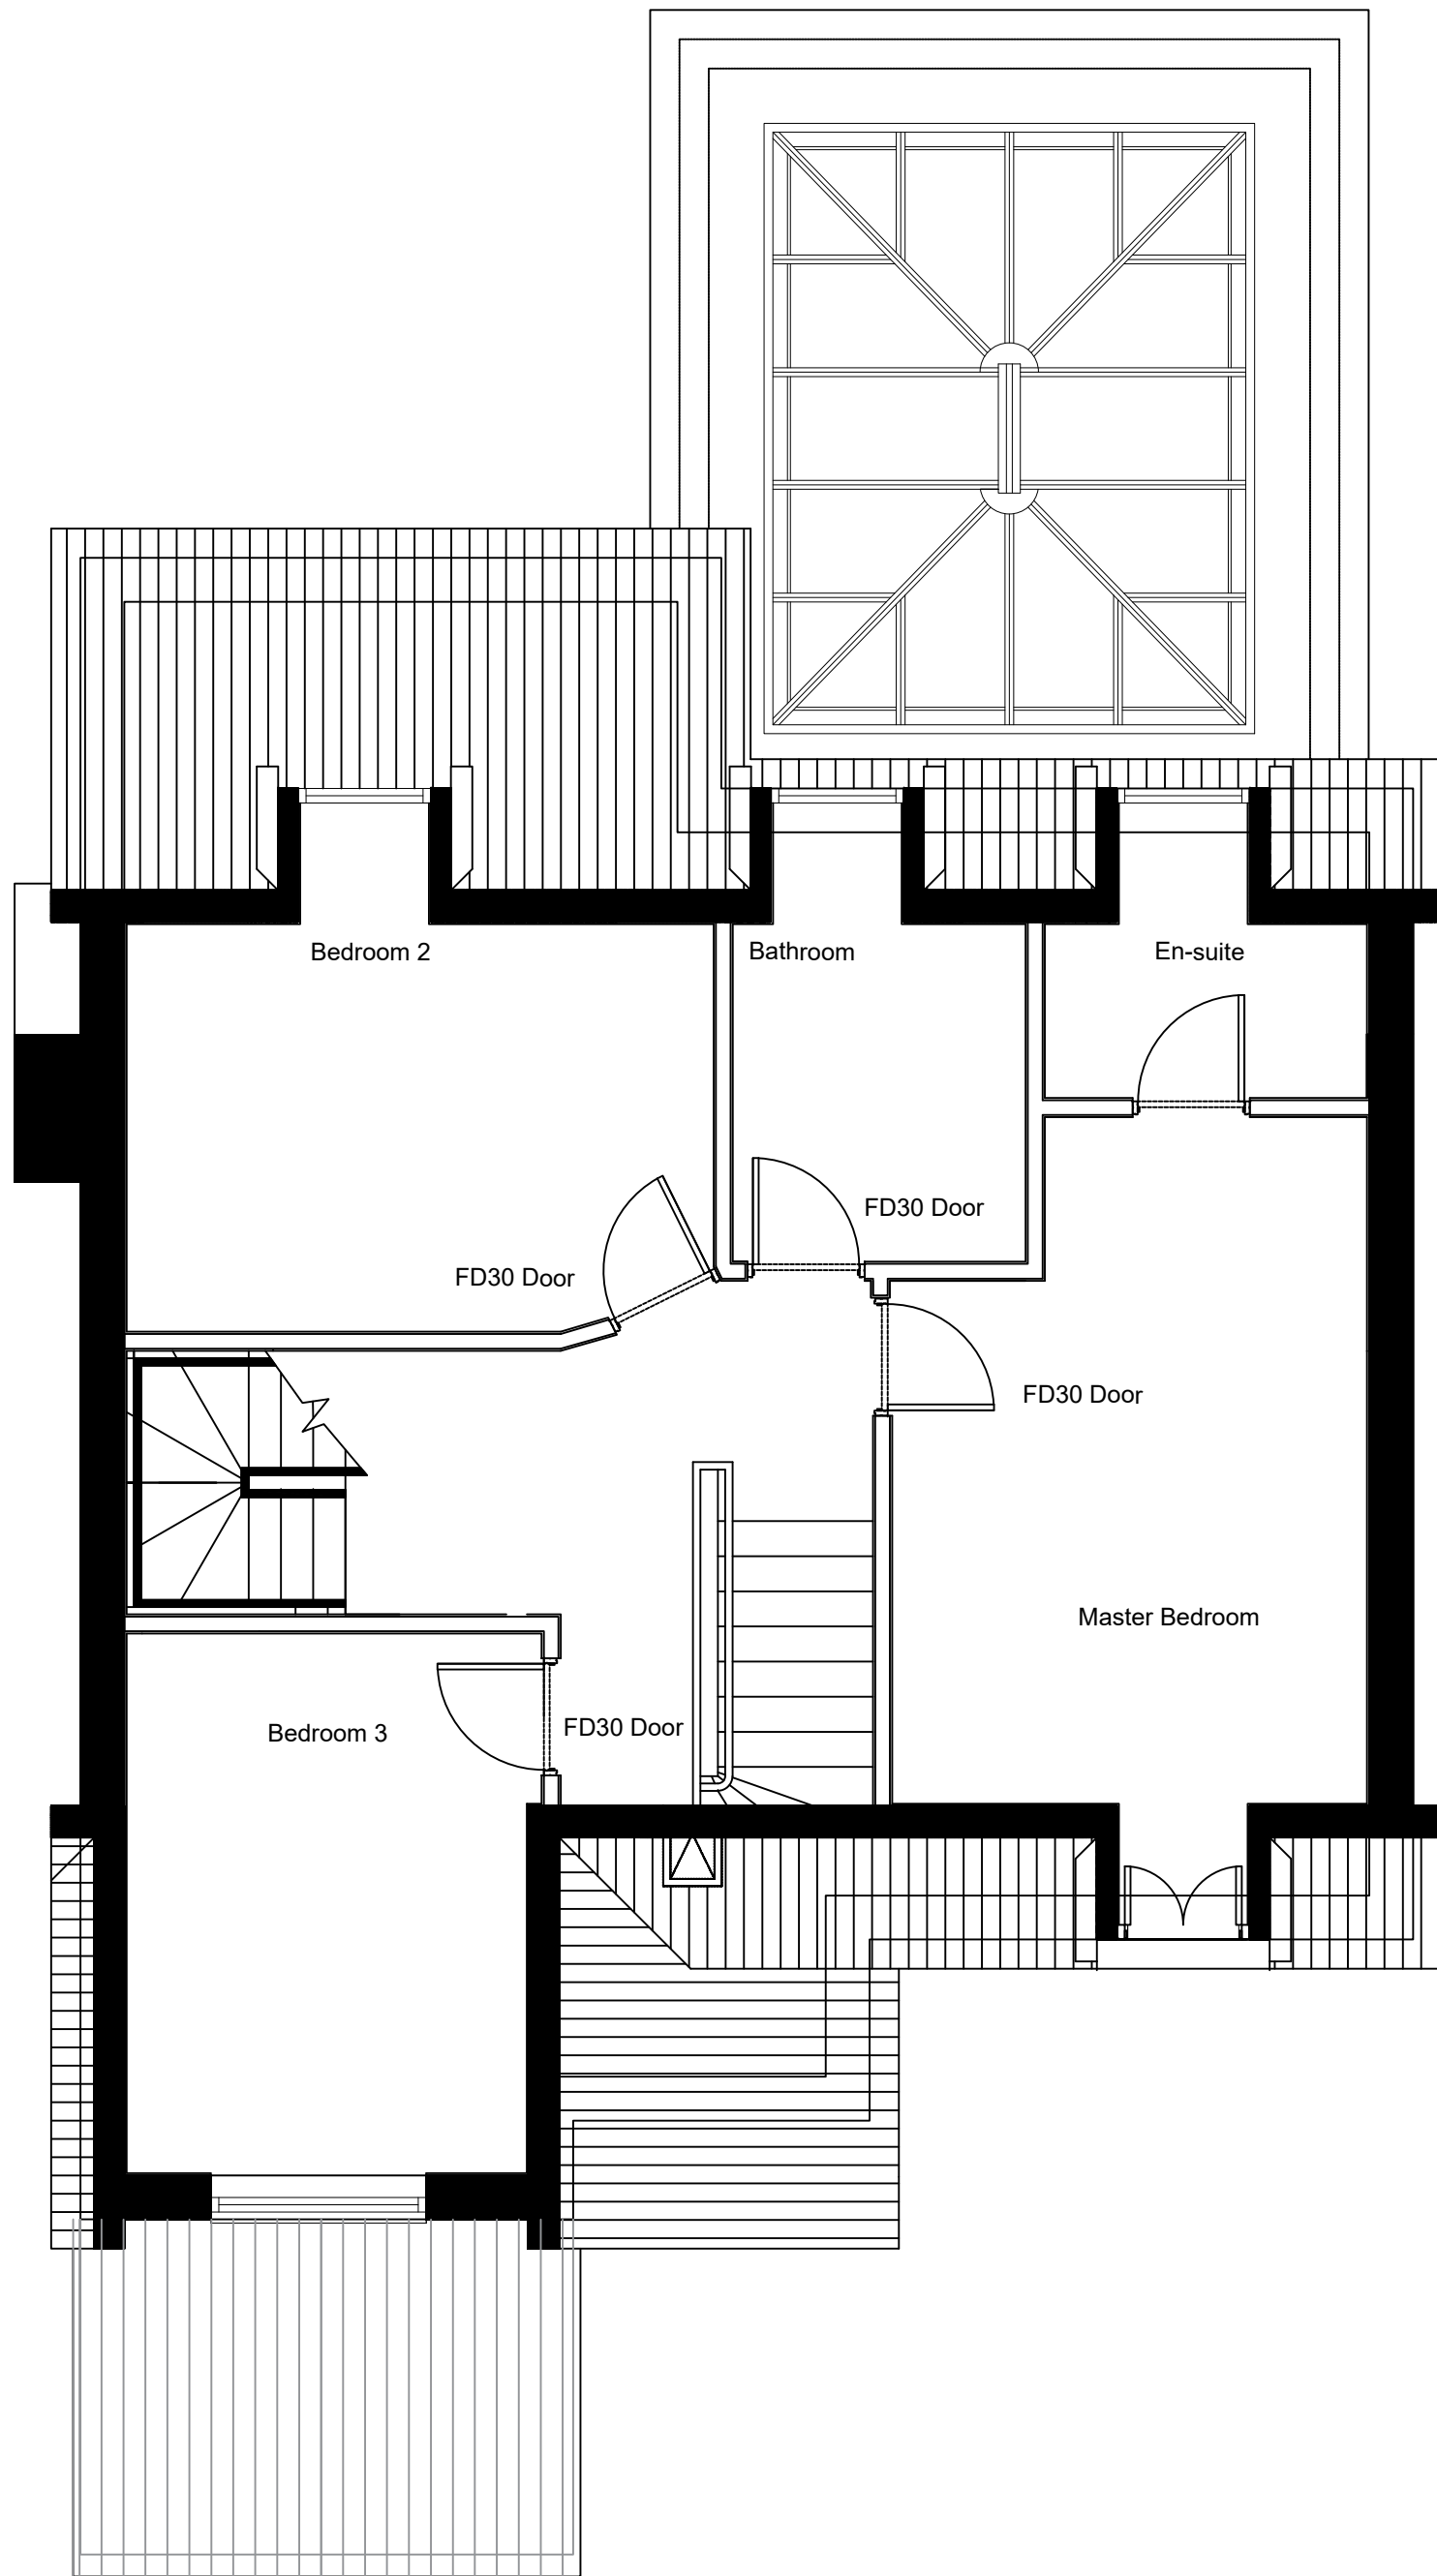


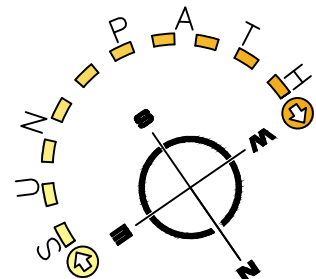

Proposed Ground Floor Plan
1 : 50 @ A2

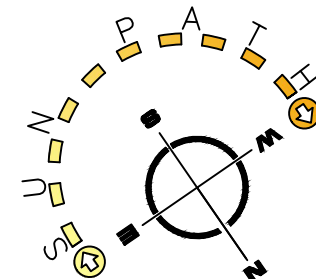

Proposed First Floor Plan
1 : 50 @ A2

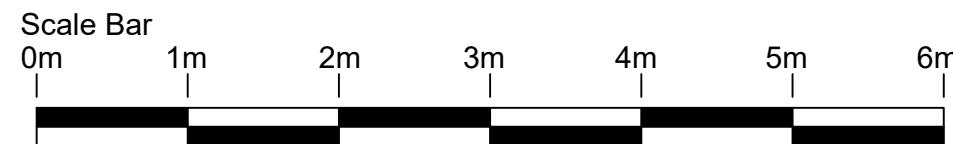

Rev.	Drawn	Comments	Date
B	GO	Front balcony changed to juliet balcony. Front extension lean-to converted to pitched roof.	25/07/24

Client
G & C Powell

Project
Proposed Loft Conversion of 62
Rakeway Road, Cheadle,
Stoke-on-Trent, ST10 1QH

Title
Proposed Ground and First Floor
Plans

Status
PLANNING

Date 25.07.2024

Drawn GO

Scale @A2: 50

Checked

Project No. Drawing No.
X1173 - AL(0)08 Rev B