





Front Elevation 1:50

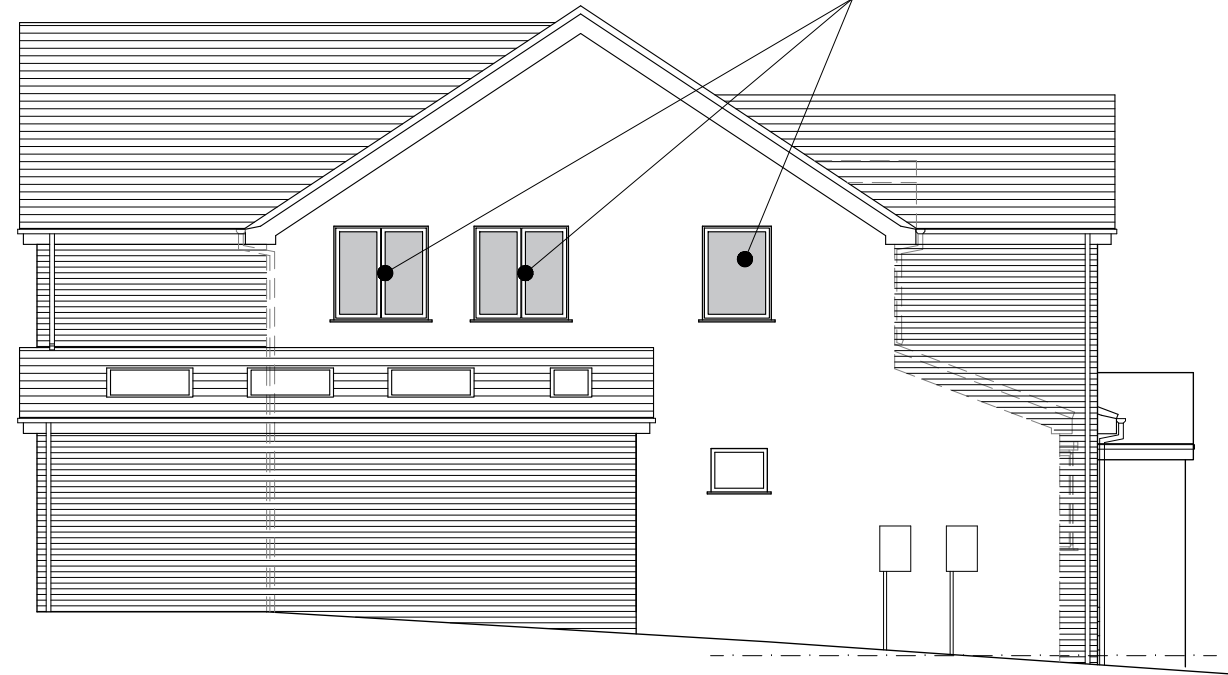



Side Elevation 1:100

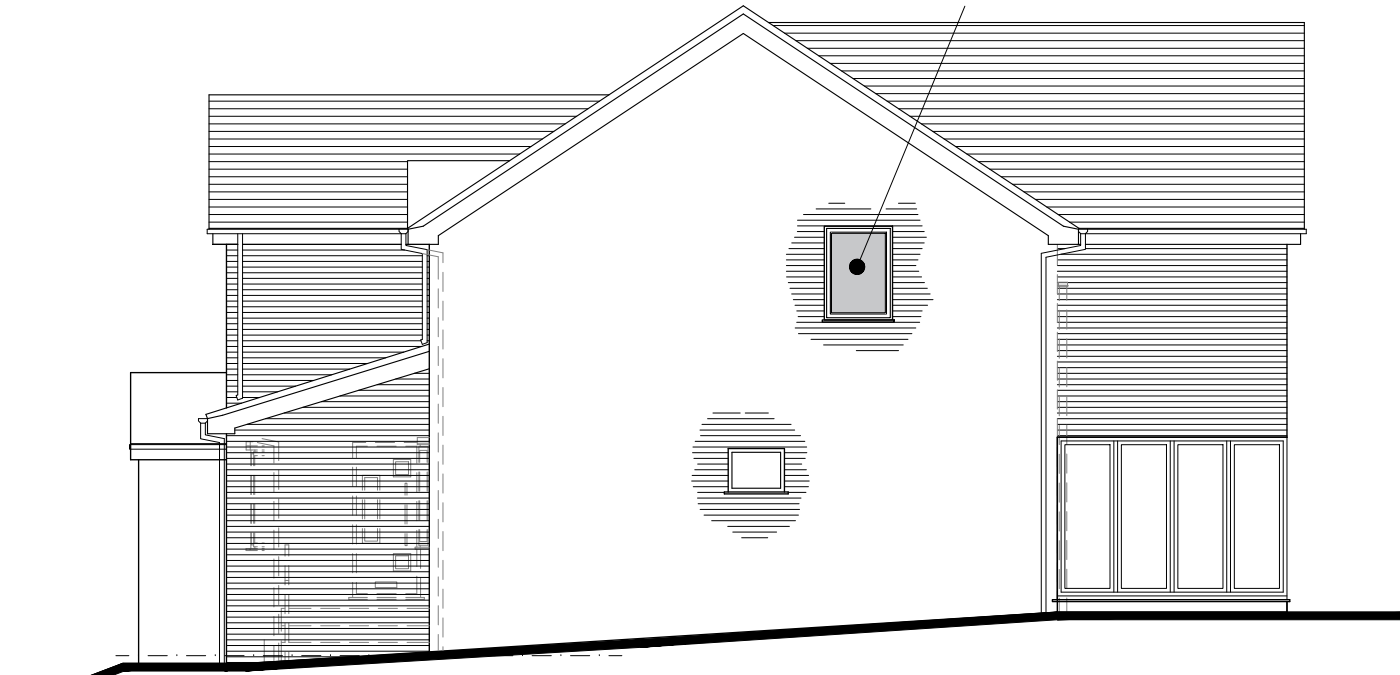


Side Elevation 1:100




Rear Elevation 1:100

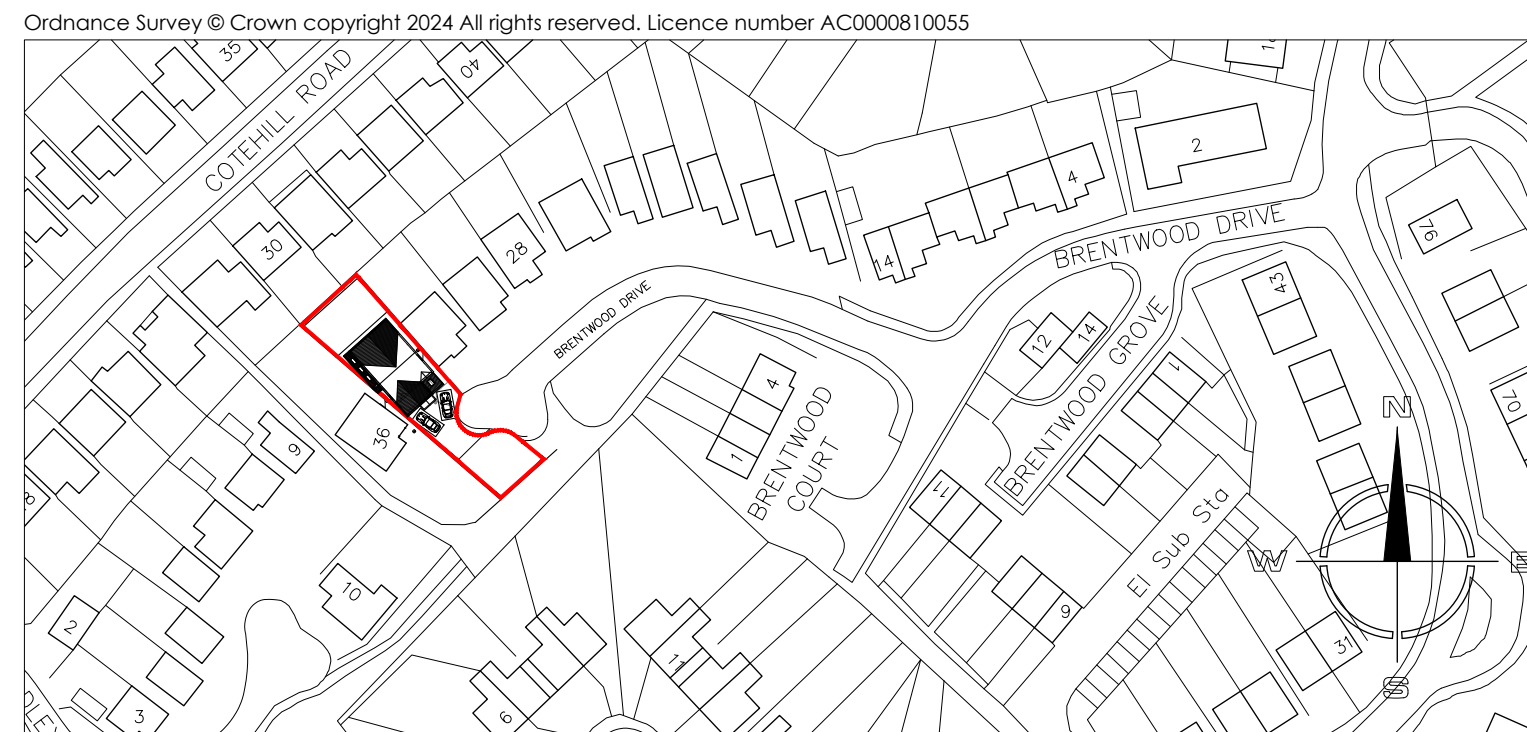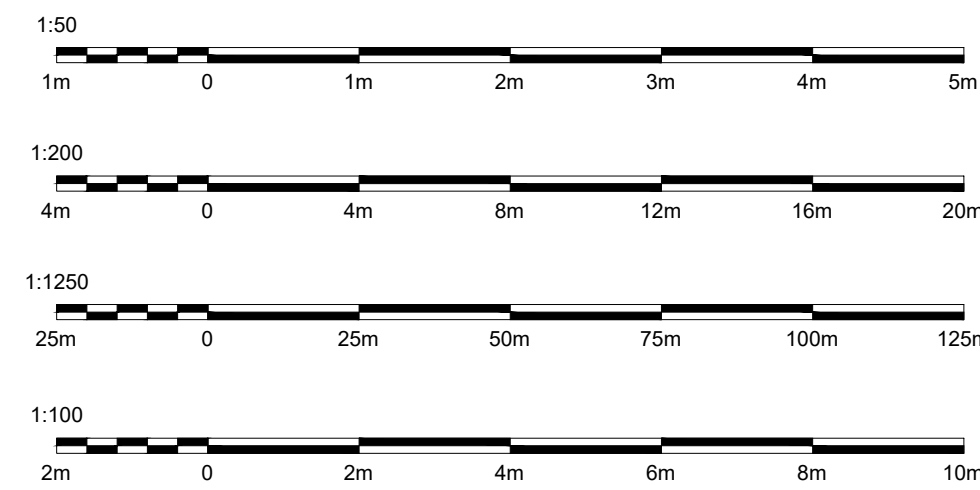


Site Location Plan 1:1250

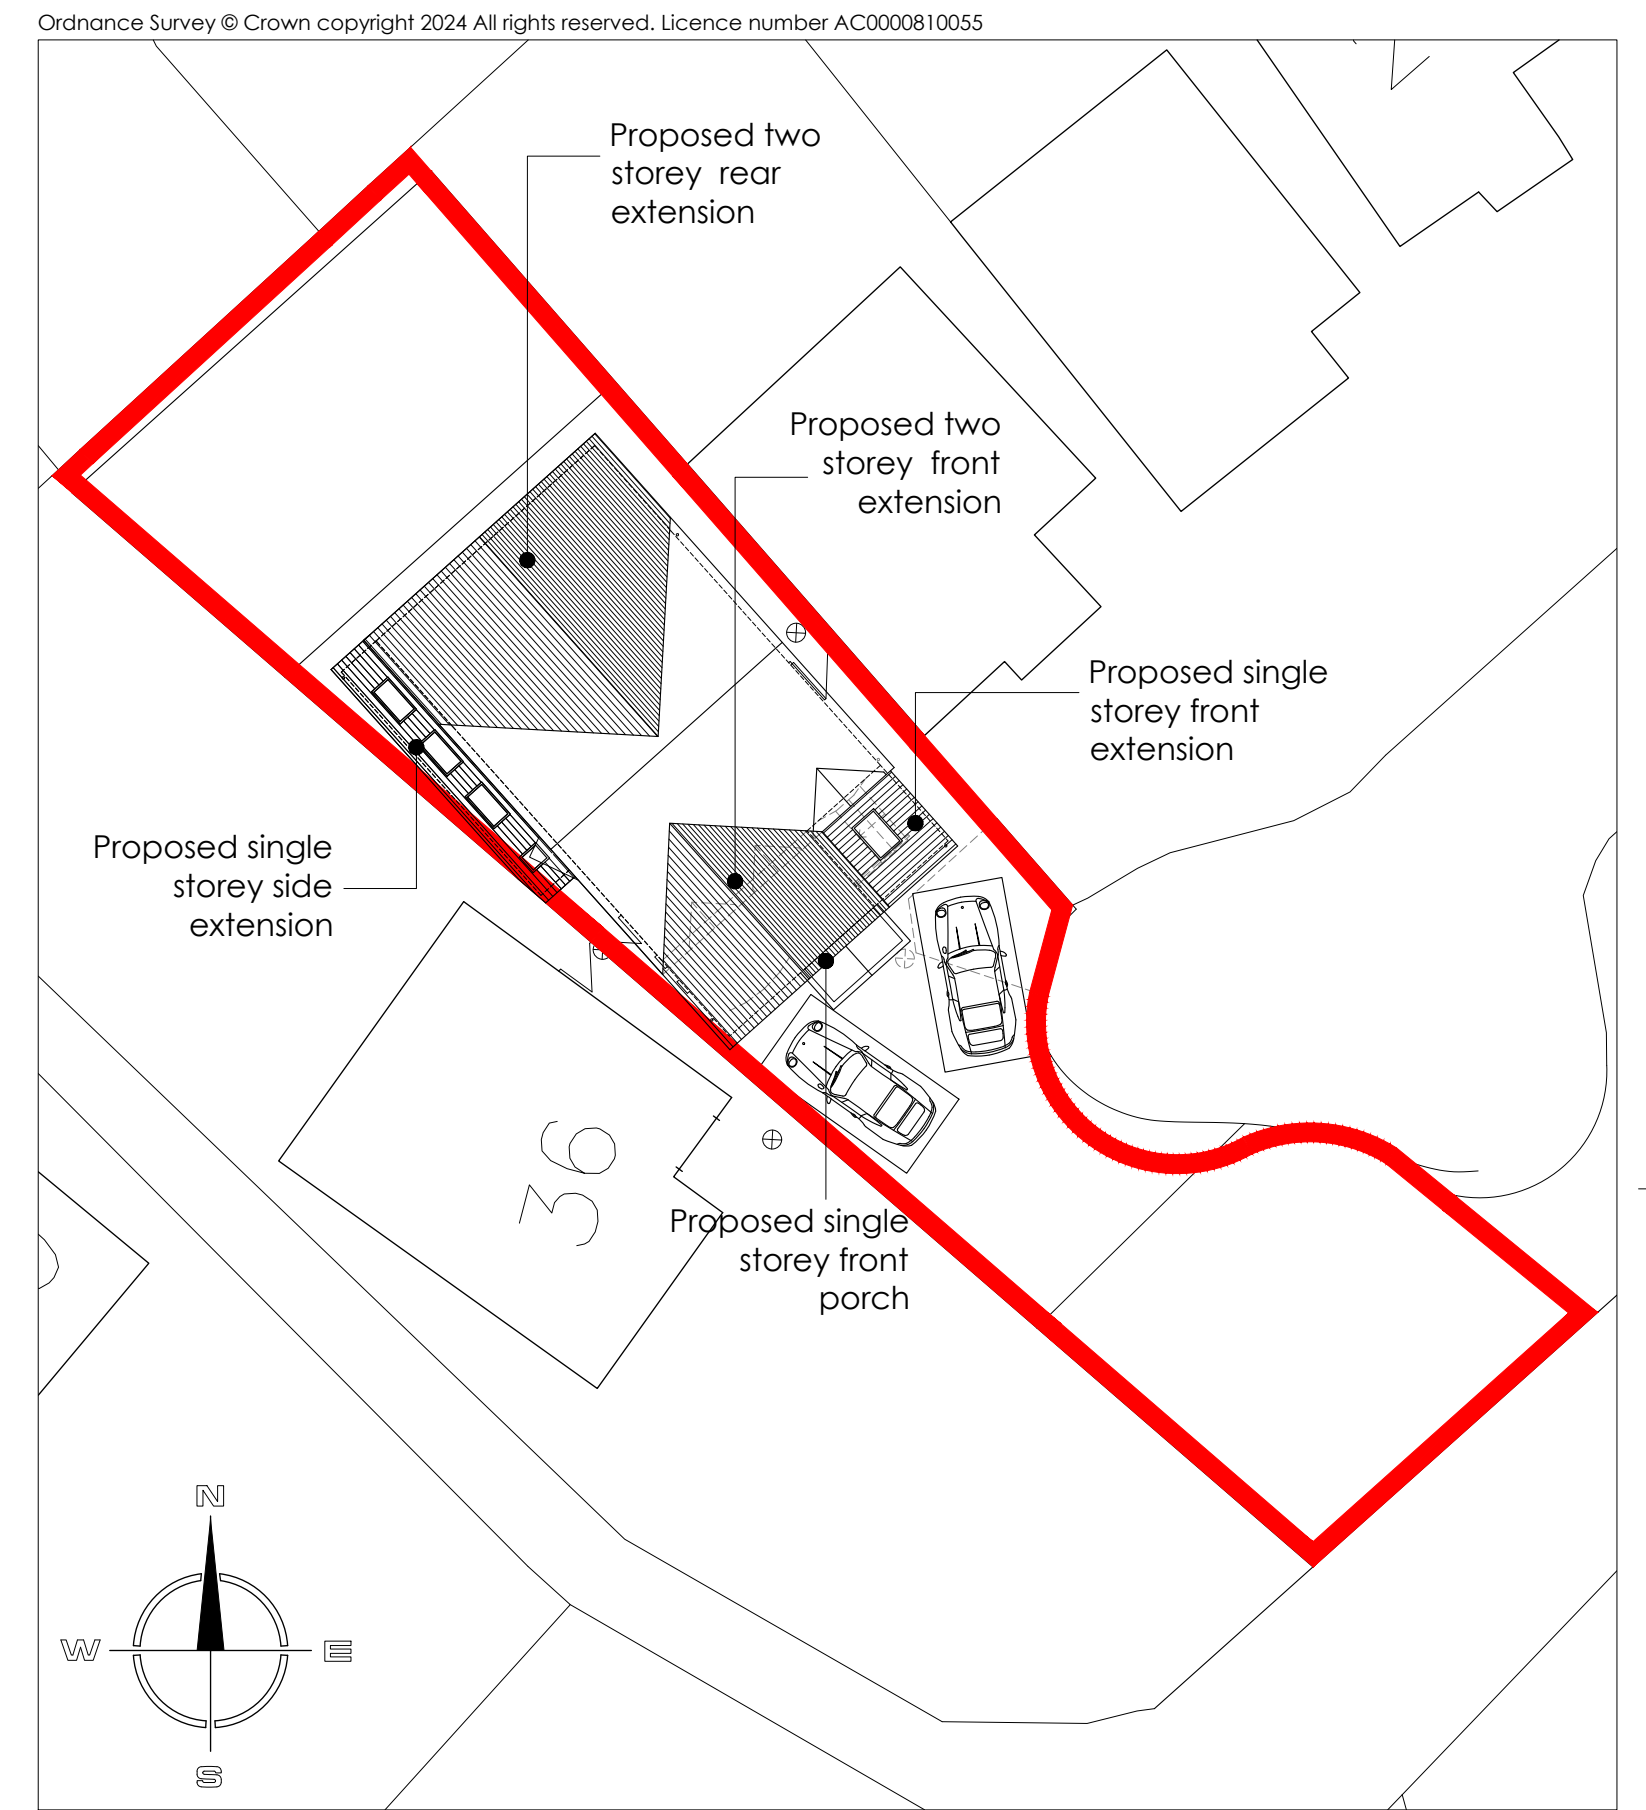


Site Plan 1:200

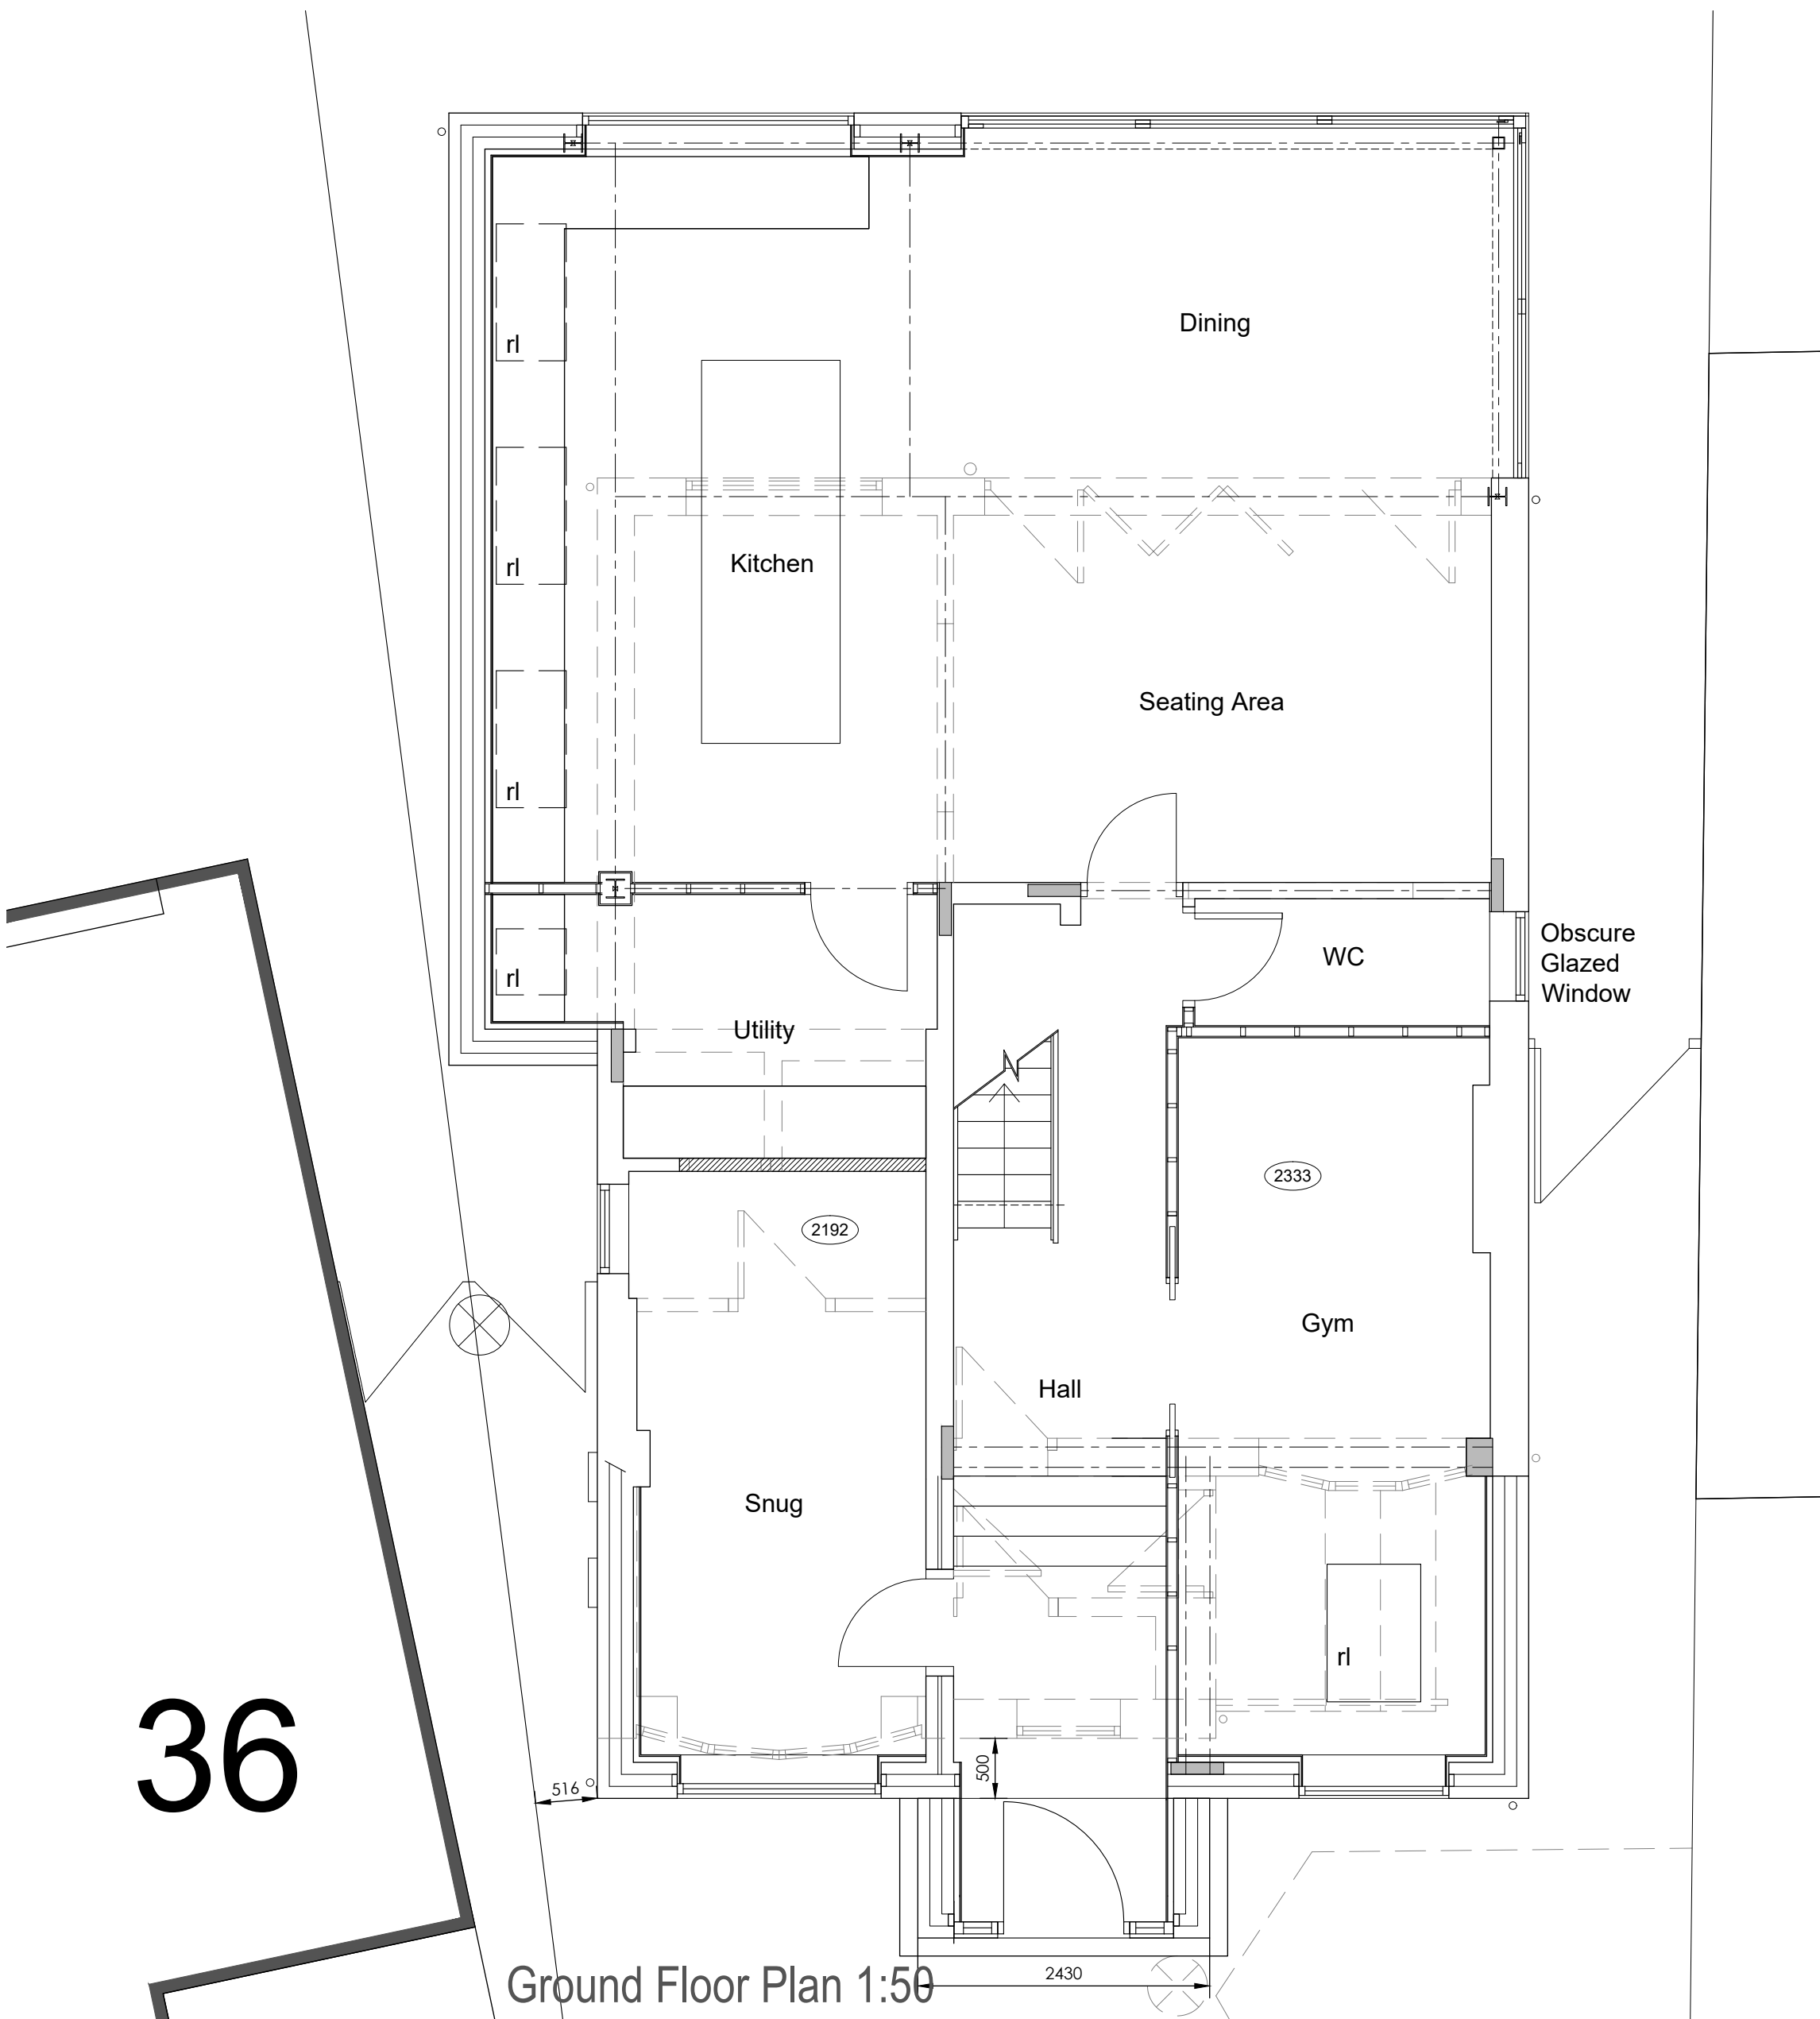

Ground Floor Plan 1:50

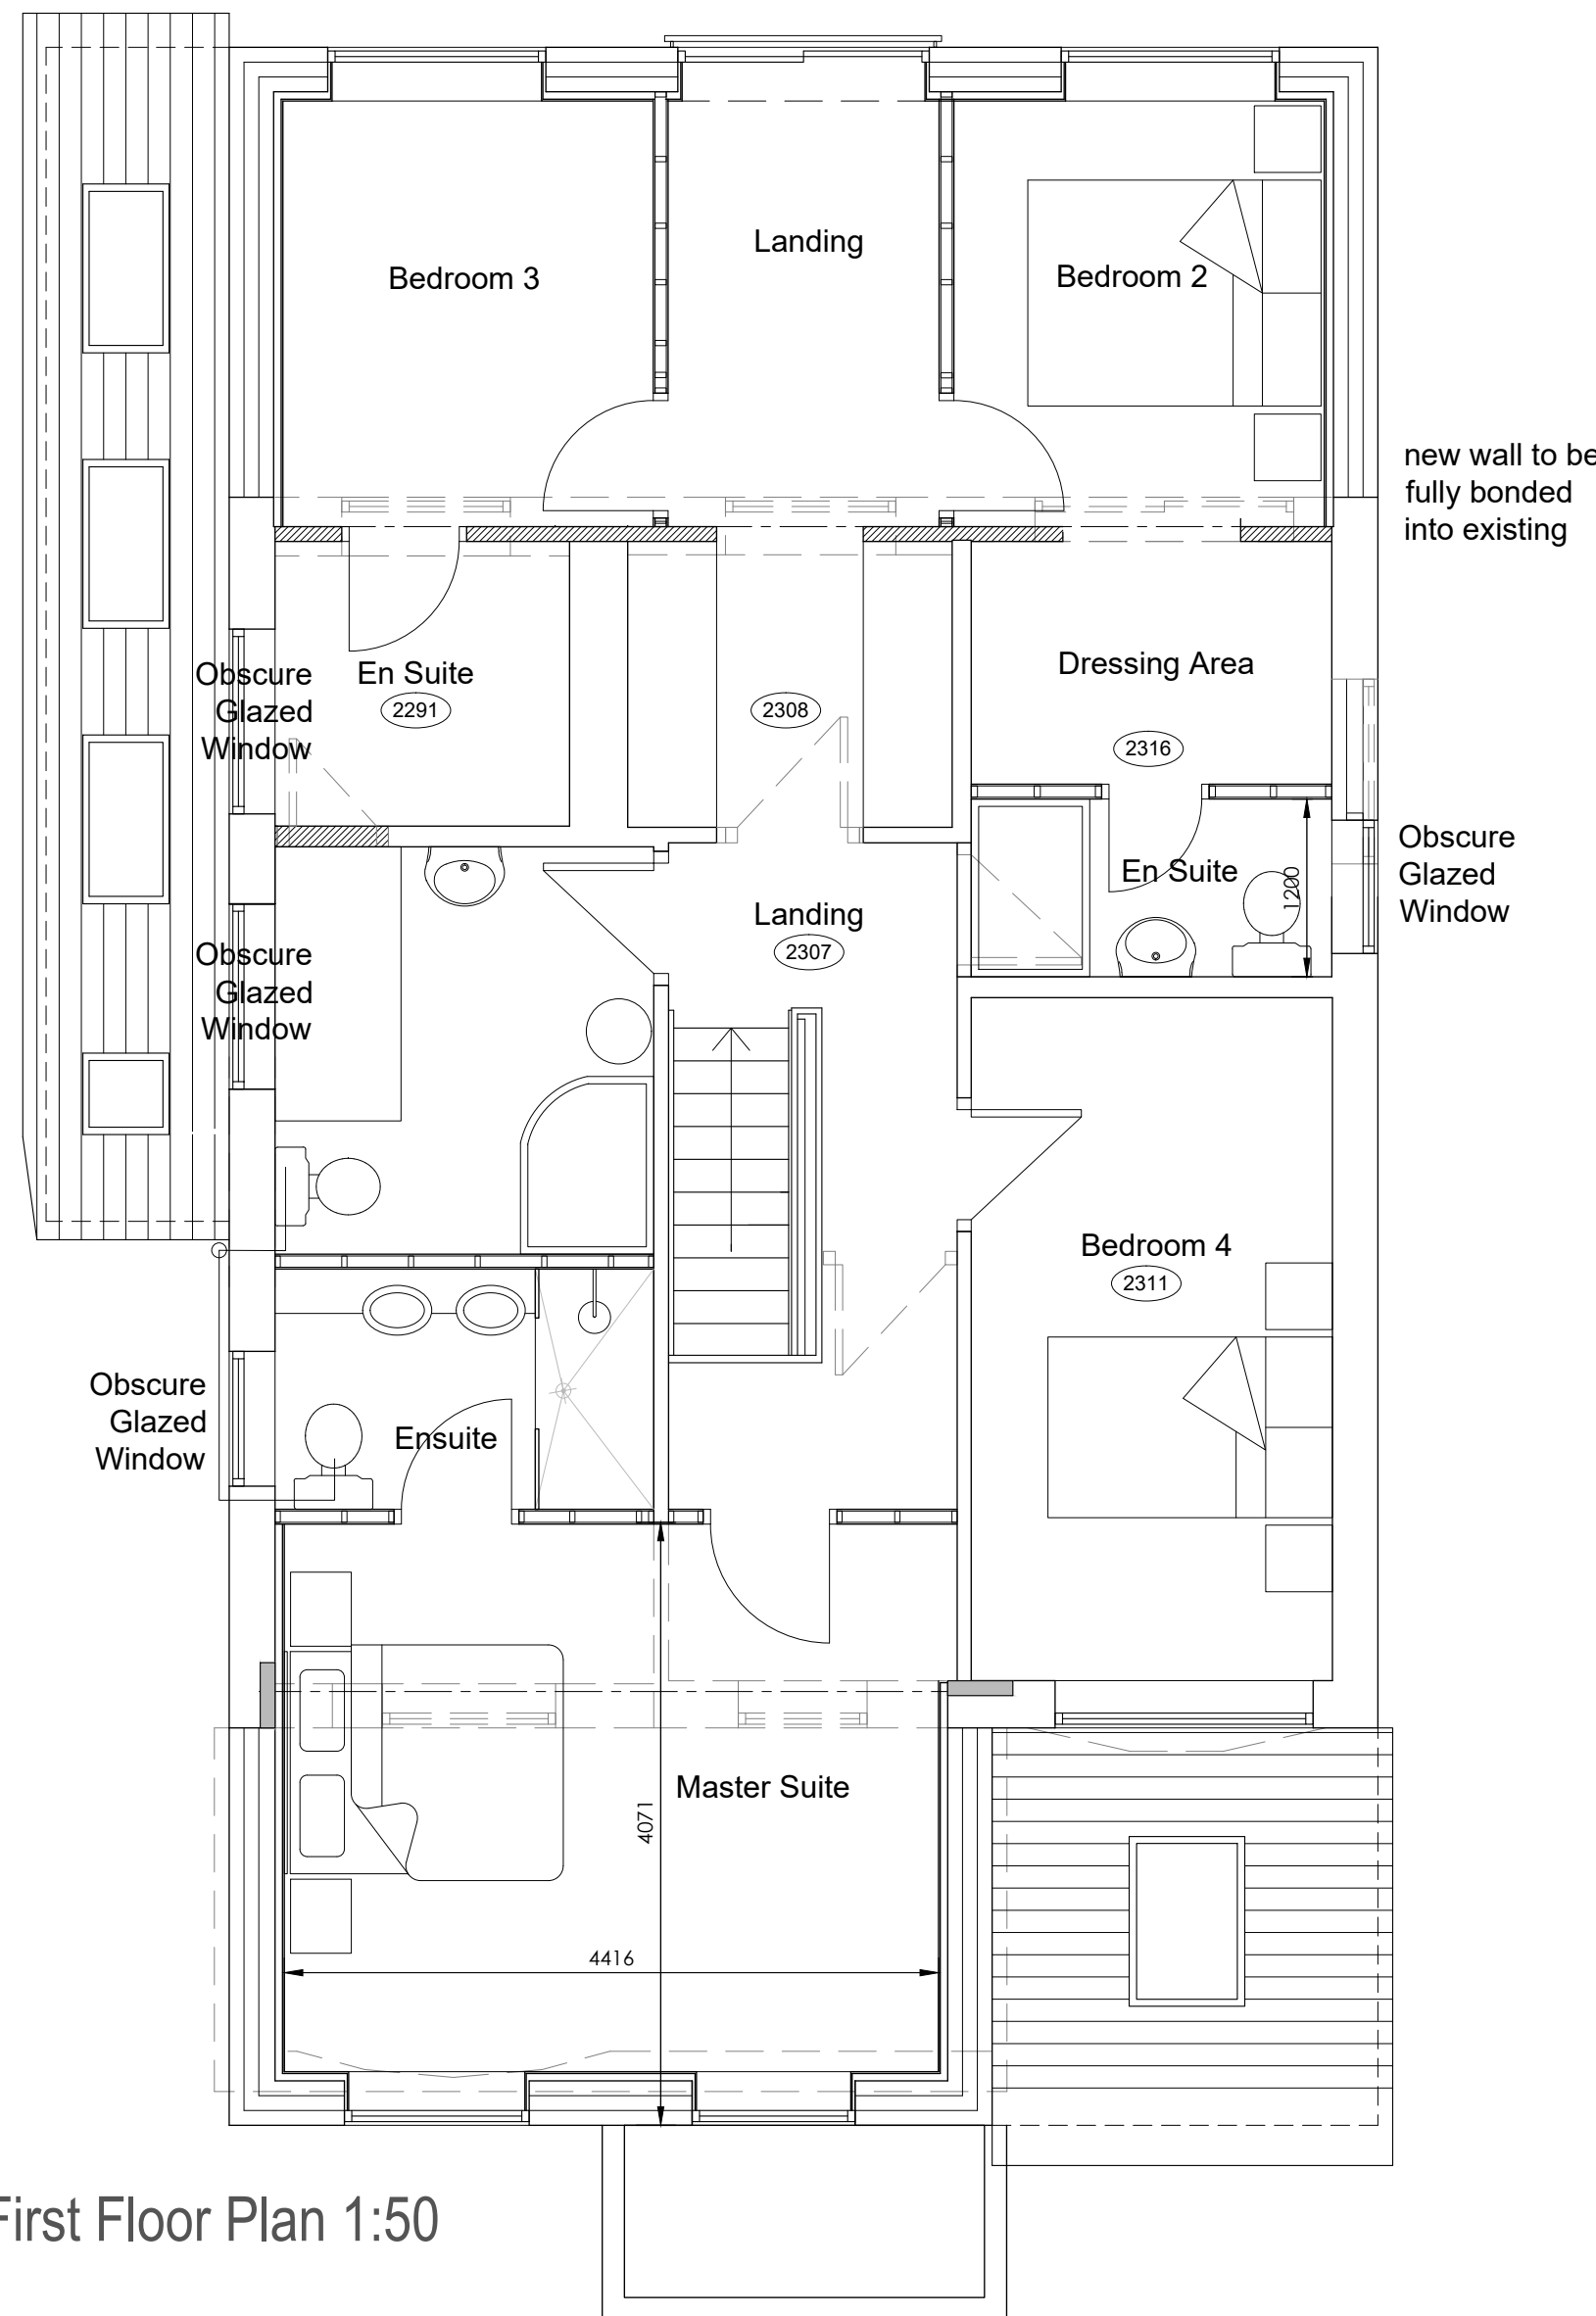

First Floor Plan 1:50

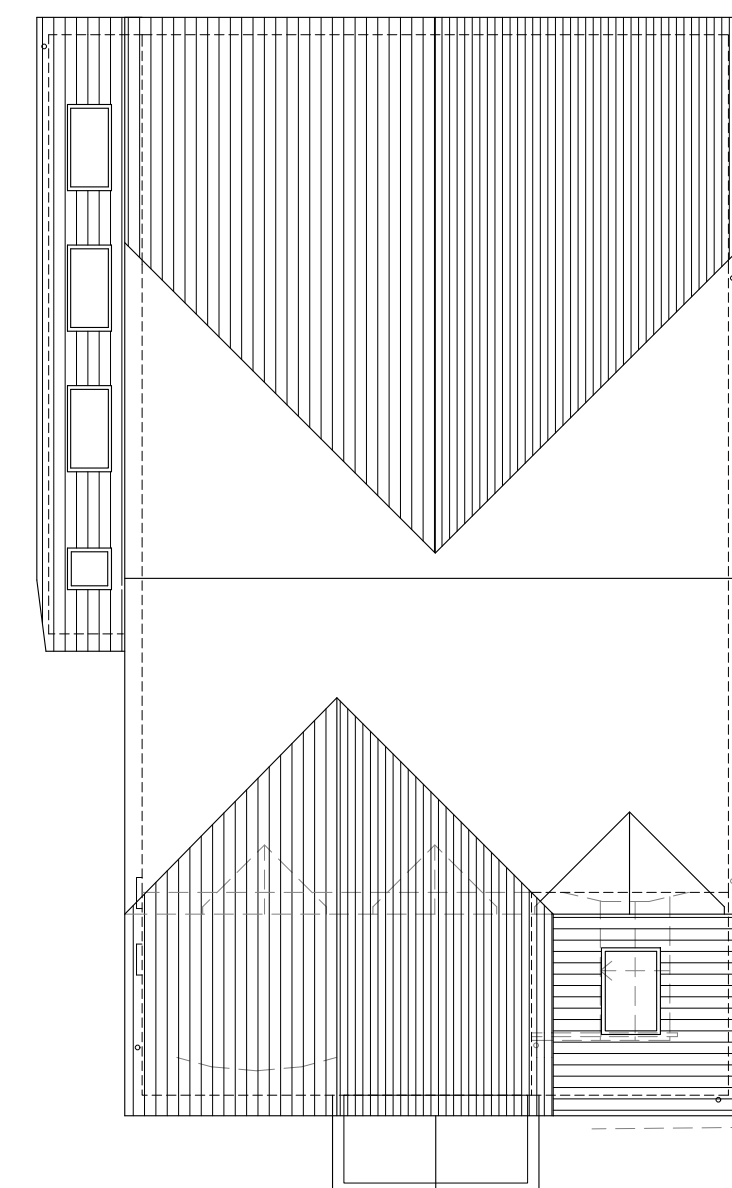

Roof Plan 1:100

Copyright of this drawing is vested in the Architect and it must not be copied or reproduced without consent. All contractors must visit the site and be responsible for taking and checking all dimensions relative to their work. Hewitt&Carr Architects Ltd are to be advised of any variation between drawings and site conditions. THIS DRAWING IS FOR PLANNING PURPOSES ONLY AND CLIENTS/CONTRACTORS ARE ADVISED TO CLARIFY DIMENSIONS WITH THE ARCHITECT PRIOR TO SETTING OUT.

Rev.	Drawn	Comments	Date
A	BVC	Amendment to label.	12.06.2024

Hewitt&CarrArchitects

A: DaisyBank House | 17-19 Leek Road | Cheadle | ST10 1JE
T: 01538 756888
E: enquiries@hcarchitects.co.uk
W: www.hcarchitects.co.uk

Client
Mr & Mrs A Hewitt

Project
Proposed extension at 34 Brentwood Drive, Werrington, Stoke-on-Trent

Title
Proposed Floor Plans and Site Plan

Status
PLANNING

Date
March 2024

Scale @A1
As Stated

Project No
01018

Drawing No.
PL(0)31

Drawn
MJC

Checked

Rev
B

File Ref: H&C/24/01018