




EXISTING REAR ELEVATION

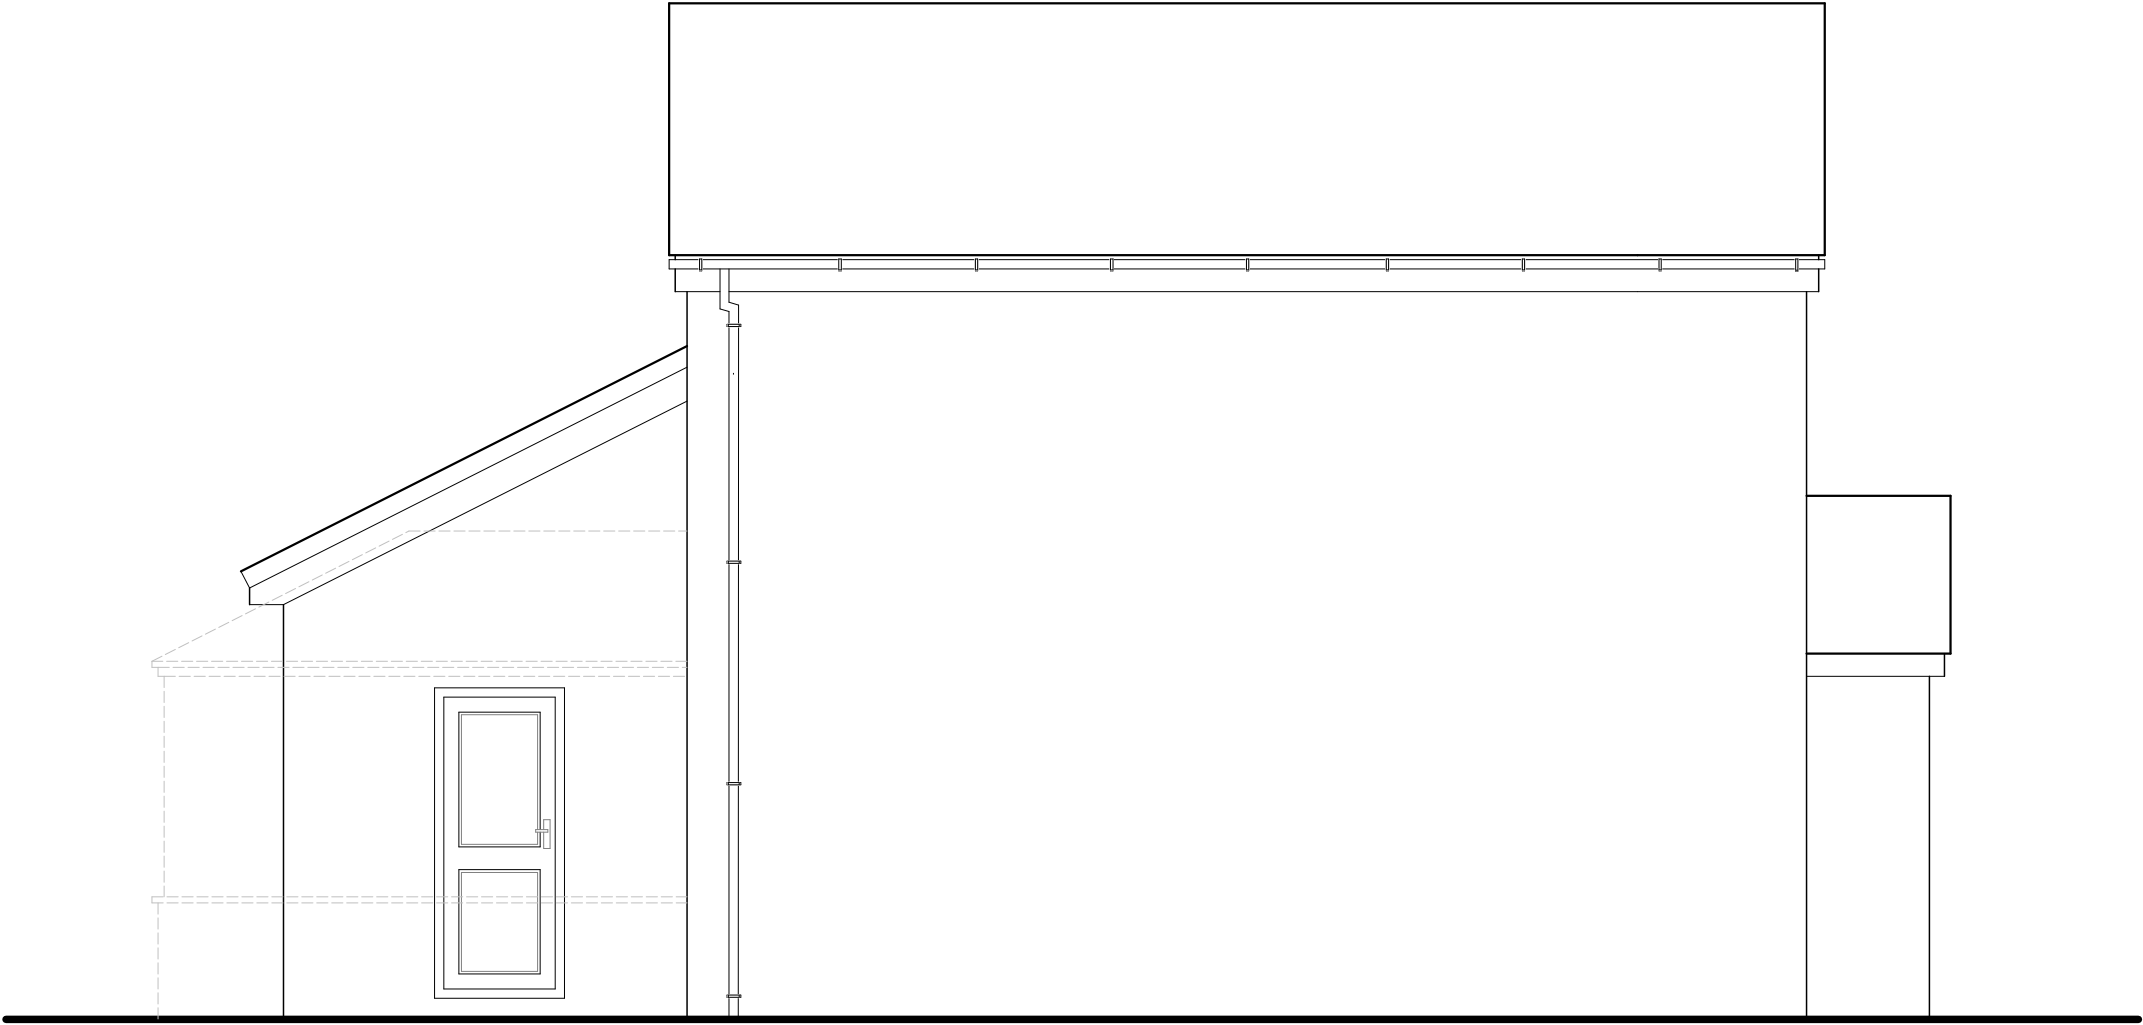


EXISTING SIDE ELEVATION

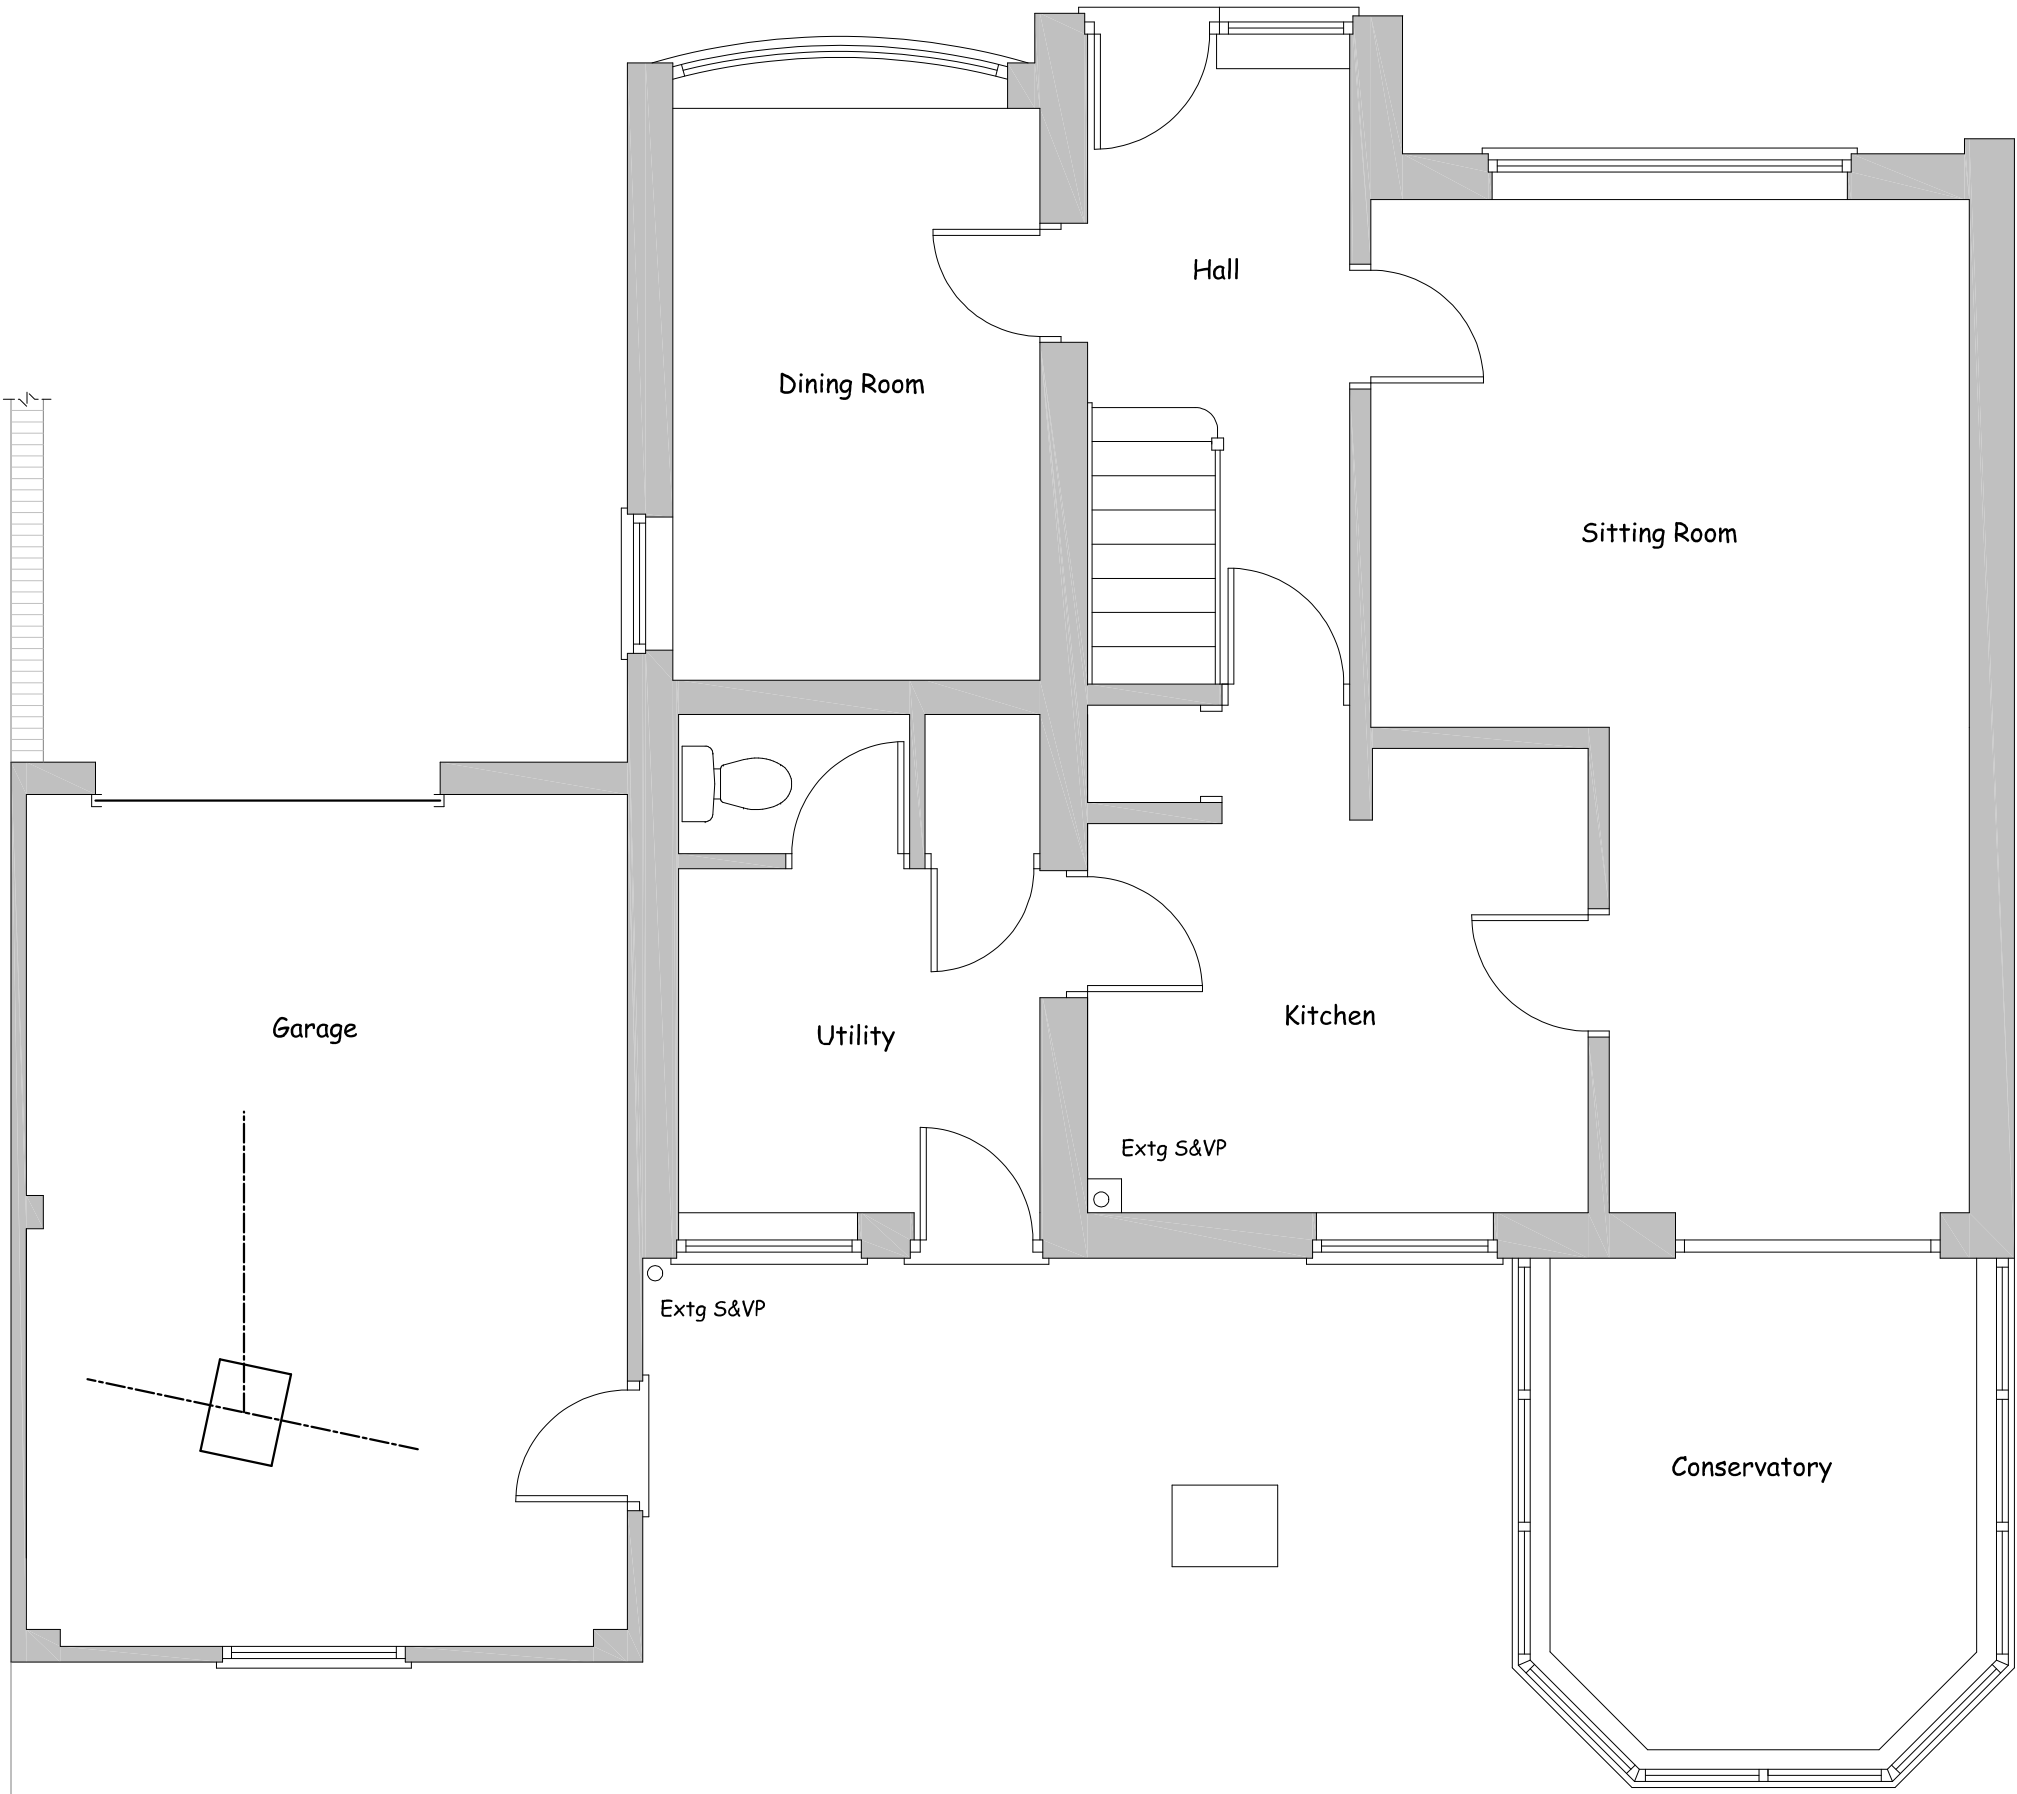

EXISTING GROUND FLOOR PLAN

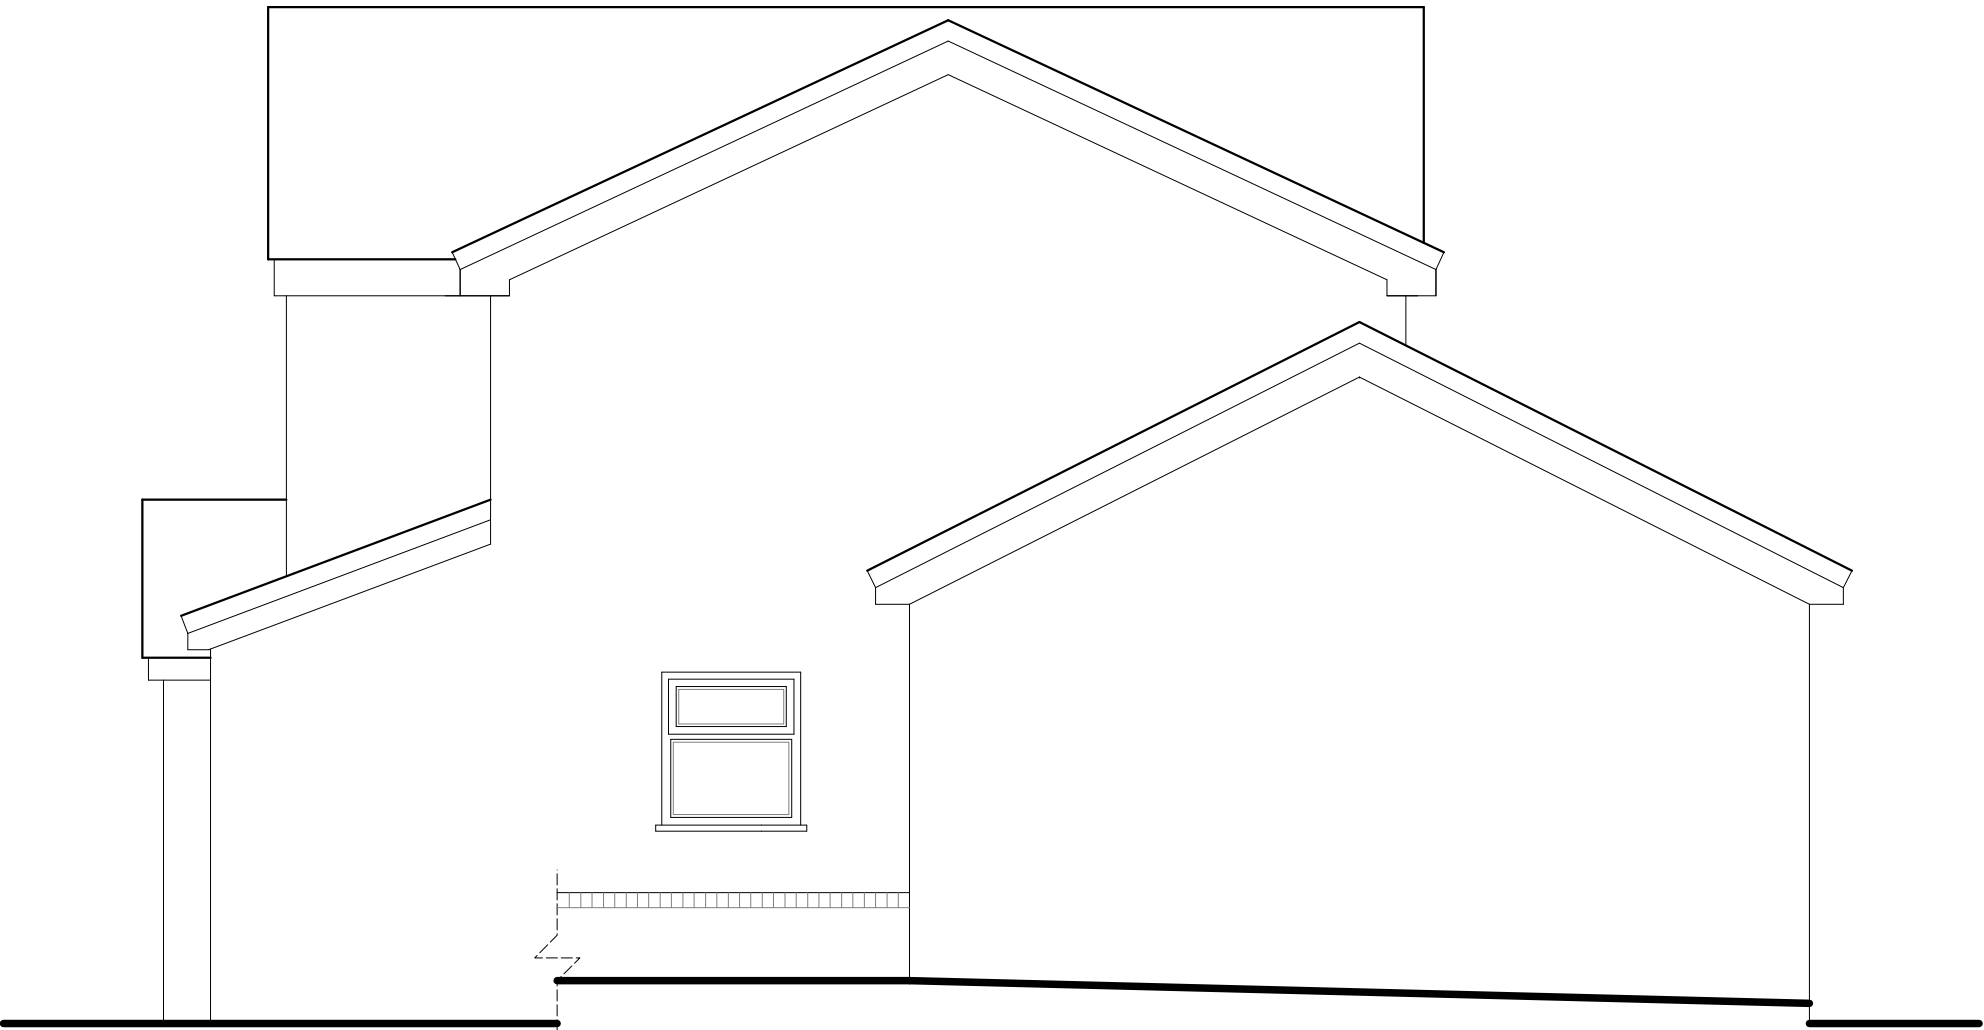

EXISTING SIDE ELEVATION

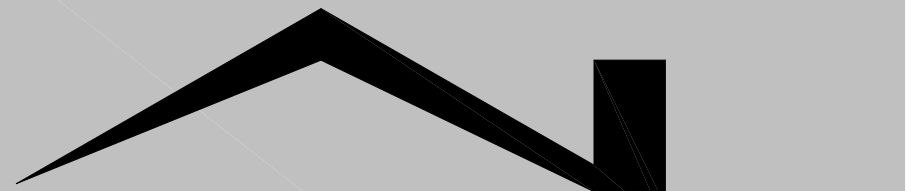
Nigel Forrester MCIOS
Building Design Services
Ilett House, Smithy Bank, Alton, Staffs, ST10 4AD
TEL 01538 702164
www.nigelforrester.co.uk www.sap-calc.co.uk

CLIENT
Mr and Mrs Kell
PROJECT
Proposed single storey kitchen extension
and part conversion of garage
at
11 Thames Drive
Cheadle
ST10 1QD

DRAWING NUMBER 24/697/01
Existing details
SCALES 1/50 @ A1