


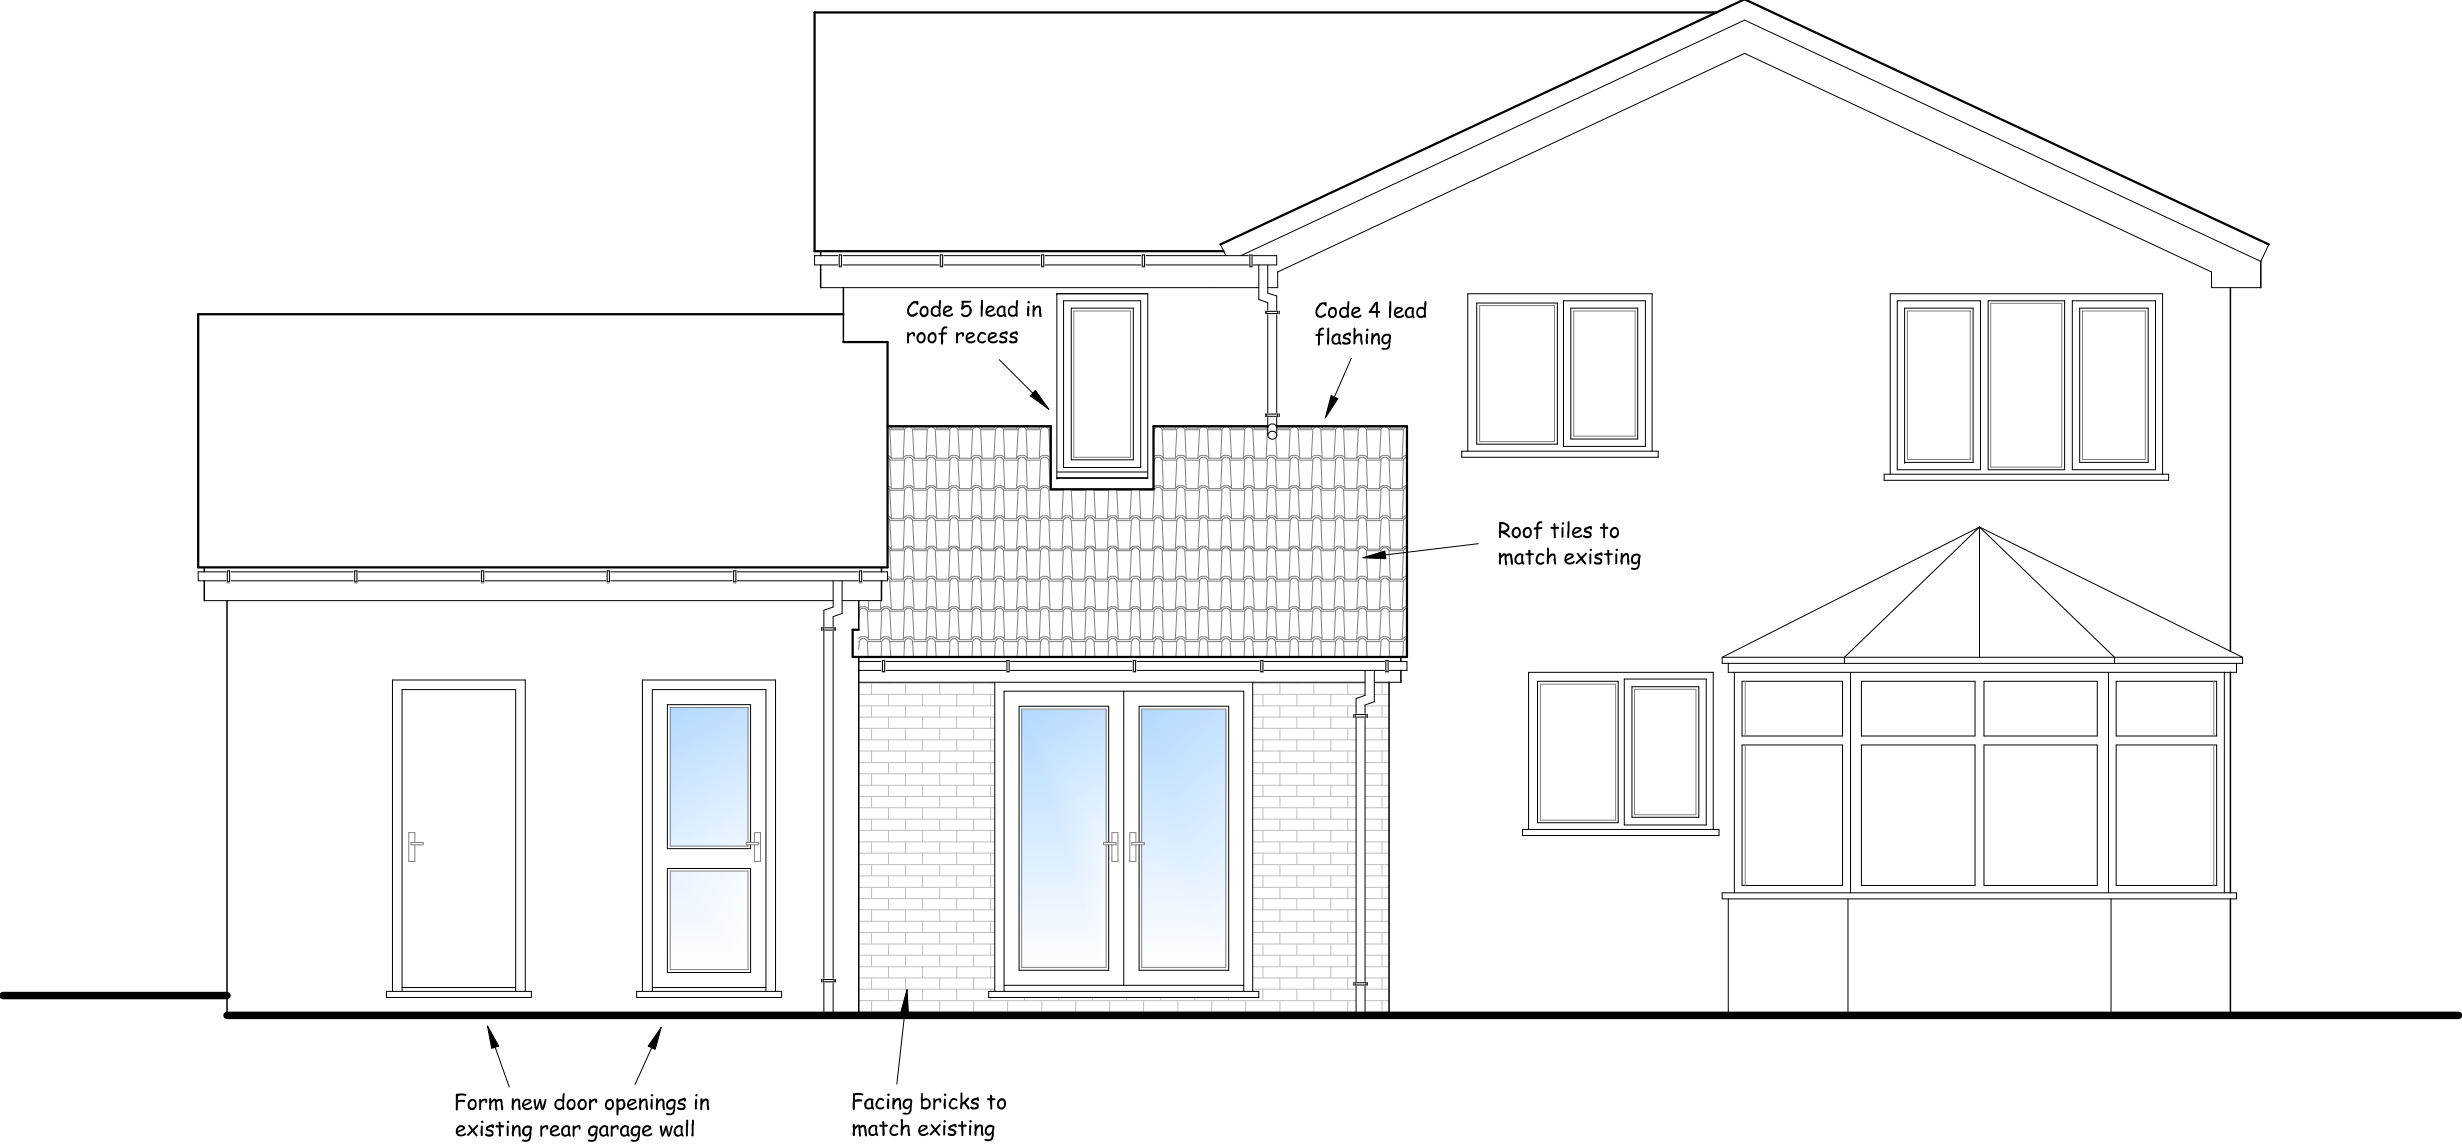


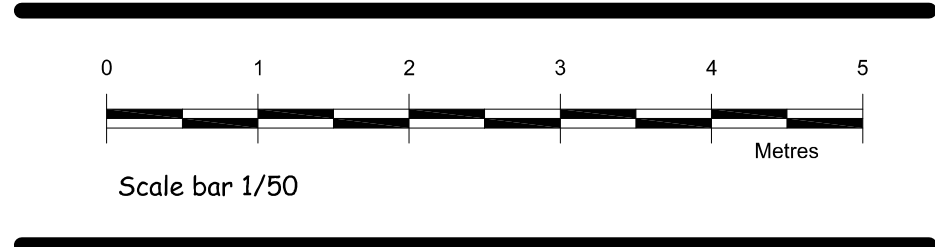


PROPOSED REAR ELEVATION

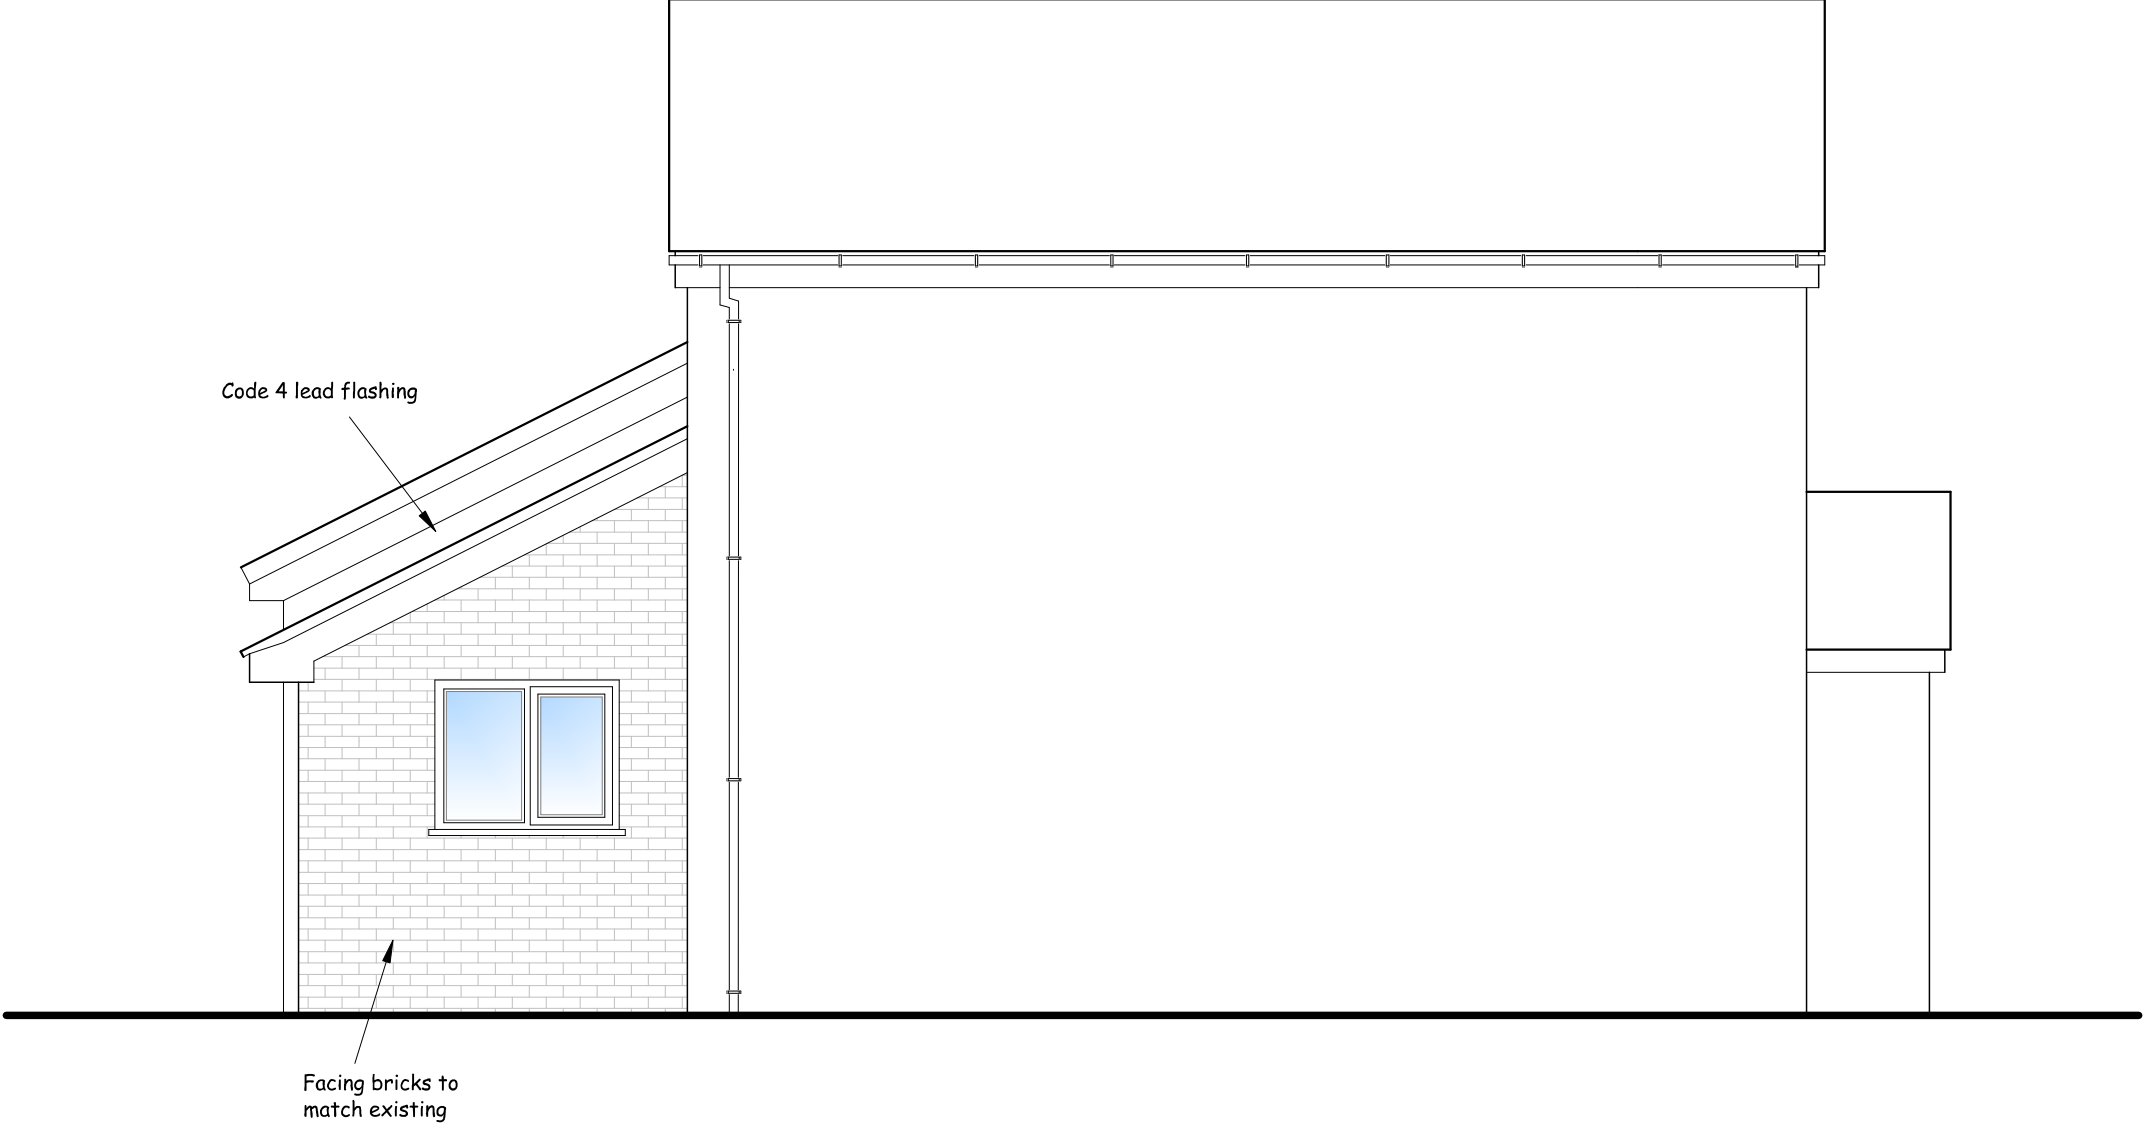

PROPOSED SIDE ELEVATION

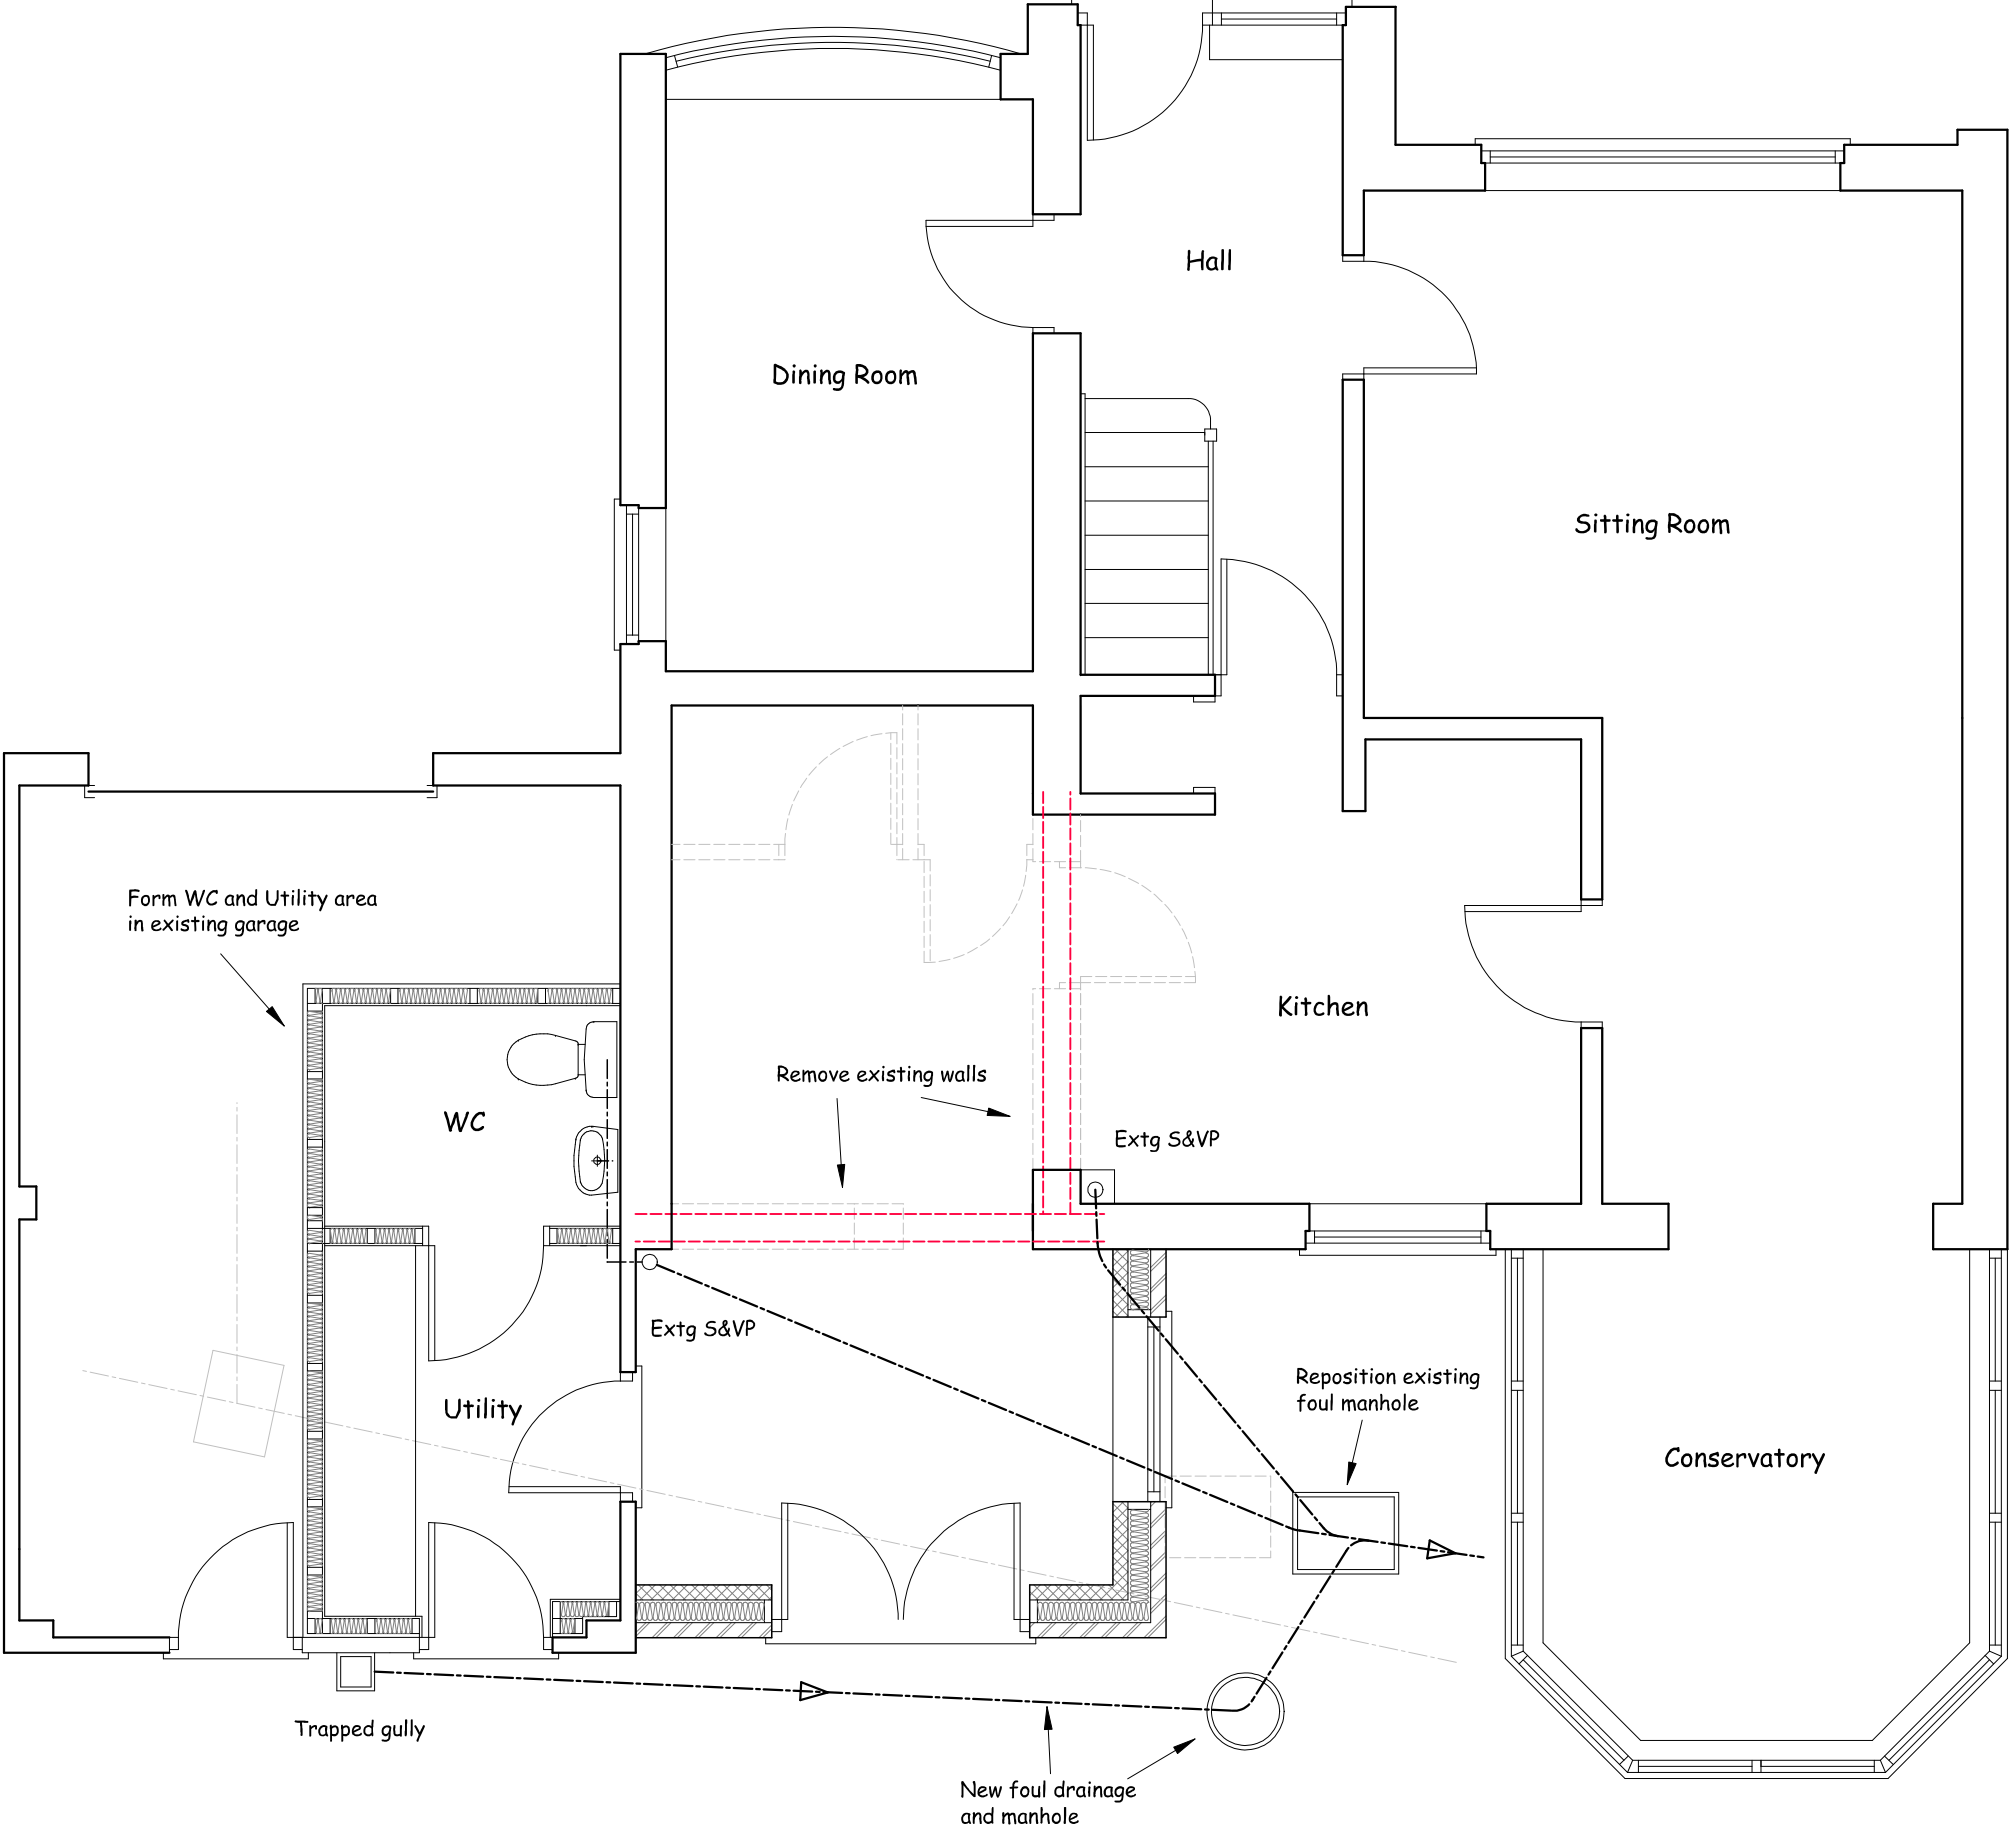

PROPOSED GROUND FLOOR PLAN

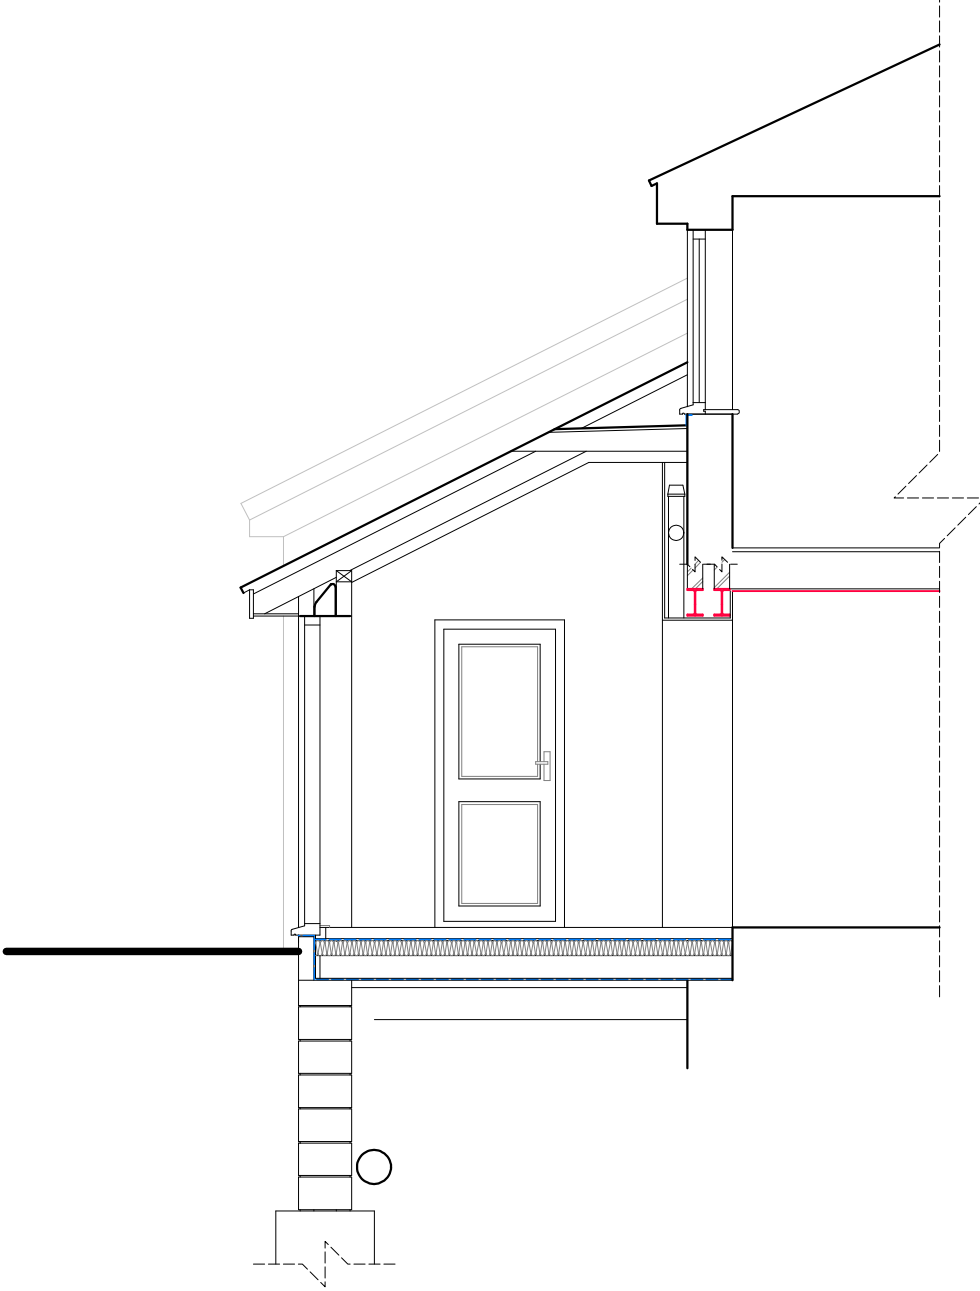

INDICATIVE SECTION

Drawing Status: Planning application

Nigel Forrester MCIOS
Building Design Services

ILETT HOUSE, SMITHY BANK, ALTON, STAFFS, ST10 4AD
TEL 01538 702164
www.nigelforrester.co.uk www.sap-calc.co.uk

CLIENT
Mr and Mrs Kell

PROJECT
Proposed single storey kitchen extension
and part conversion of garage
at
11 Thames Drive
Cheadle
ST10 1QD

DRAWING NUMBER 24/697/02
Proposed details
SCALES 1/50 @ A1