



?Crown Copyright and database rights 2024 OS Licence no. AC0000849896

LOCATION PLAN Scale 1/1250

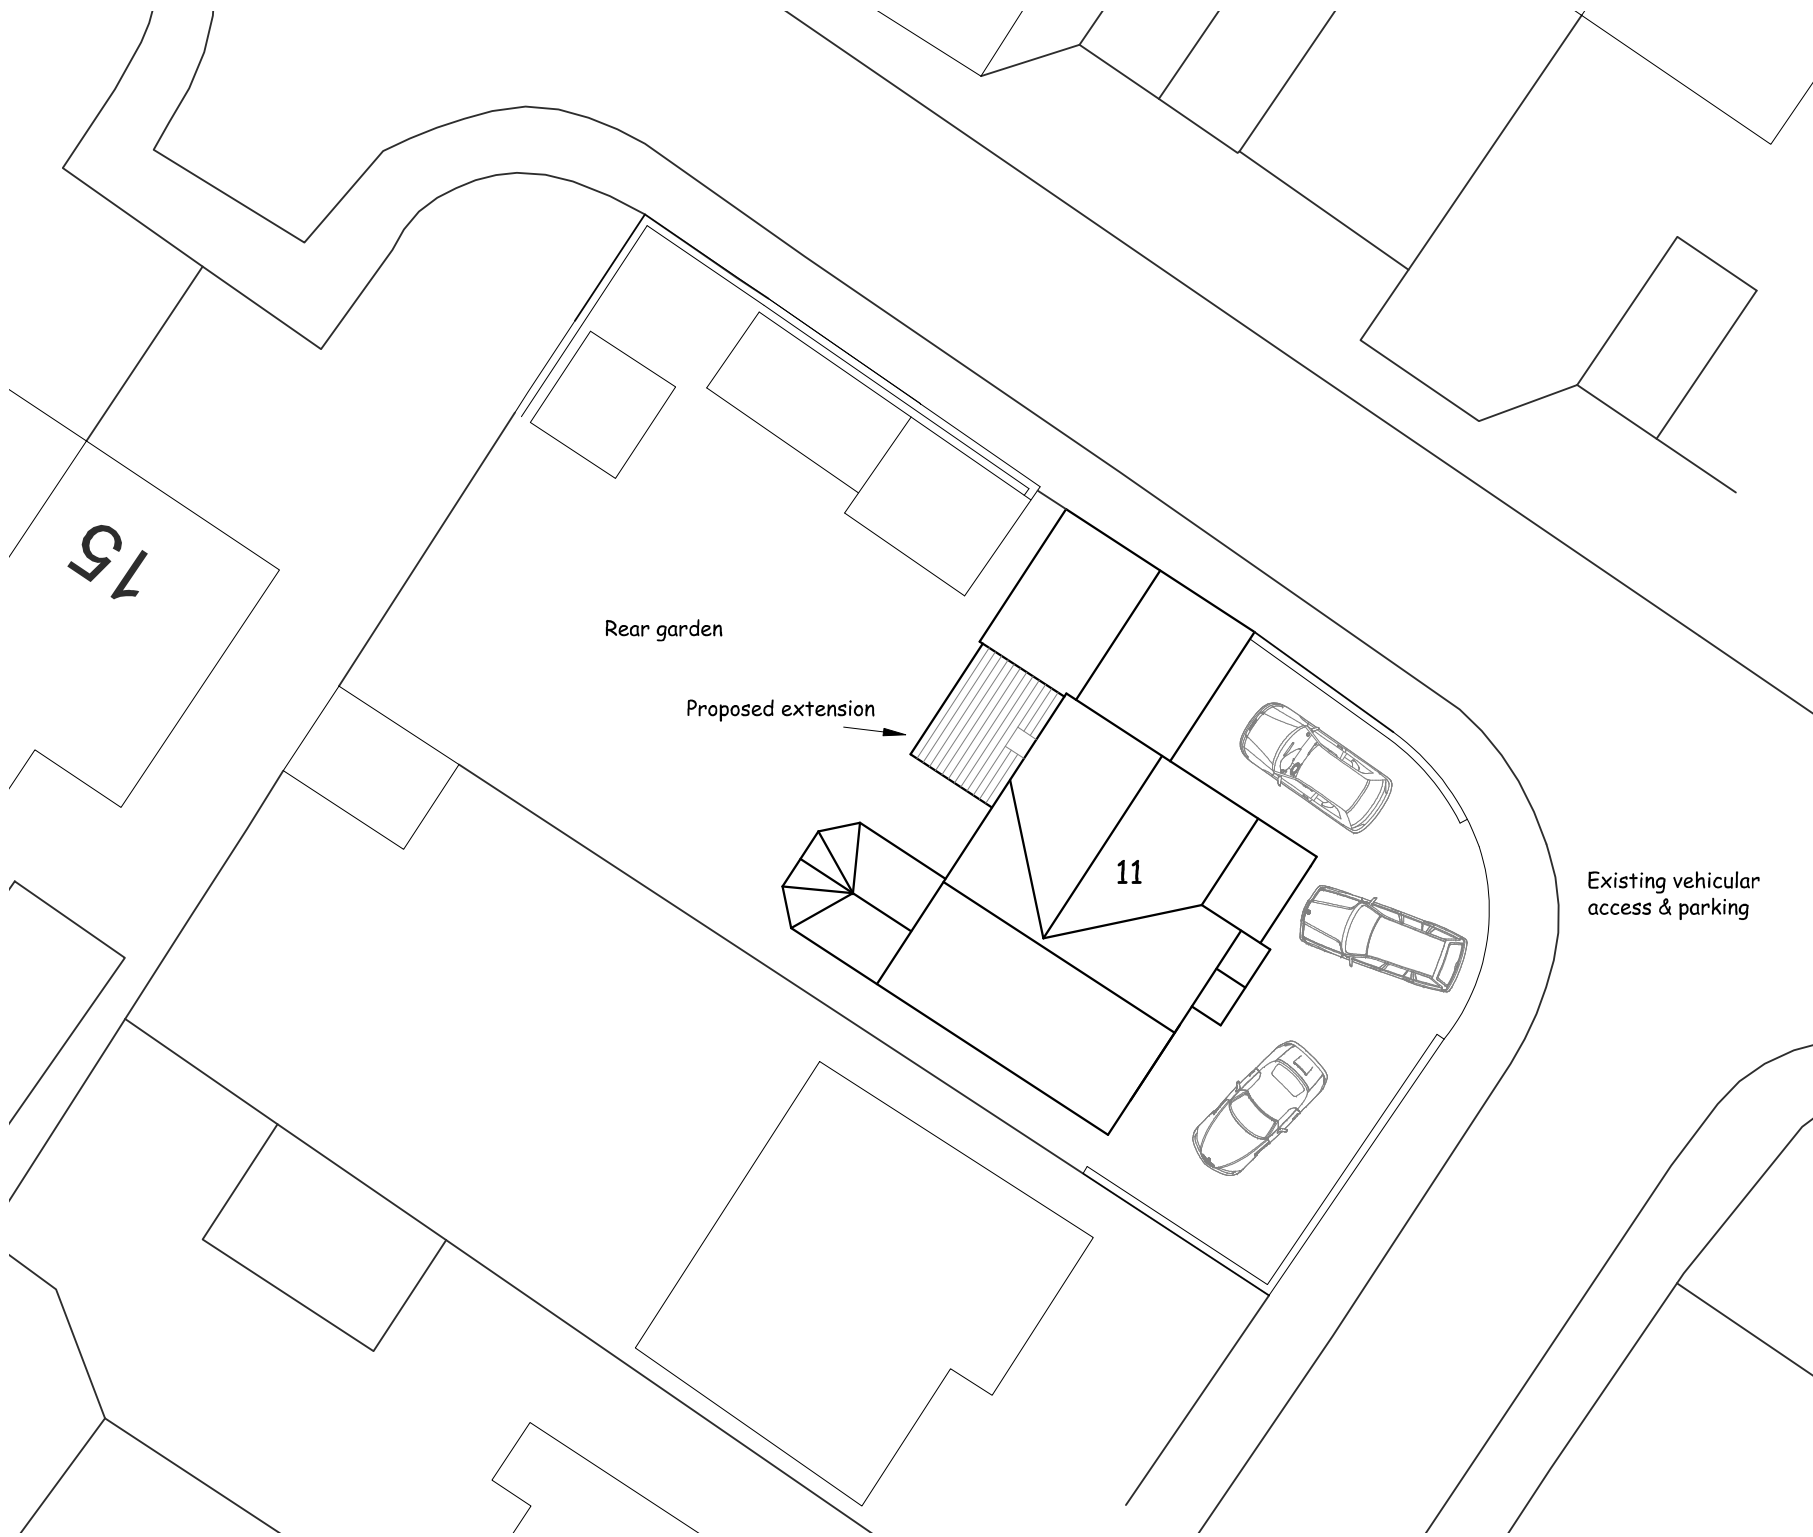

SITE/ROOF PLAN Scale 1/200

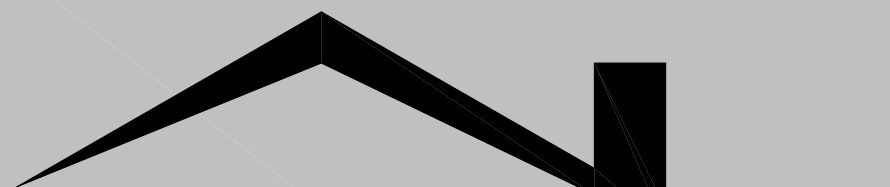

Nigel Forrester MCIOSB
Building Design Services

ILETT HOUSE, SMITHY BANK, ALTON, STAFFS, ST10 4AD
TEL 01538 702164
www.nigelforrester.co.uk www.sap-calc.co.uk

CLIENT

Mr and Mrs Kell

PROJECT

Proposed single storey kitchen extension
and part conversion of garage
at
11 Thames Drive
Cheadle
ST10 1QD

DRAWING NUMBER 24/697/03

Location and site/roof plans

SCALES 1/1250 & 1/200 @ A1