


CARLTON TERRACE, LEEK

RevNo	Revision note	Date	Signature	Checked
A	Parking space added to planners requirements	31.07.24		

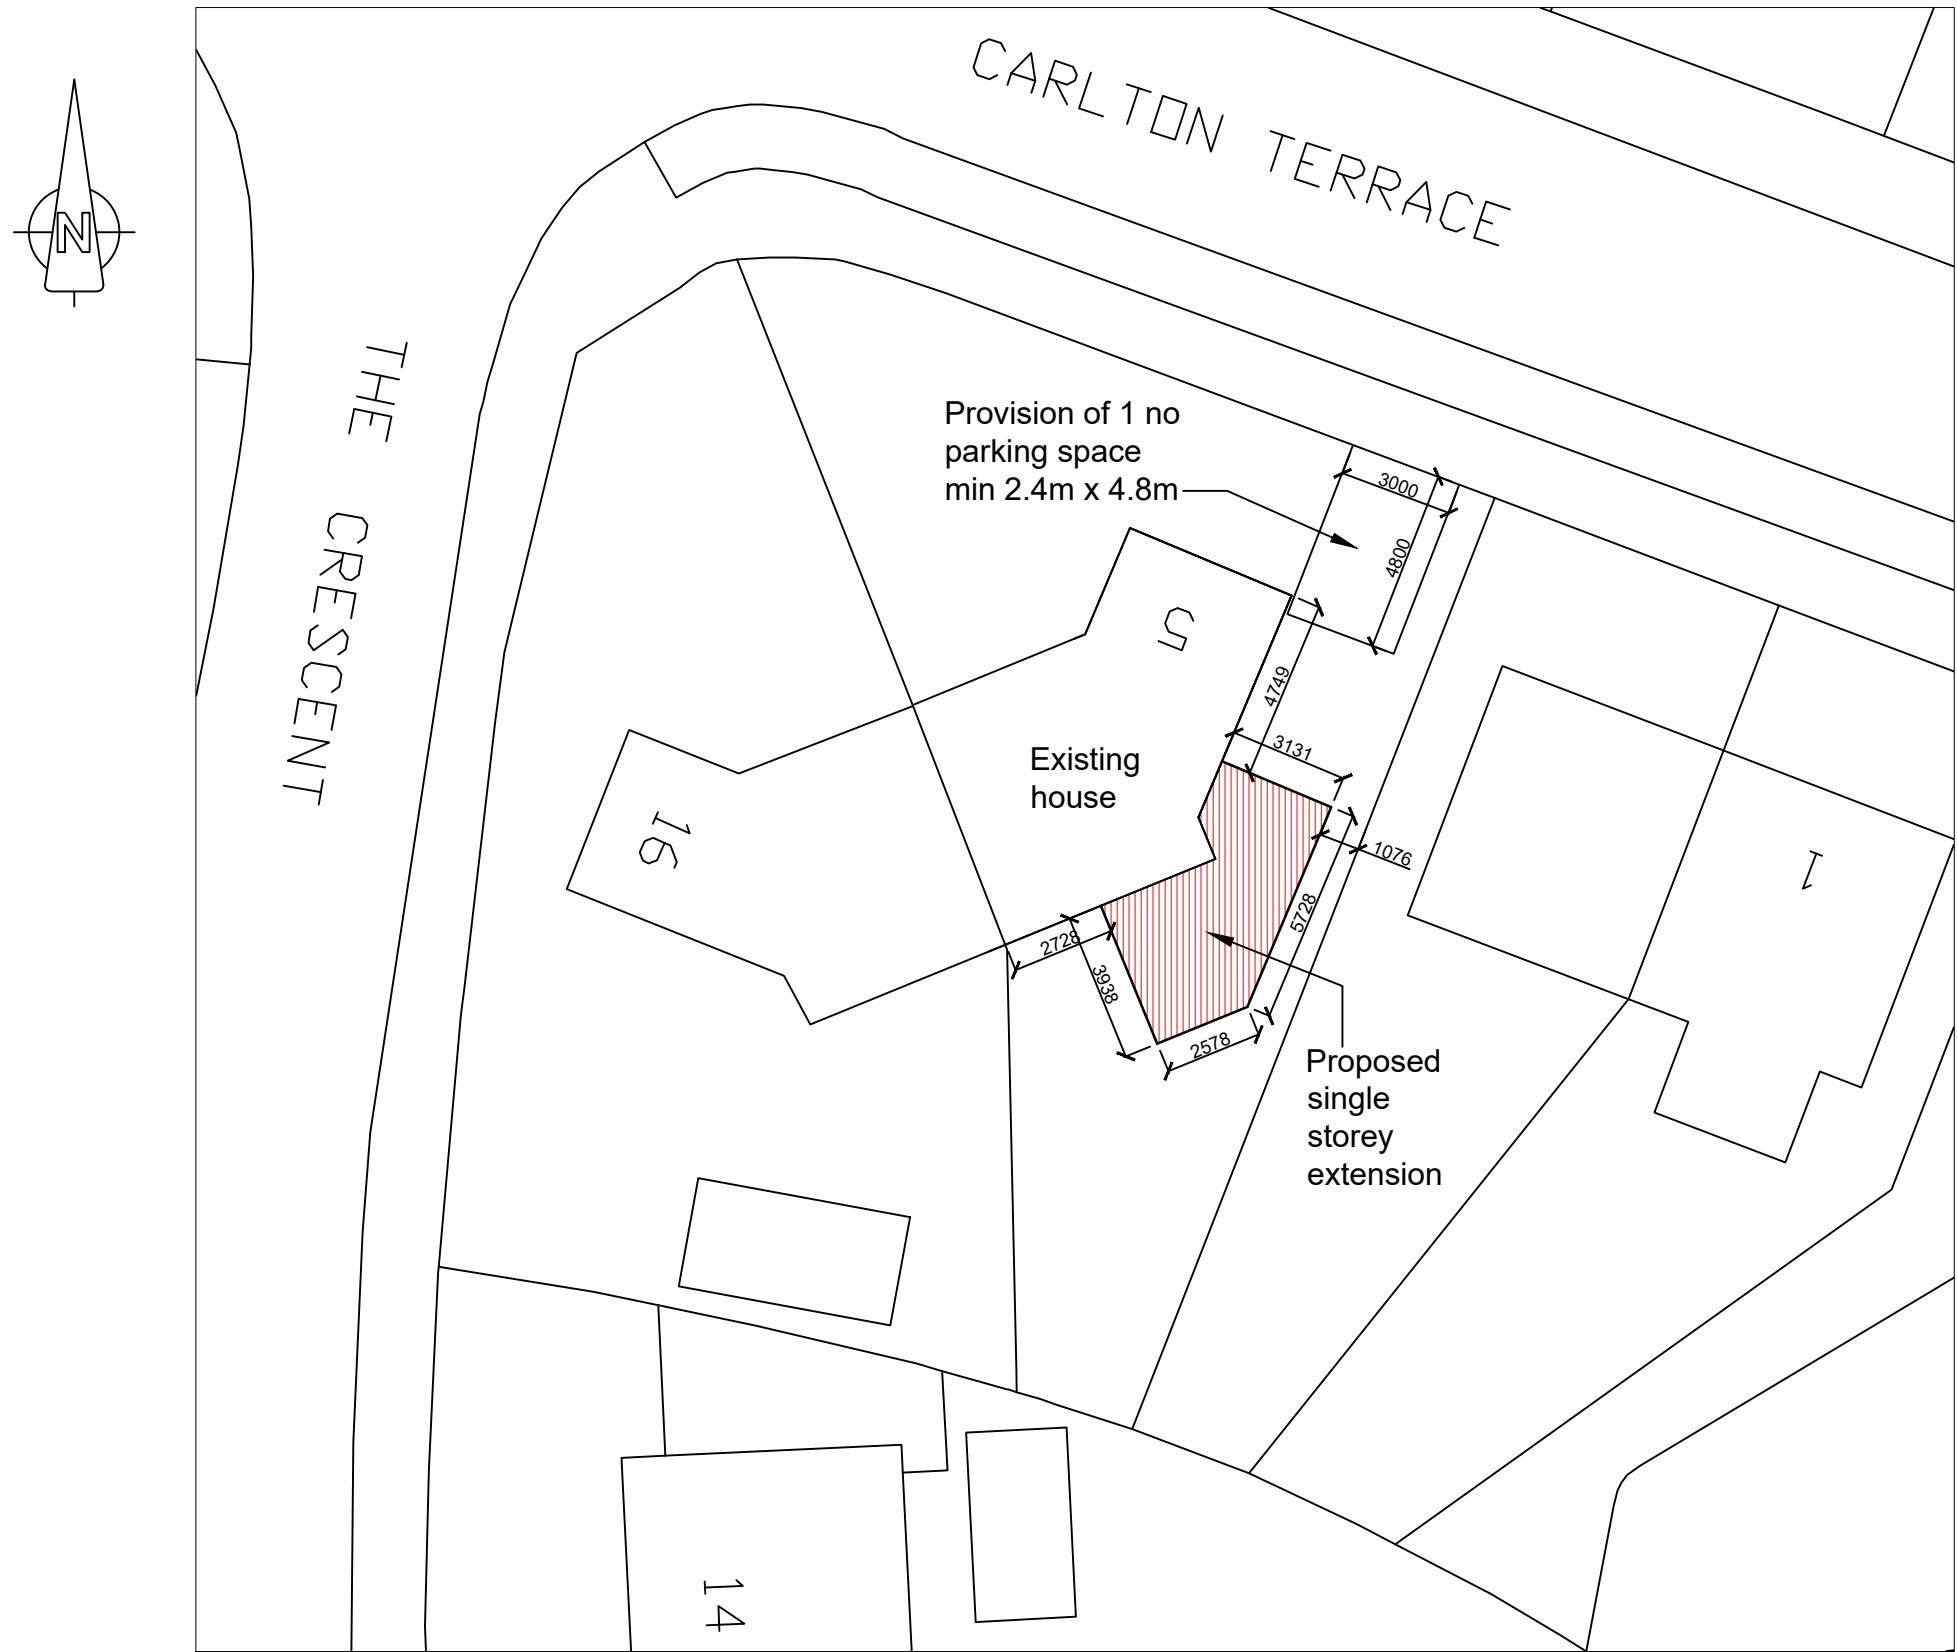

PROJECT: PROPOSED EXTENSION AT
5 CARLTON TERRACE
LEEK
ST13 6HE

CLIENT: NORSE GROUP LTD - MR G. SHELTON

Drawing Title

PROPOSED SITE PLAN


Drawing No.
2413-BR-08

Date:
APR 2024

Scale:
1:200 @ A3

Revision:
A

Issue:
BUILDING REGS

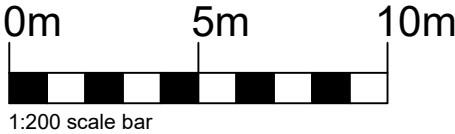

Renaissance Studio, No 1 Derby St, Leigh, Lancashire WN7 4PF
Telephone: 01942 676360 . Fax: 01942 682084
Email: info@pabarchitects.co.uk . www.pabarchitects.co.uk