

job

Royal Oak, Ruston Spencer
Proposed Fire Escape Provision

title

Floor Plans as Existing

date

29.07.24

scale

1/100 @ A3

drawn by

.

dwg. no.

RO3-01

rev.

.


Building and Design Consultants

Ryecroft Farm, Ruston Spencer, Macclesfield, SK11 0RP

t 01260 546944


e ross@ianankers.co.uk

w www.ianankers.co.uk

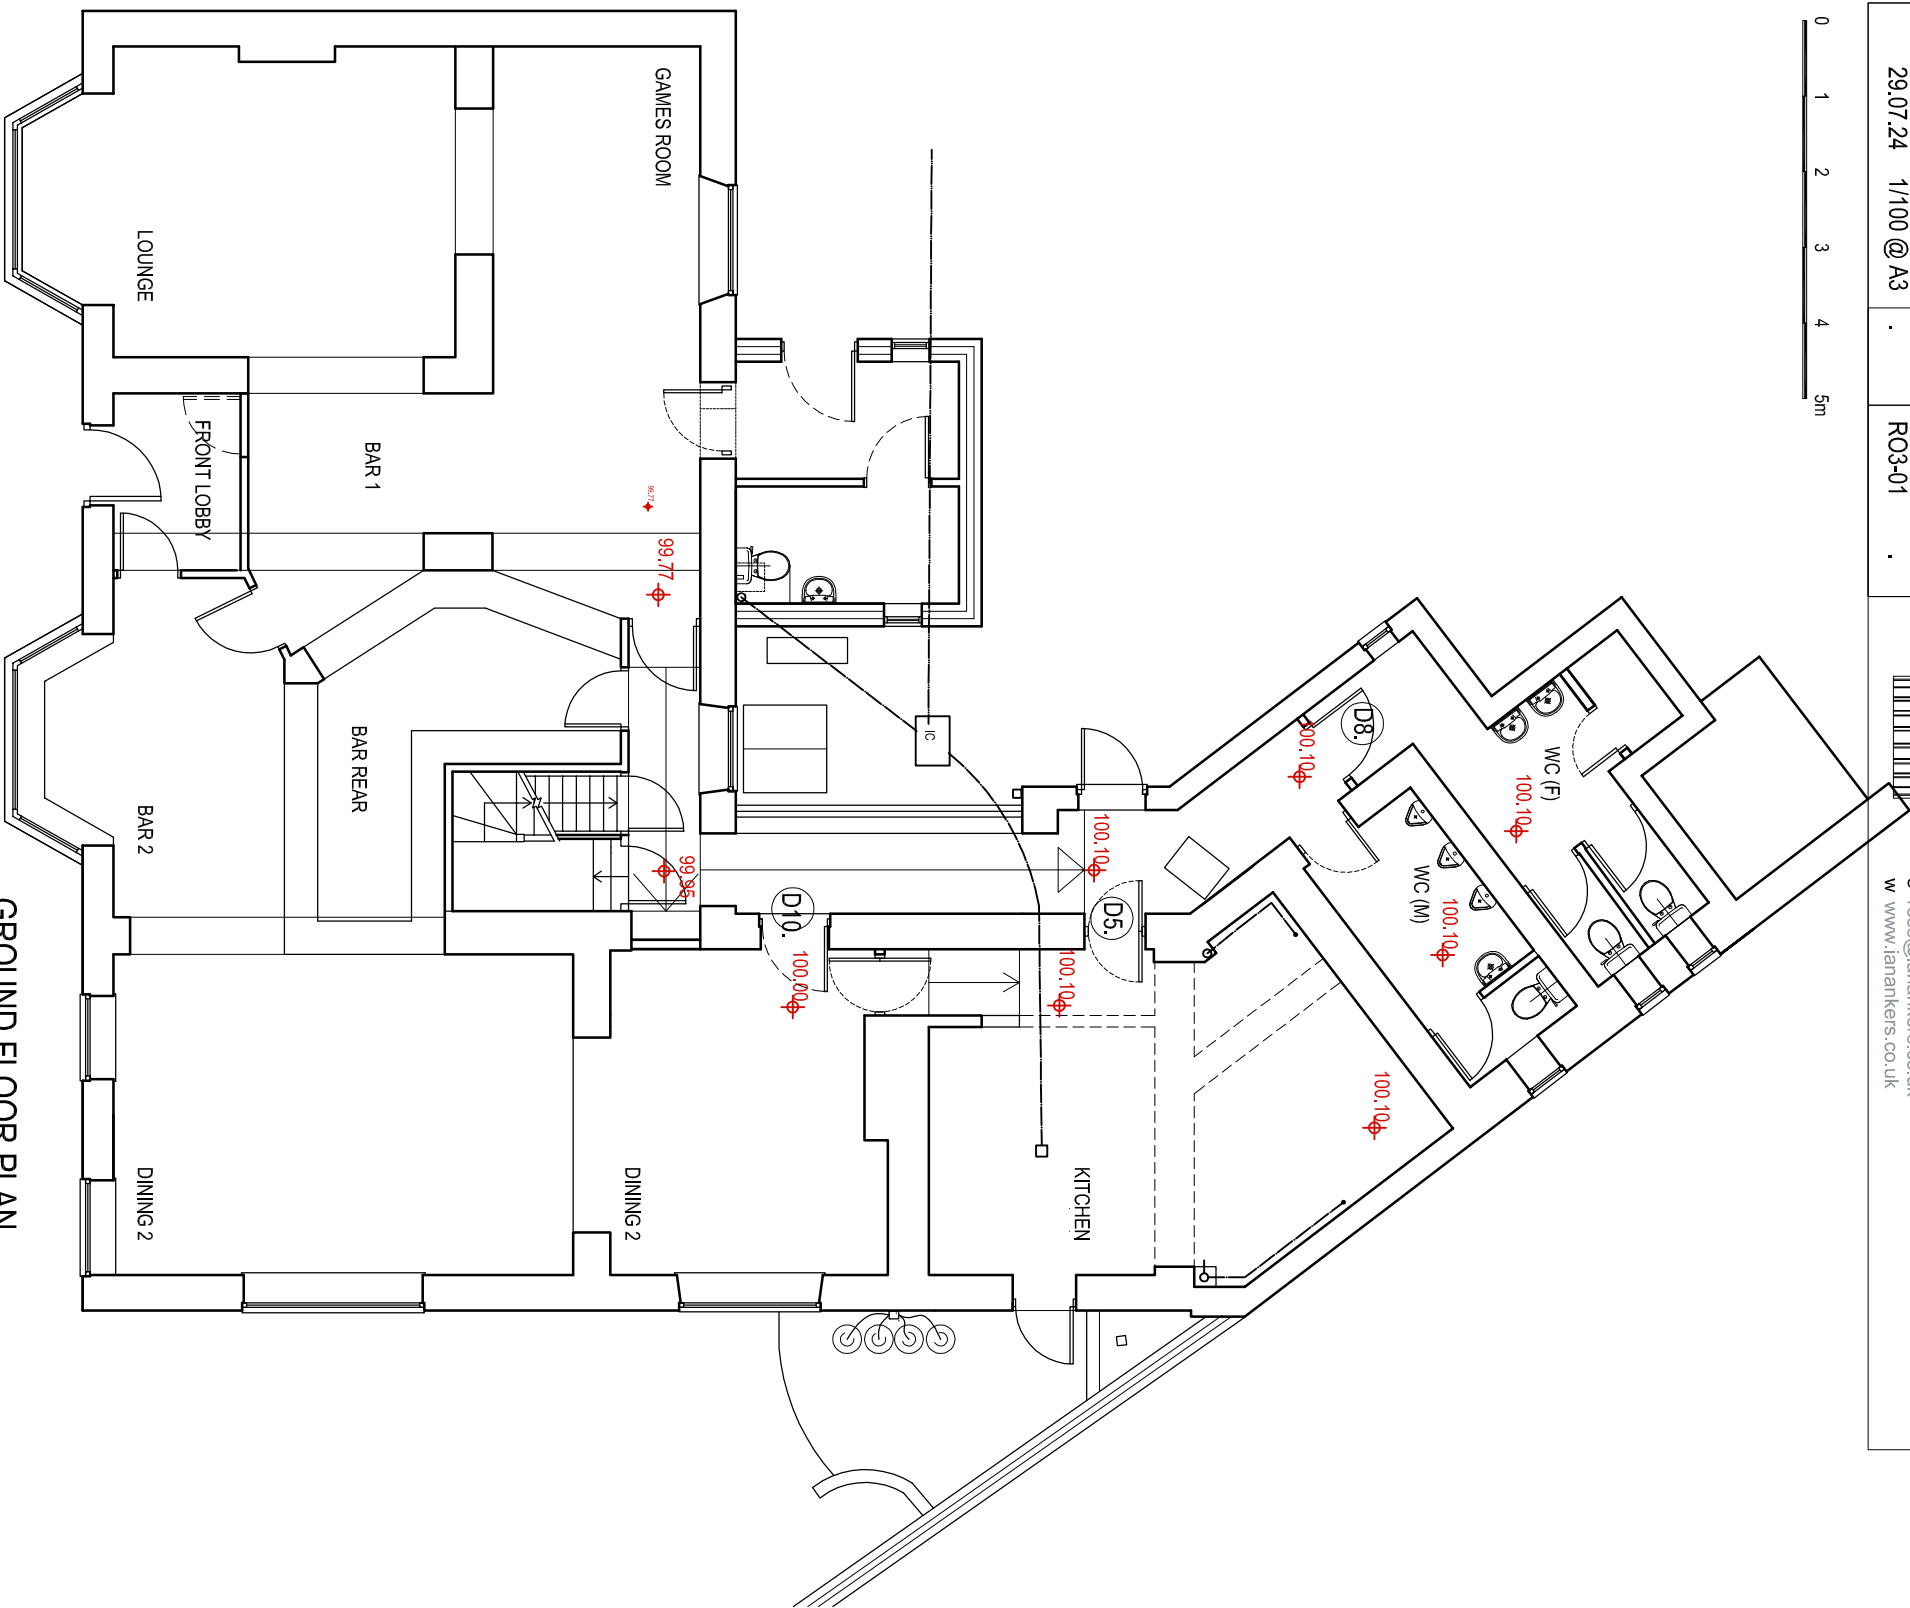

GROUND FLOOR PLAN

Revisions

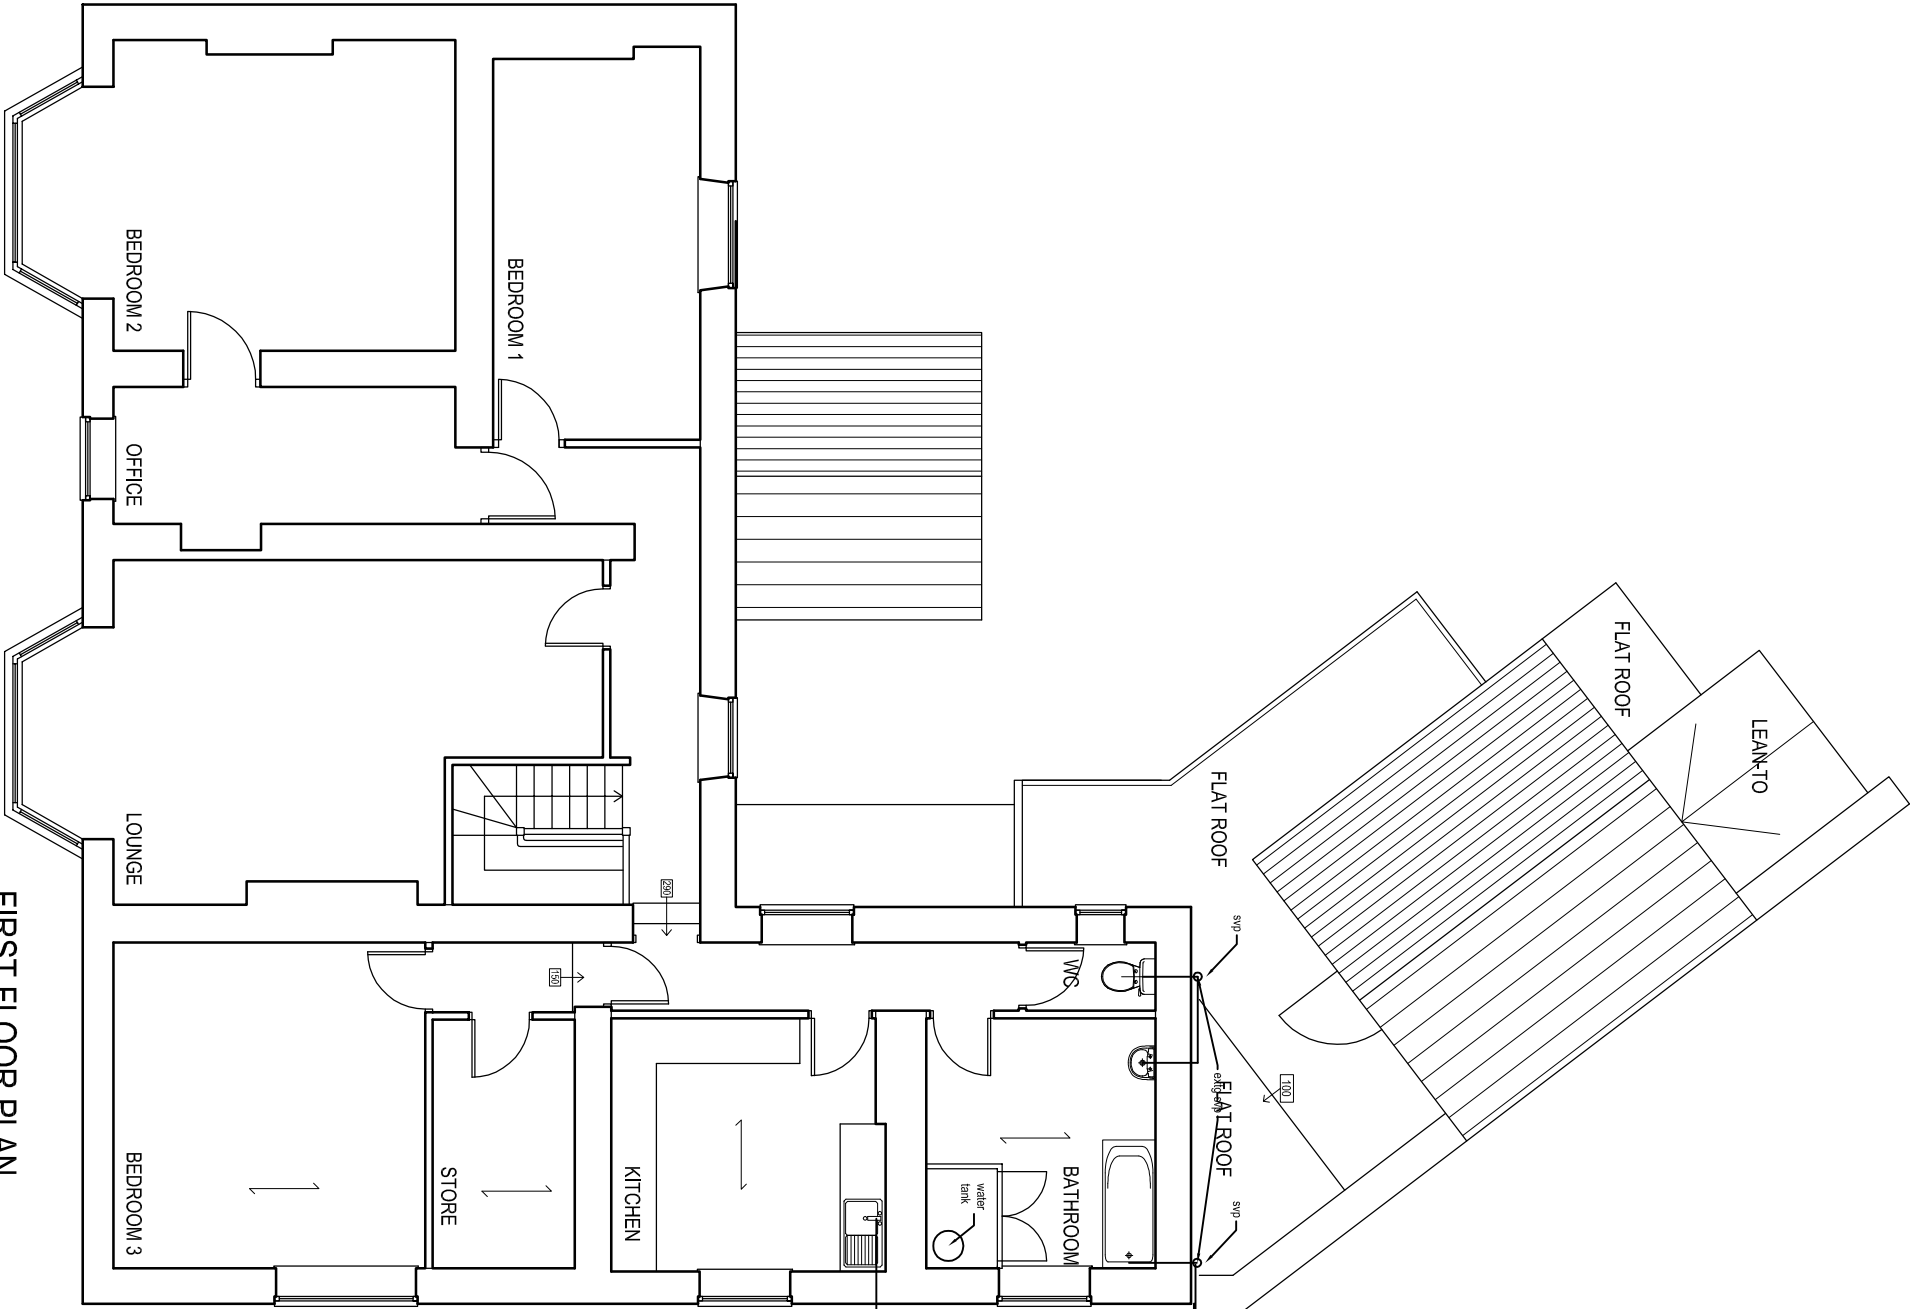

FIRST FLOOR PLAN