



job	Royal Oak, Ruston Spencer Proposed Fire Escape Provision		
title	Elevations as Existing		
date	scale	drawn by	dwg. no.
29.07.24	1/100 @ A3	.	R03-02
			rev.
			.

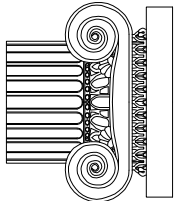


Ian Ankers architecture
Building and Design Consultants
Ryecroft Farm, Ruston Spencer, Macclesfield, SK11 0RP
t 01260 546944
e ross@ianankers.co.uk
w www.ianankers.co.uk

Revisions


.	.	.
---	---	---

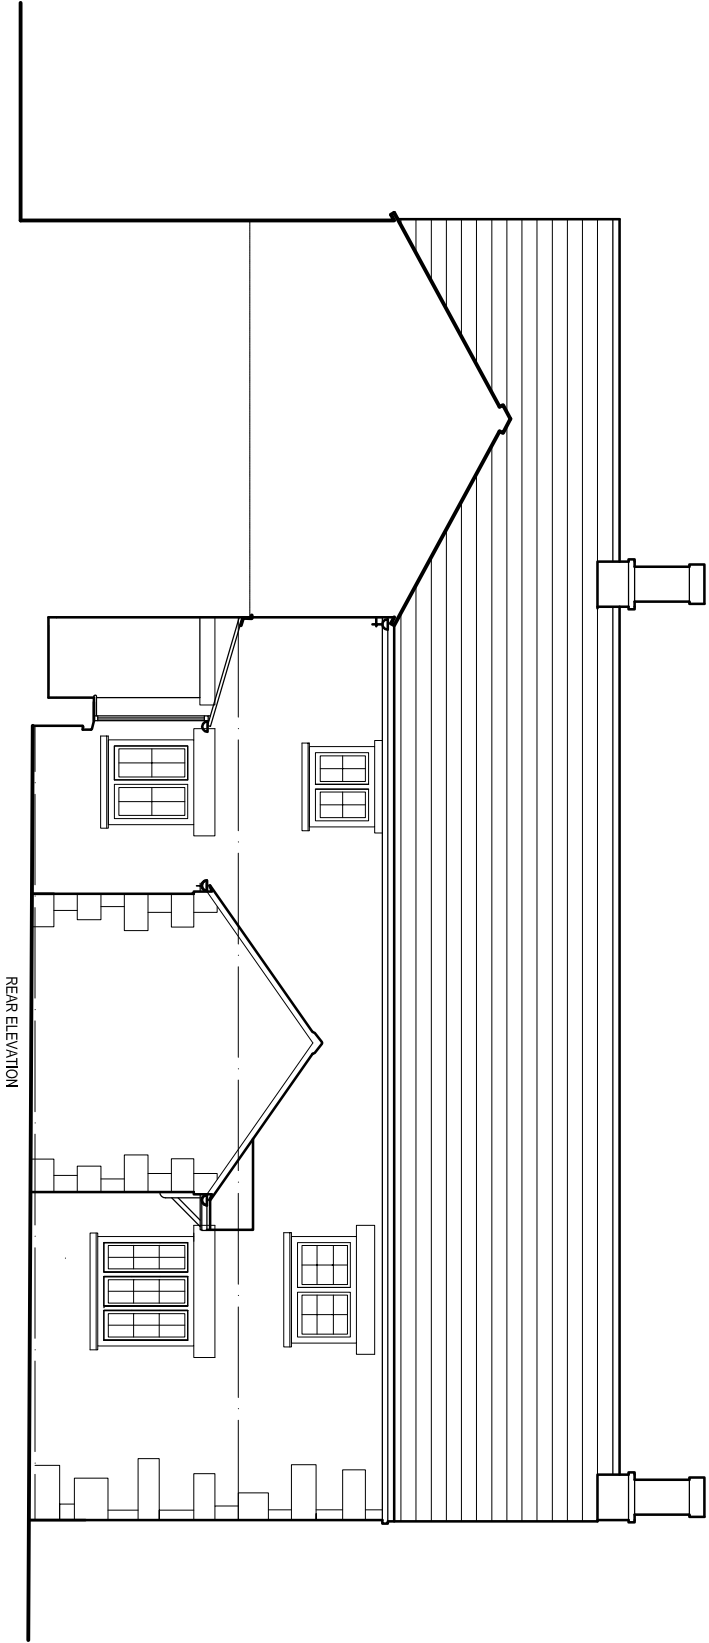

REAR ELEVATION

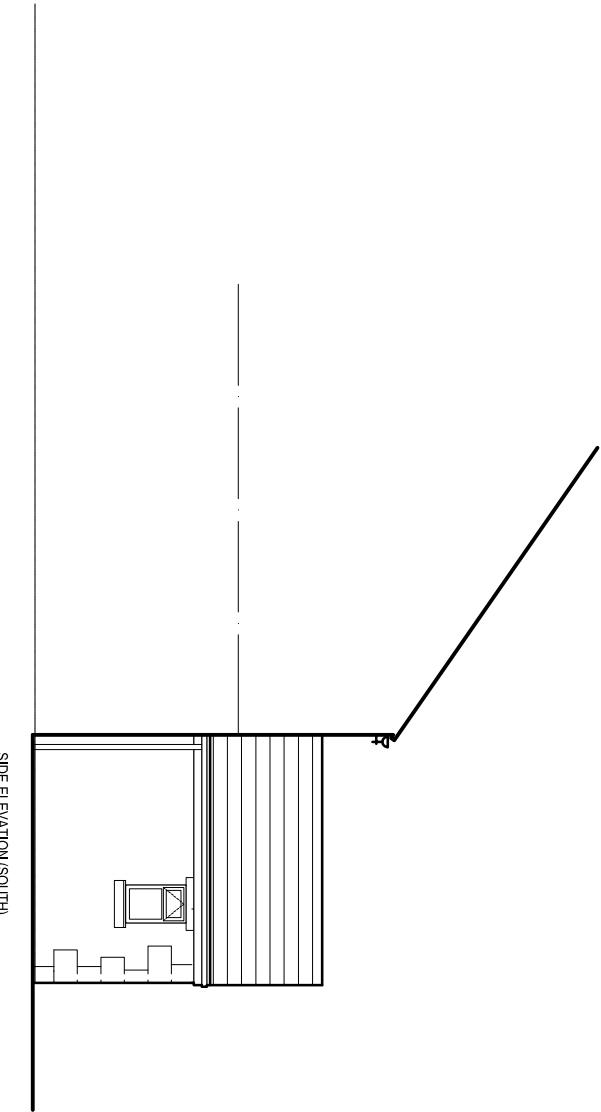

SIDE ELEVATION (SOUTH)

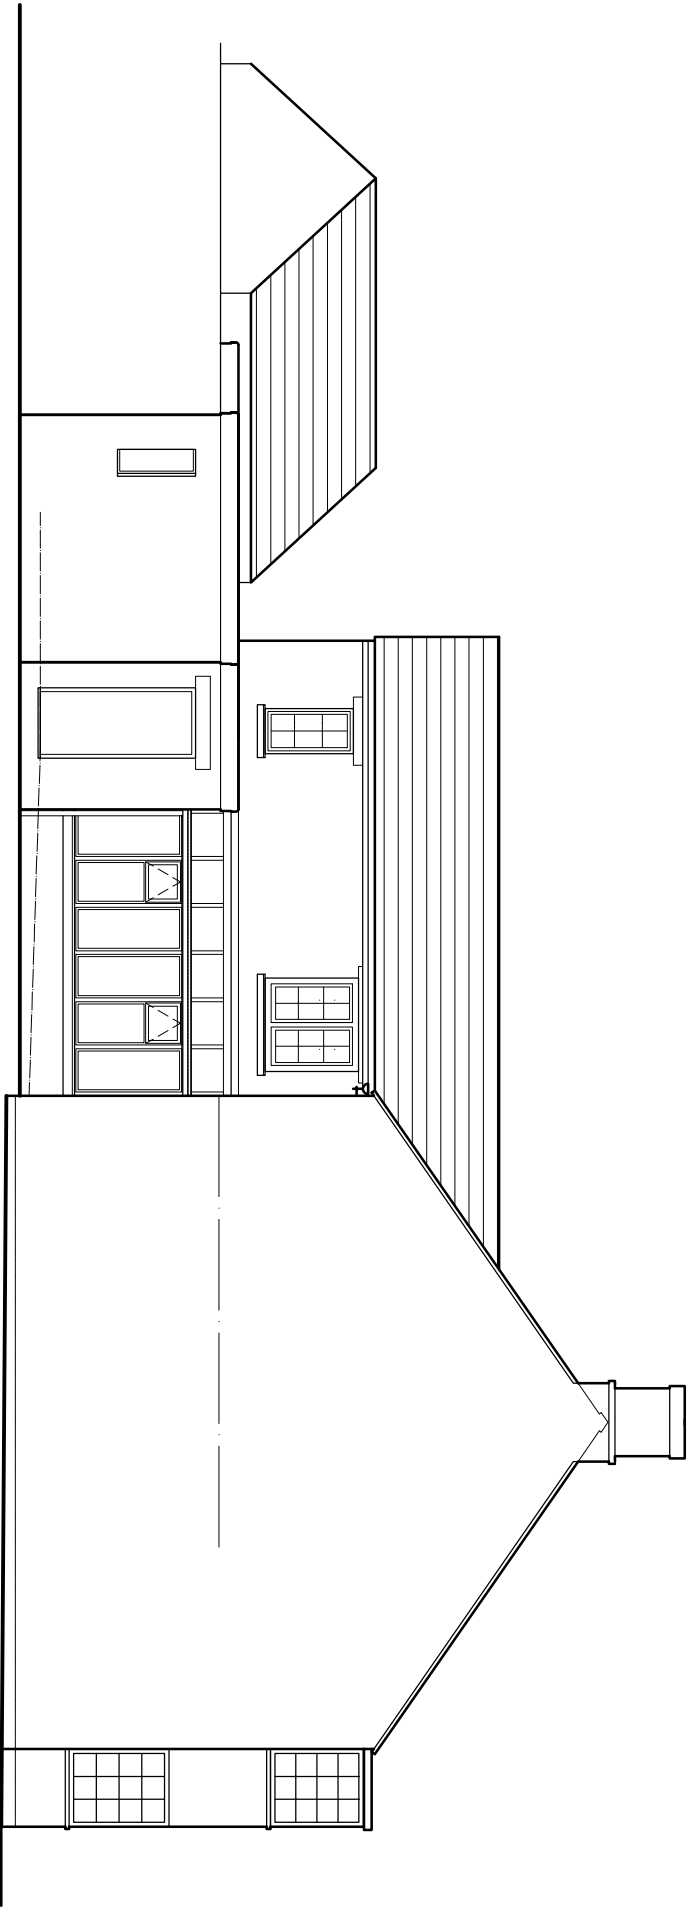

FRONT ELEVATION