



Eastern Elevation

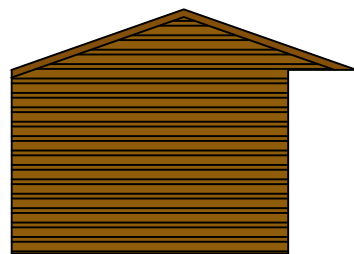


Southern Elevation

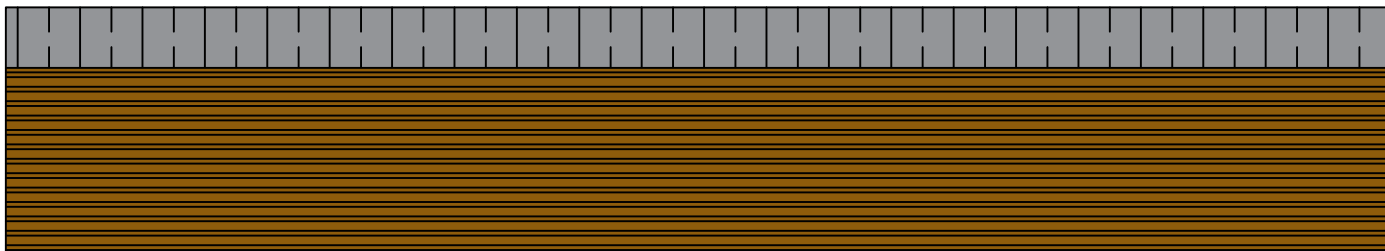


Elevation Plans


Western Elevation

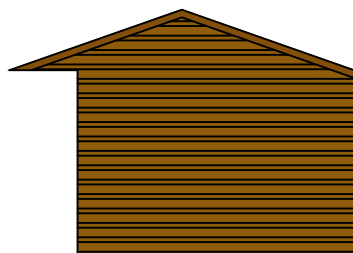


Northern Elevation

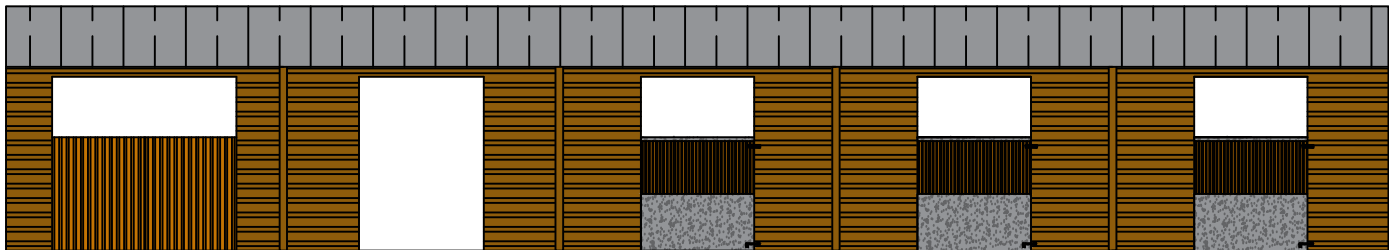

Floor Plan

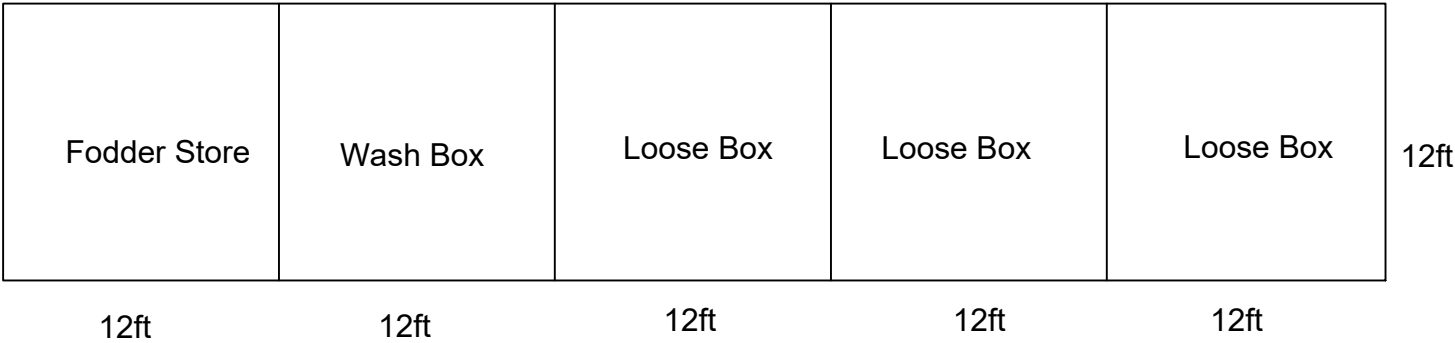

Scale 1:100 at A3
0m 1m 2m 3m 4m

 

Client: S Brindley
Address: Land off Caverswall Road, ST10 2PH
Job Ref: Stables

EJG

