


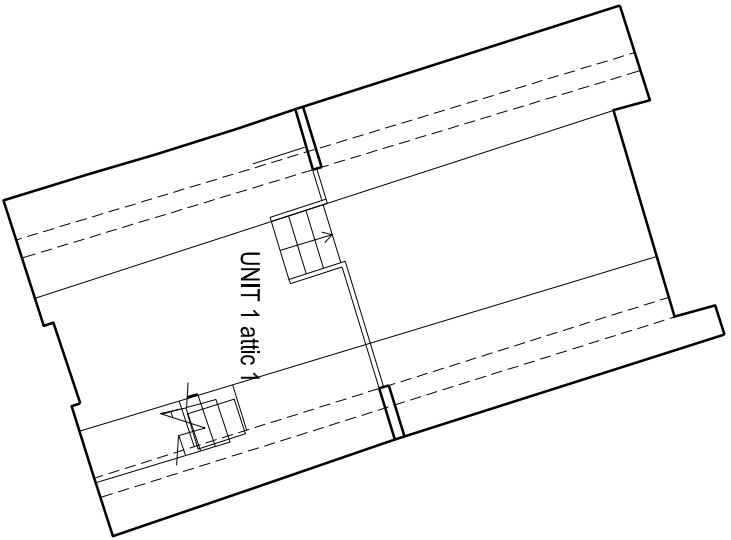


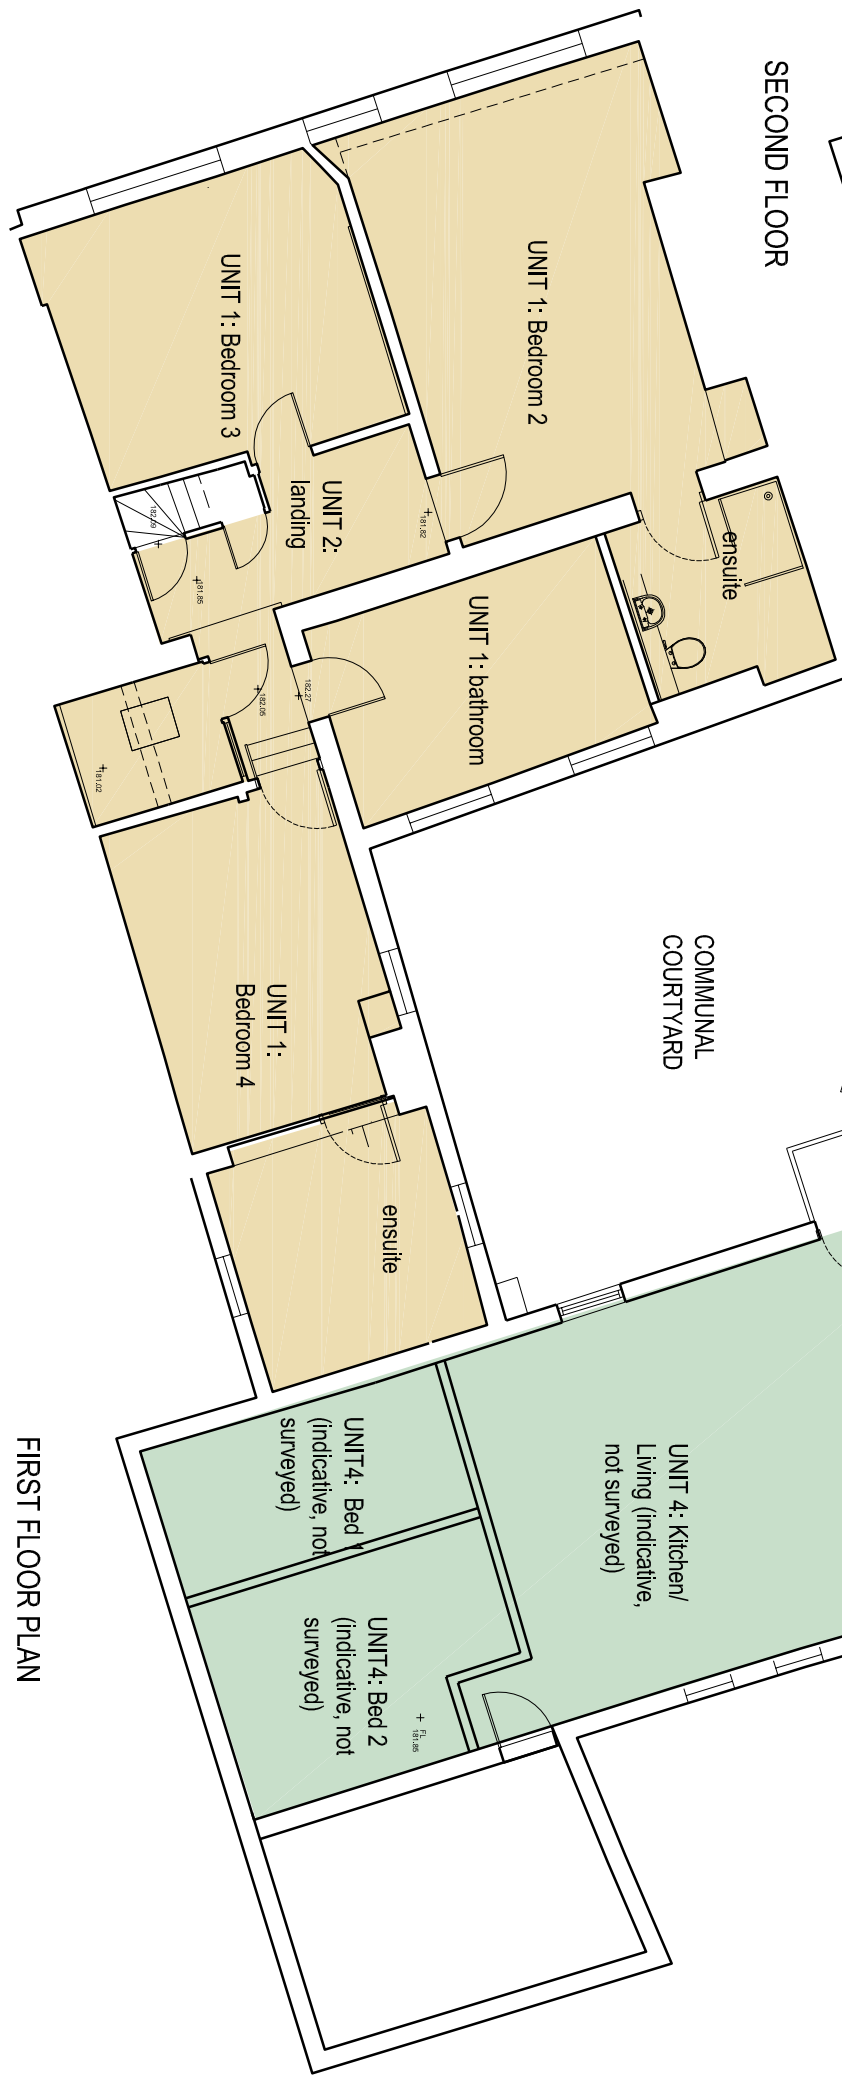


SECOND FLOOR

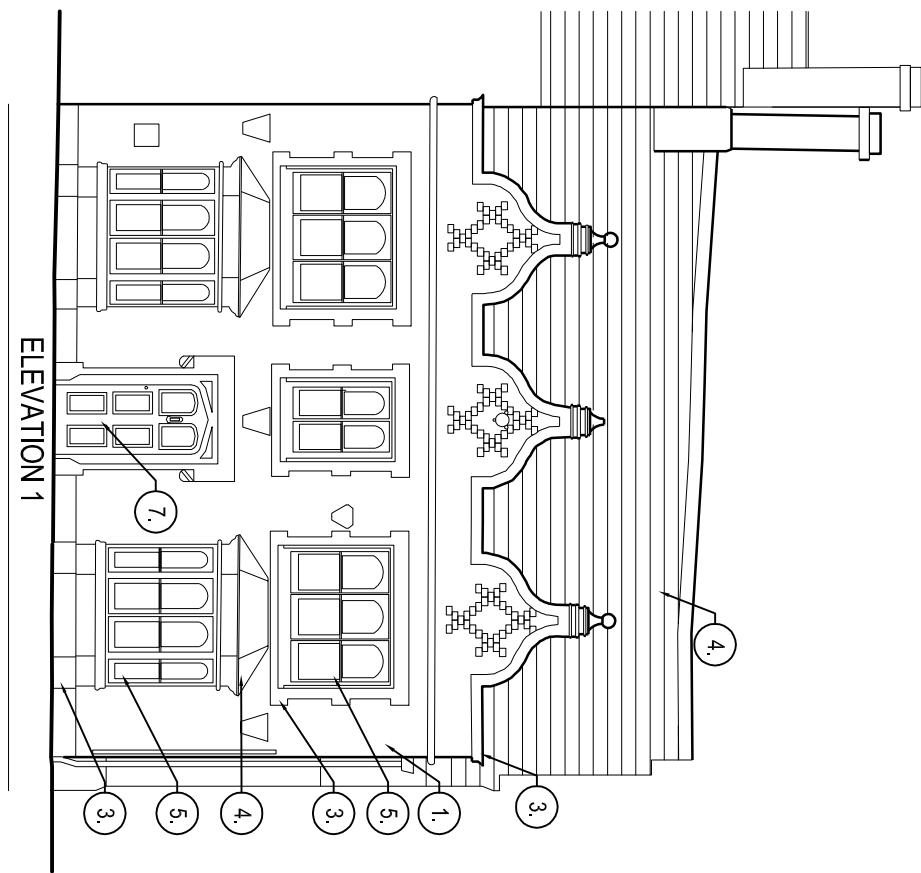


FIRST FLOOR PLAN

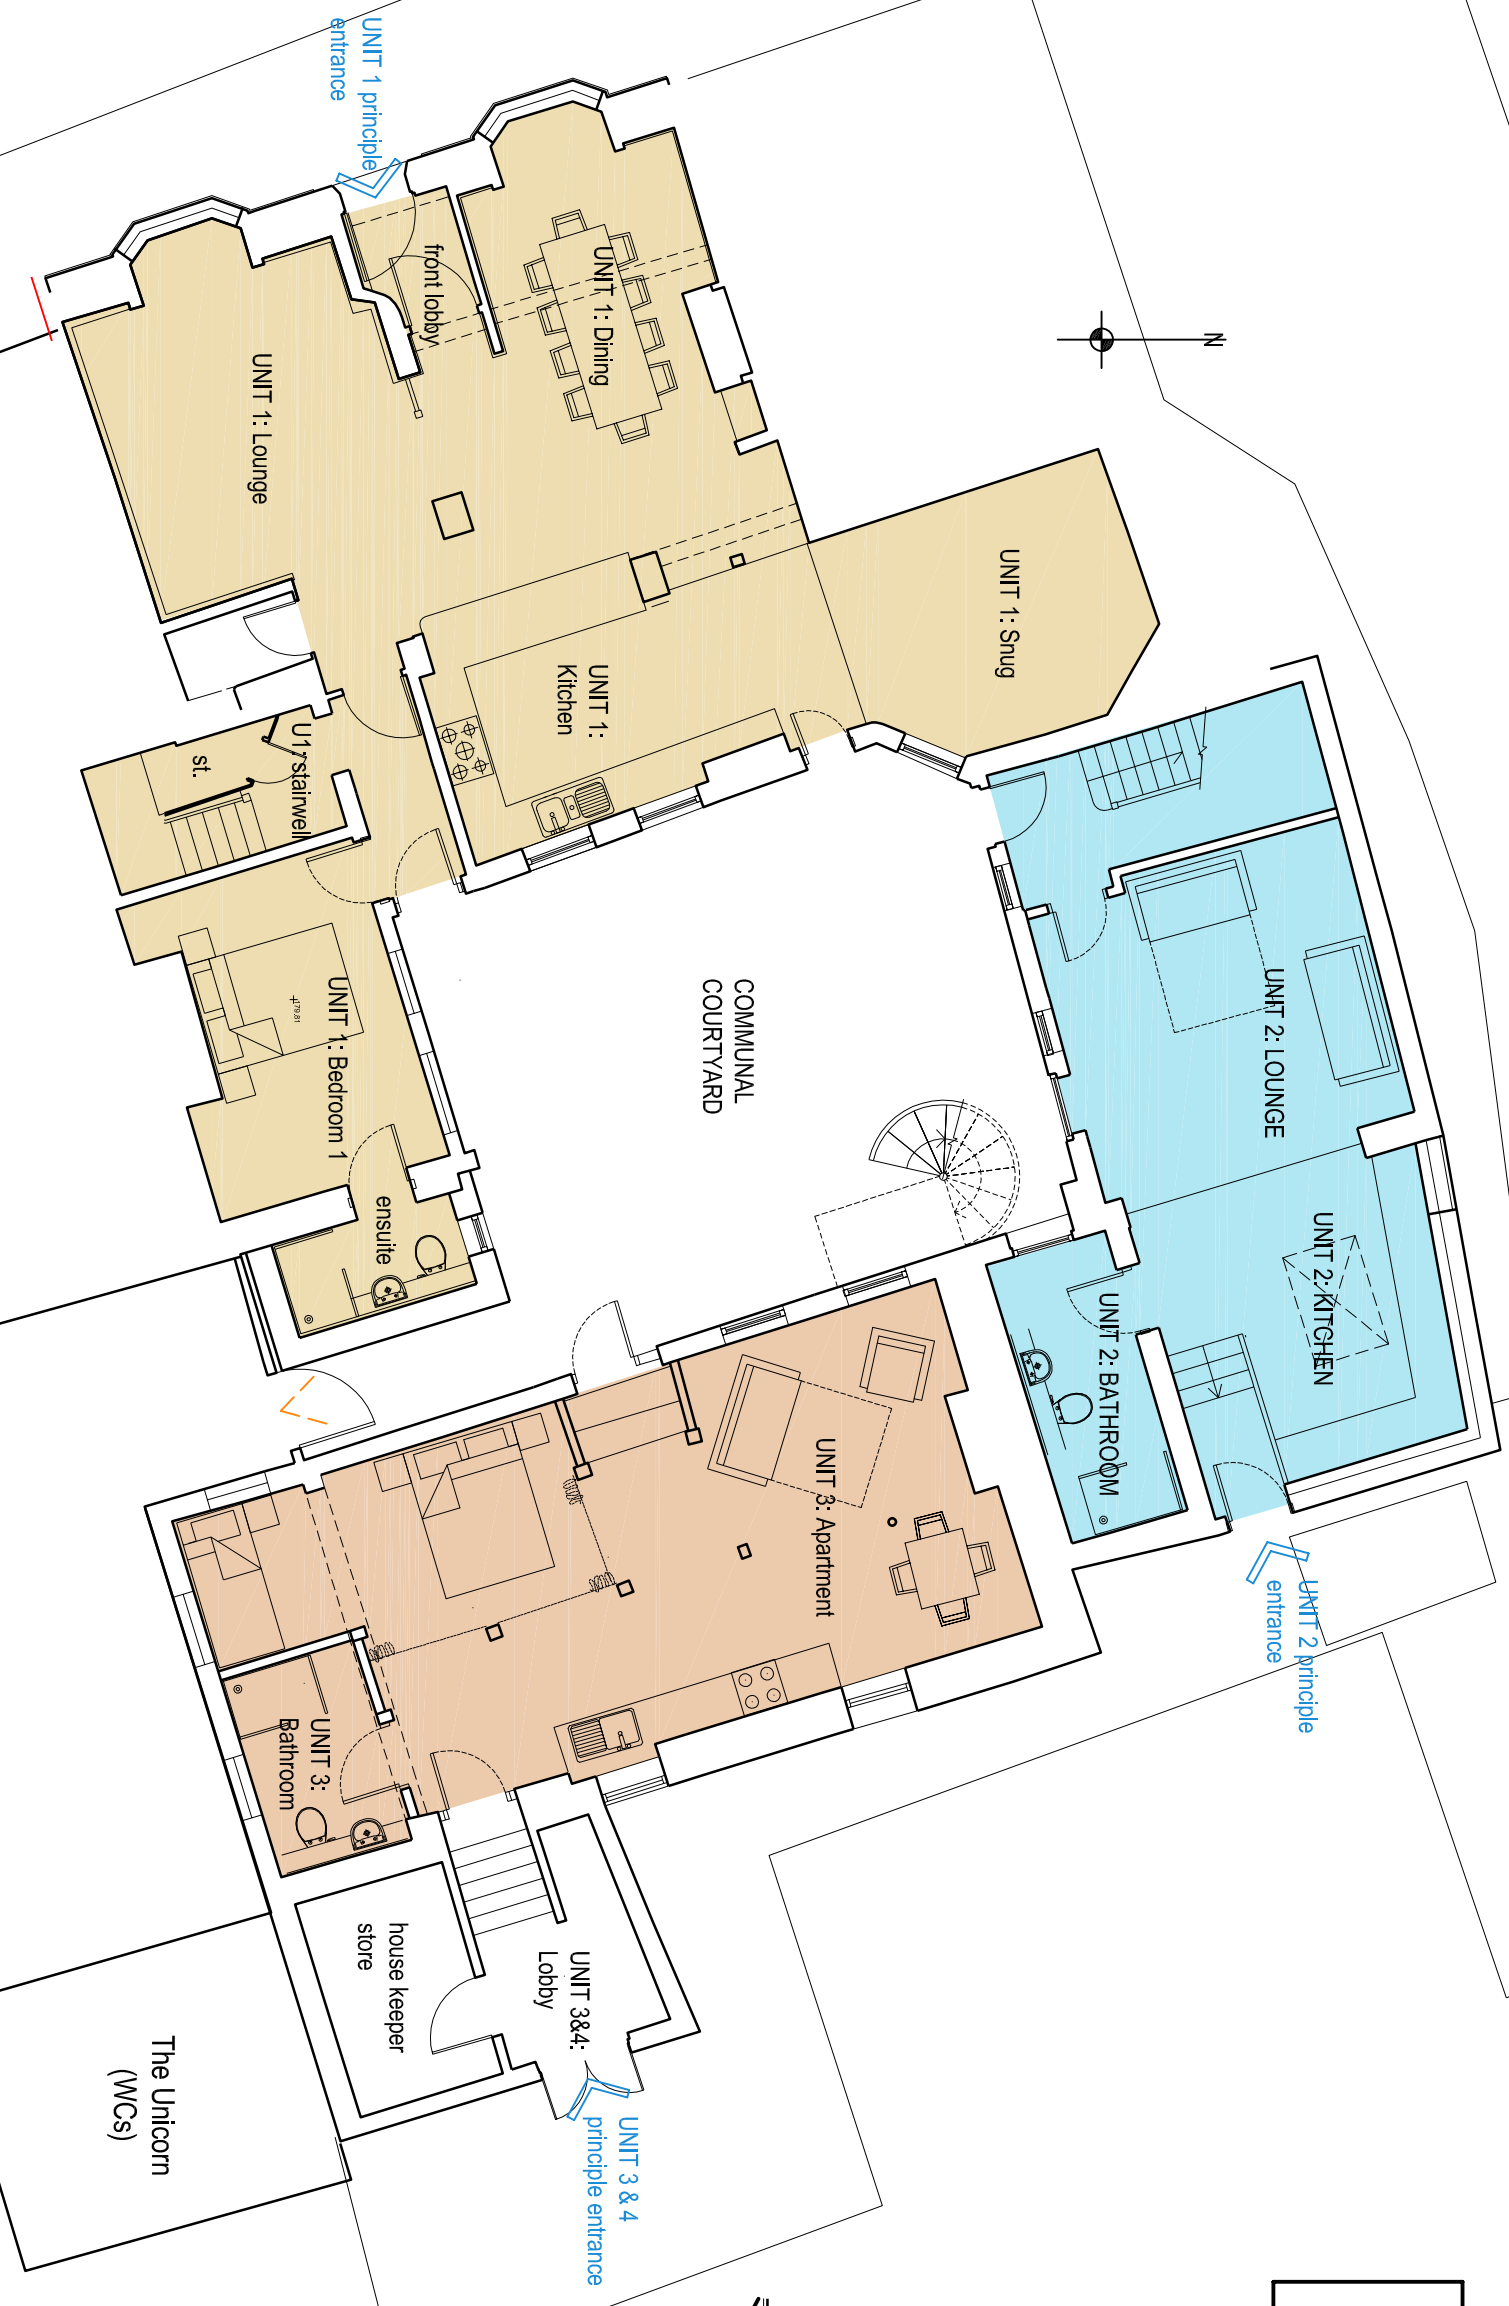


ELEVATION 1

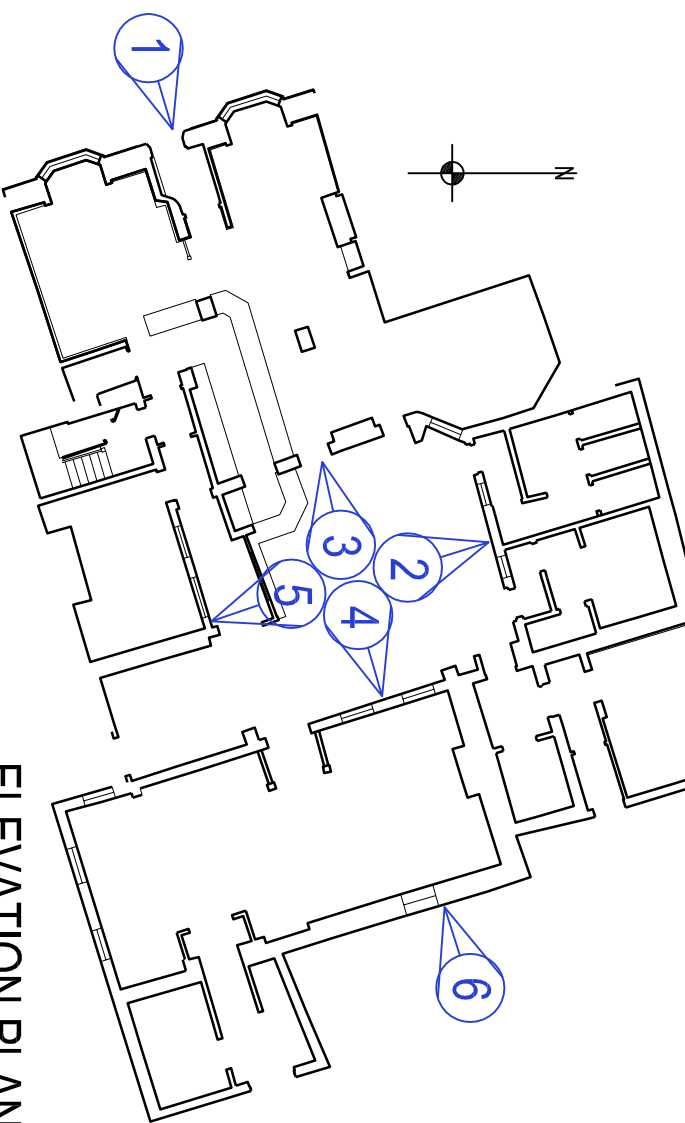


ELEVATION PLAN

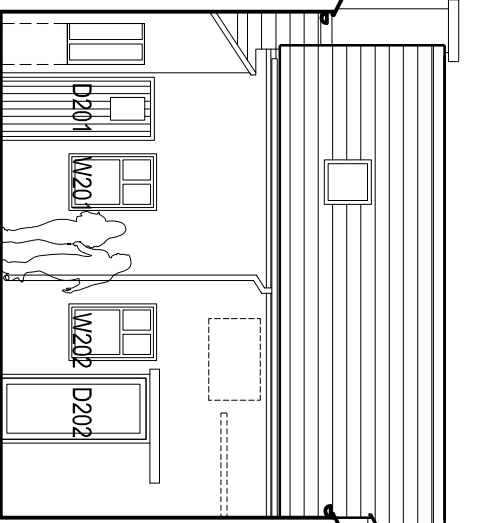


ELEVATION 2

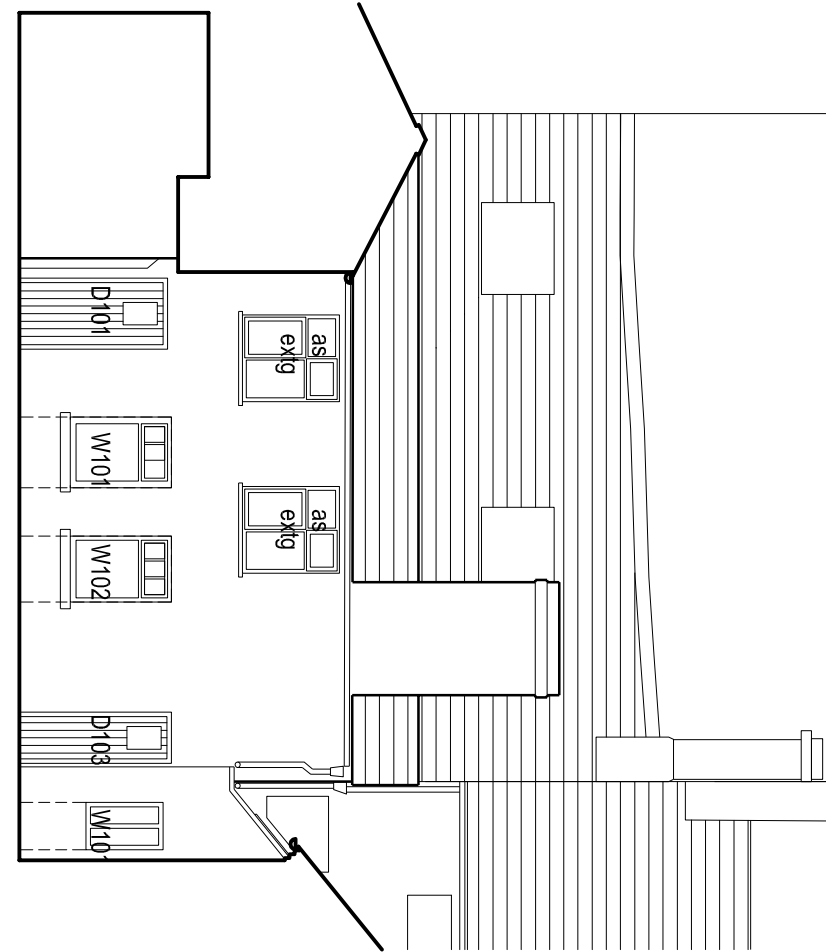


ELEVATION 3

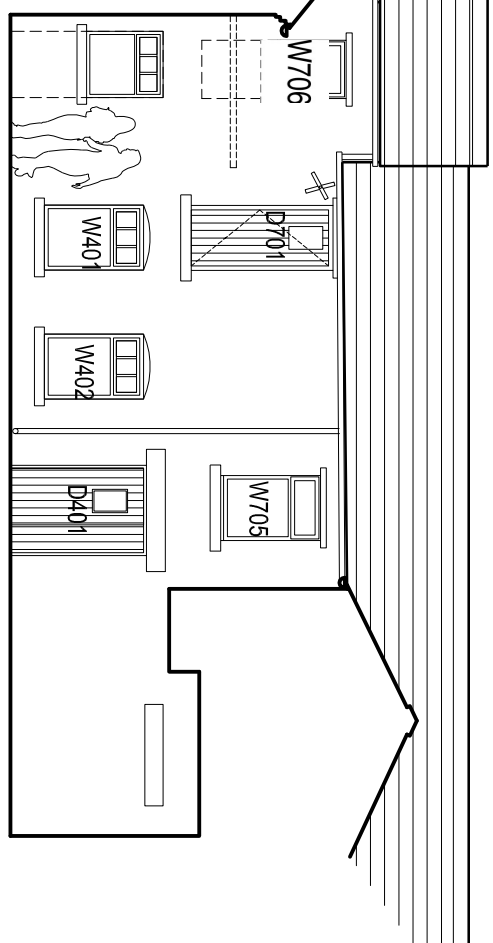

ELEVATION 4

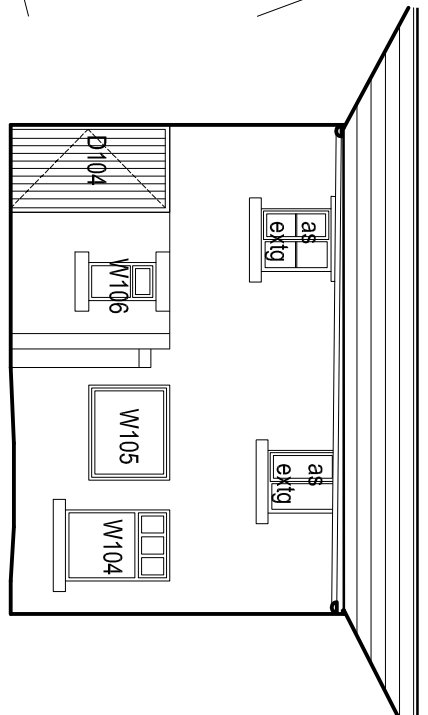

ELEVATION 5

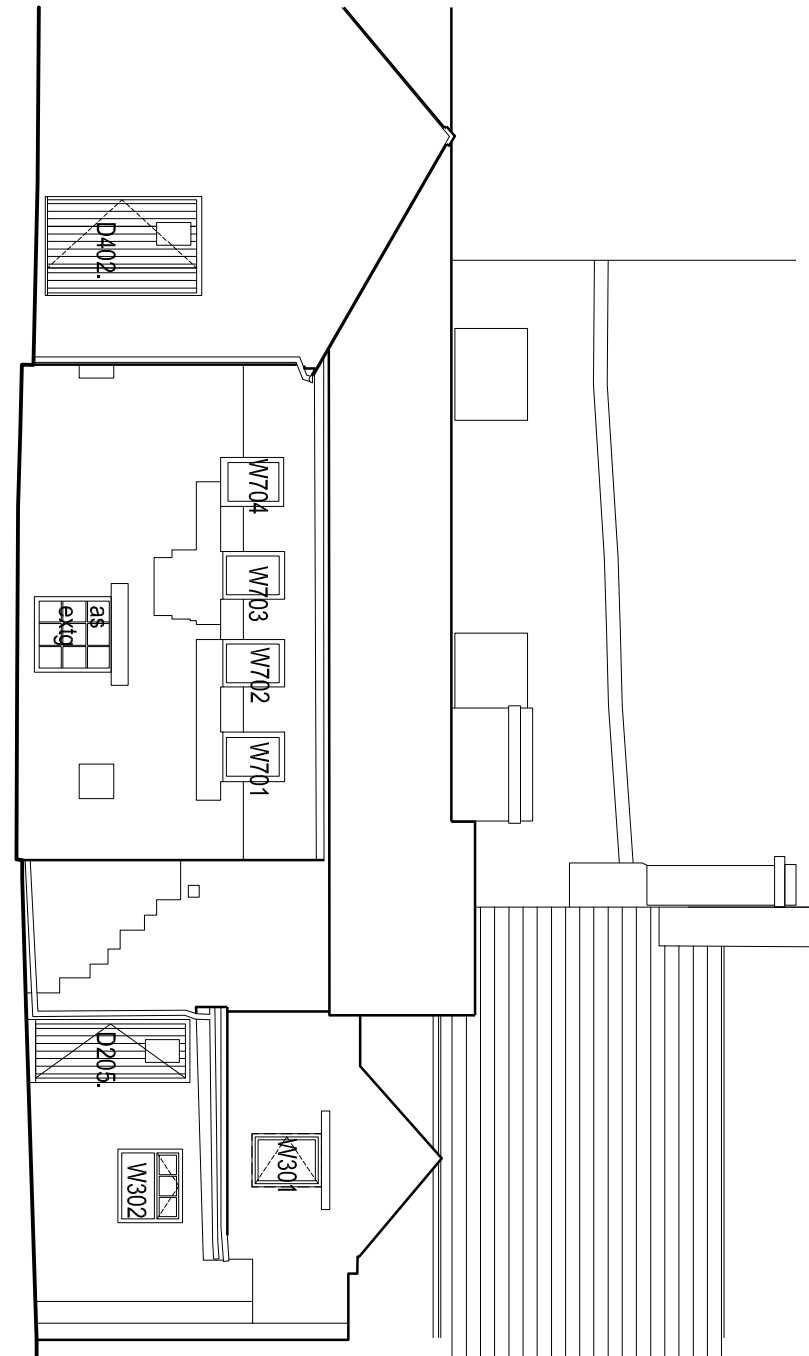

ELEVATION 6

Revisions
A | minor revisions | 28.07.24

Job					The Quiet Woman, St Edwards St, Leek				
					Change of Use				
Title					Plans as Proposed				
date	scale	drawn by		dwg. no.	rev.				
03.06.24	1/100 @ A2	RA		TOW2-02		A			
Ian Ankers architecture									
Building and Design Consultants									
Ryecroft Farm, Rushon Spencer, Macclesfield, SK11 0RP									
t 01250 546944									
e ross@ianankers.co.uk									
w www.ianankers.co.uk									