

- MATERIALS KEY
1.

wall: red facing brick
2.

Wall: painted brick
3.

Masonry: painted
4.

Roof: Staffordshire blue clay tile
5.

Window: painted timber frame
6.

Window: Upvc
7.

Door: timber
8.

Door: Flush Face fire door
9.

Window/ Door: Aperture only
10.


Floor: Granite Setts
11.

Floor: Stone slabs
12.

Floor: tile
13.

Floor: timber/ carpeted
14.

Floor: Vinyl floor

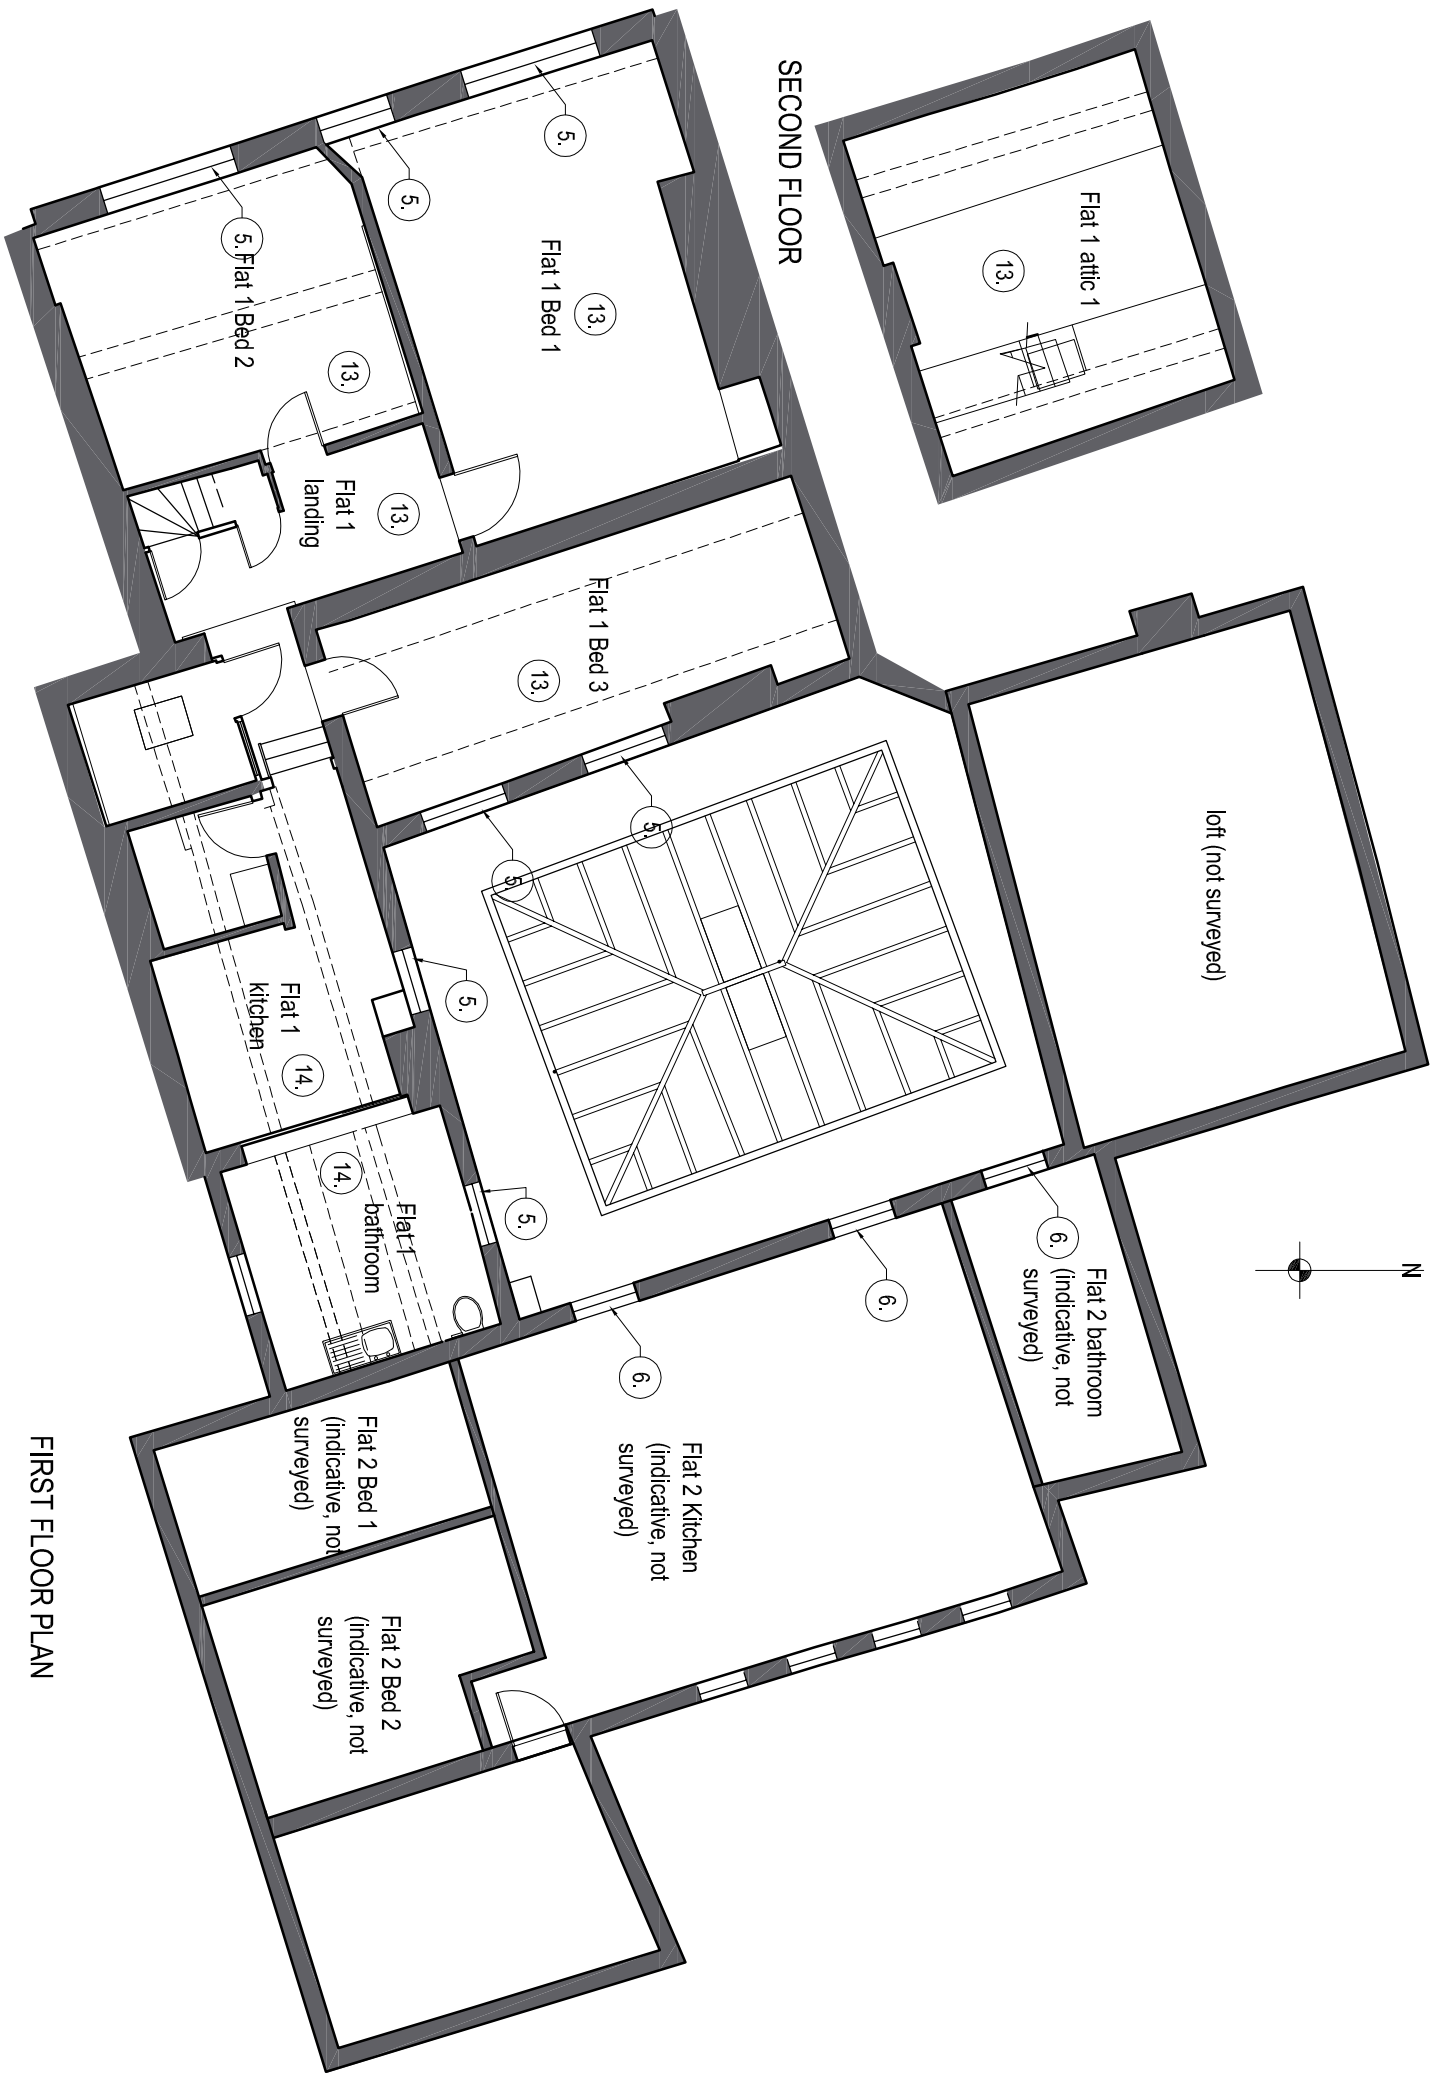

FIRST FLOOR PLAN

SECOND FLOOR

Revisions	
1.	
2.	



job

The Quiet Woman, St Edwards St, Leek

Change of Use

title

First and Second Floor Plan as Existing

date

17.09.20

scale

1/100 @ A3

drawn by

RA

dwg. no.

TQW-06

rev.

.

IAN ANKERS

architect

Building and Design Consultants

Ryecroft Farm, Rushion Spencer, Macclesfield, SK11 0RP

t 01260 546944

e ross@ianankers.co.uk

w www.ianankers.co.uk