

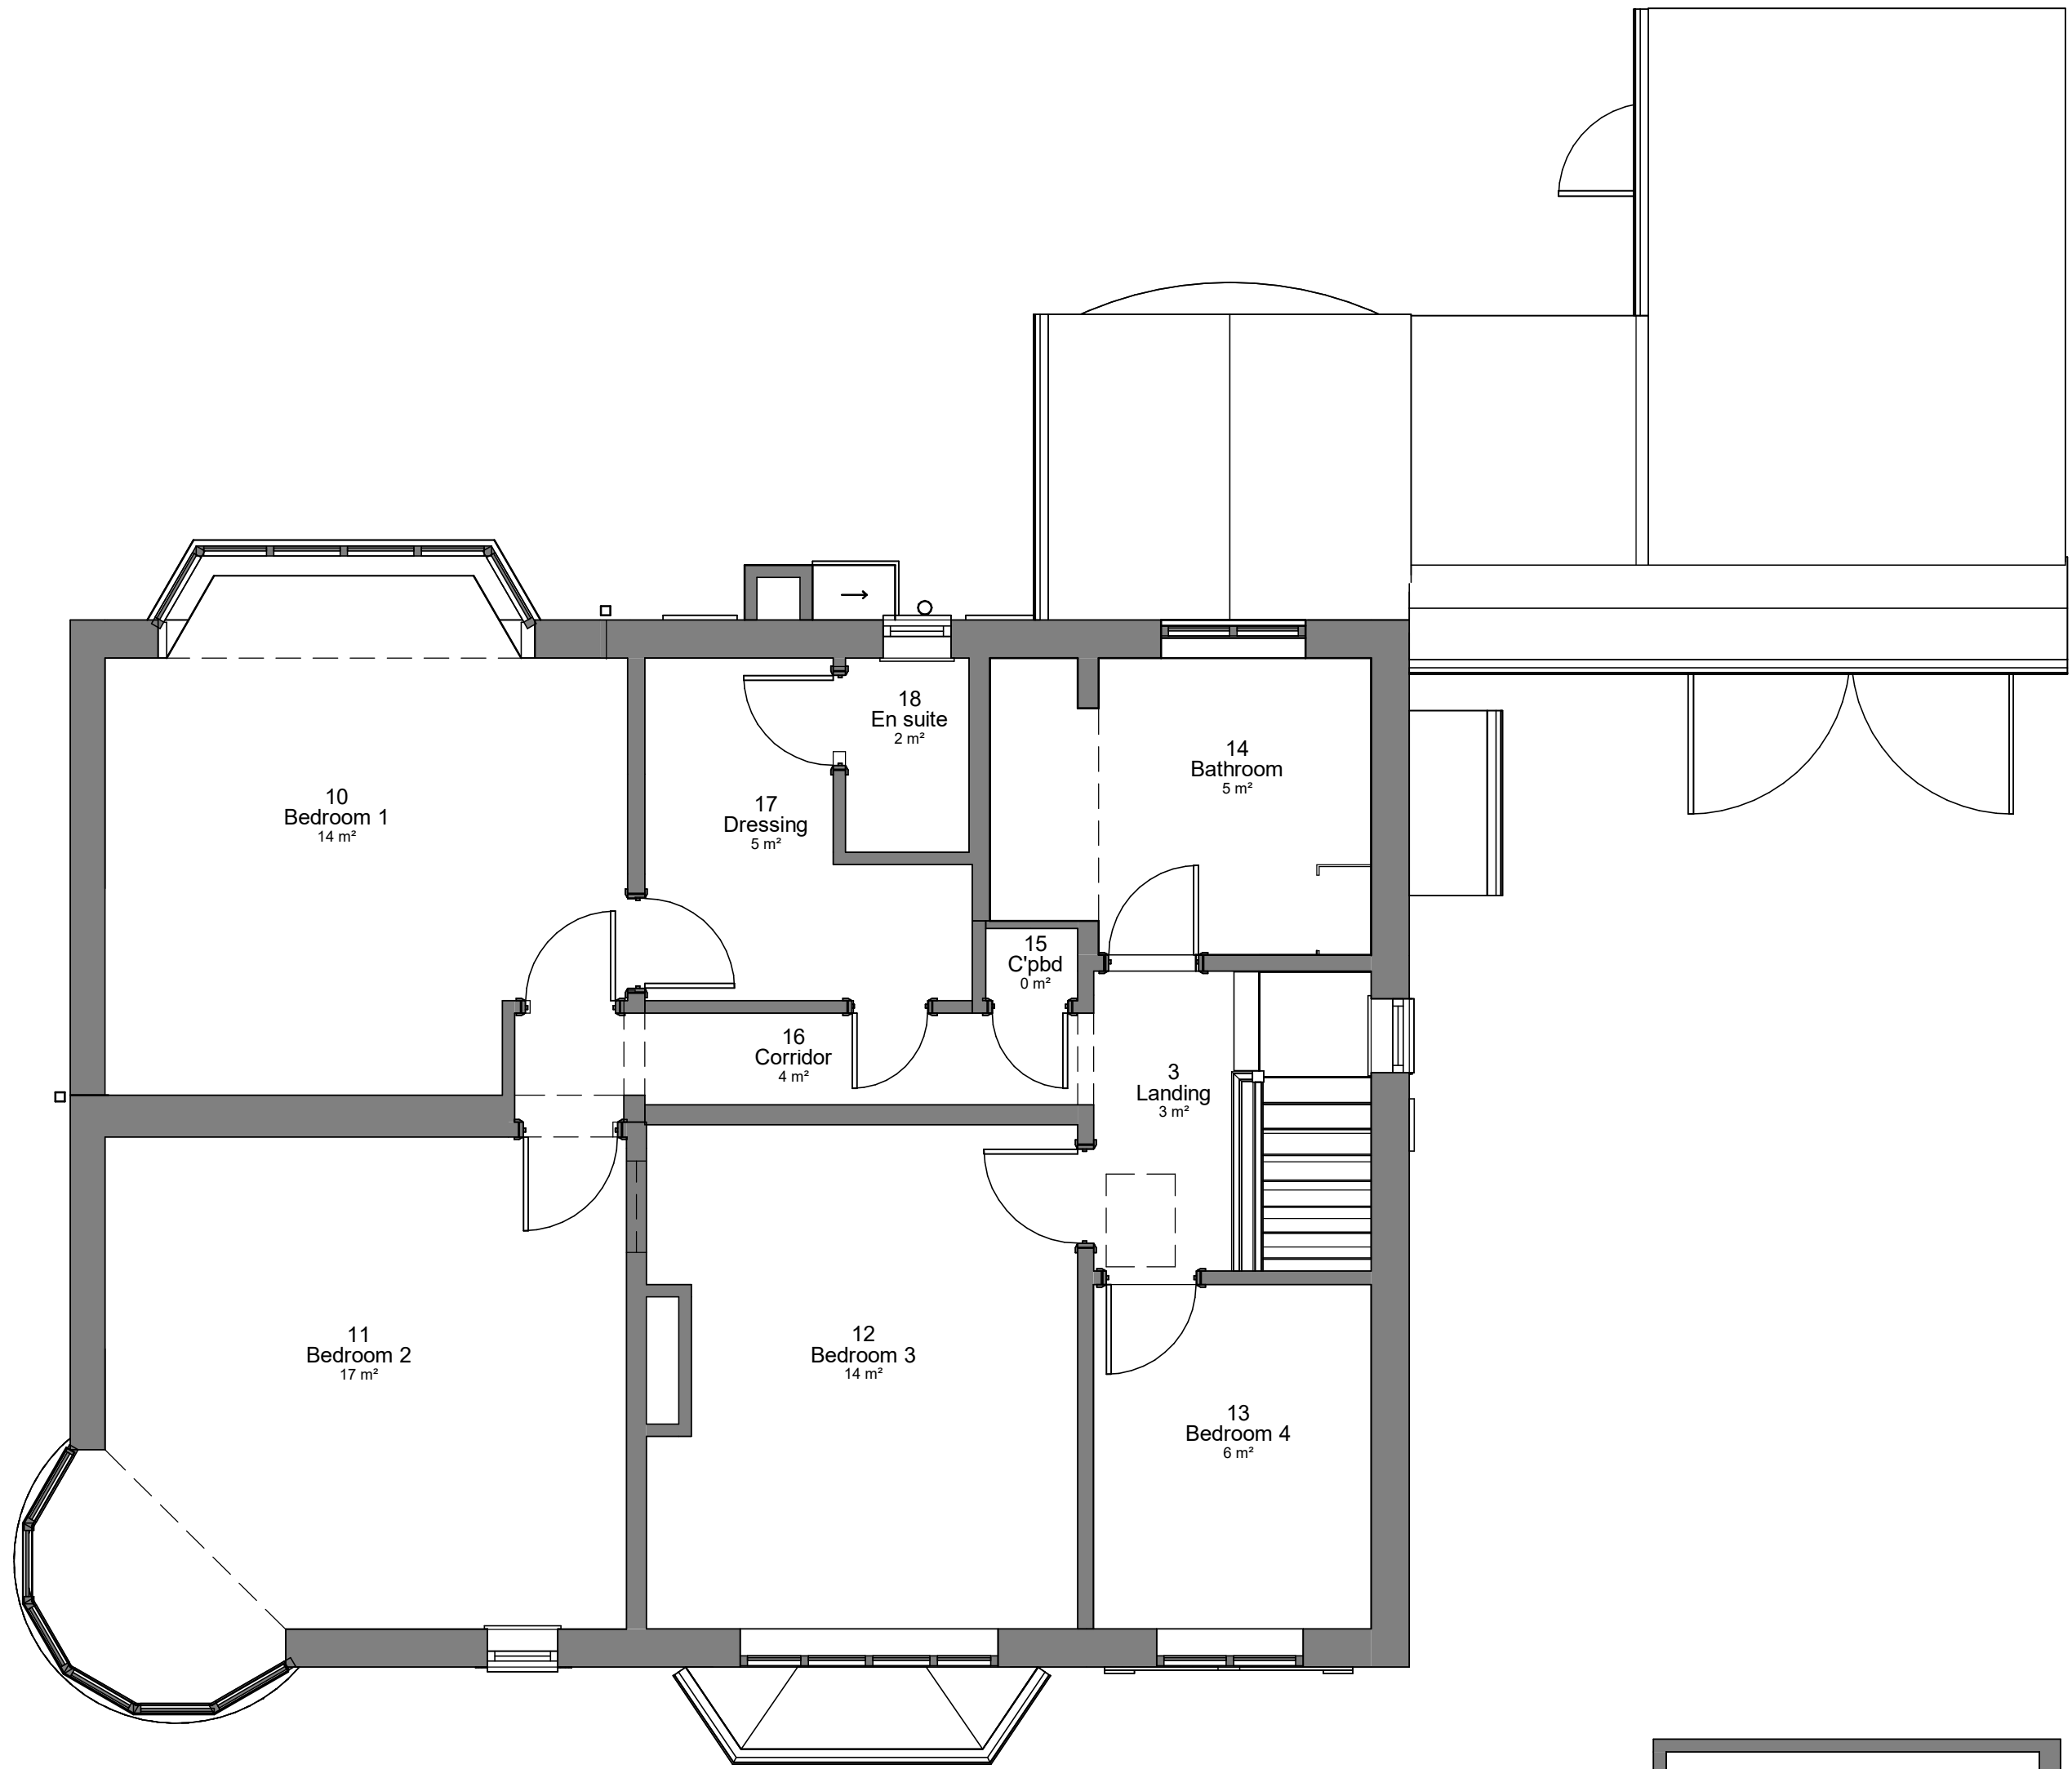
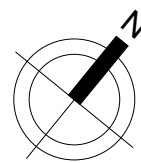


2 First Floor Plan as Existing
SCALE 1 : 50

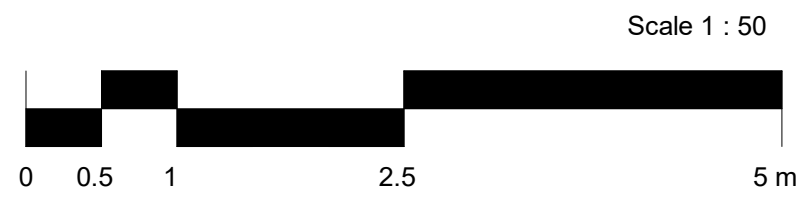

1 Ground Floor Plan as Existing
SCALE 1 : 50

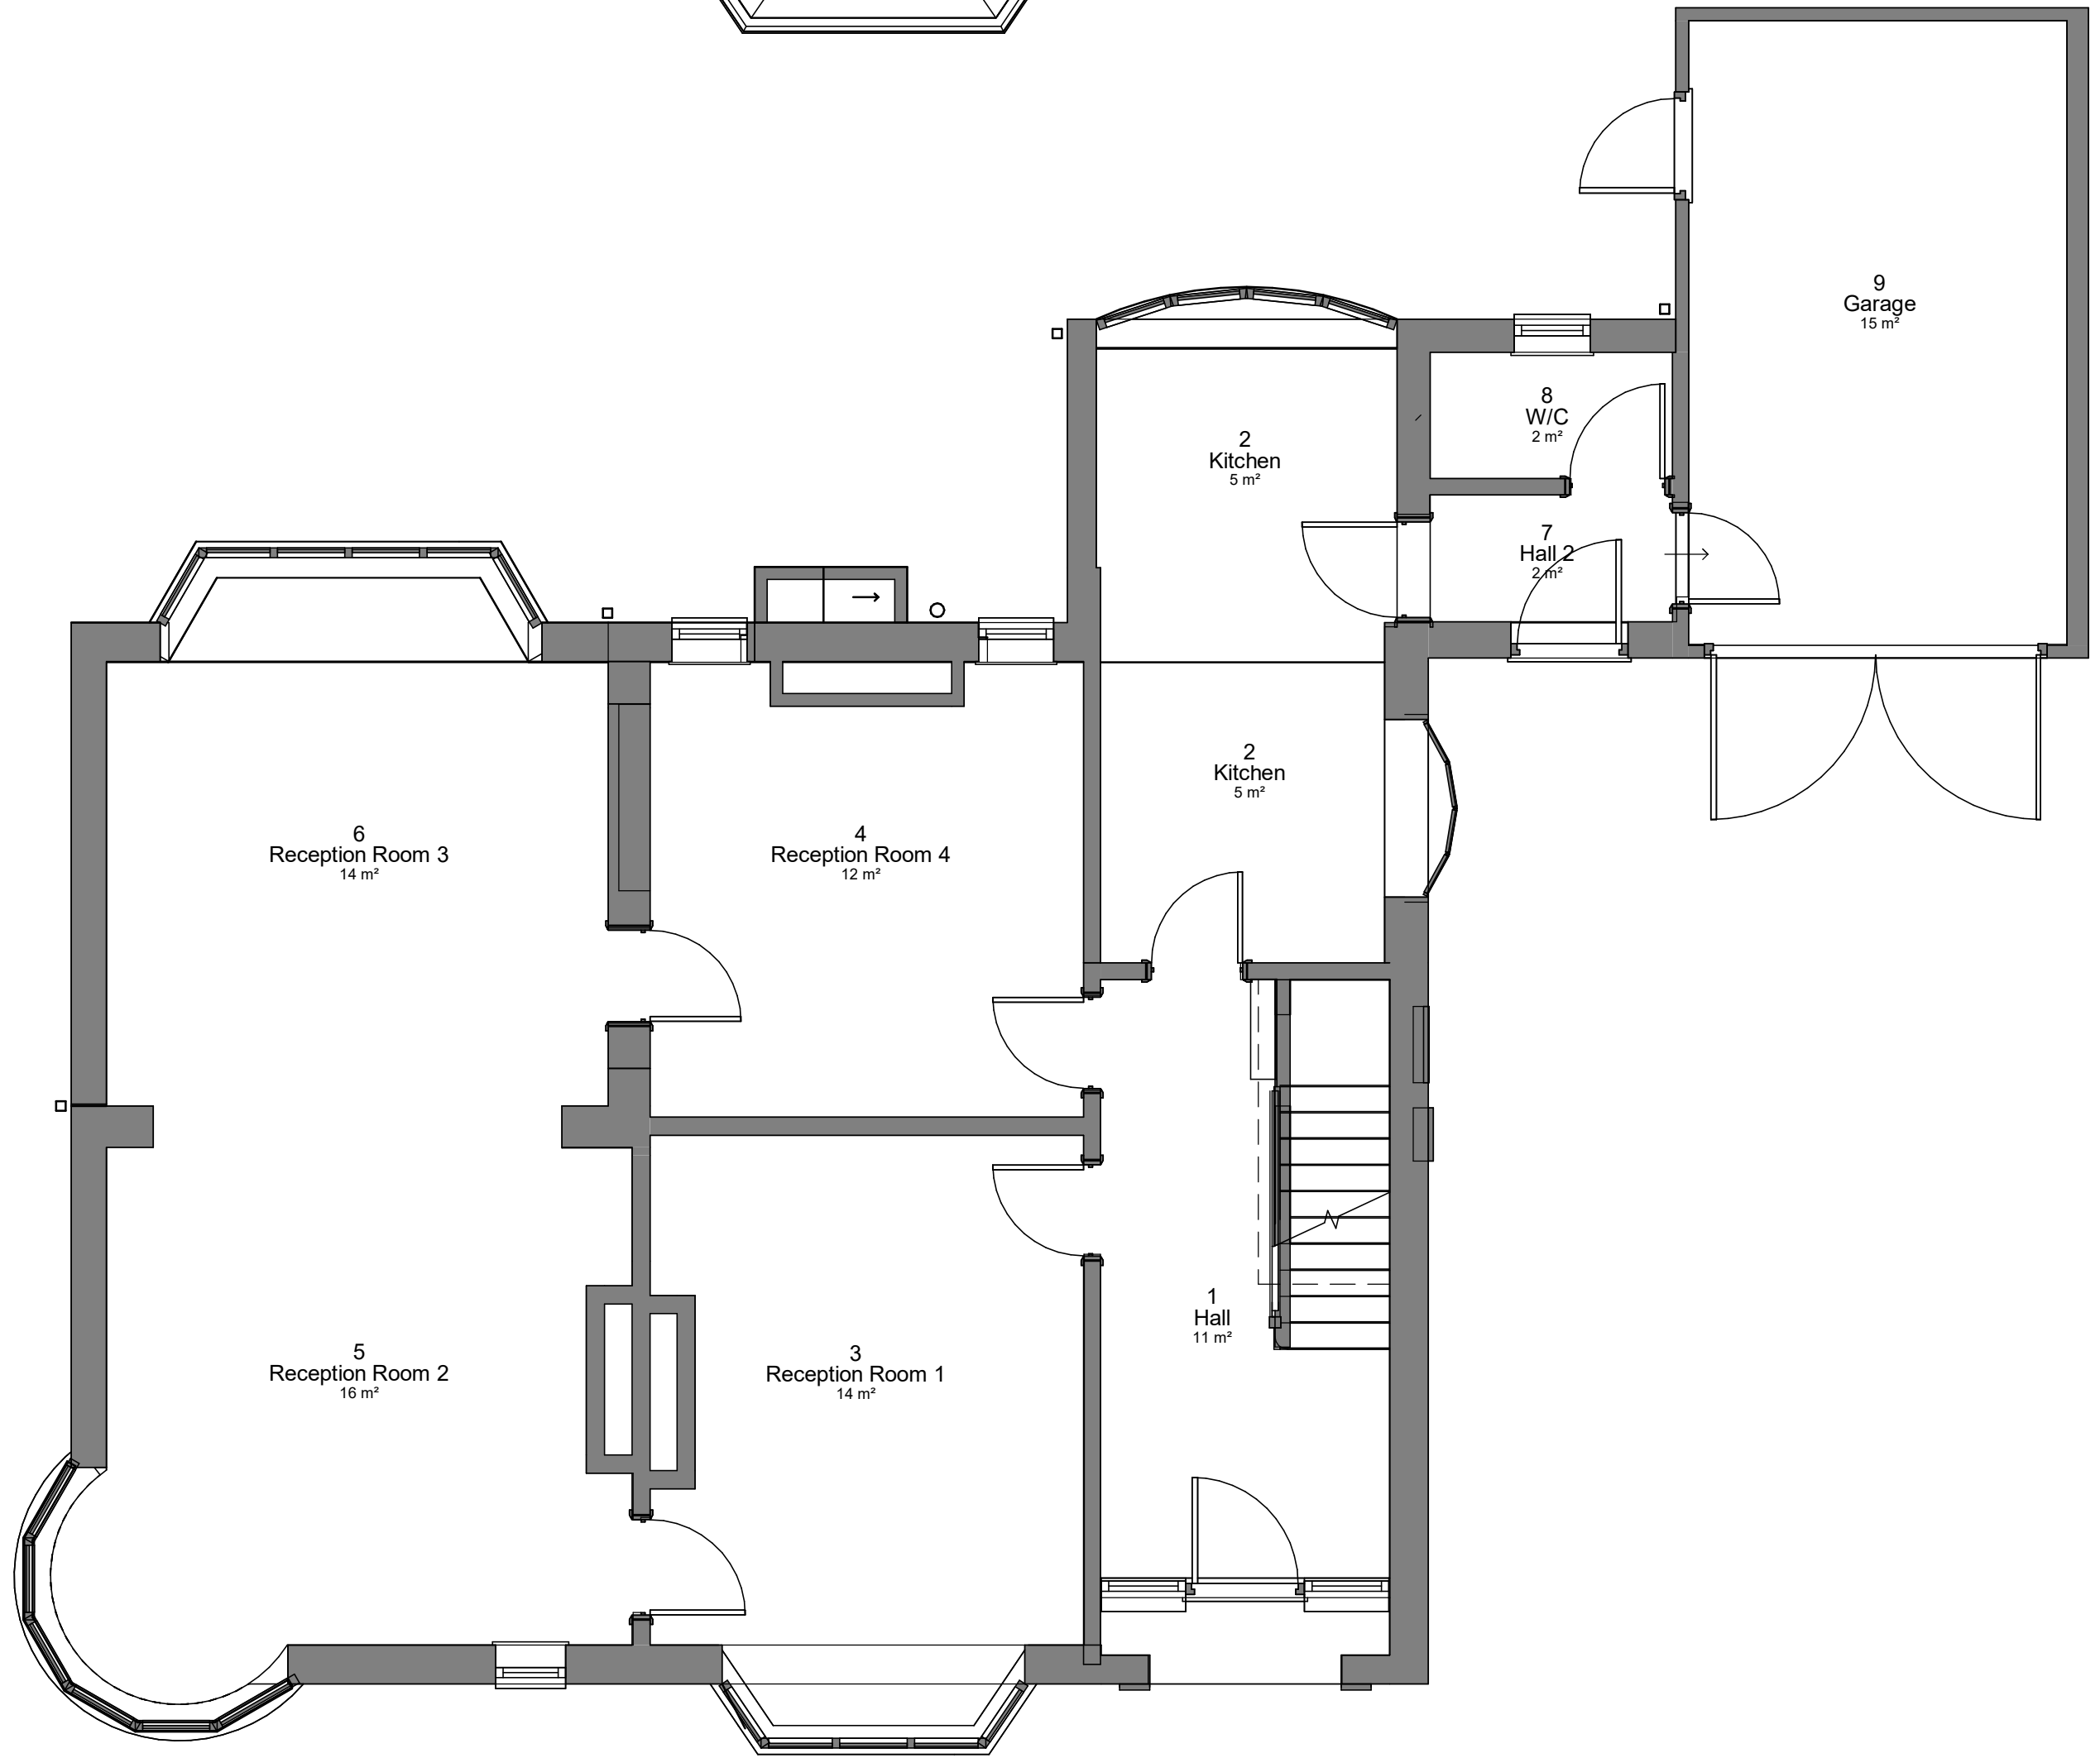

No.	Date	By	Revision
Drawing status			
S4			
Client			
Byatt			
Project/Location			
297 Draycott Old Road			
Draycott			
Stoke on Trent			
Staffordshire			
ST11 9AH			
Drawing title			
Existing Floorplans			
Date	Drawn	Checked	Job No.
06/21/24	AD	-	
Scale			
1 : 50 @A1			
Drawing number			Revision
1019-DRBS-01-ZZ-DR-A-0201			

0201