
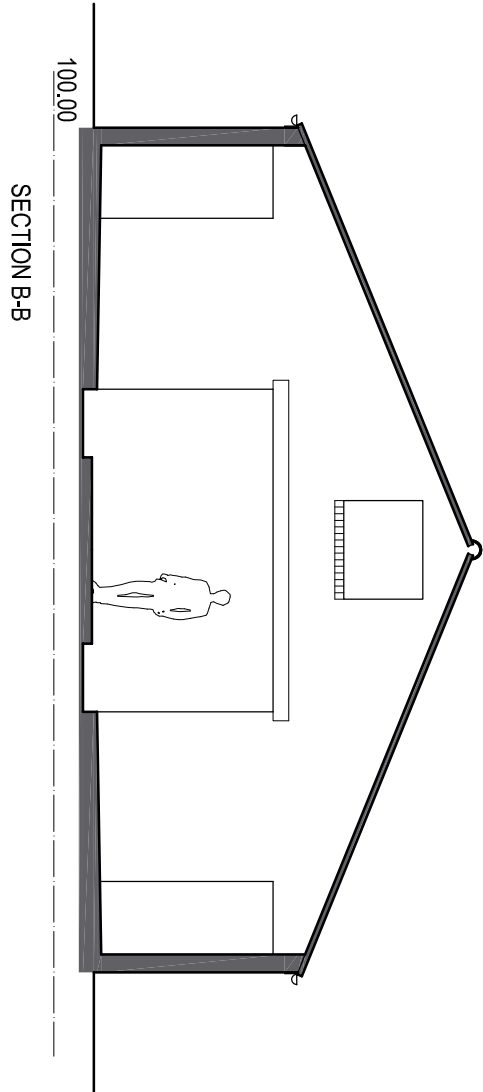
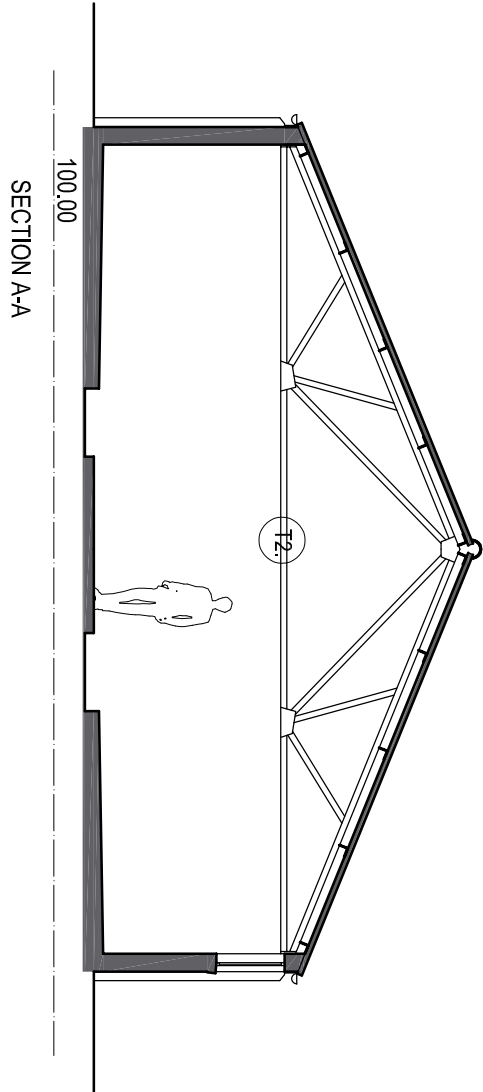
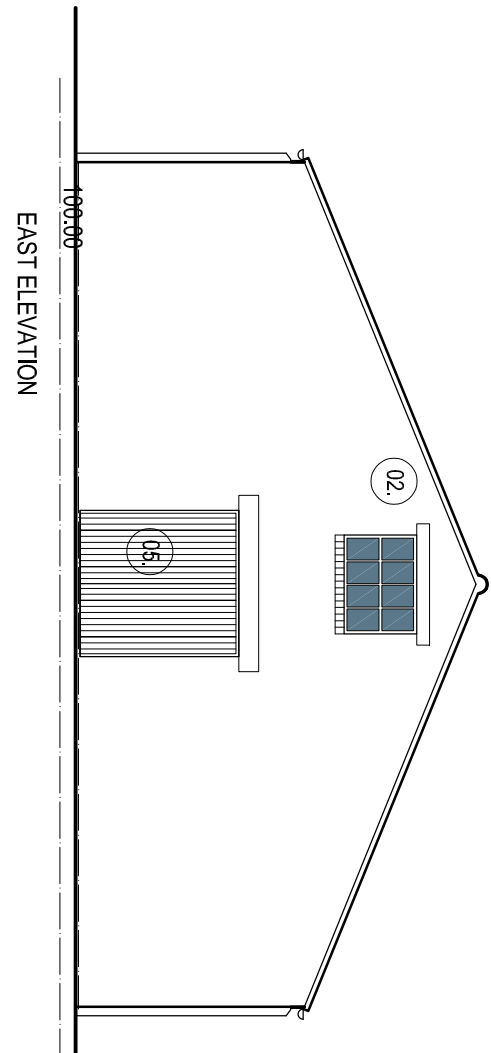
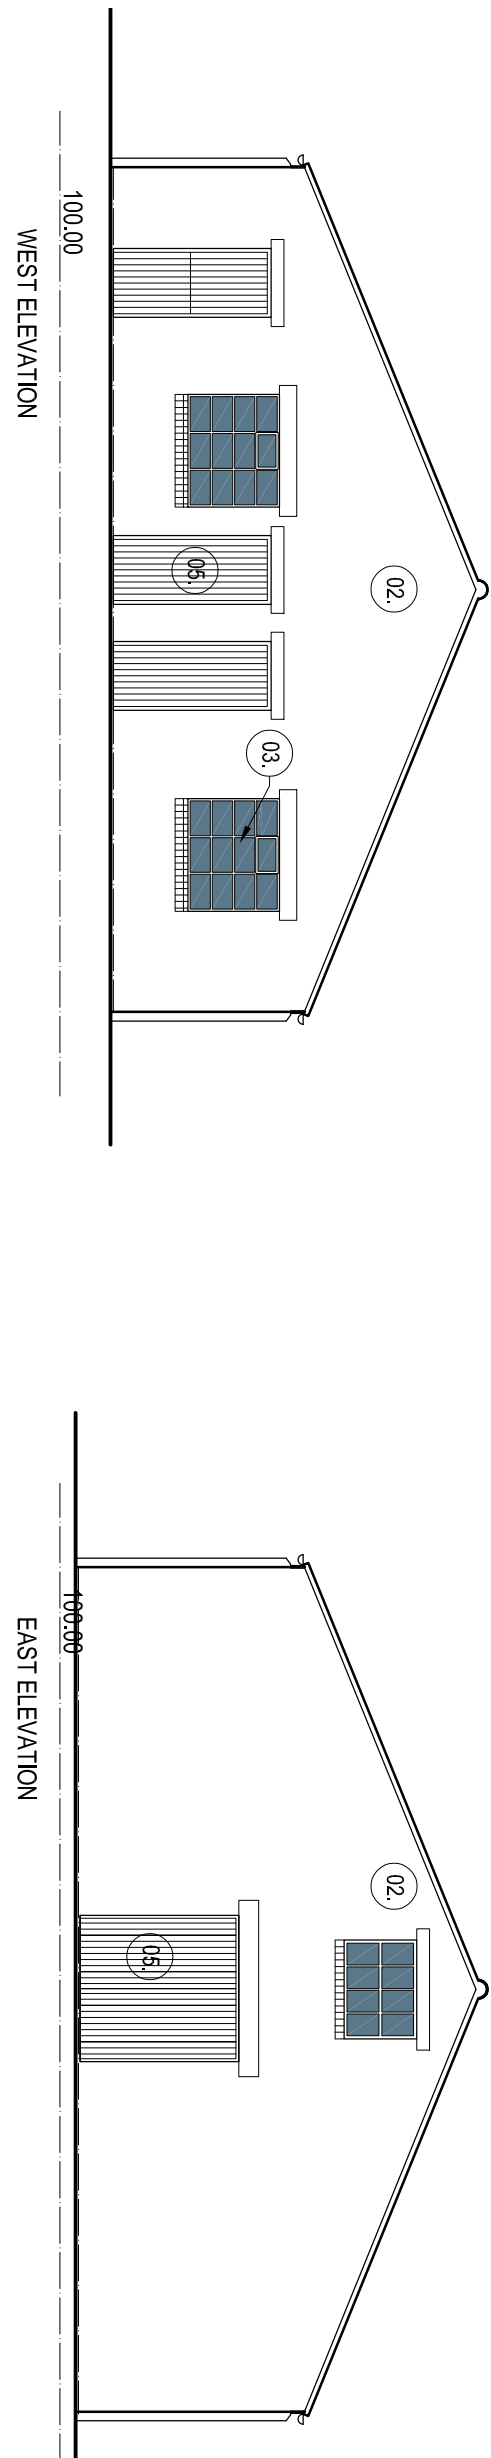
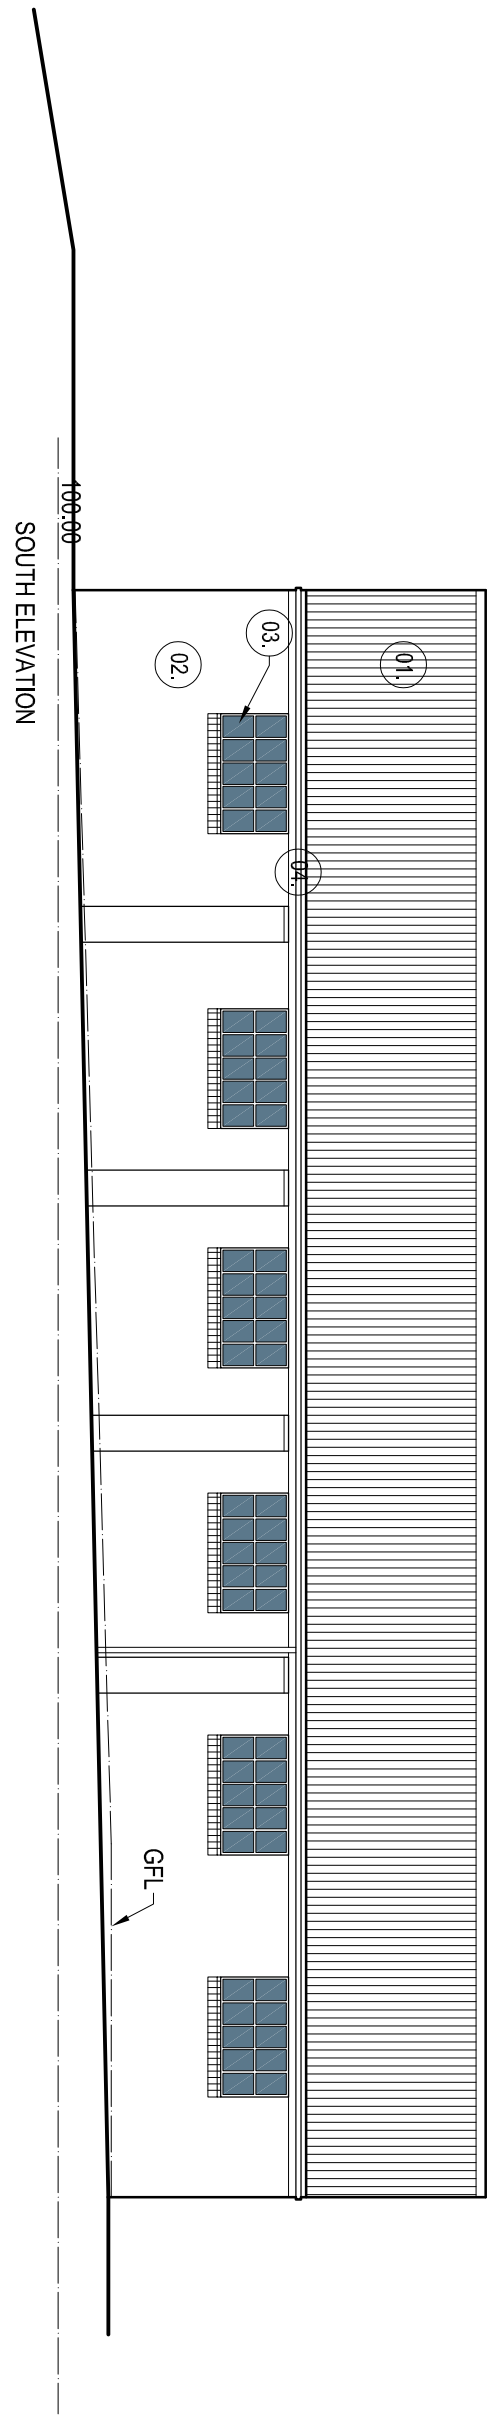
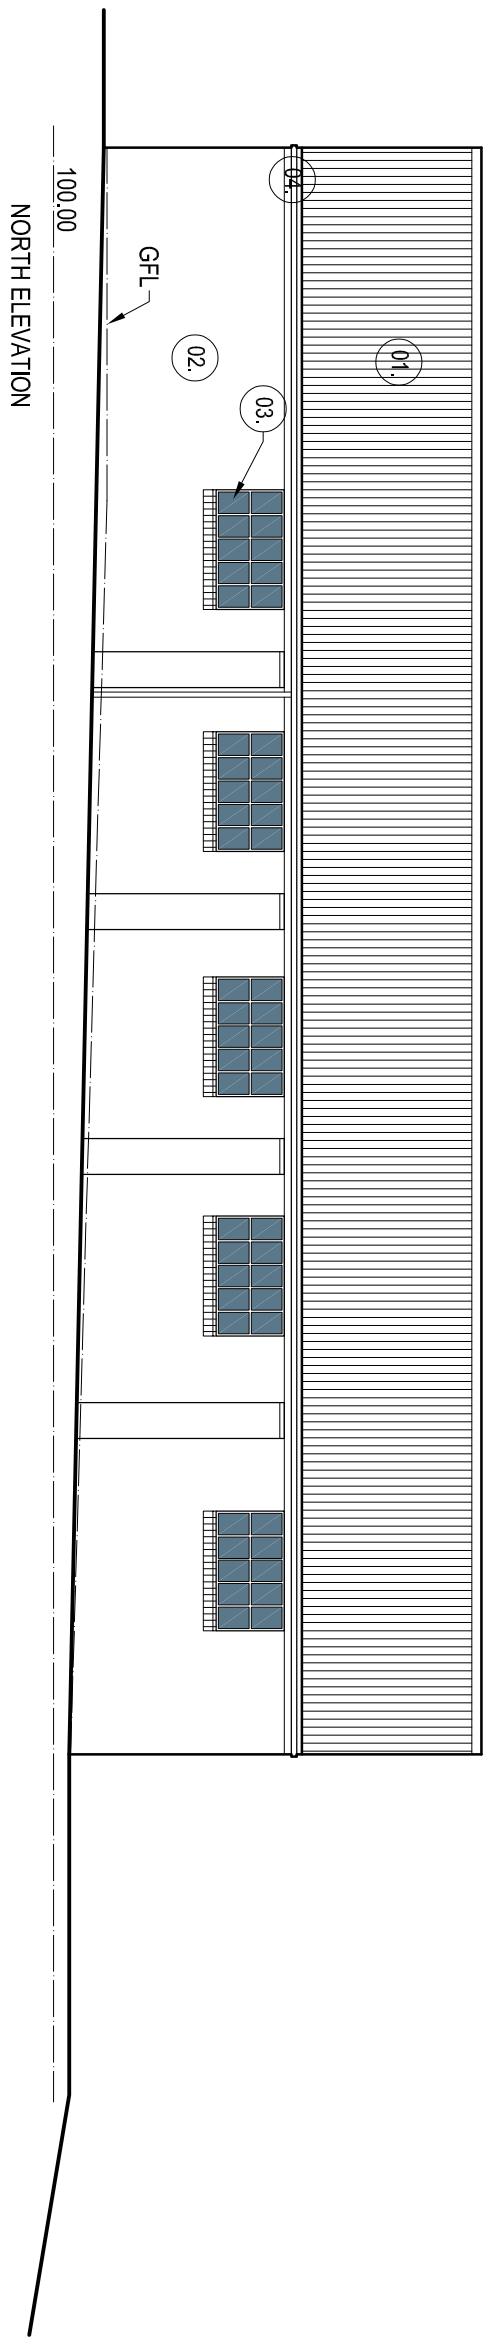


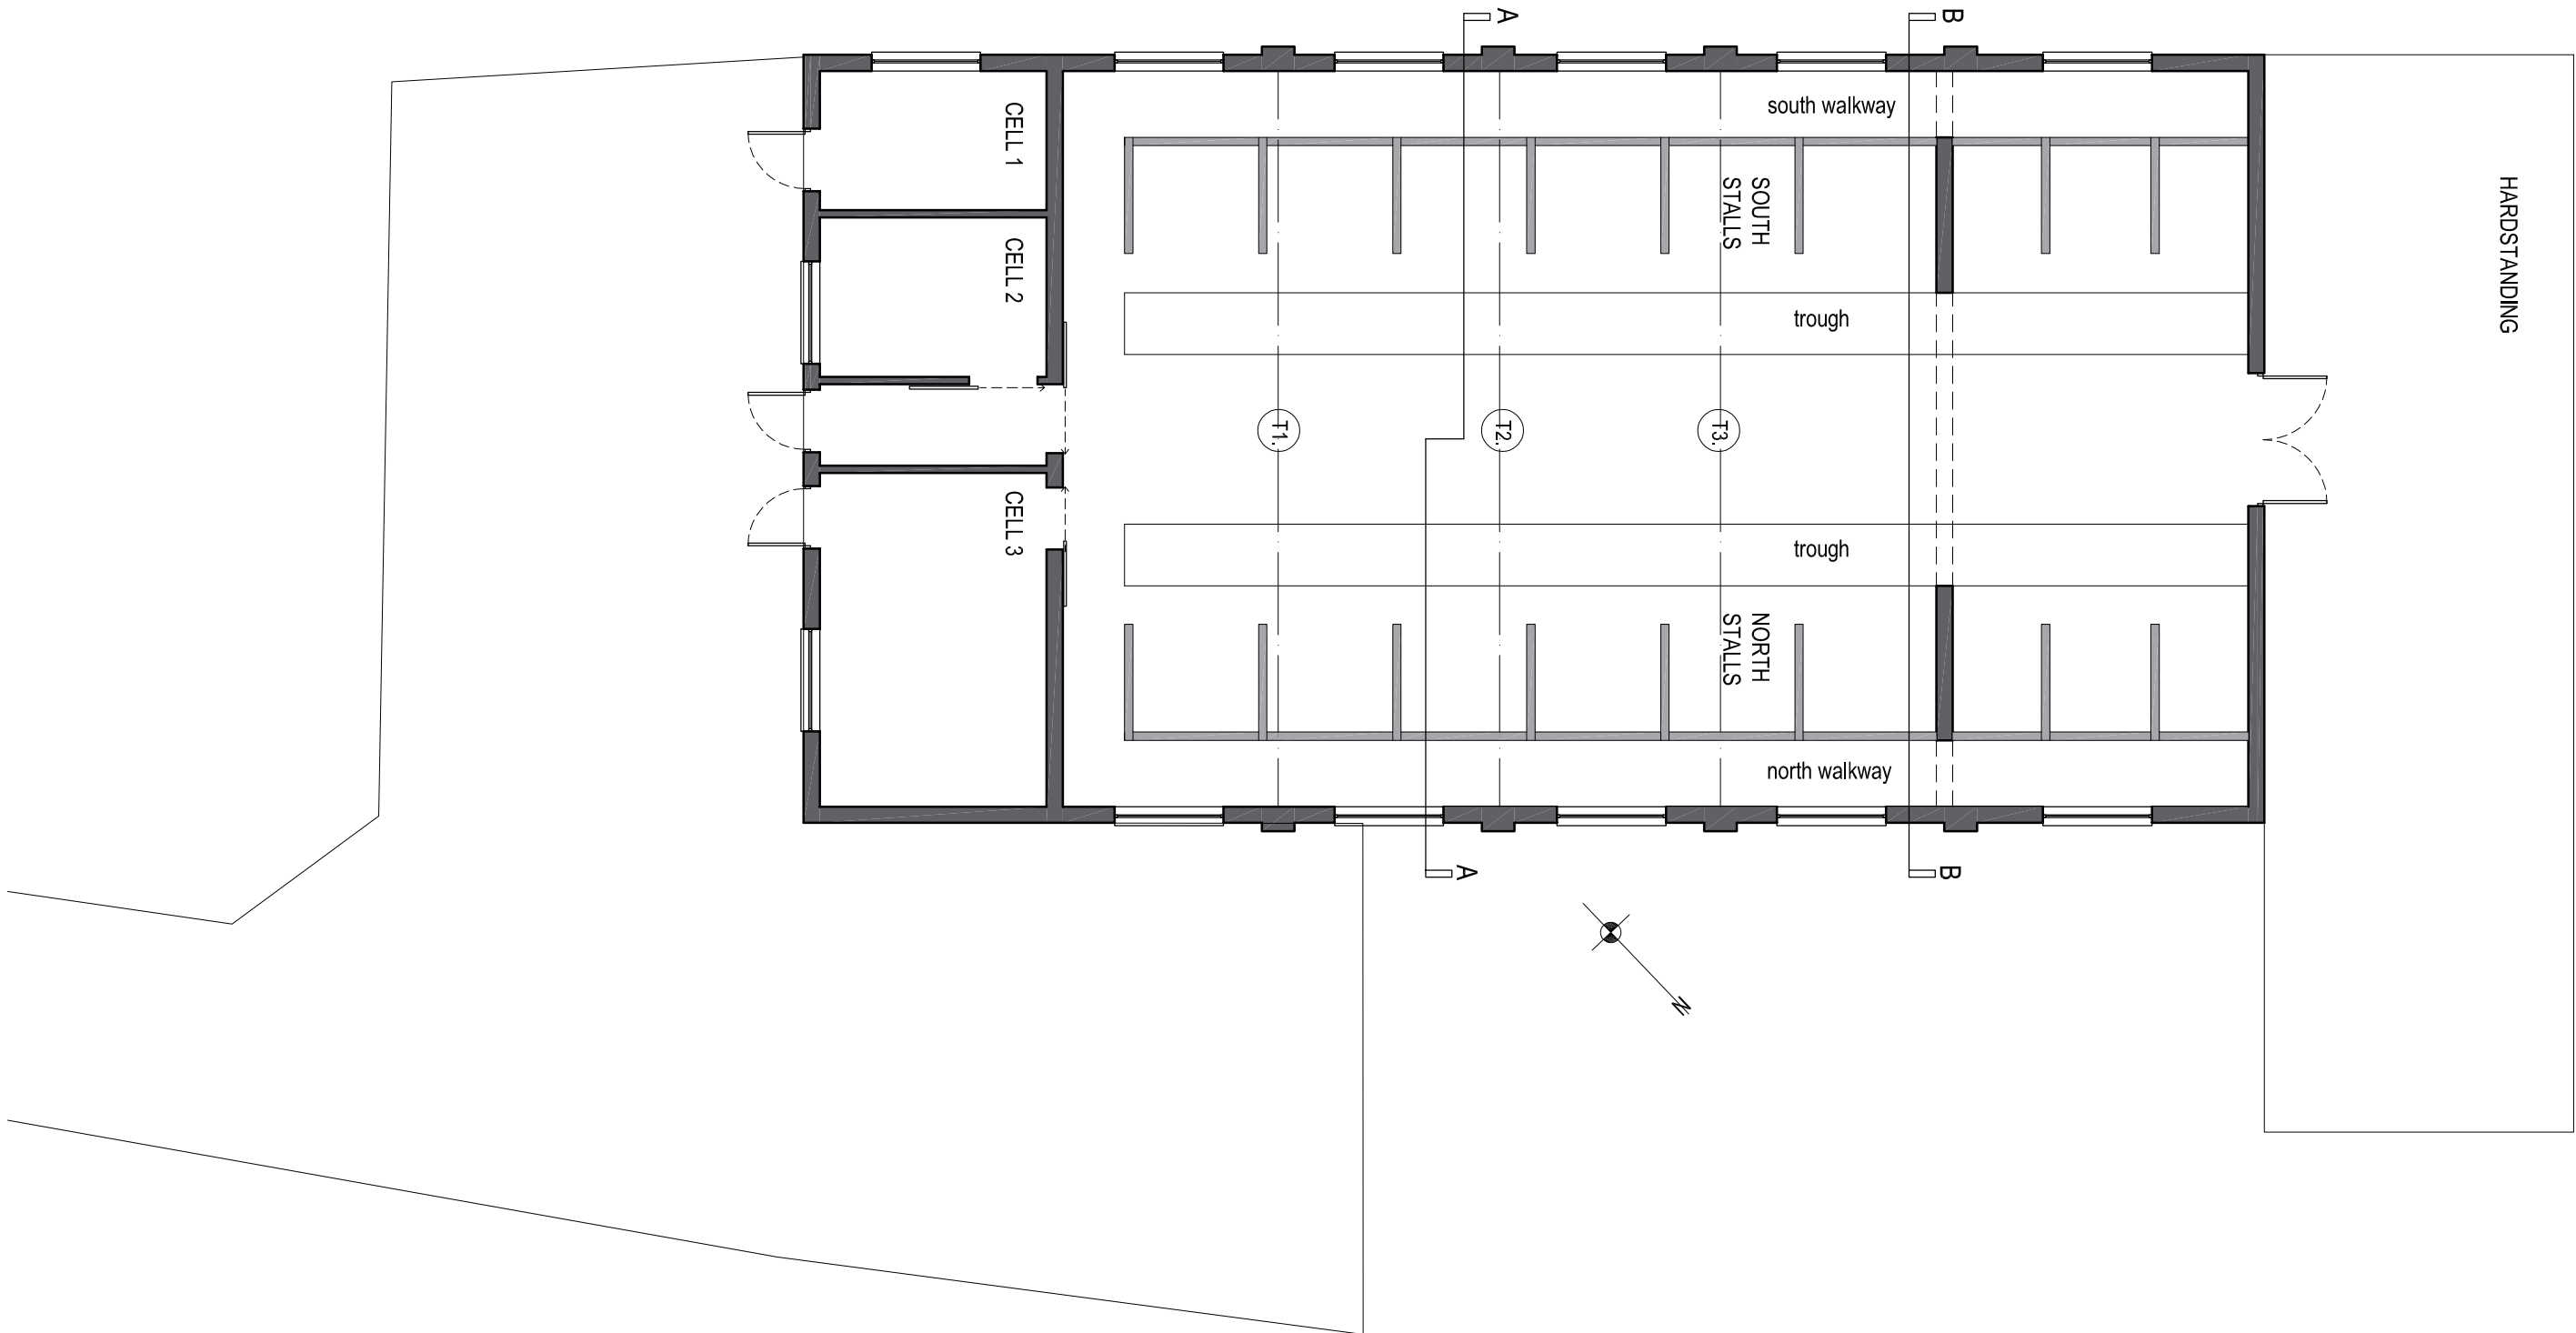


MATERIALS KEY

- 01. grey corrugated profile sheeting
- 02. red facing brick
- 03. metal framed windows with single glazed units
- 04. black plastic rainwater goods against timber fascia
- 05. timber door and frame

Revisions

Rev.	Description
1	
2	
3	
4	
5	

Job	Cloud Park Farm, Dial Lane, Congleton
Client	Barn Conversion
Title	Floor Plan, Sections and Elevations as Existing
Date	15.03.22
Scale	1/100 @ A2
Drawn By	RA
Check By	CPFB-01
Rev.	.

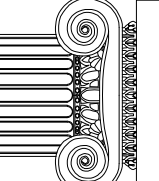

Ian Ankers architecture
Building and Design Consultants
Ryecroft Farm, Rushton Spencer, Macclesfield, SK11 0RP
t 01260 546944
e ross@ianankers.co.uk
w www.ianankers.co.uk