




SIDE ELEVATION EXISTING

'THE MOUNT', CLEWLOWS BANK, BAGNALL.

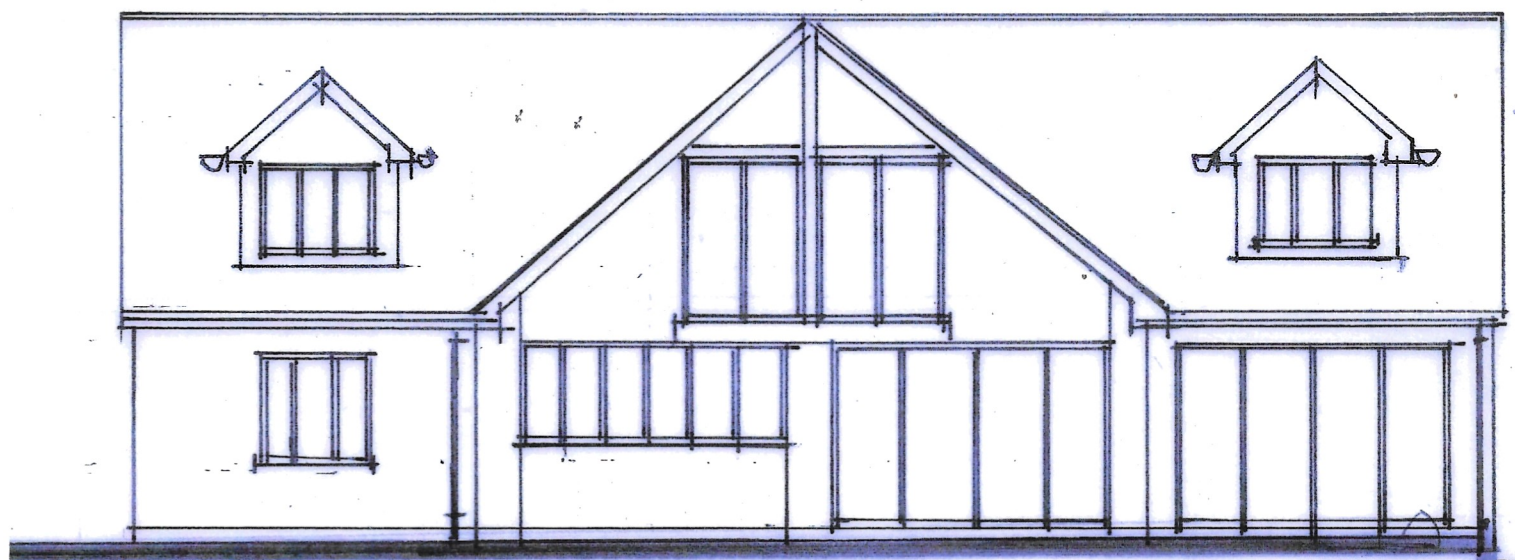

REAR ELEVATION EXISTING

L. SCALE 1:100 0 1 2 3 4 5 6 7 8