




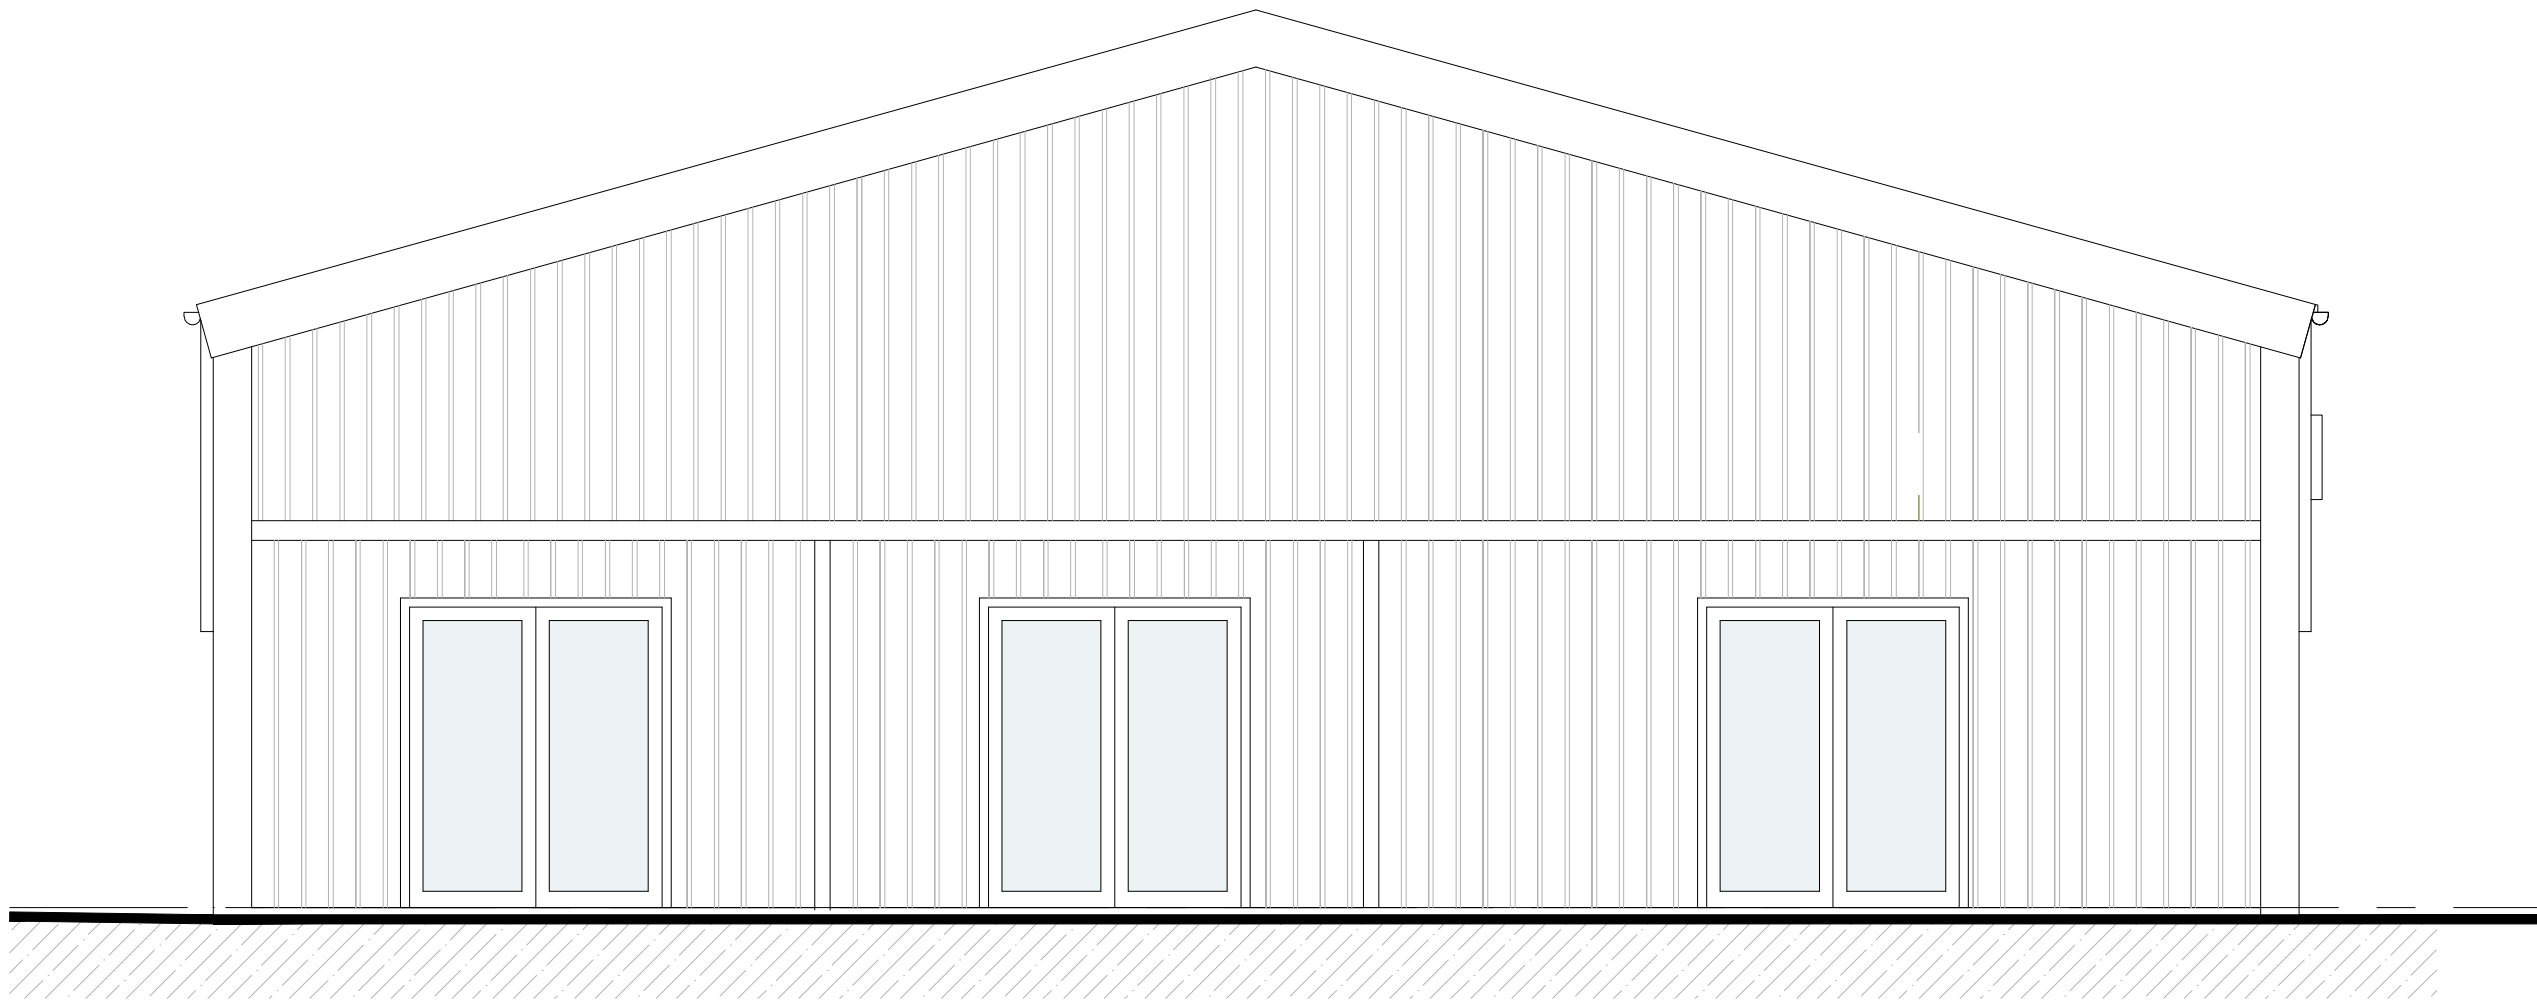

South West Elevation Scale 1:50

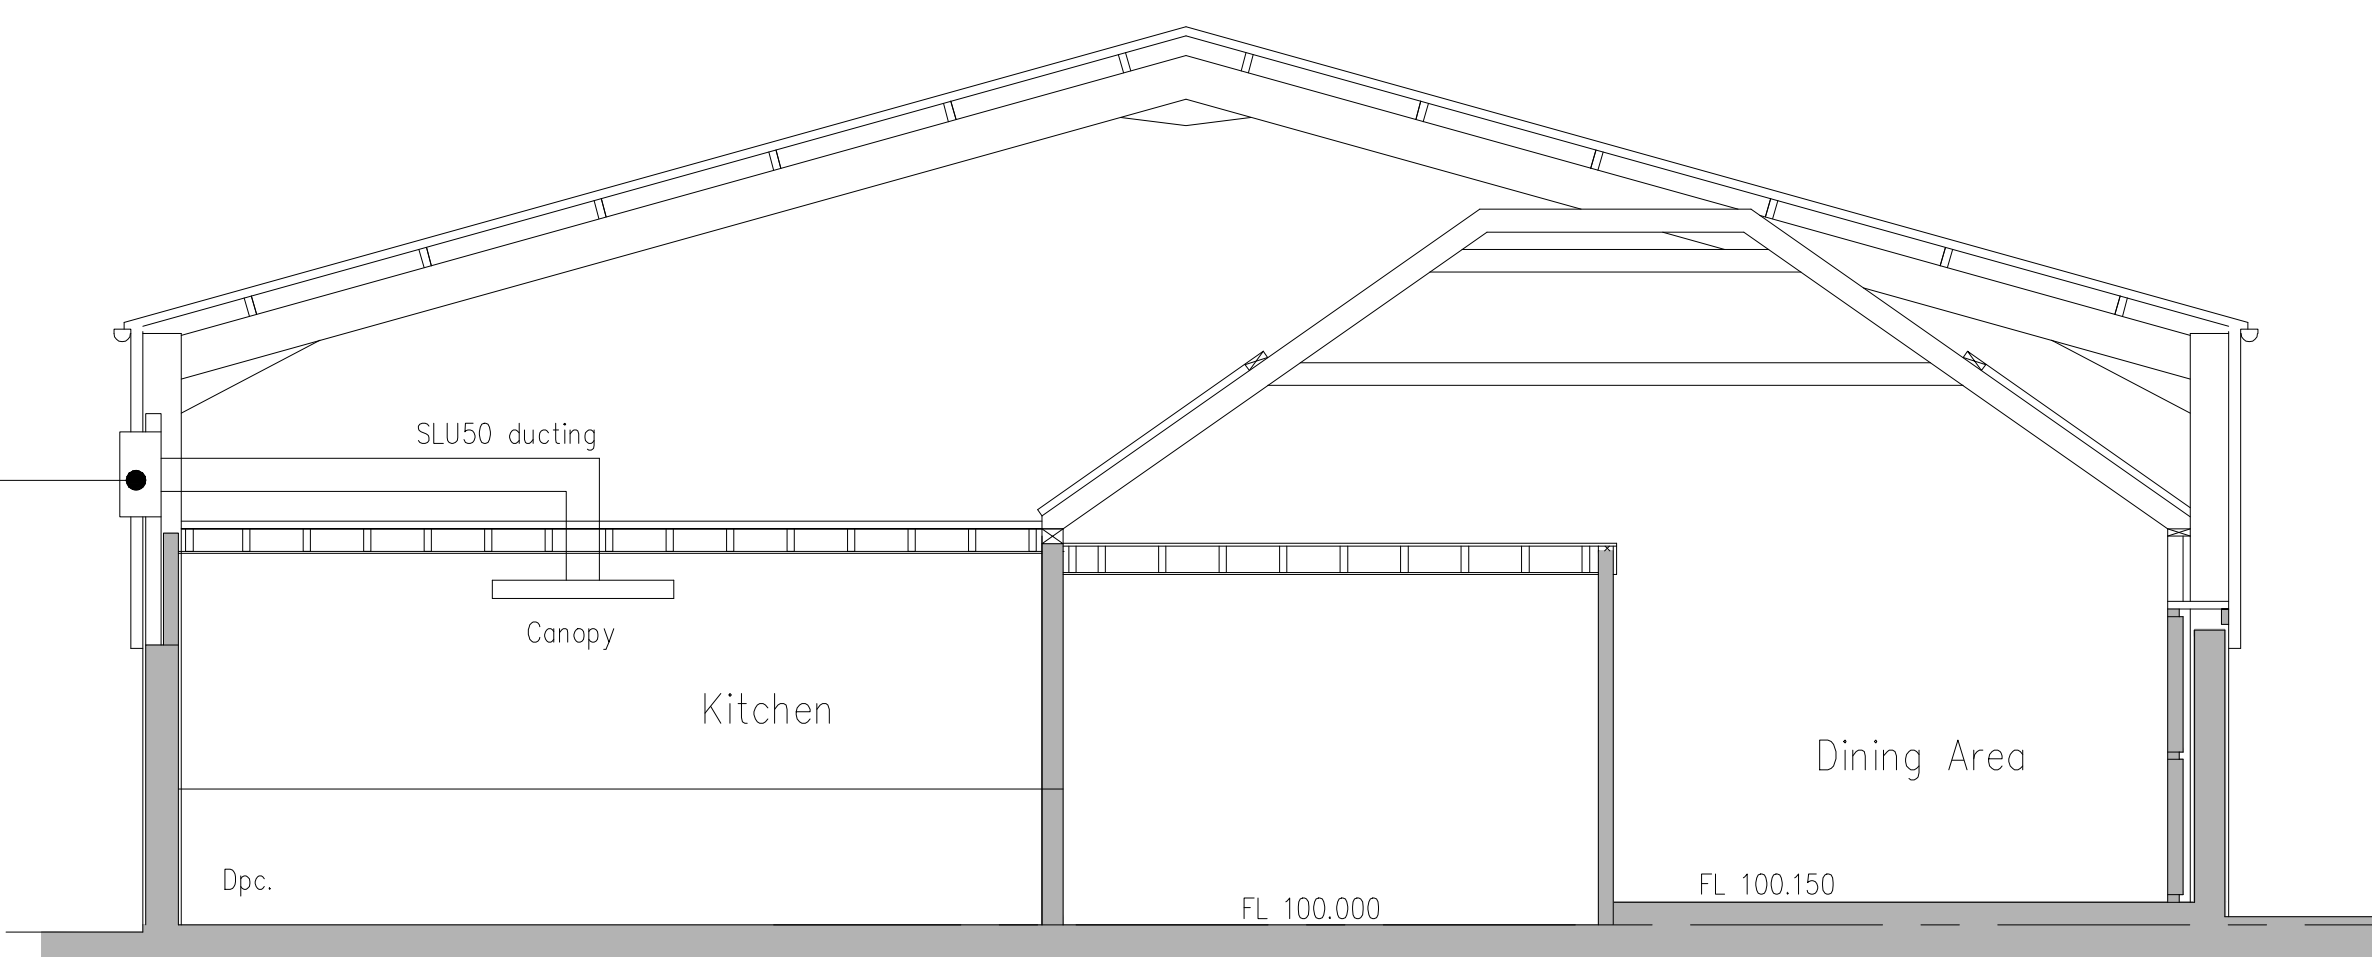


Section X-X Scale 1:50

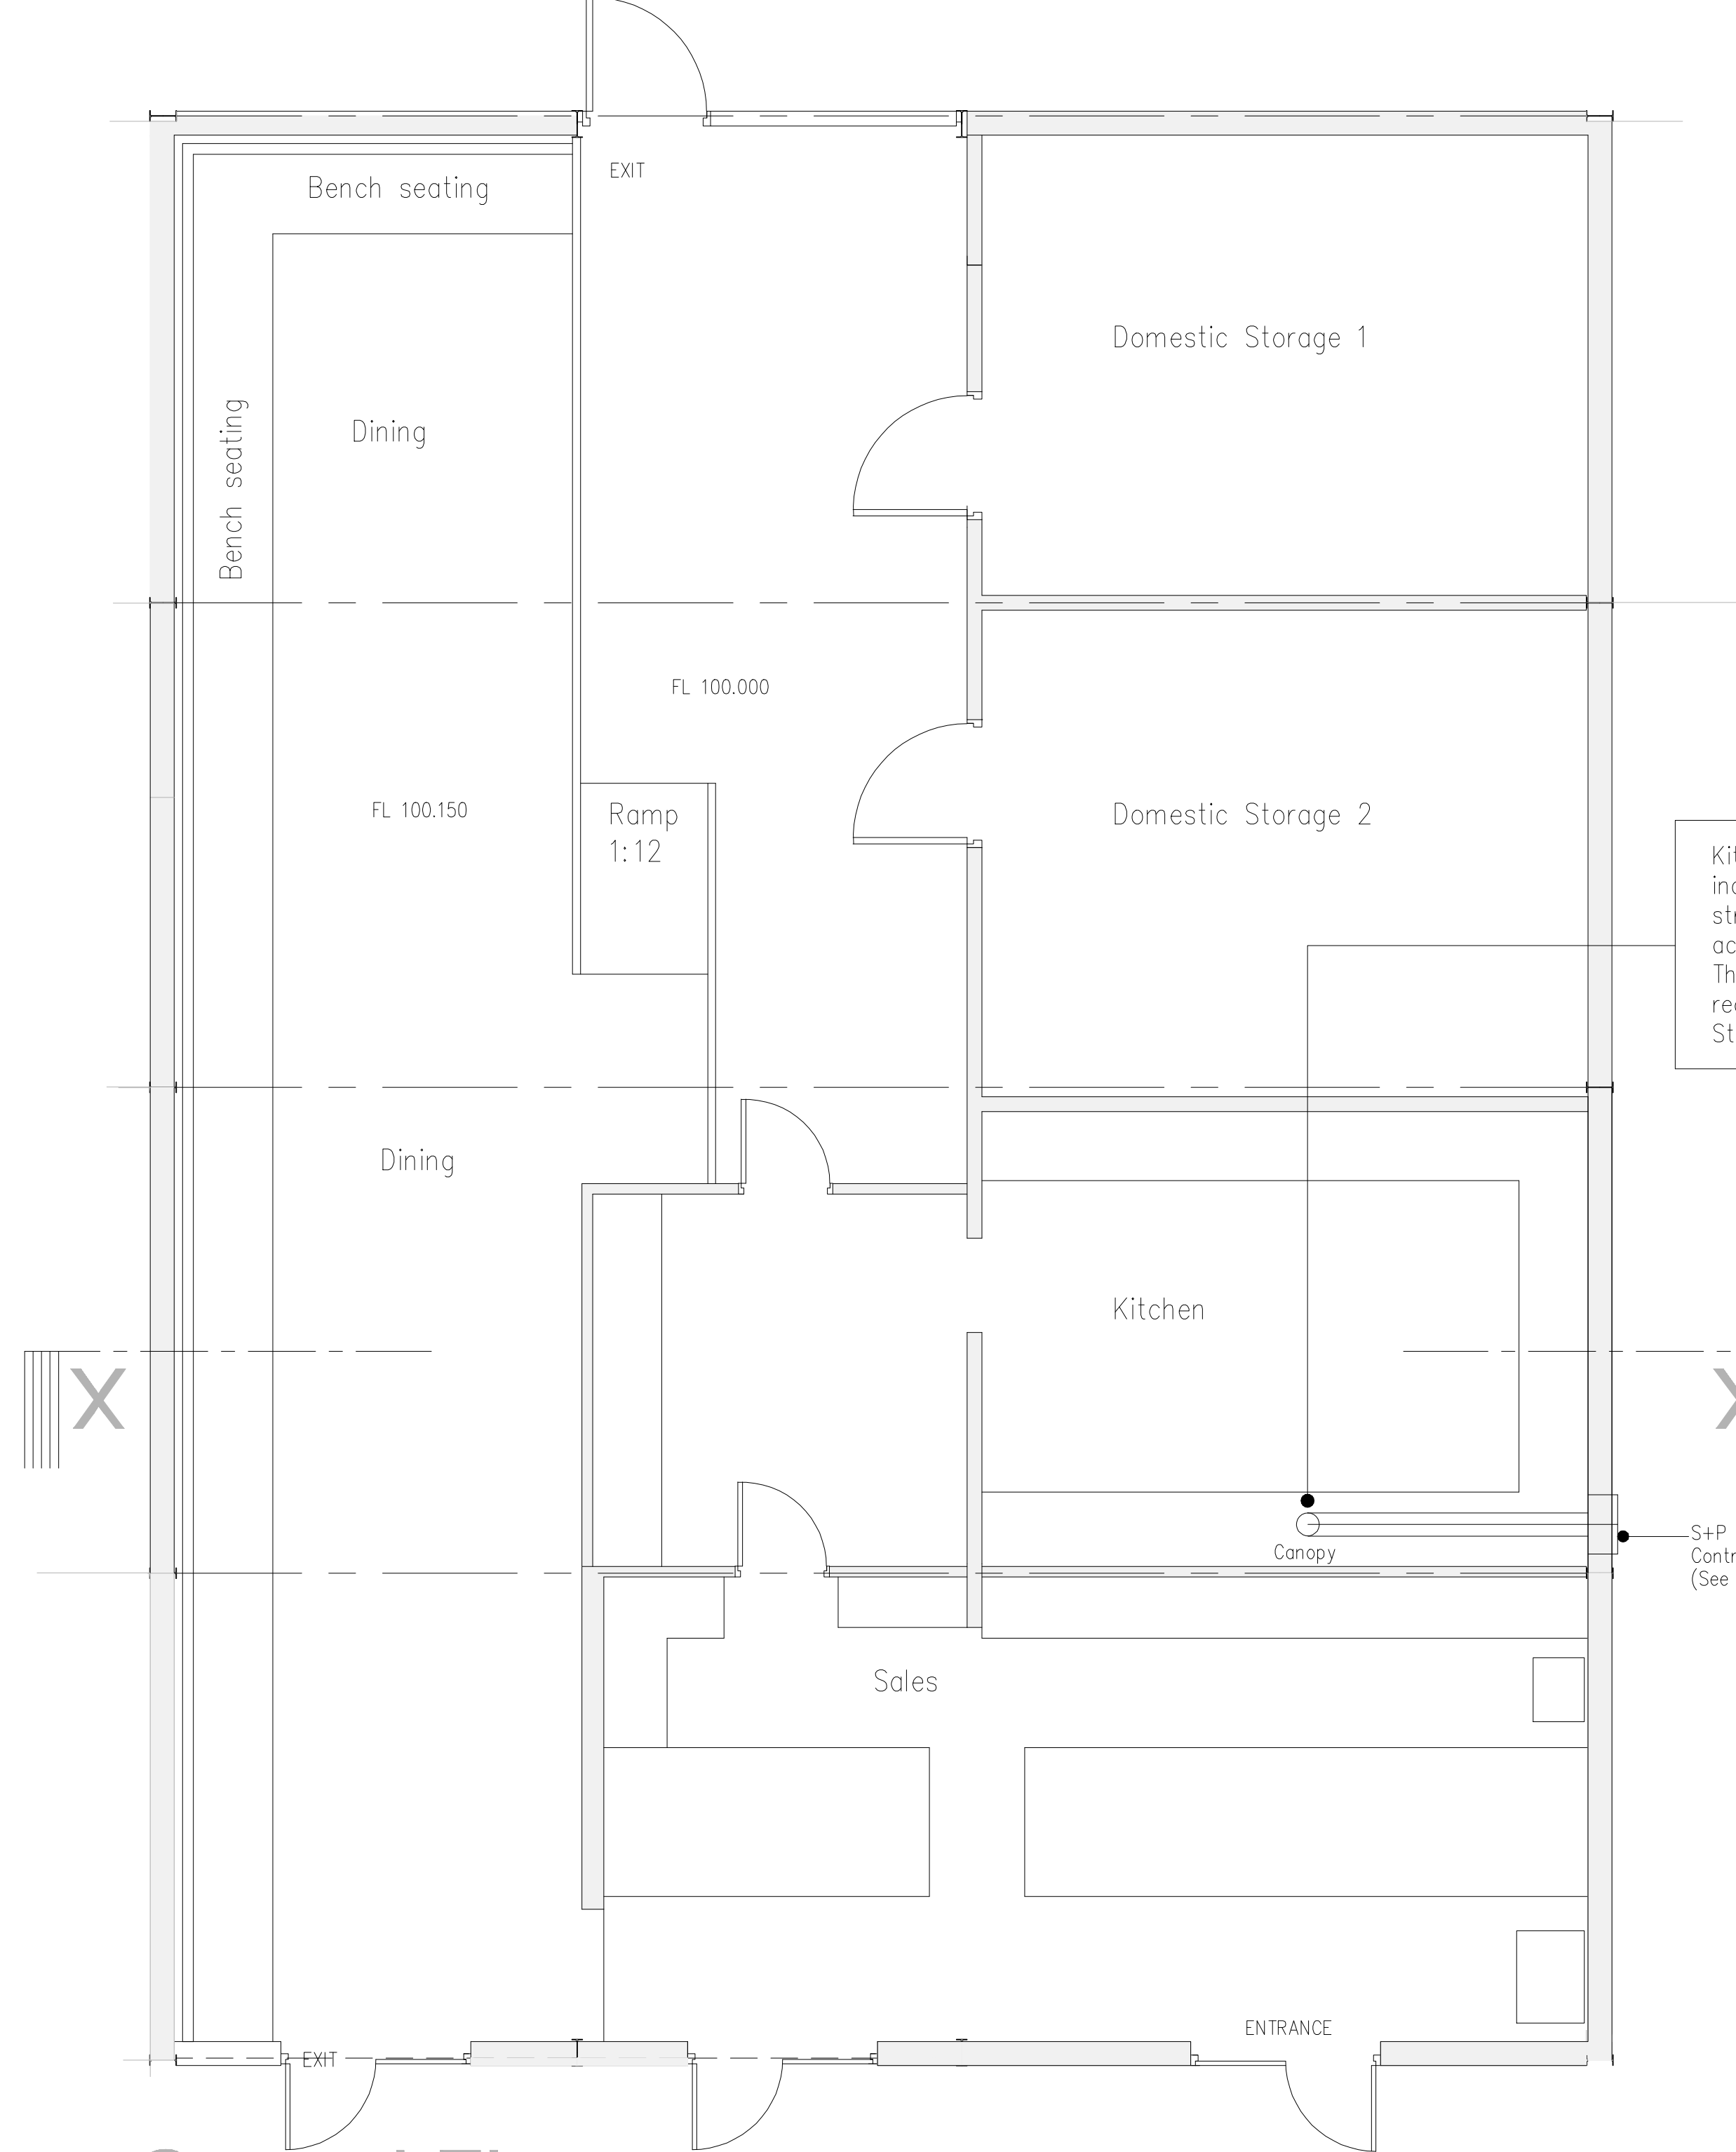


Ground Floor Scale 1:50


Kitchen Extract ventilation system to be installed by VCM Group incorporating Lindab 500mm diam. 900mm long 100mm insulated straight silencer and Longar Type 8 Ref:CARBONCUBE241824 activated carbon filter, the canopy is to be fitted with gas interlocks. The system is to be commissioned and certified by Gas Safe registered Engineers and maintained in compliance with TR19 Standards and Regulations.

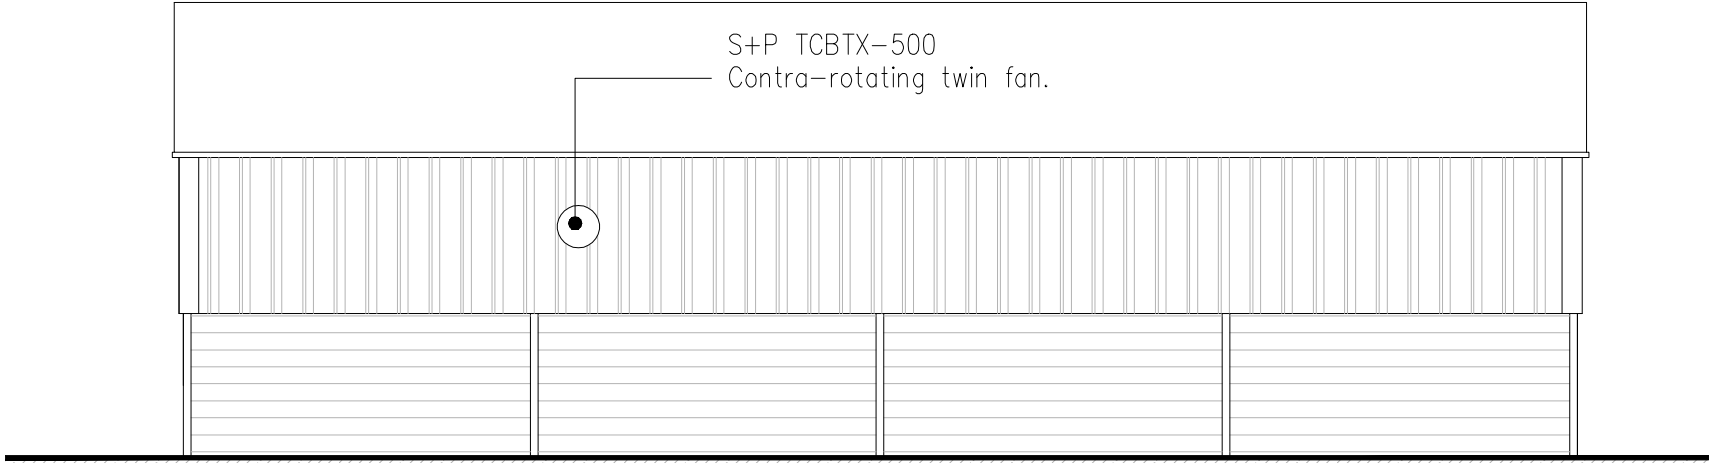


South East Elevation Scale 1:100

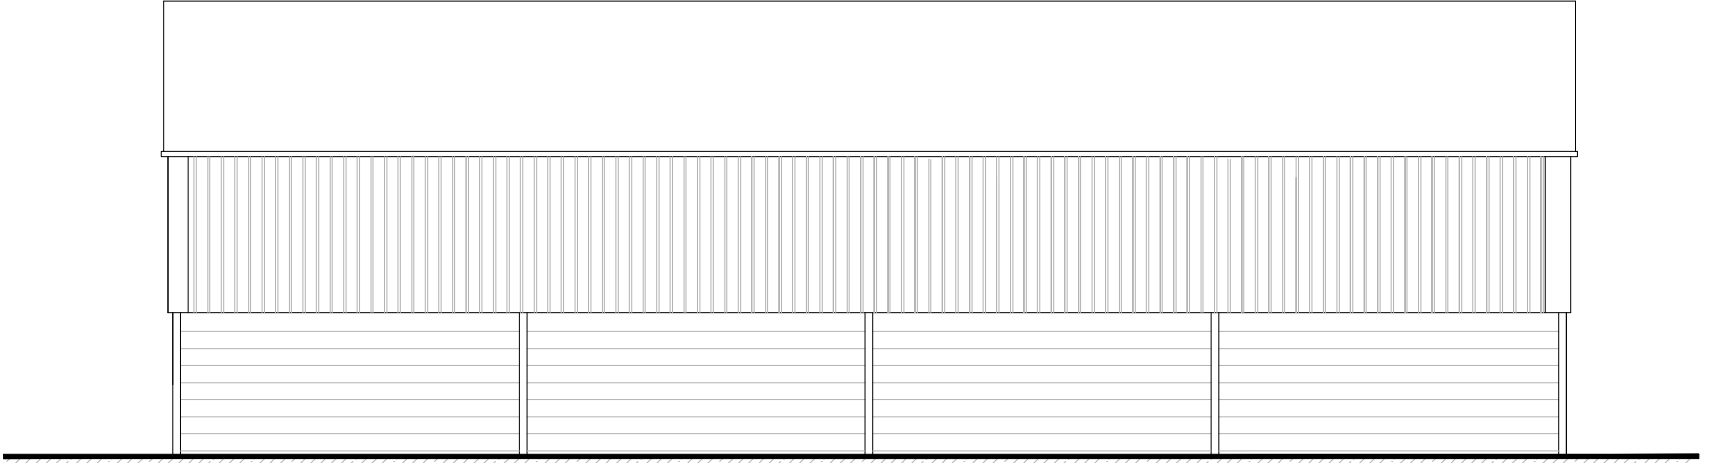

North West Elevation Scale 1:100

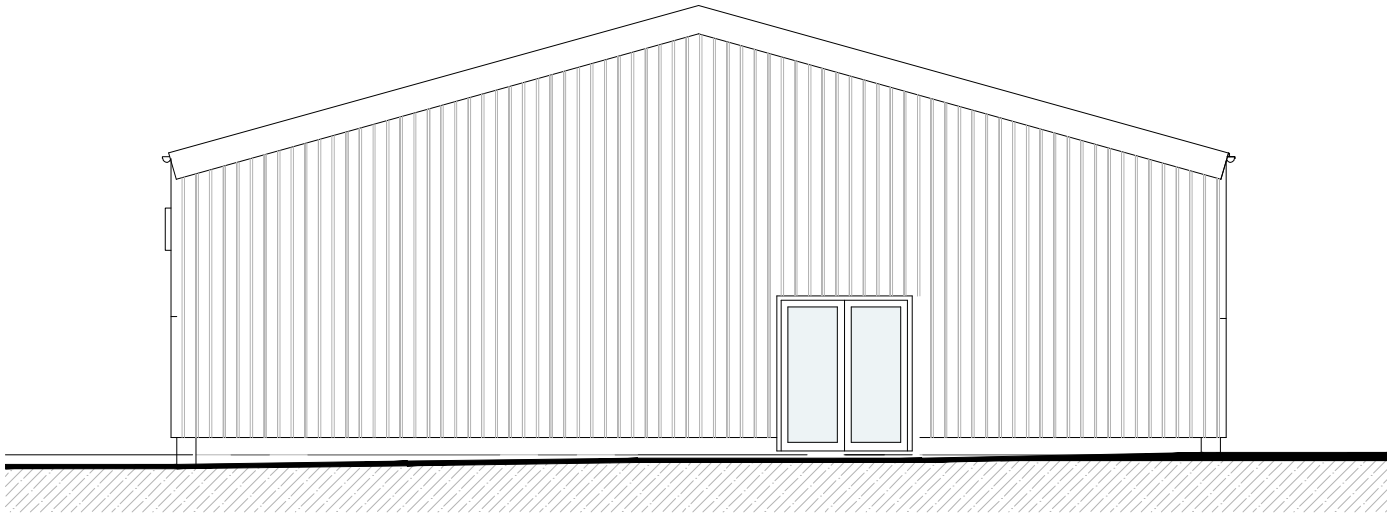

North East Elevation Scale 1:100

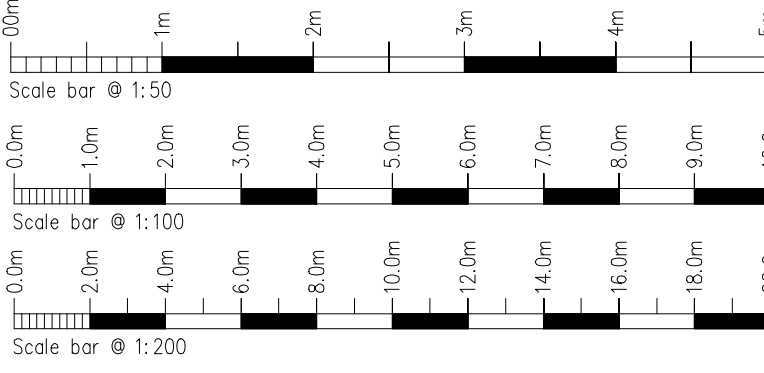

Rev.	Drawn	Comments.	Date
A	ACB	Add specification on ventilation silencers and carbon filters.	30.07.24

MAC
ARCHITECTURAL DESIGN LTD
Moorland House, 123 Moorland Road, Burslem, ST6 1JD.
T:01782 503302 E:admin@mac-arch.co.uk

Client:
Mr C Taylor

Project:
Proposed formation of Kitchen within existing retail outbuilding at Springfield House Hulme Lane. Hulme Stoke on Trent. Staffordshire ST3 5BH.

Title:
Plans & Elevations.

Status:
Planning.

Size A1: Drawn: April 2024 Drawing Ref: 1845-12