


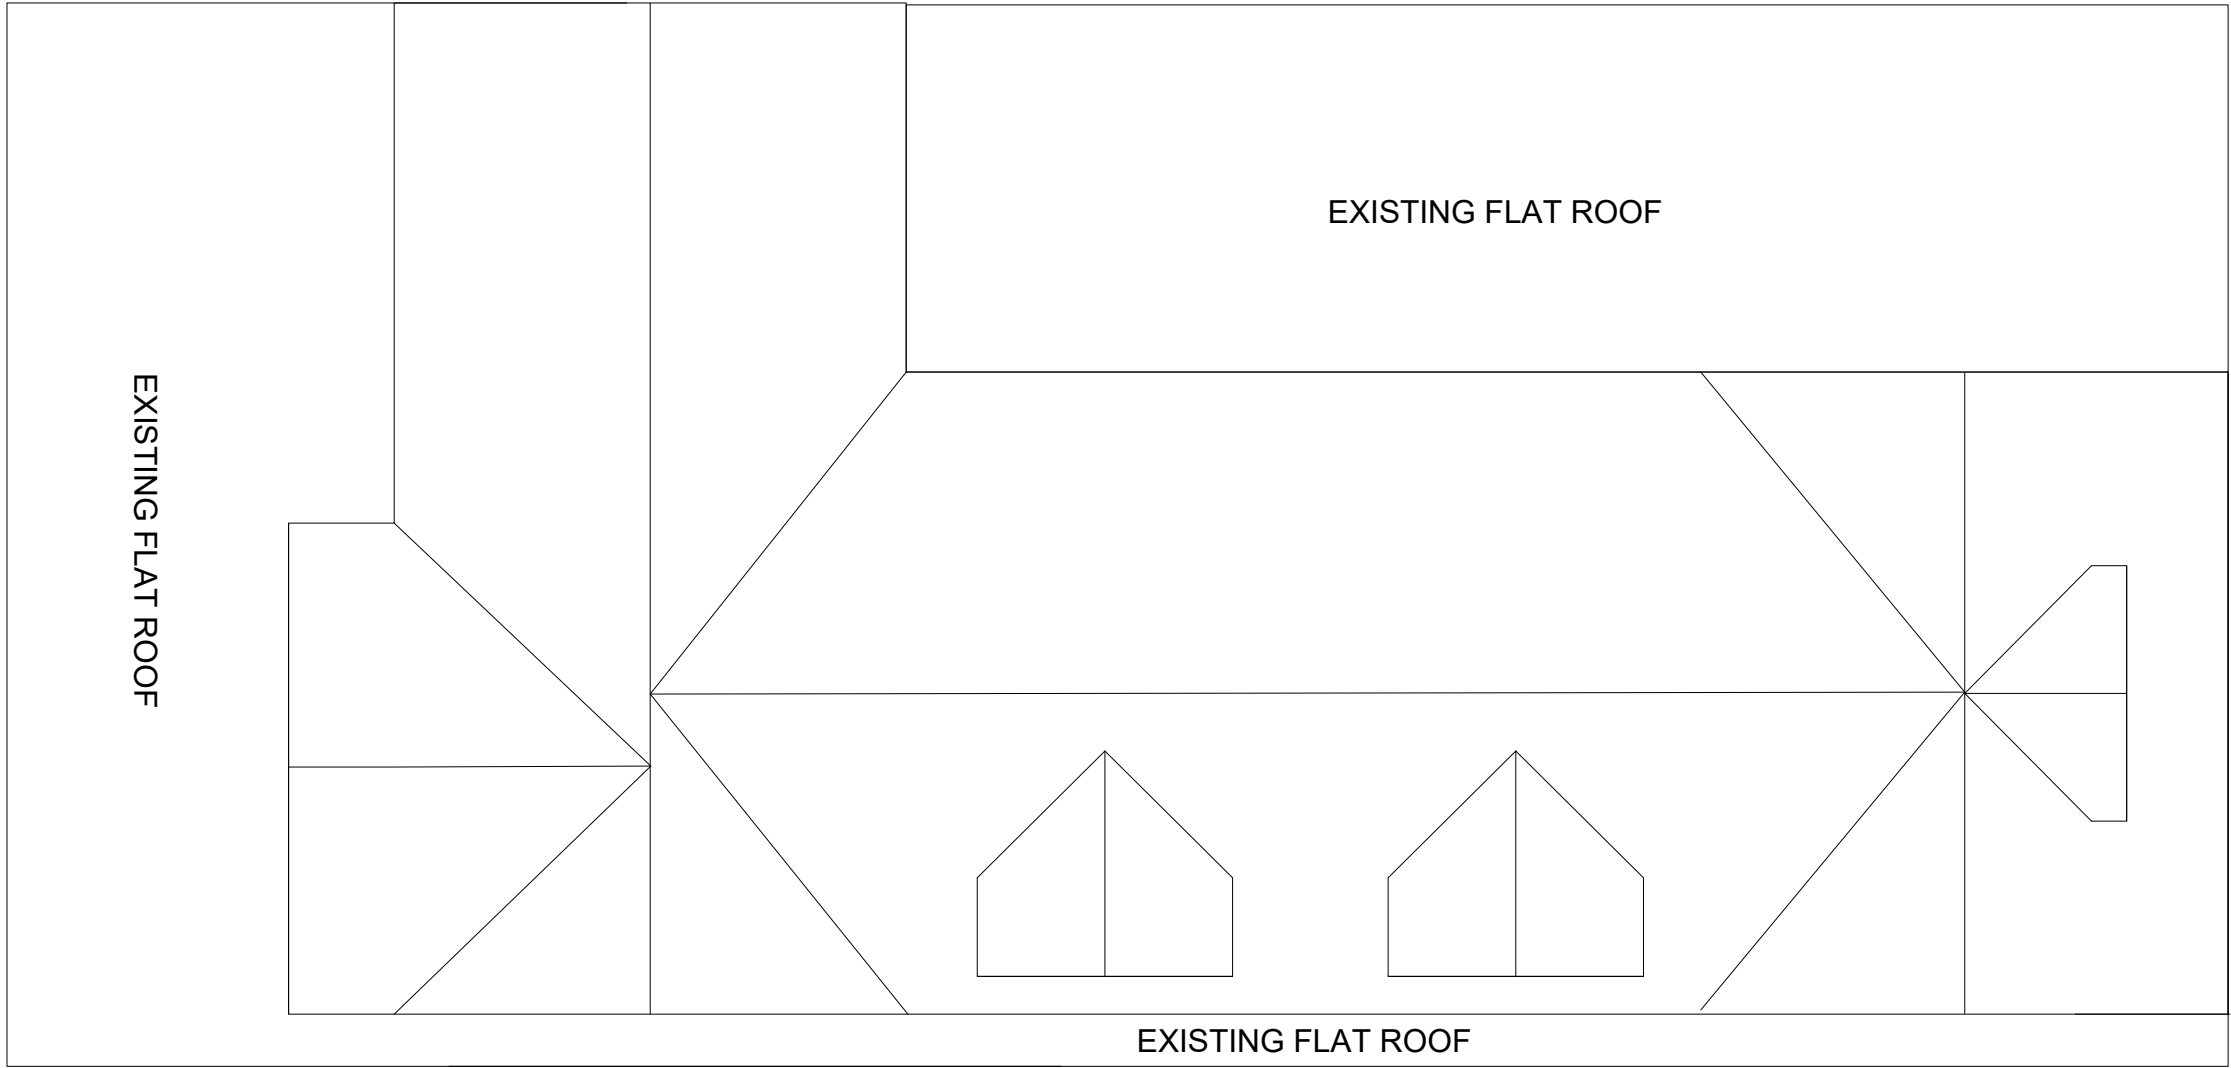

PROPOSED ROOF PLAN



Drawing no. 7

| date   | rev.     | revision/author/checker |
|---|----------|-------------------------|
| purpose of issue   |          |                         |
| PLANNING   |          |                         |
| project   |          |                         |
| 321-325 Uthoxeter Road, Blythe Bridge, Stoke-on-Trent ST11 9QA                                                                                          |          |                         |
| drawing   |          |                         |
| PROPOSED ROOF PLAN   |          |                         |
| Job no.   |          | rev.                    |
| 2023-114   |          |                         |
| drawn   | I RF     | checked                 |
| scale   | 1:100@A3 | date 31.05.2024         |
| 51 COLESHILL ROAD BIRMINGHAM B36 8DT<br>TEL: 0121-783-6211 Mob: 07852135845<br>Email: gs@architectureinteriors.co.uk<br>www.architectureinteriors.co.uk |          |                         |