


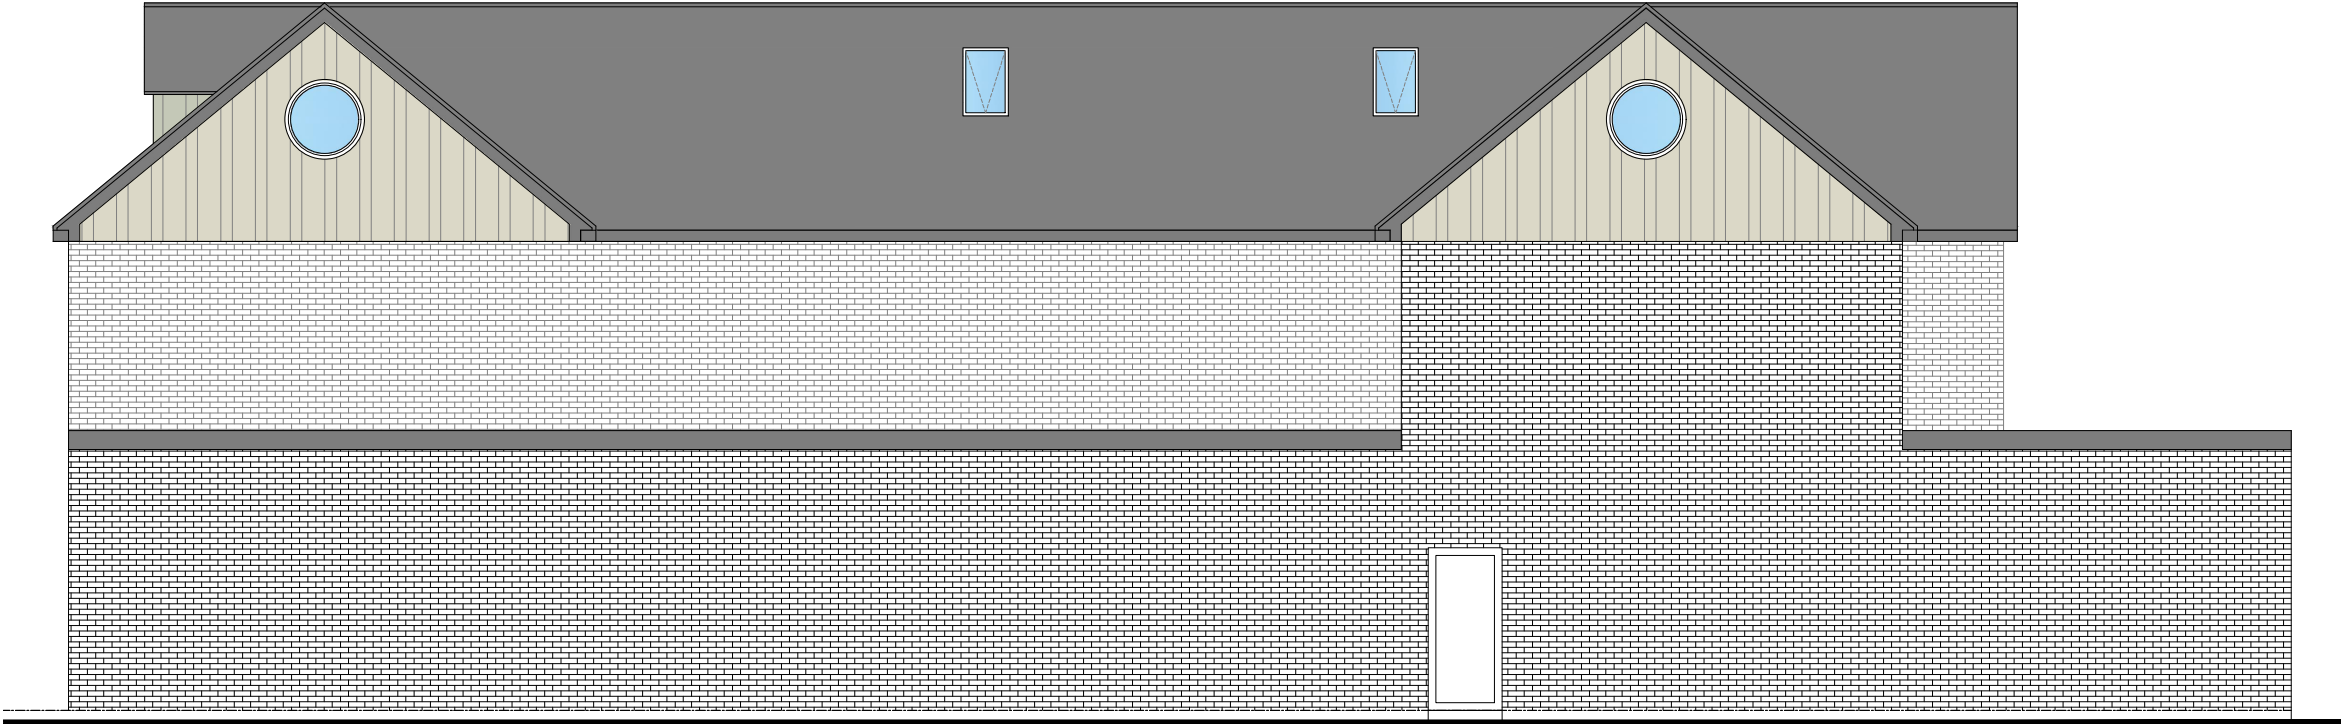

Proposed Front Elevation



Proposed Rear Elevation



Drawing no. 8

|   |                        |                         |
|---|------------------------|-------------------------|
| date   | rev                    | revision/author/checker |
| purpose of issue<br><b>PRE-APPLICATION</b>   |                        |                         |
| project<br><b>321-325 Uthorxeter Road, Blythe Bridge,<br/>Stoke-on-Trent ST11 9QA</b>                                                                   |                        |                         |
| drawing<br><b>PROPOSED ELEVATIONS - FRONT / BACK</b>   |                        |                         |
| Job no.<br><b>2023-114</b>   |                        | rev.                    |
| drawn <b>I RF</b>   | checked                |                         |
| scale <b>1:100@A3</b>   | date <b>31.05.2024</b> |                         |
| 51 COLESHILL ROAD BIRMINGHAM B36 8DT<br>TEL: 0121-783-6211 Mob: 07852135845<br>Email: gs@architectureinteriors.co.uk<br>www.architectureinteriors.co.uk |                        |                         |