


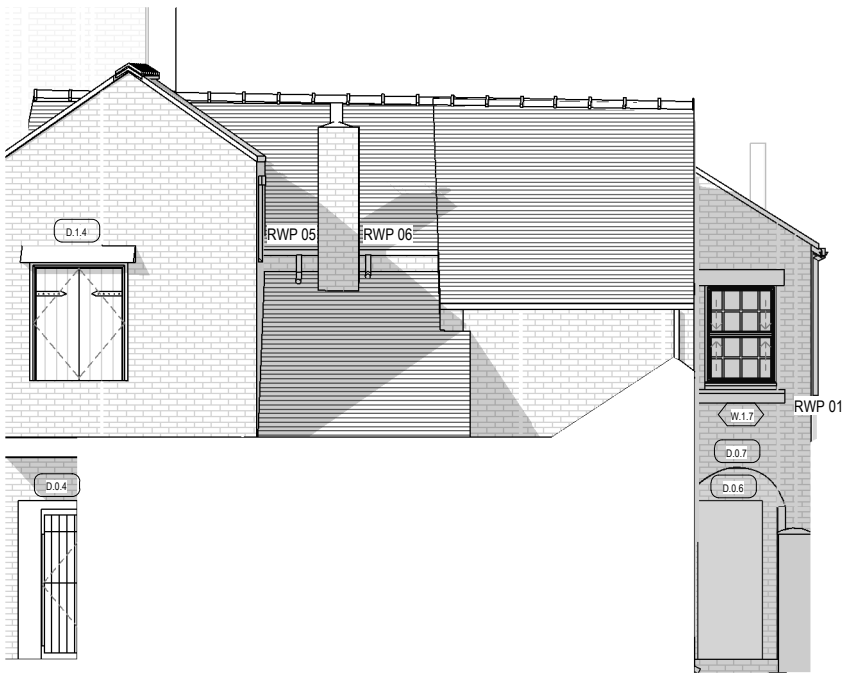


East Elevation onto Central Courtyard as existing



North Elevation as existing



West Elevation onto Courtyard off Wardles Passage as existing

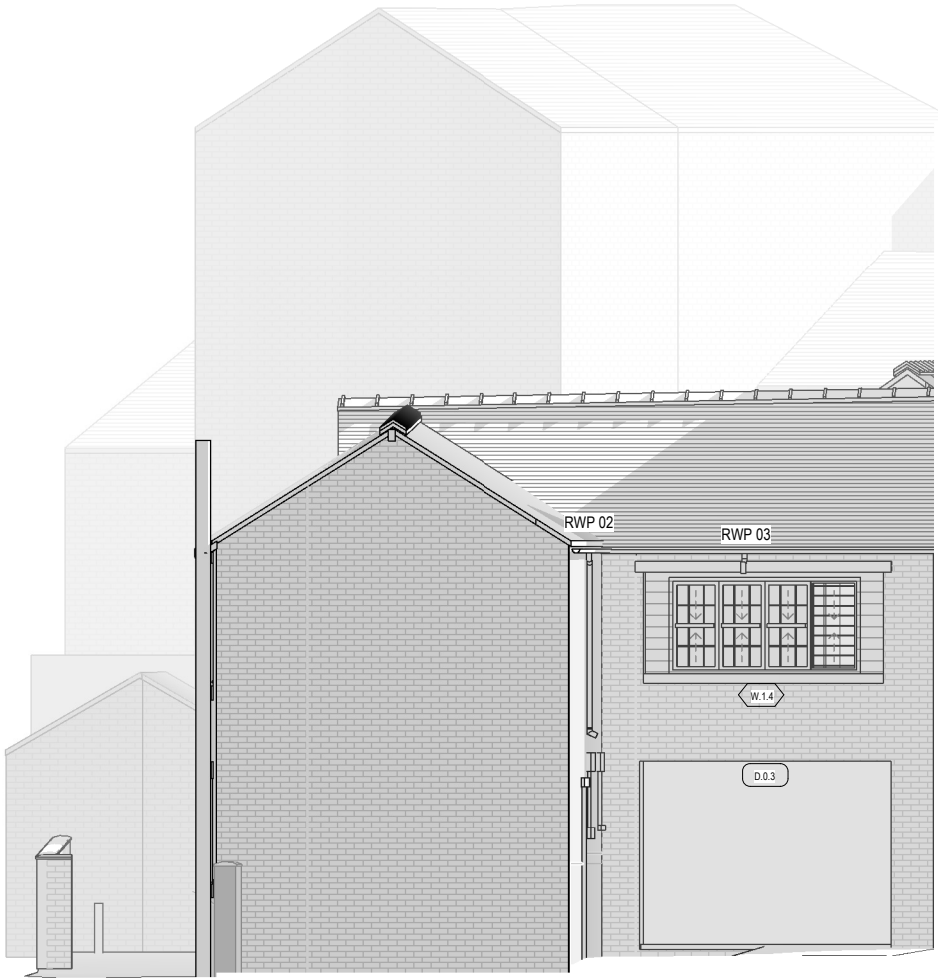

South Elevation onto Central Courtyard as existing



C	27/06/2024	SPM	Amendments for planning application
B	10/05/2024	SPM	Revisions following site meeting
A	02/05/2024	SPM	Revisions following site meeting
Rev	Date	Drawn	Description

ctd
architects

Clerk Bank House
Clerk Bank
LEEK
Staffordshire
ST13 5HE

t : 01538 373477
f : 01538 386503

e : info@ctdarchitects.co.uk
w : www.ctdarchitects.co.uk

ctd architects © 2023

- This drawing is copyright.
- All dimensions to be checked on site before proceeding.
- Contractor must notify the architect of any discrepancies before proceeding.
- Contractor to check/adjust dimensions of new work to suit existing conditions. Do not assume existing structure or details are plumb, square or level.
- All drawings to be read in conjunction with all other consultants drawings and specs.

Client

Andrew Carter

Project
14 Derby Street

LEEK
ST13 5AB

Title

Elevations as existing

Scale 1 : 100 | Size A3 | Drawn SPM | Chk'd CH | Date 17/04/2024

Status PRELIMINARY DRAWINGS

Job No.

2411

Drawing No

AL05

Rev.

C