
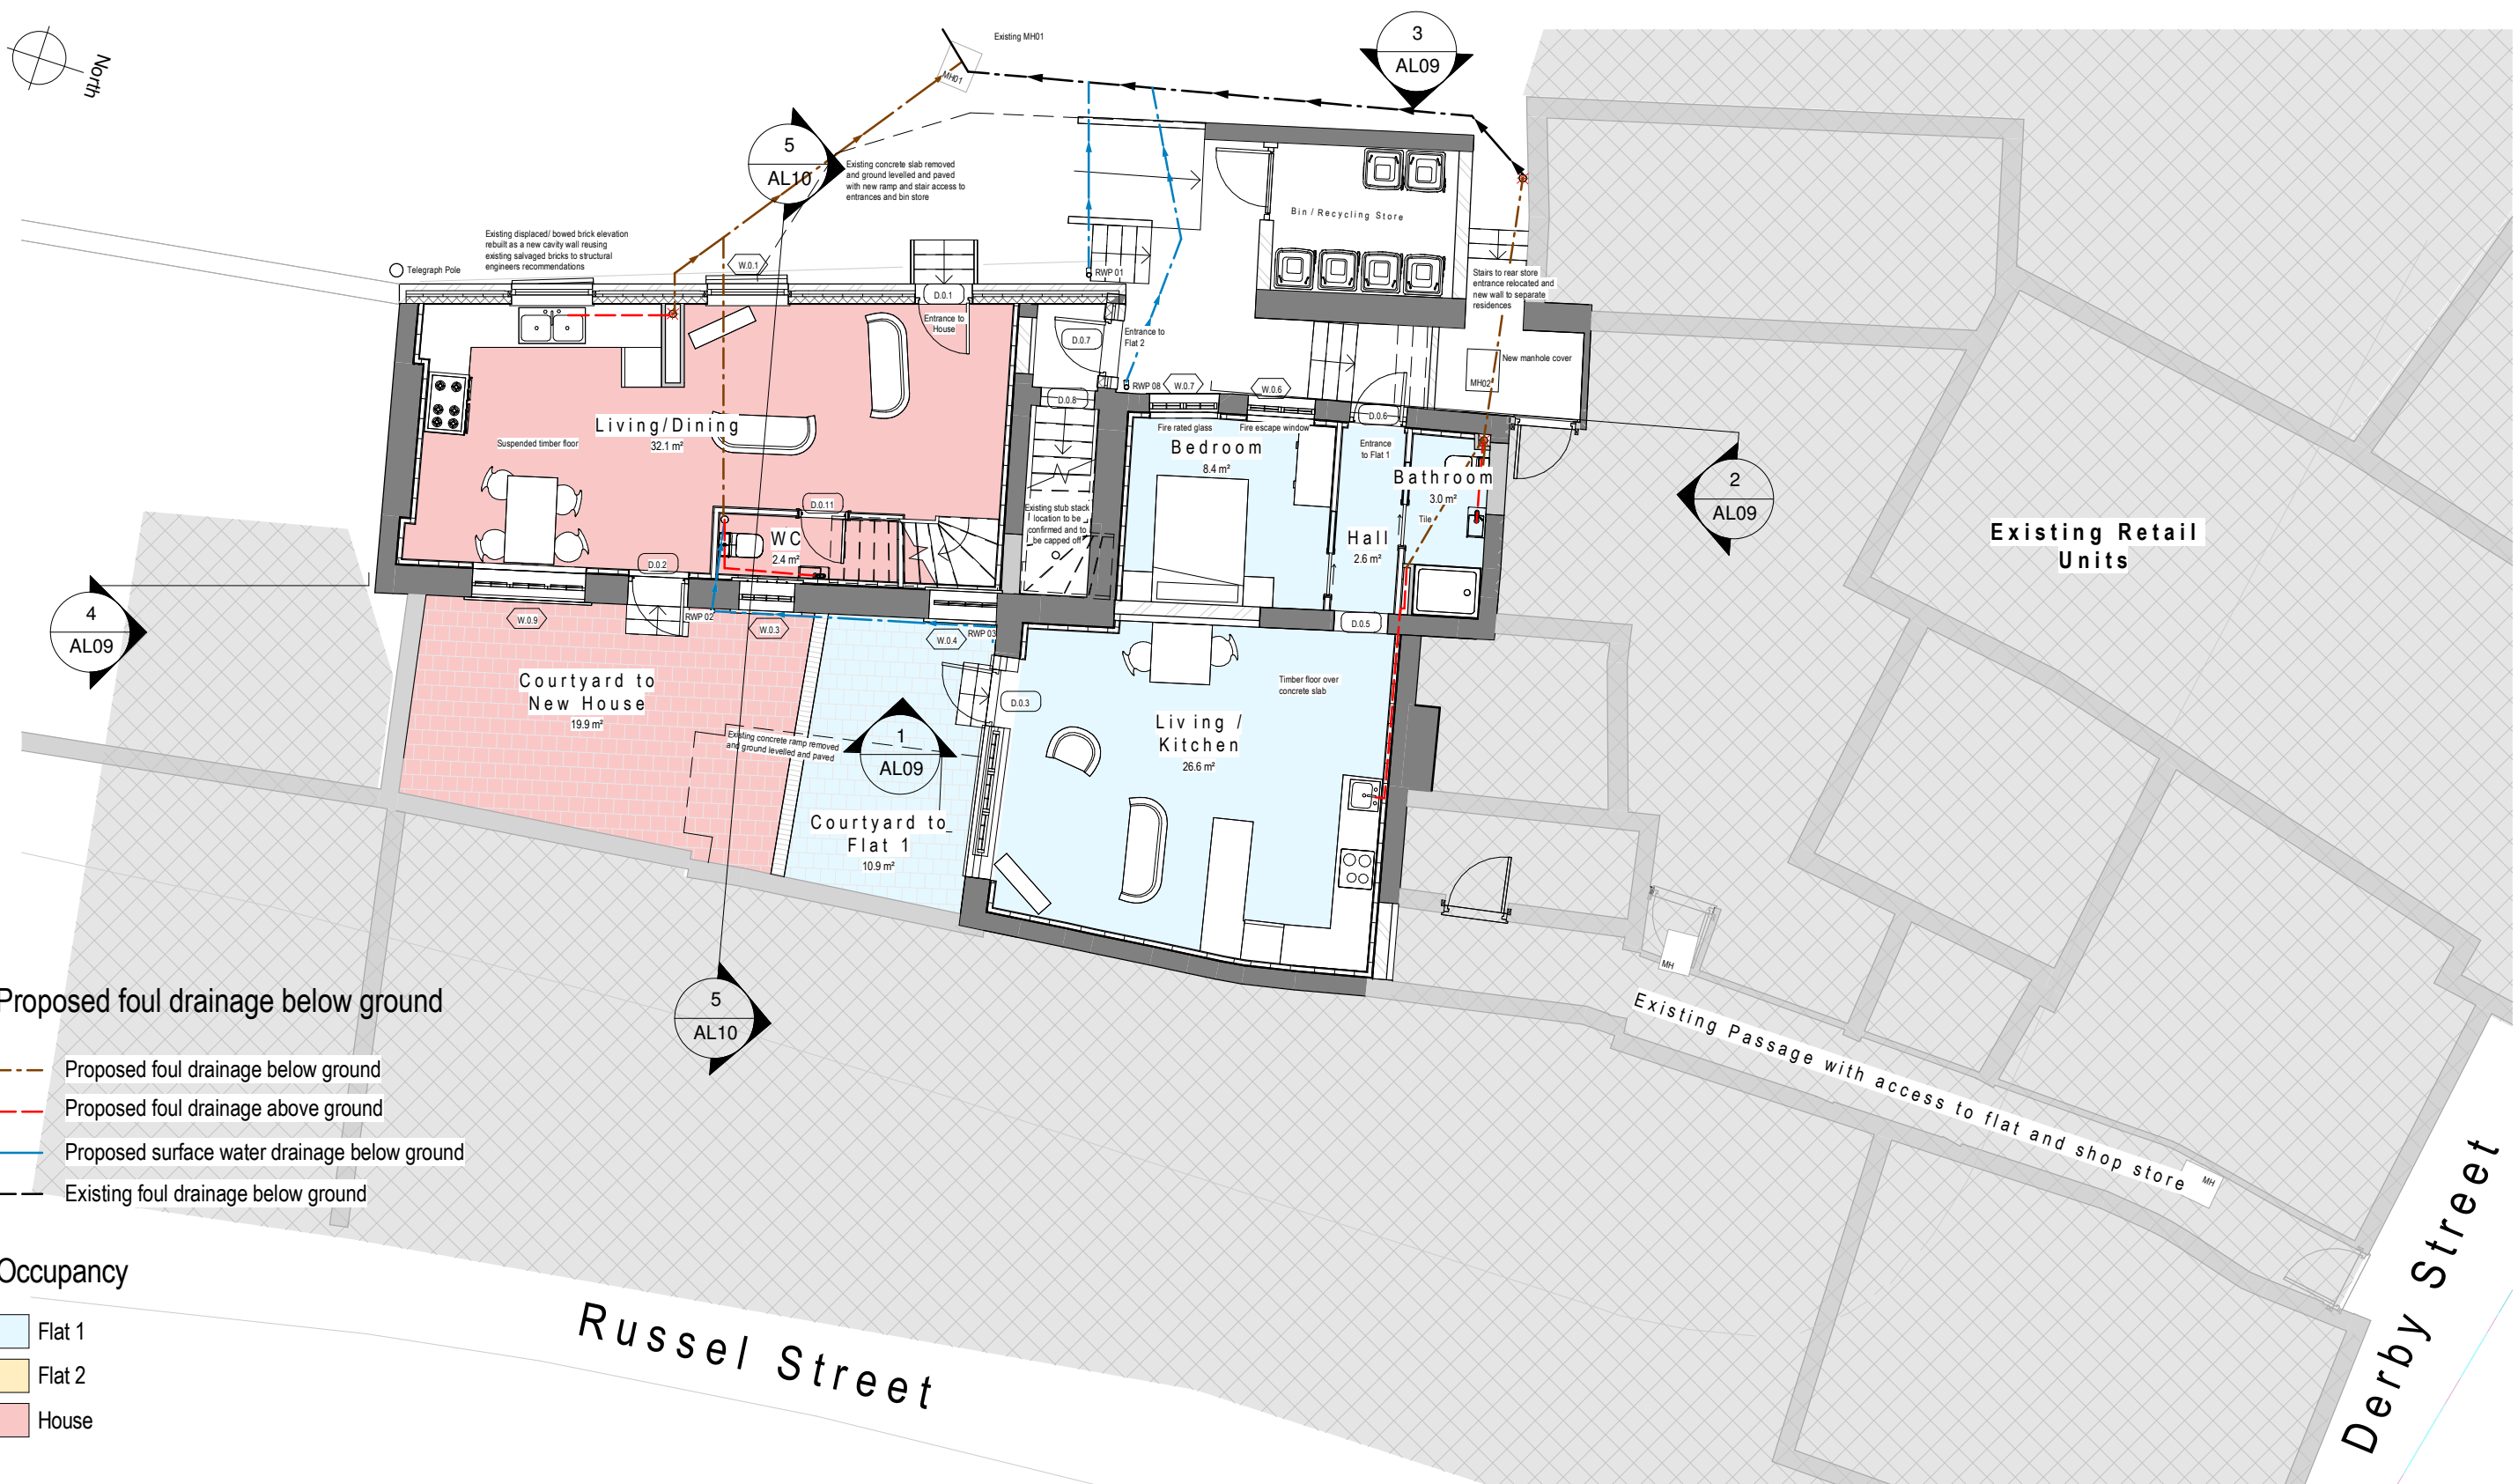


 

Proposed foul drainage below ground

- Proposed foul drainage below ground
- Proposed foul drainage above ground
- Proposed surface water drainage below ground
- Existing foul drainage below ground

Occupancy

- Flat 1
- Flat 2
- House

Ground Floor as Proposed
1 : 100



ctd architects

Clerk Bank House
Clerk Bank
LEEK
Staffordshire
ST13 5HE
t : 01538 373477
f : 01538 386503
e : info@ctdarchitects.co.uk
w : www.ctdarchitects.co.uk

ctd architects © 2023
• This drawing is copyright.
• All dimensions to be checked on site before proceeding.
• Contractor must notify the architect of any discrepancies before proceeding.
• Contractor to check/adjust dimensions of new work to suit existing conditions. Do not assume existing structure or details are plumb, square or level.
• All drawings to be read in conjunction with all other consultants drawings and specs.

Client
Andrew Carter

Project
14 Derby Street
LEEK
ST13 5AB
Title
Ground Floor plans as proposed

Scale	1 : 100	Size	A3	Drawn	SPM	Chk'd	CH	Date	17/04/2024
Status	PRELIMINARY DRAWINGS								
Job No.	2411	Drawing No	AL07	Rev.	B				

B	27/06/2024	SPM	Amendments for planning application
A	02/05/2024	SPM	Revisions following site meeting
Rev	Date	Drawn	Description