


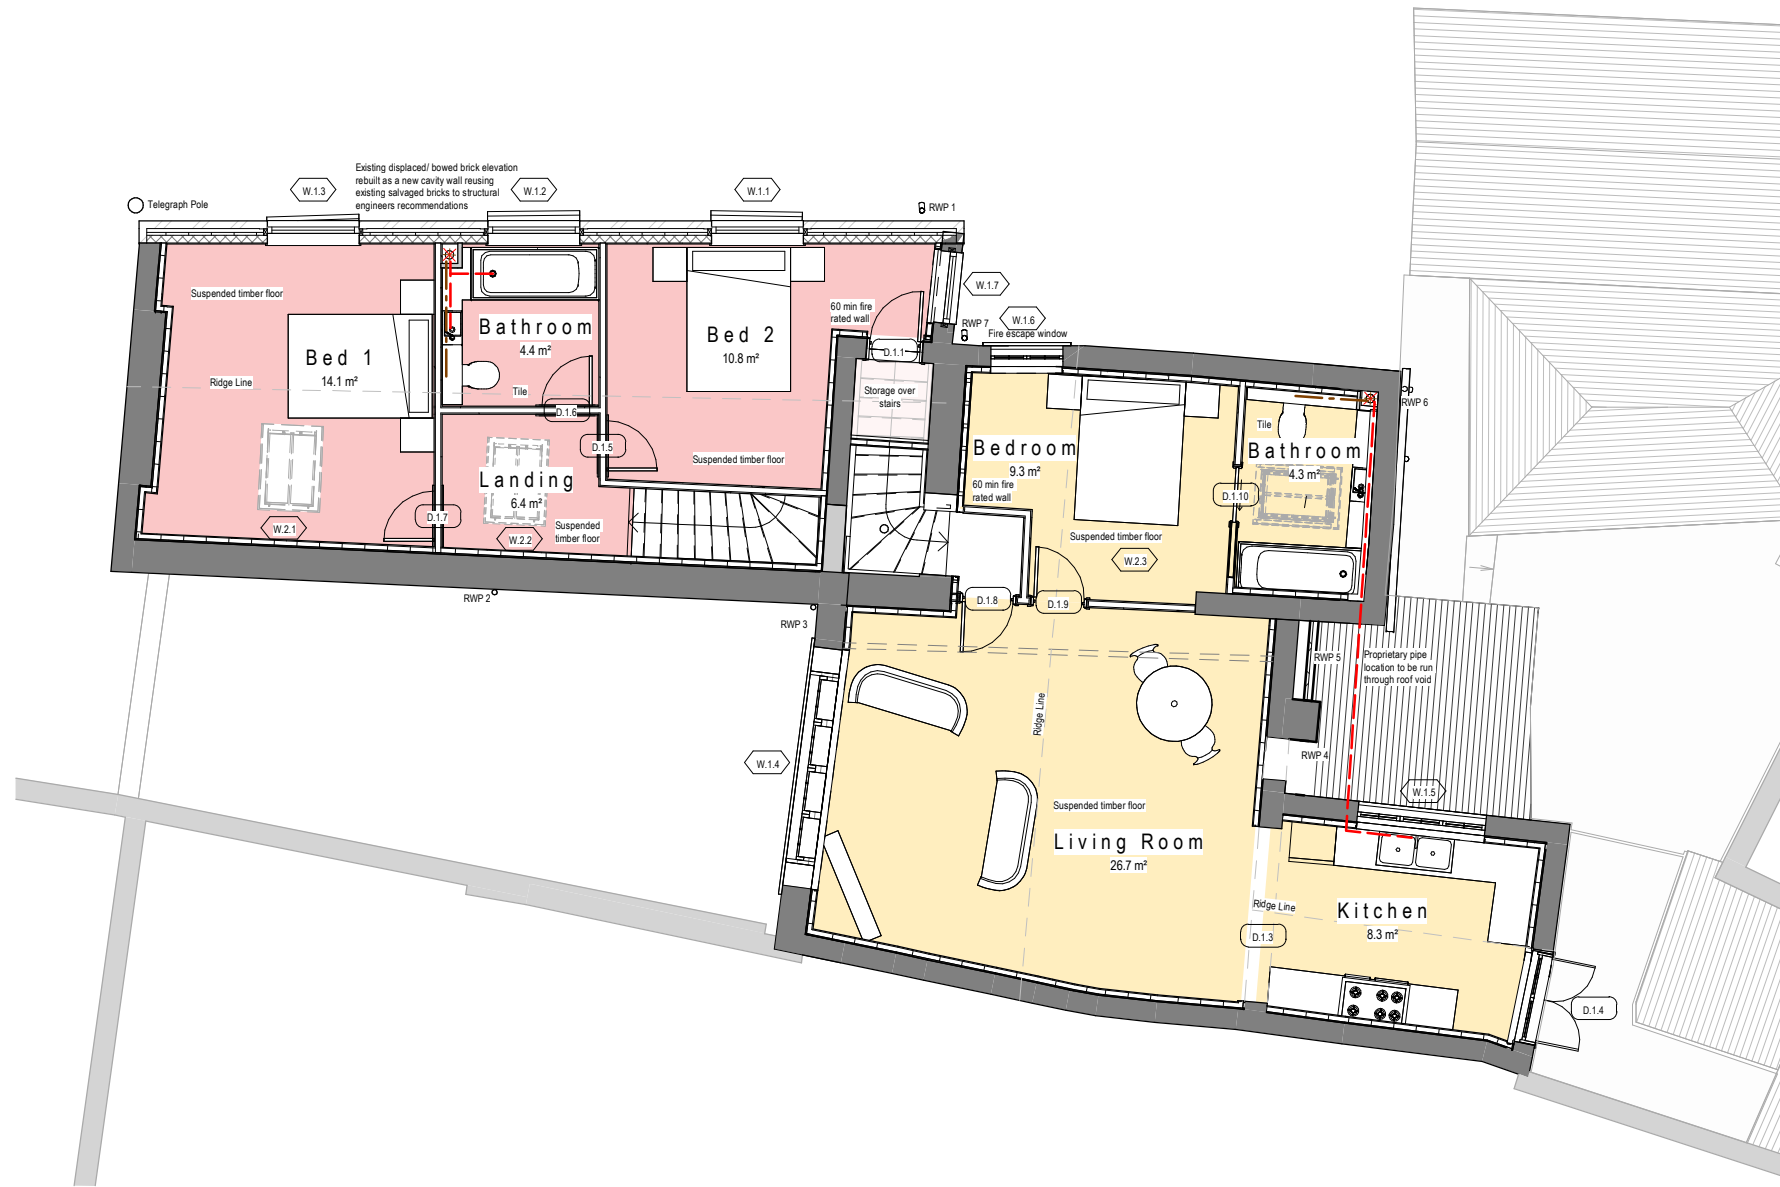

 Flat 1
 Flat 2
 House

ctd architects

Clerk Bank House
Clerk Bank
LEEK
Staffordshire
ST13 5HE

t : 01538 373477
f : 01538 386503

e : info@ctdarchitects.co.uk
w : www.ctdarchitects.co.uk

ctd architects © 2023

- This drawing is copyright.
- All dimensions to be checked on site before proceeding.
- Contractor must notify the architect of any discrepancies before proceeding.
- Contractor to check/adjust dimensions of new work to suit existing conditions. Do not assume existing structure or details are plumb, square or level.
- All drawings to be read in conjunction with all other consultants drawings and specs.

Client

Andrew Carter

Project 14 Derby Street LEEK ST13 5AB	Title First Floor plans as proposed
--	--

Scale	1:100	Size	A3	Drawn	SPM	Chk'd	CH	Date	17/04/2024
Status	PRELIMINARY DRAWINGS								
Job No.	2411			Drawing No				AL08	
								Rev.	
								A	