




PROPOSED FRONT ELEVATION

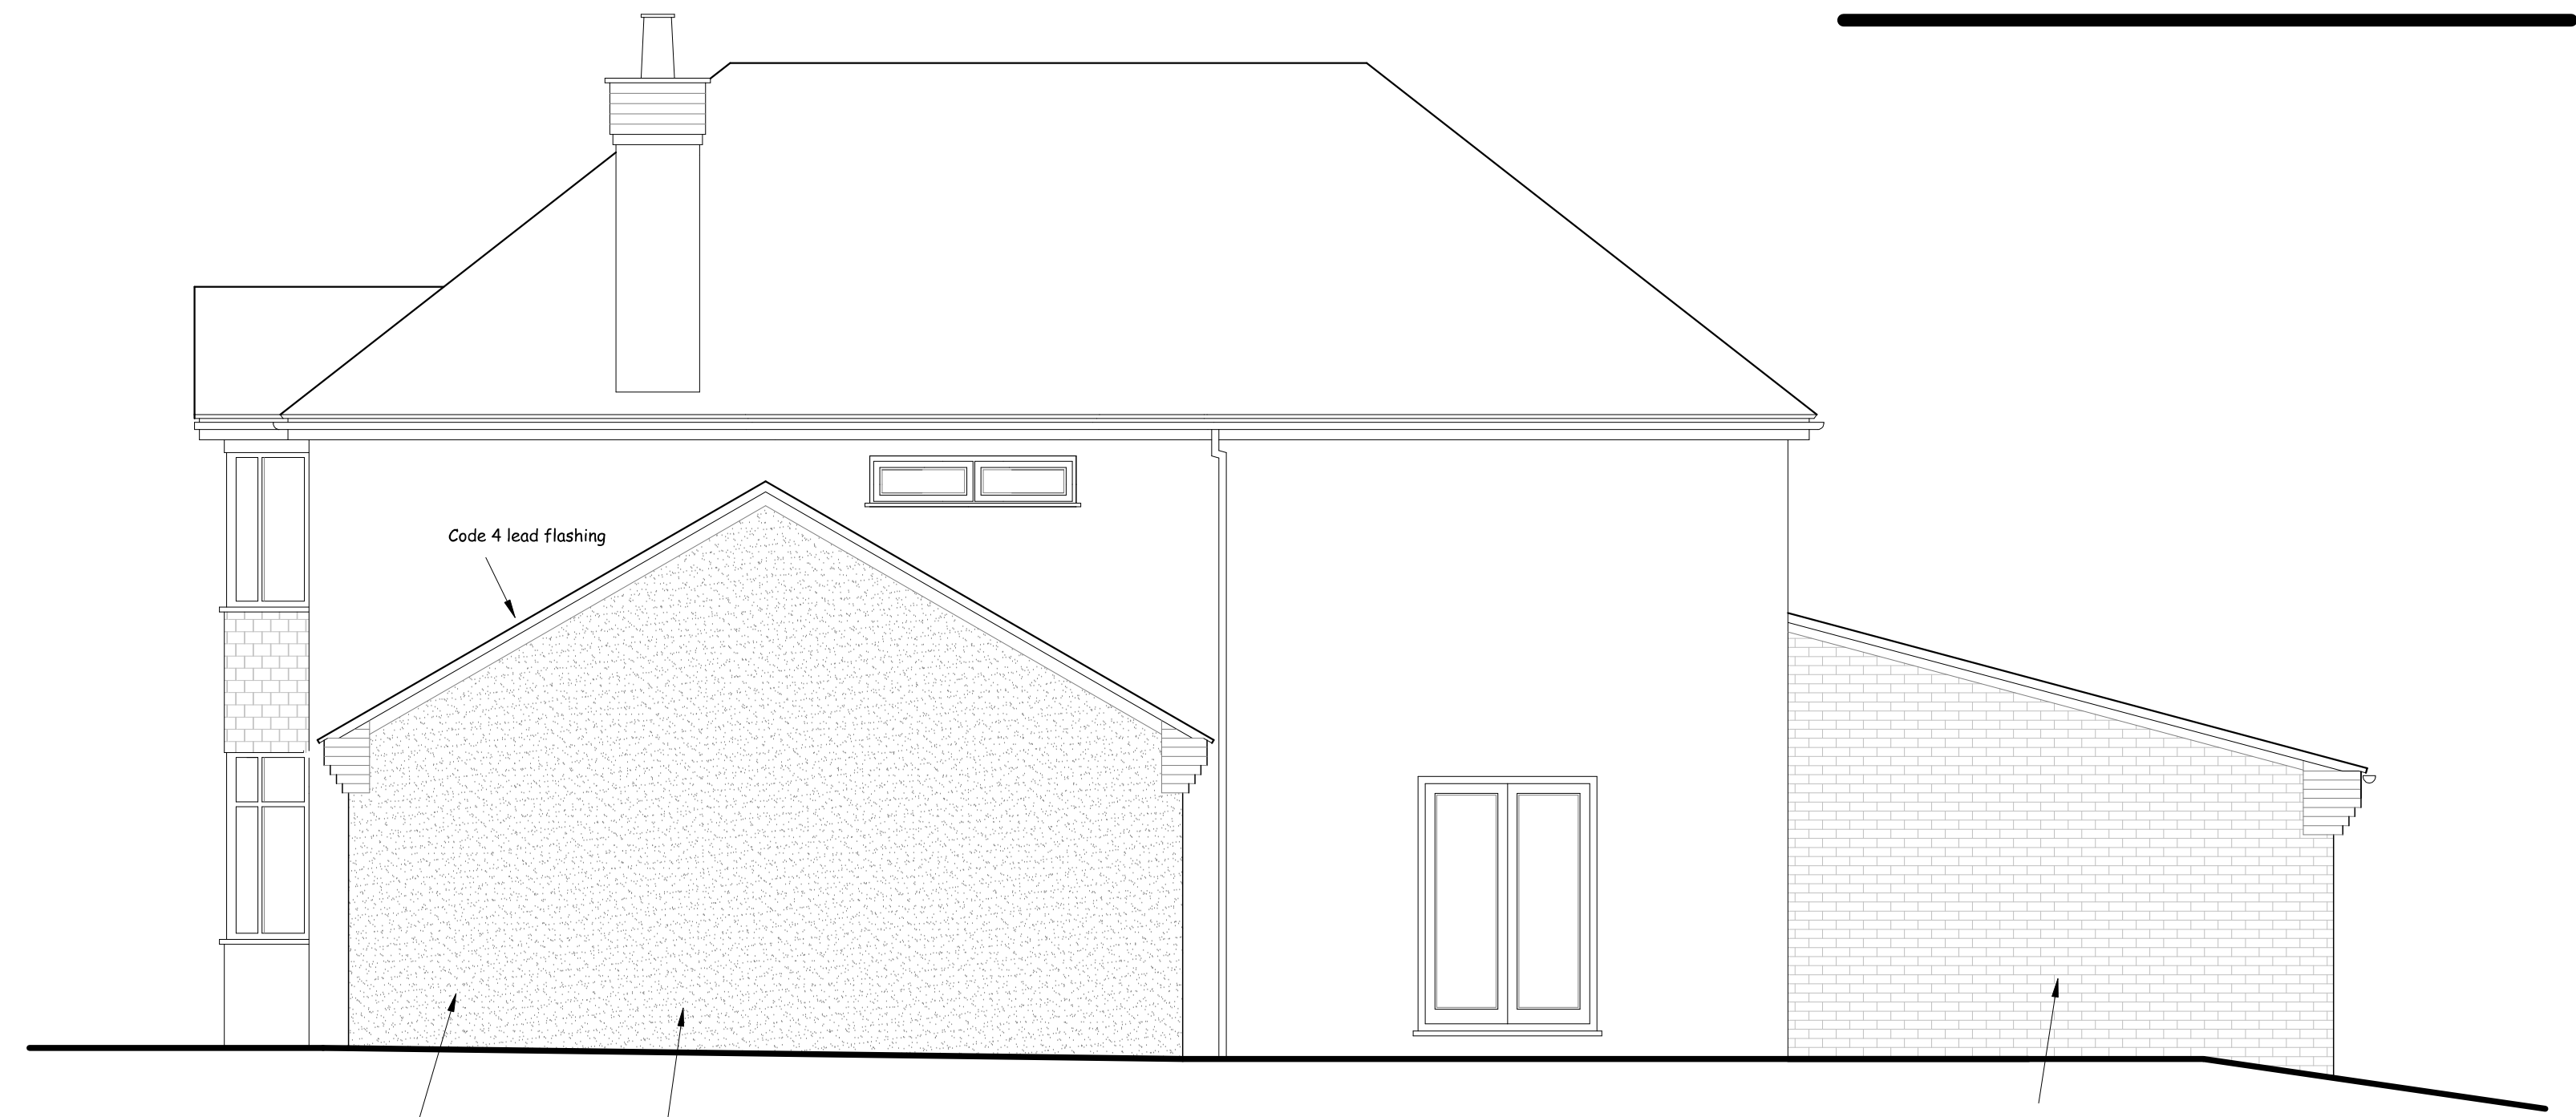

PROPOSED SIDE ELEVATION (SOUTH)

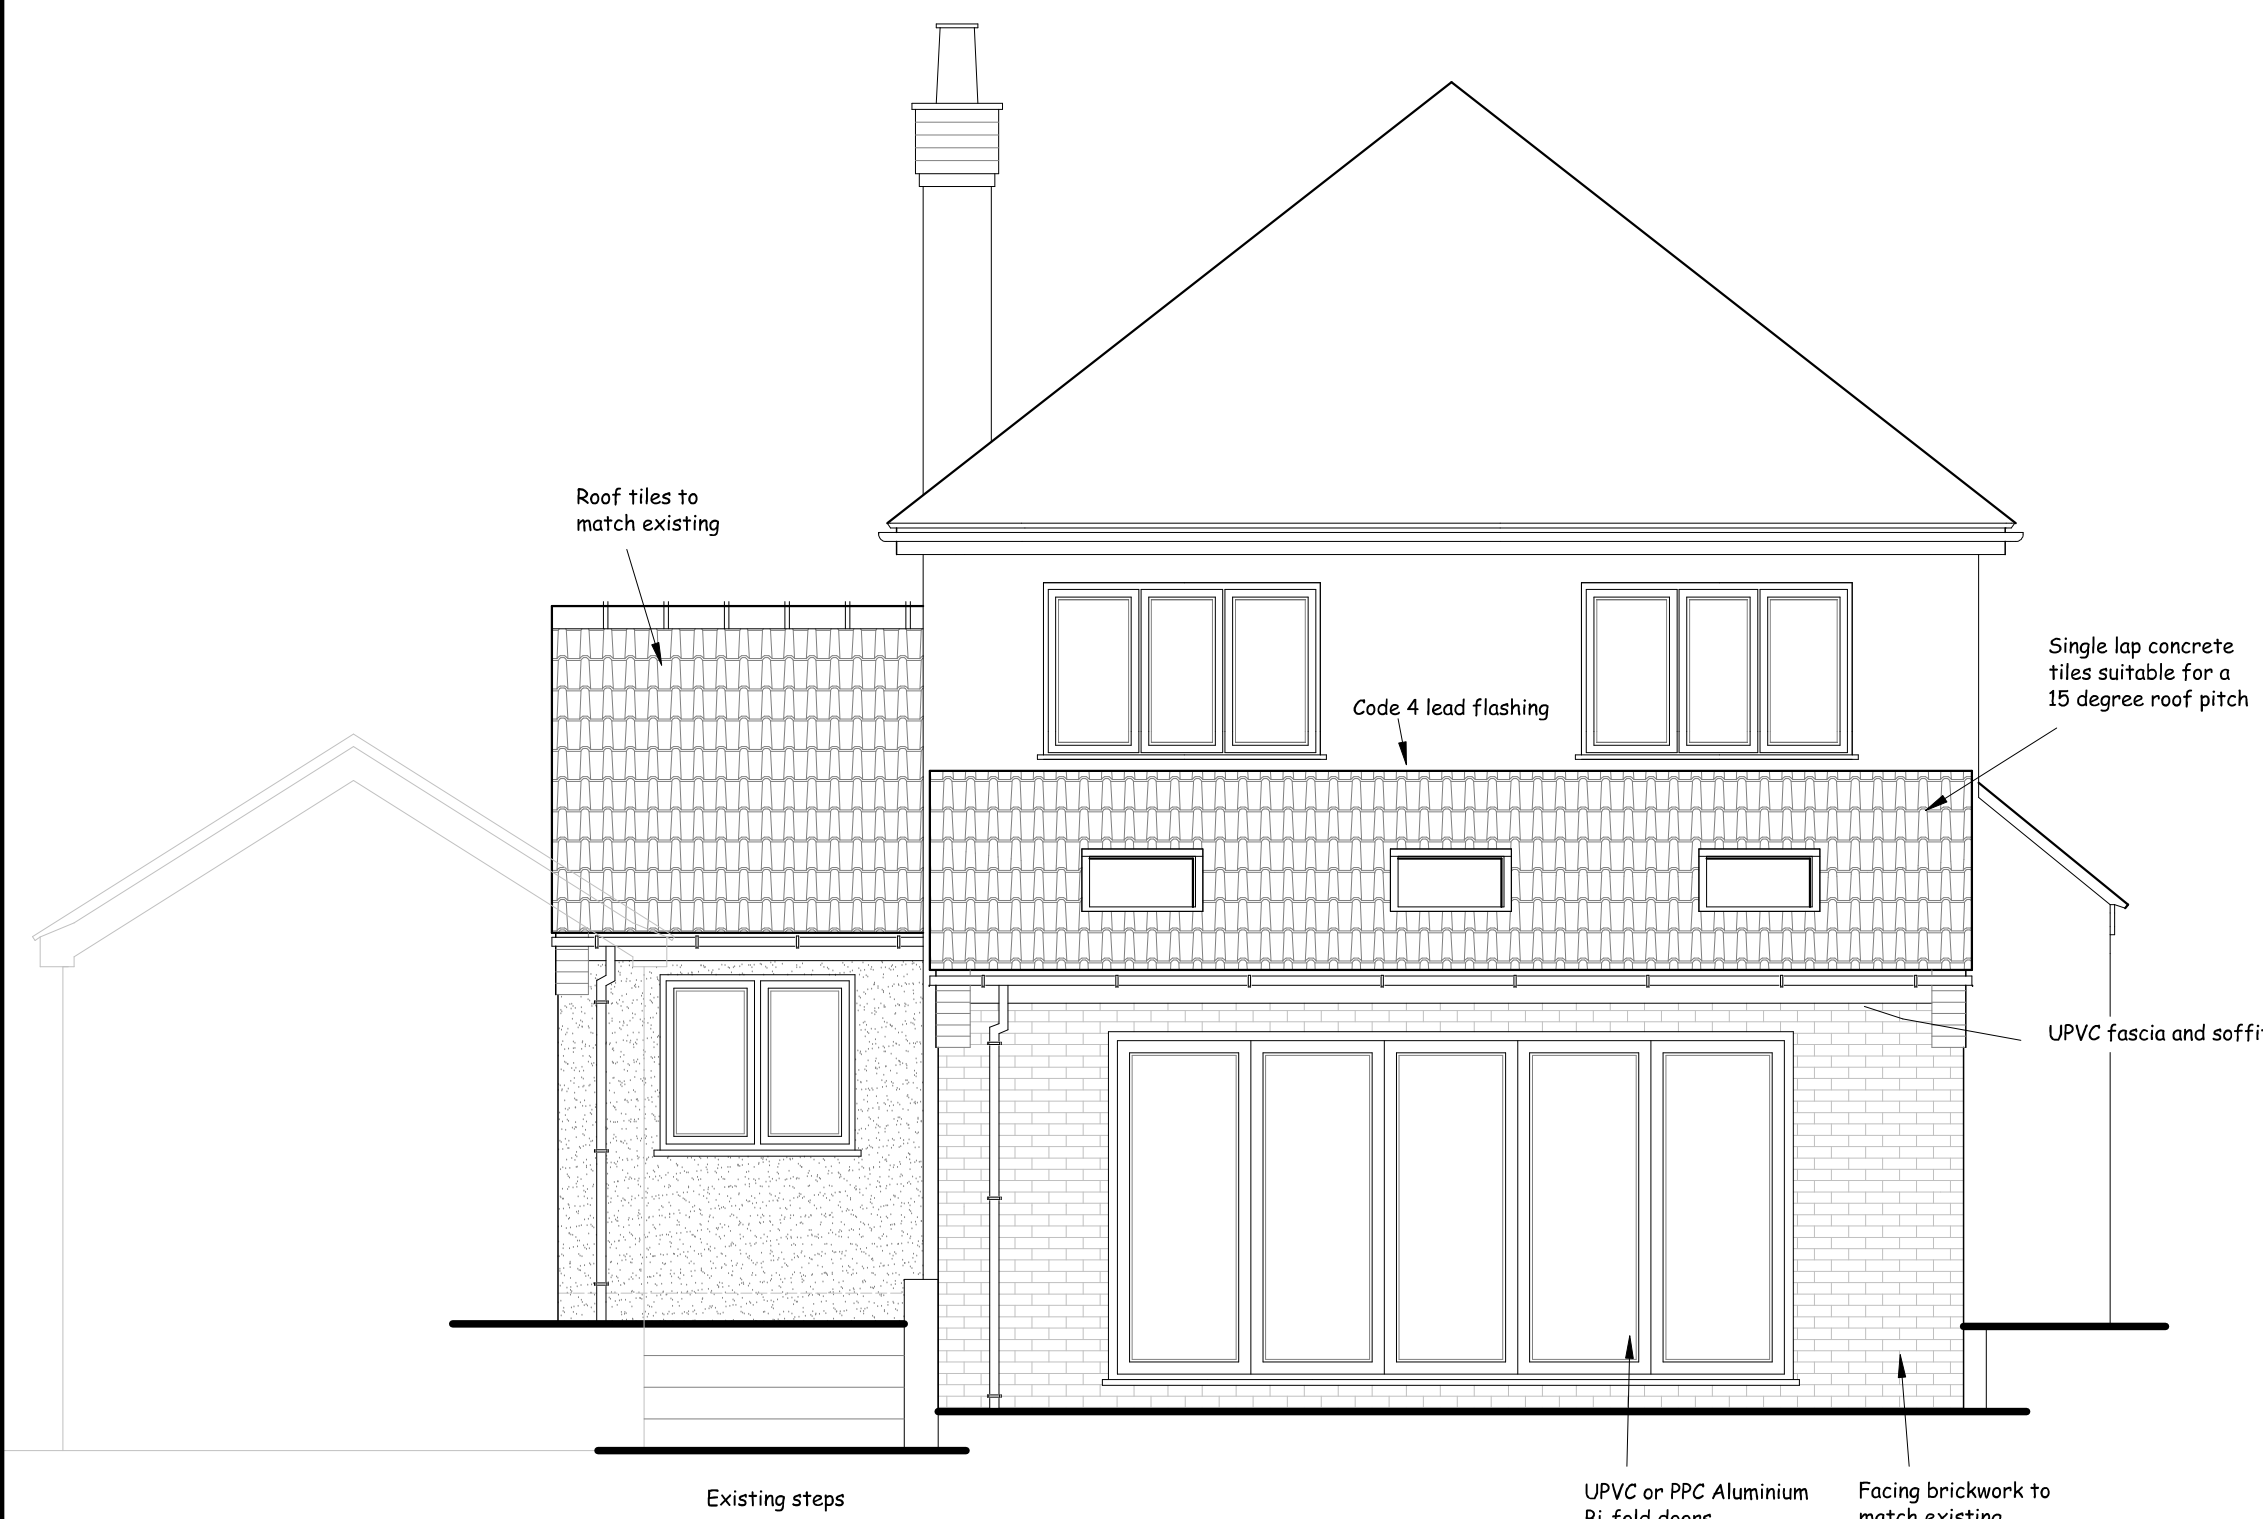

PROPOSED REAR ELEVATION

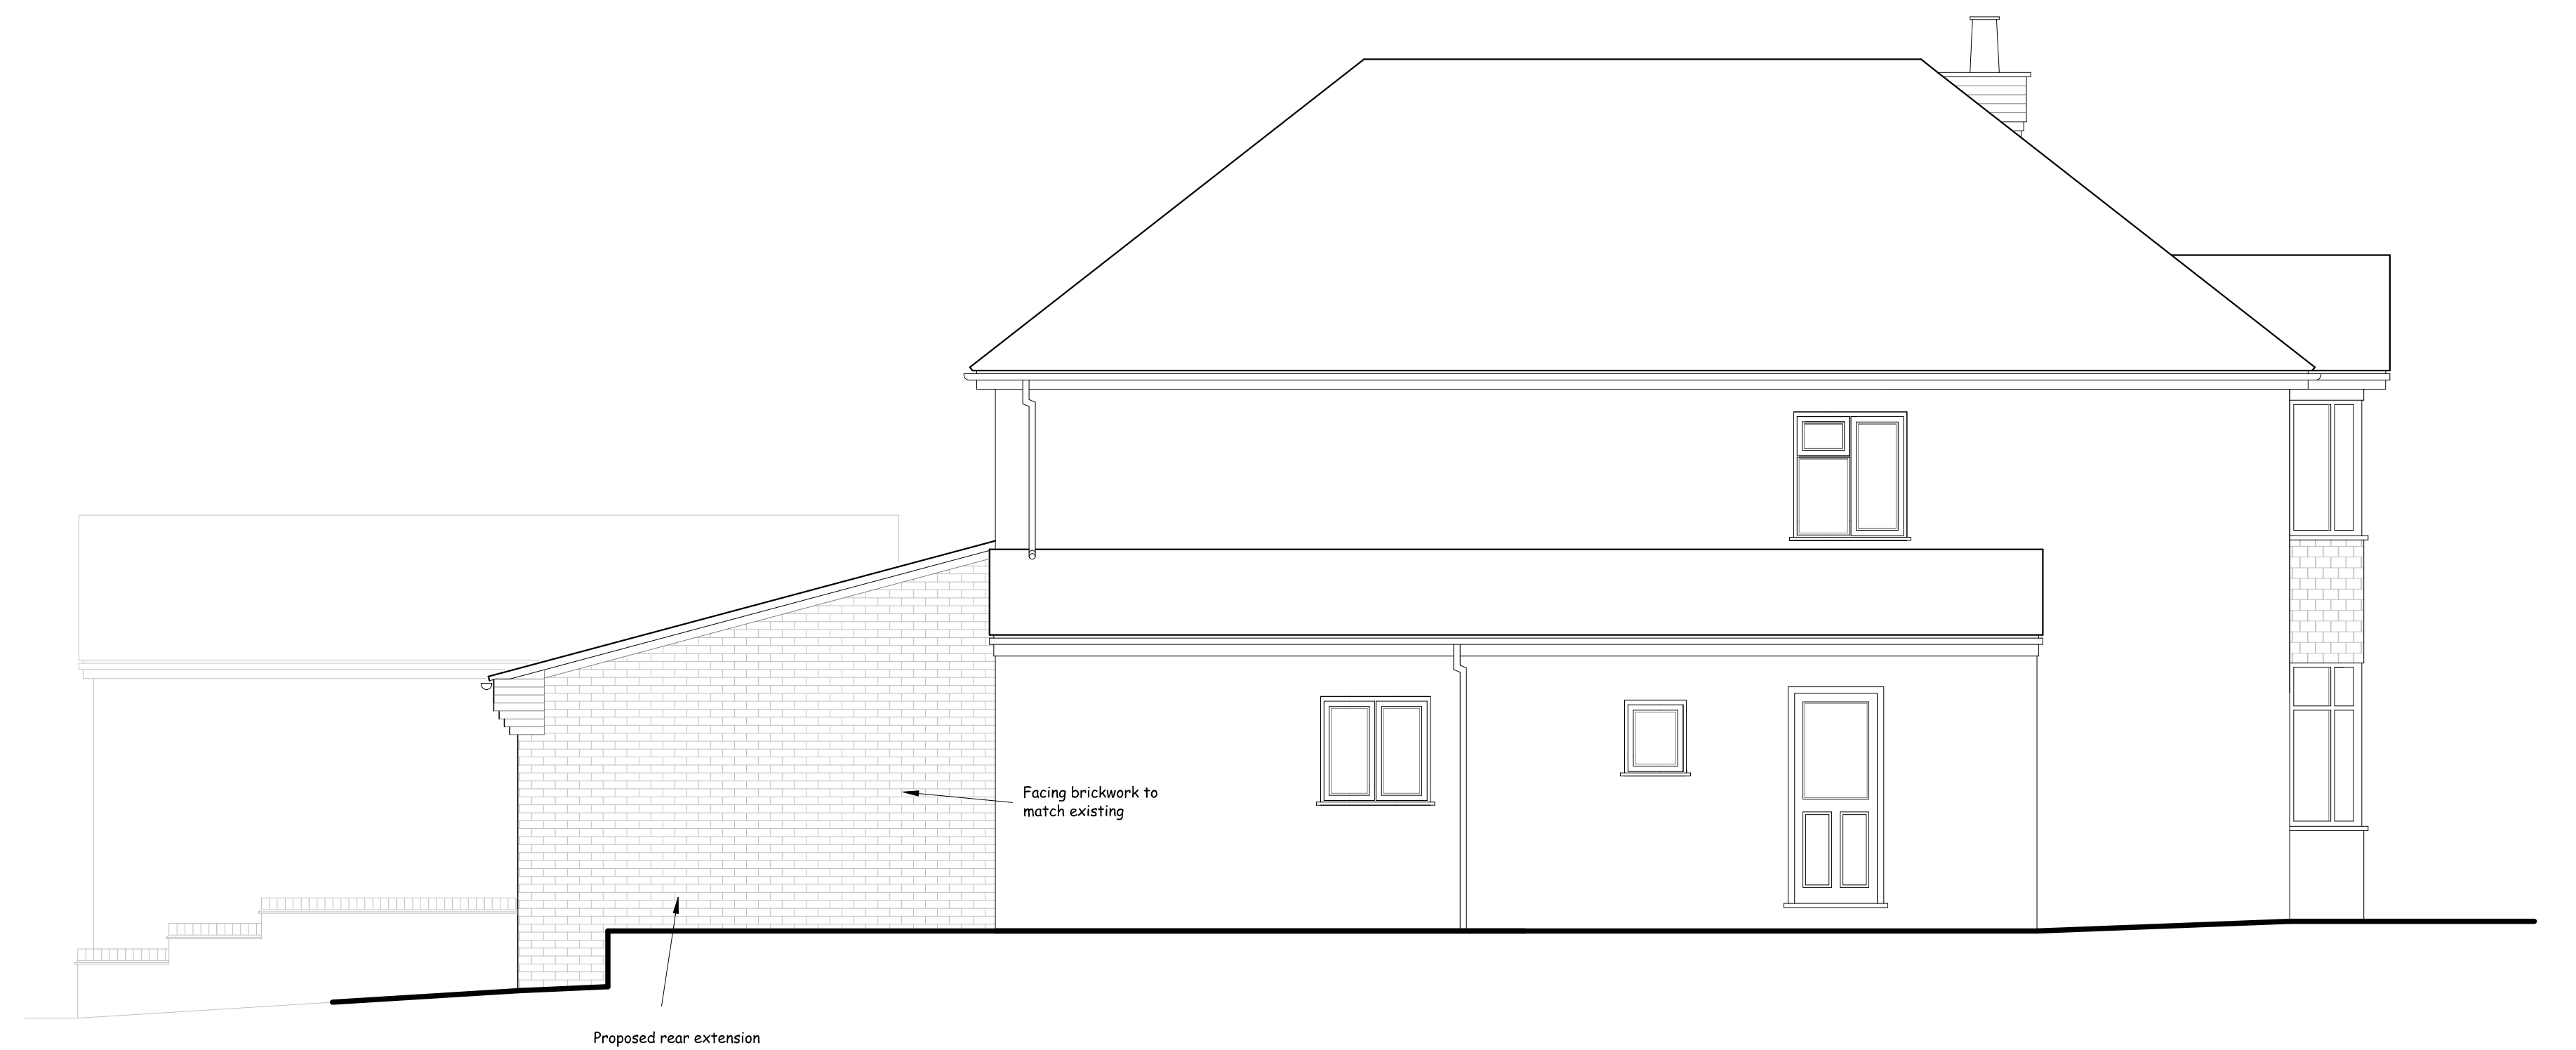

PROPOSED SIDE ELEVATION (NORTH)

See accompanying specification Ref: 24/684/Notes
Drawing Status: Building Regulations application



ILETT HOUSE, SMITHY BANK, ALTON, STAFFS, ST10 4AD
TEL 01538 702164
www.nigelforrester.co.uk

Mr M and Mrs J Plant

167 Tean Road
Cheadle
Staffordshire
ST10 1LS

Proposed Elevations

Drawing No 24/684/03/BR/A

Scale 1/50 @ A1