



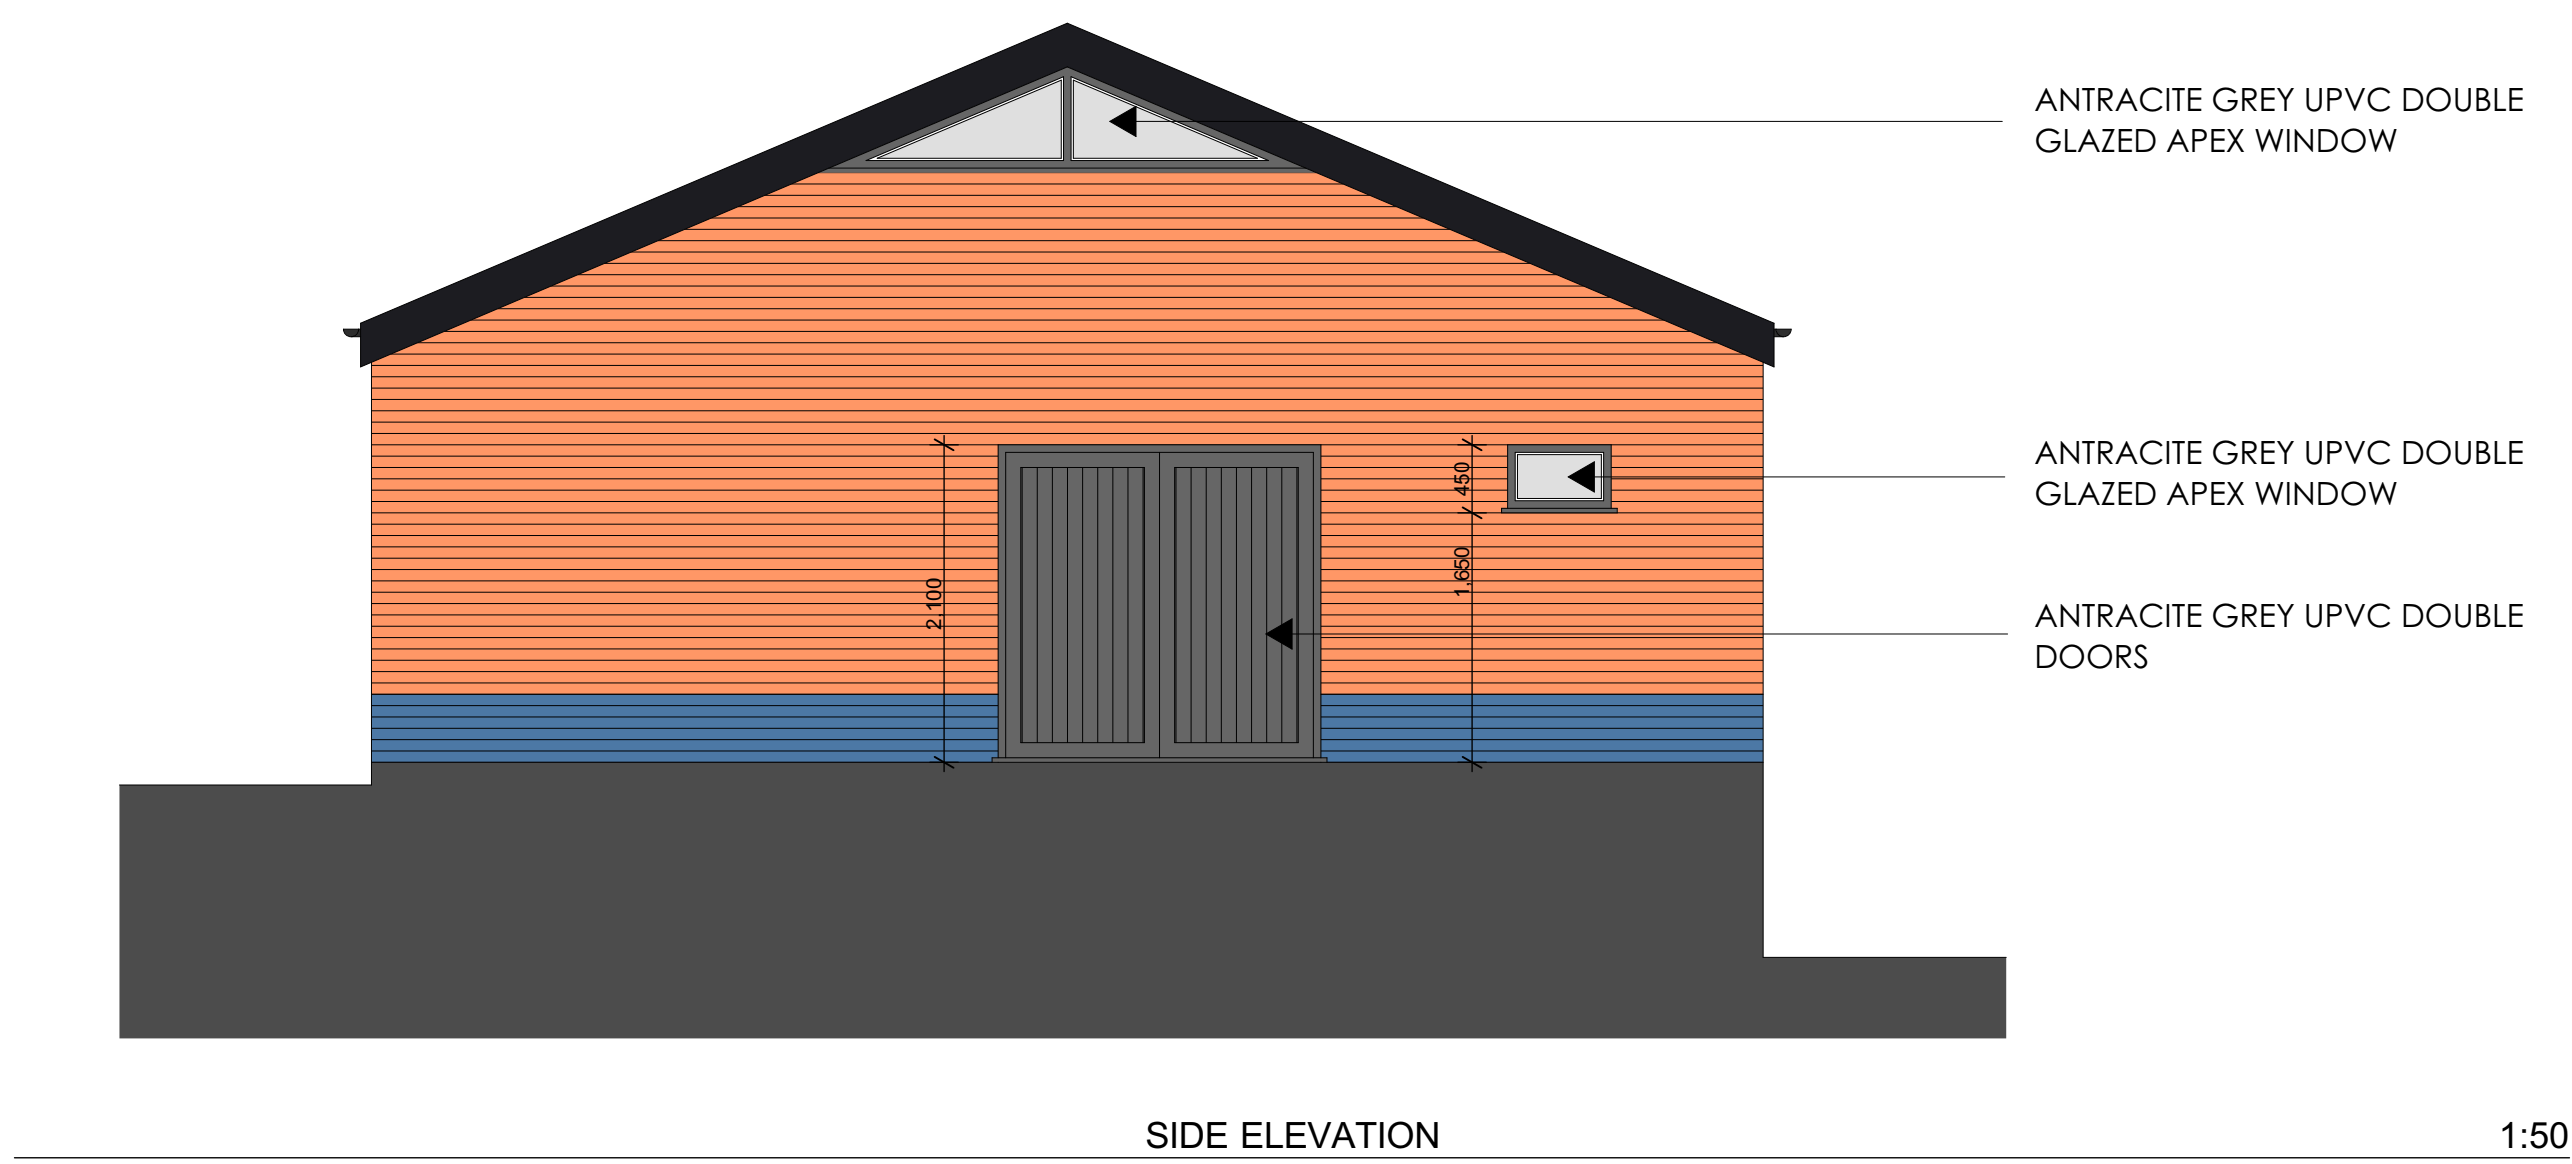


SIDE ELEVATION

1:50

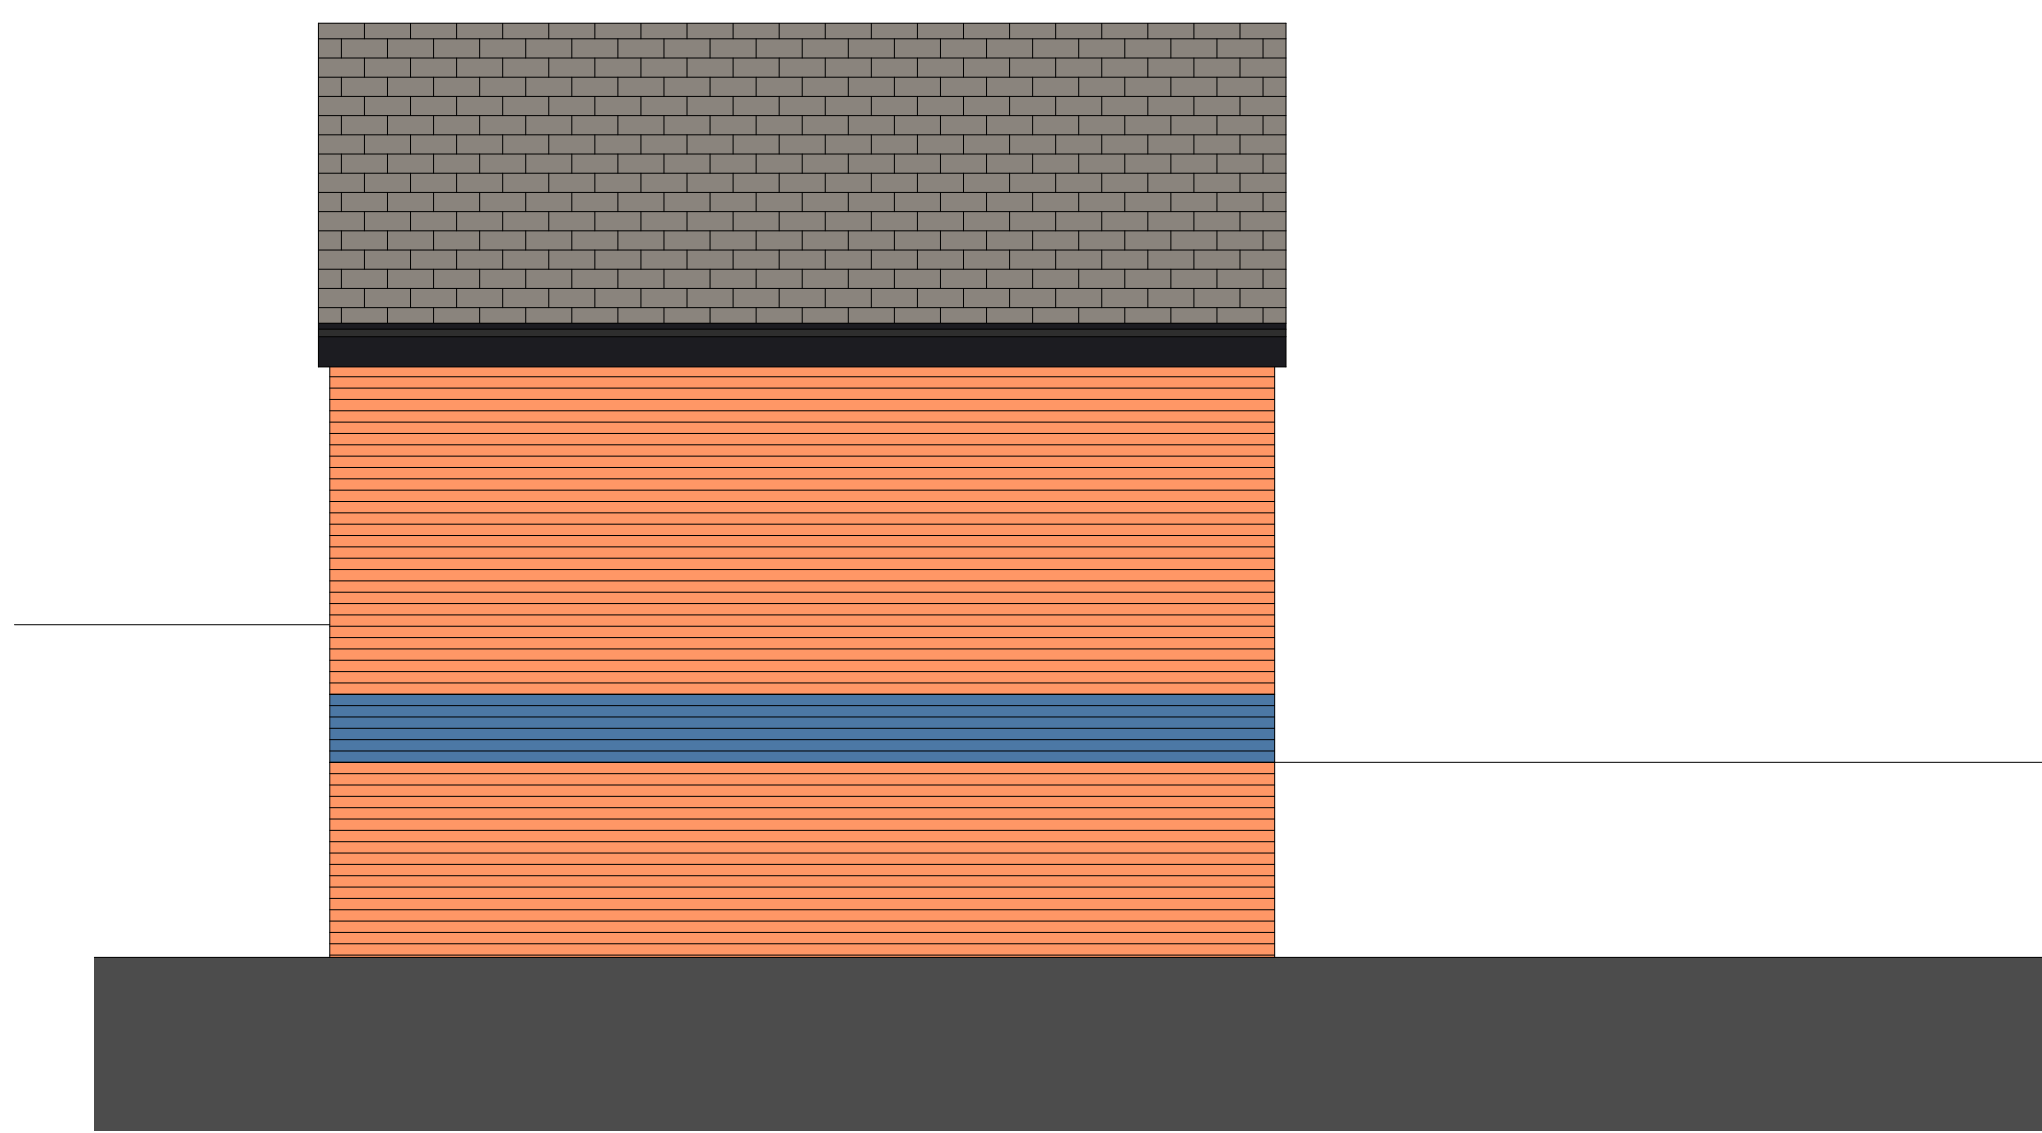


REAR ELEVATION

1:50

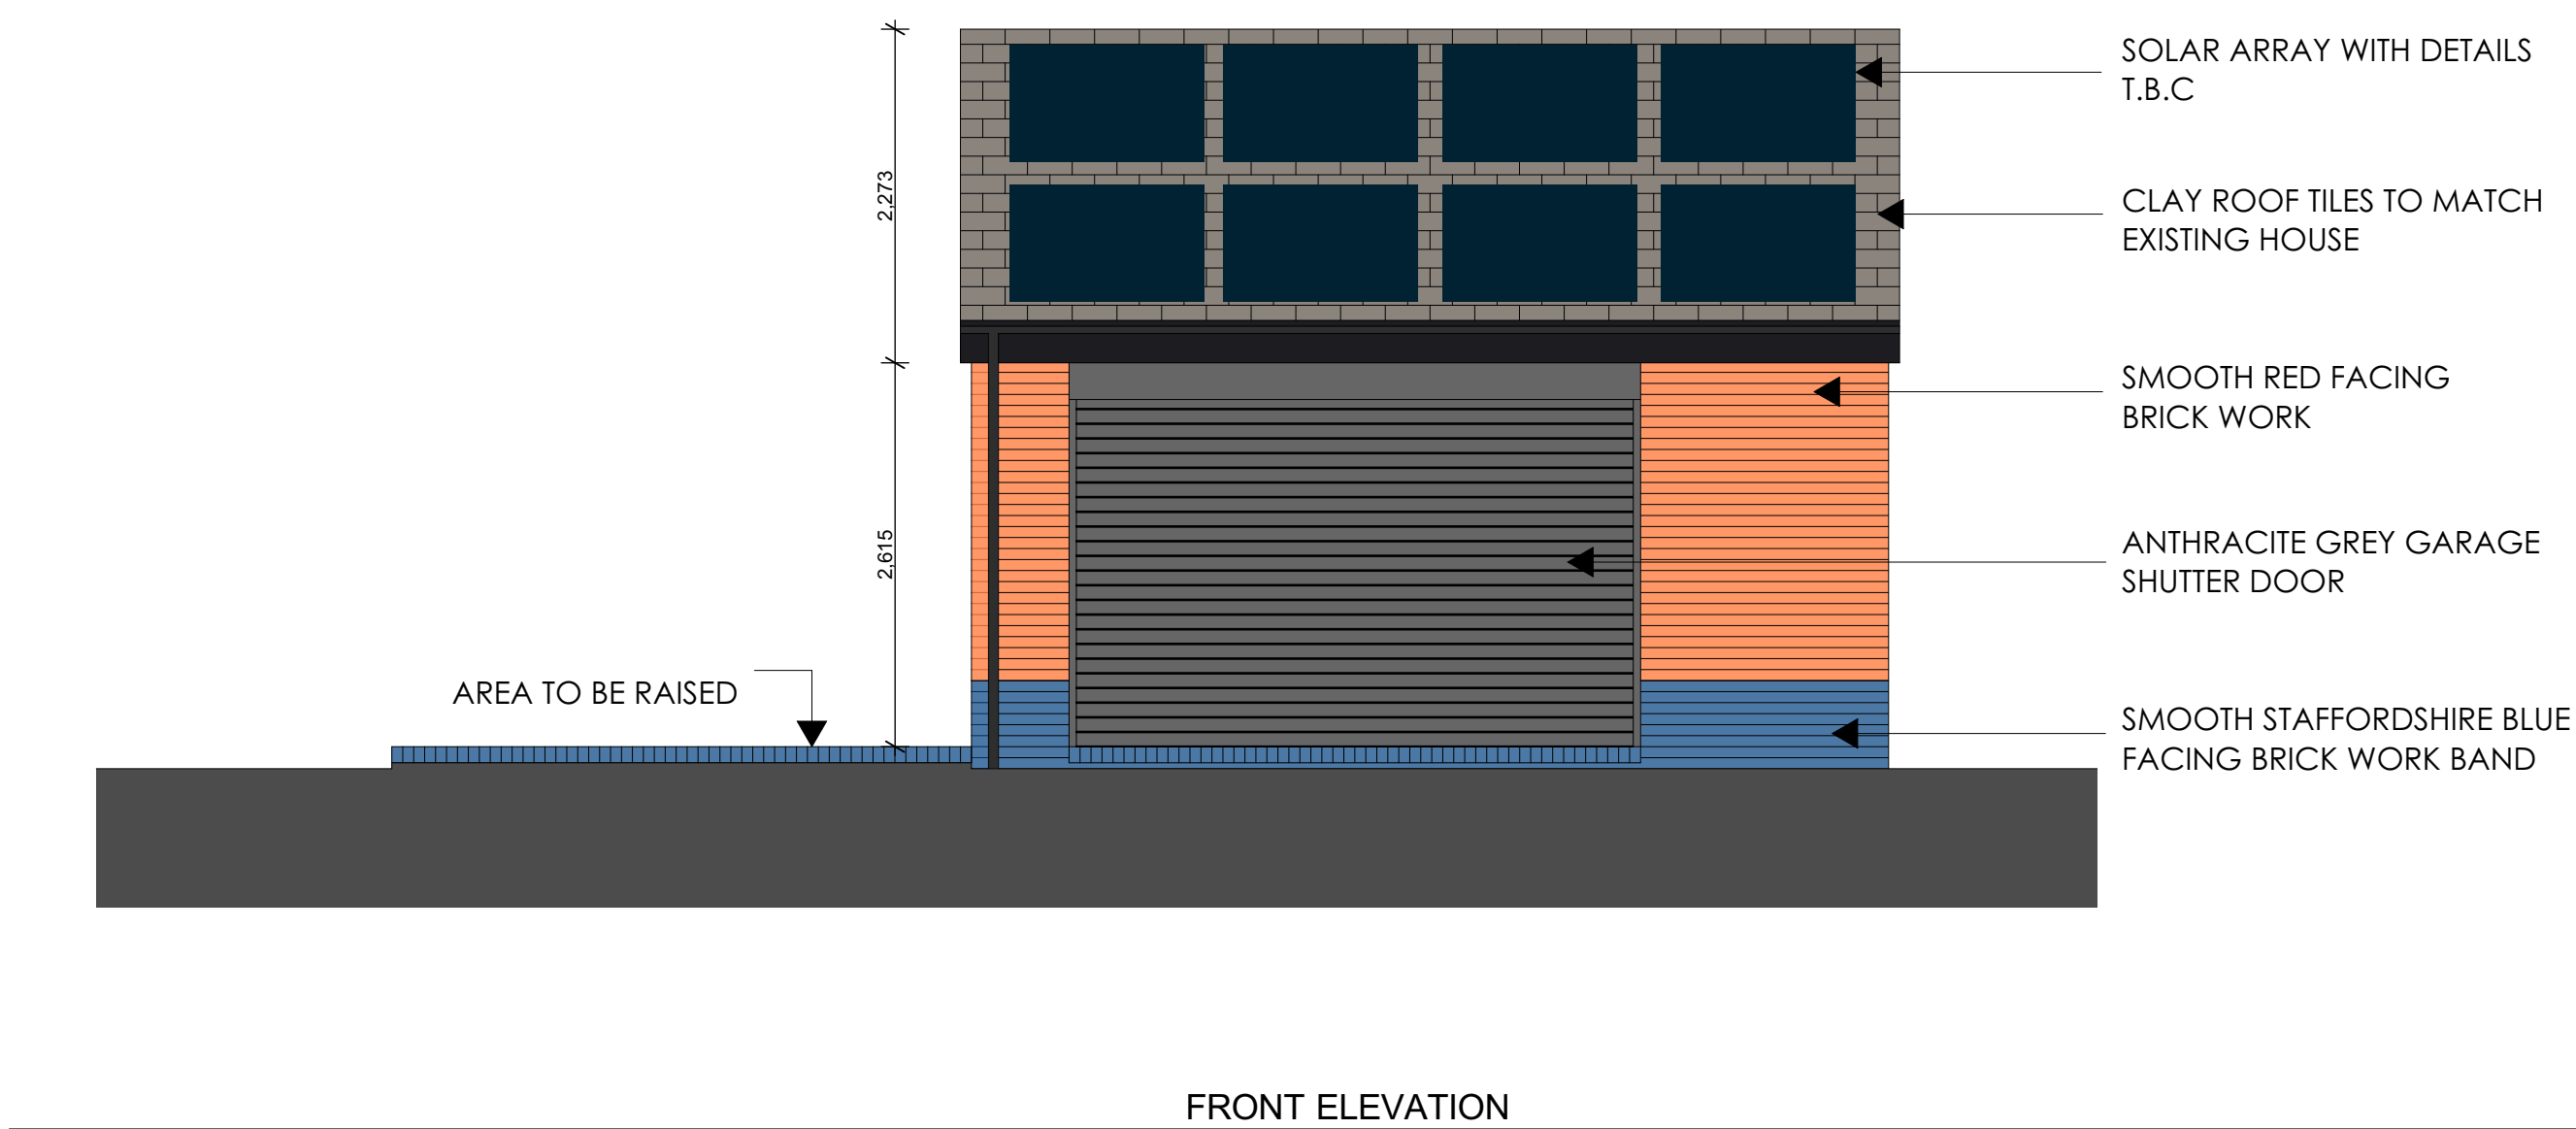


FRONT ELEVATION

1:50

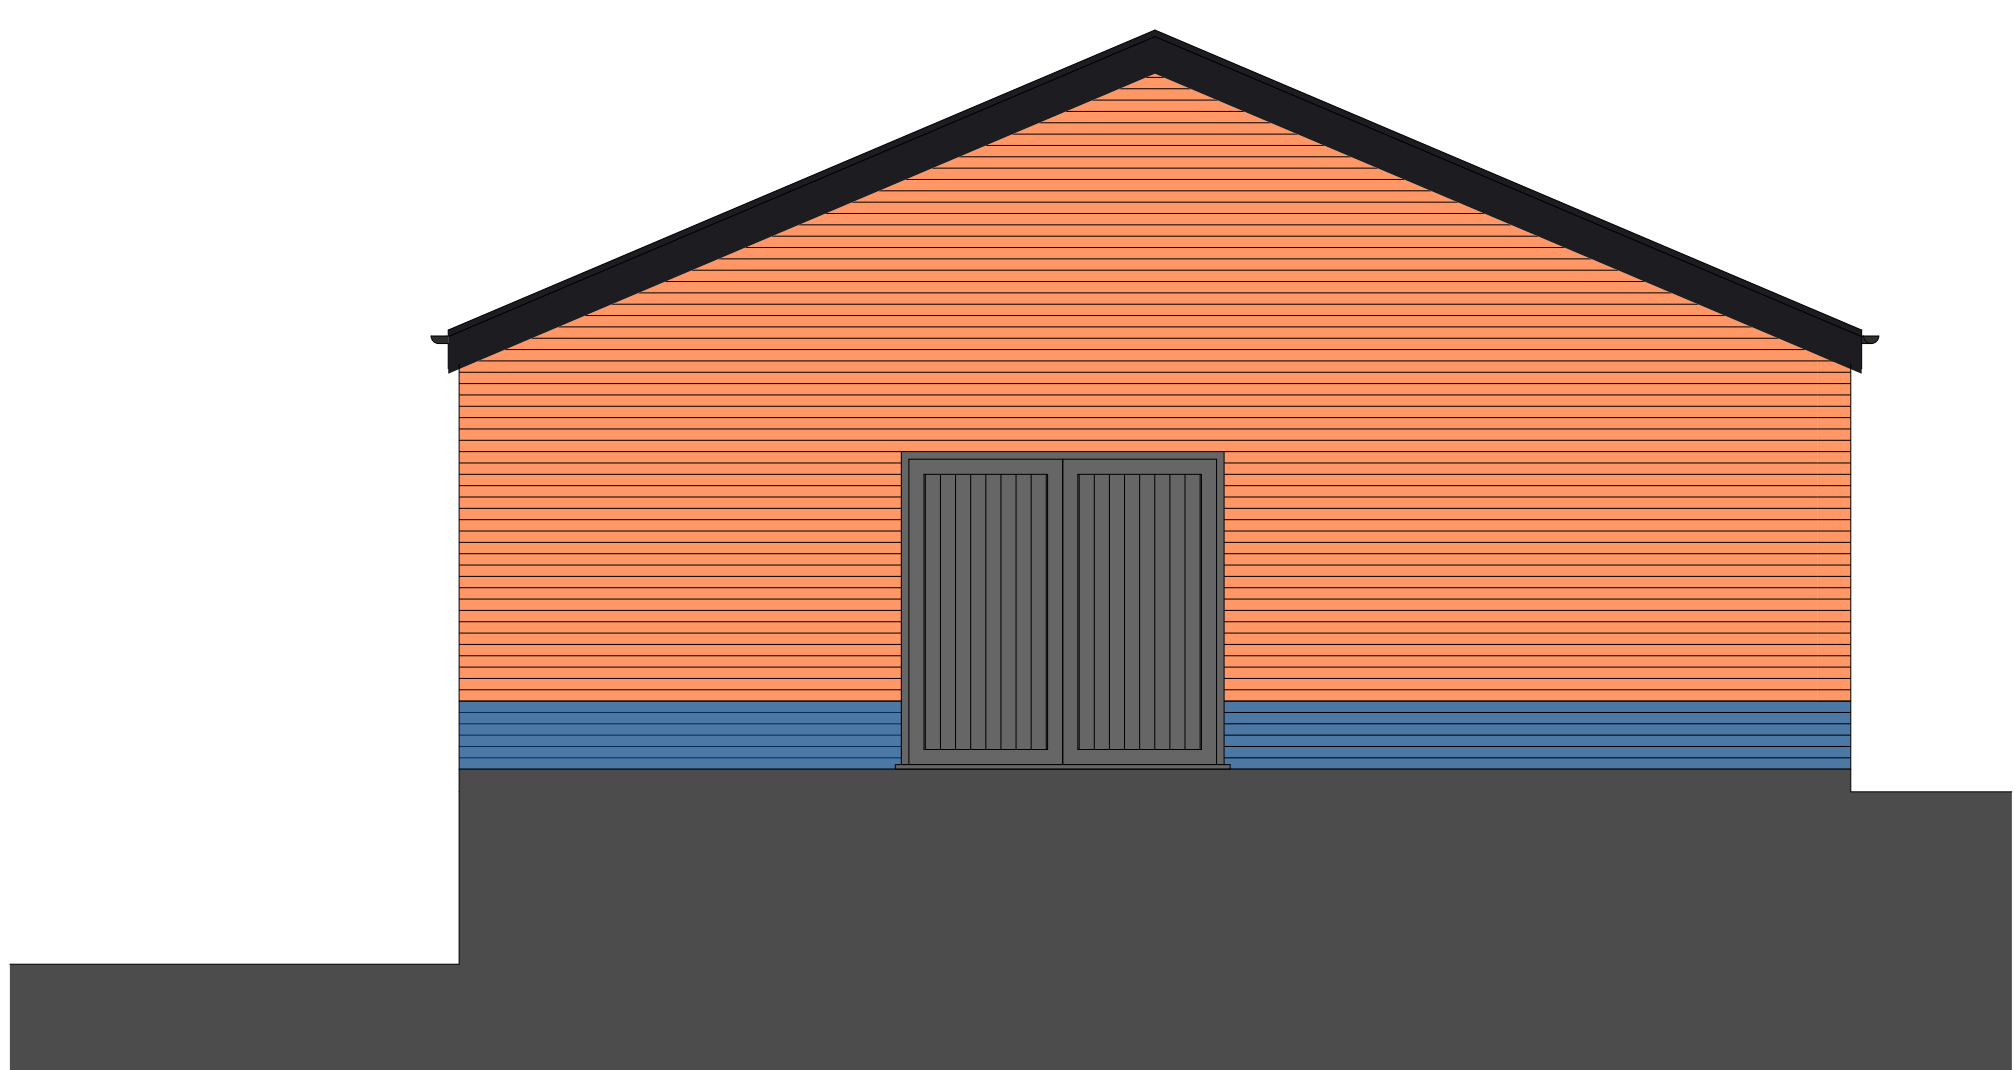

SIDE ELEVATION

1:50

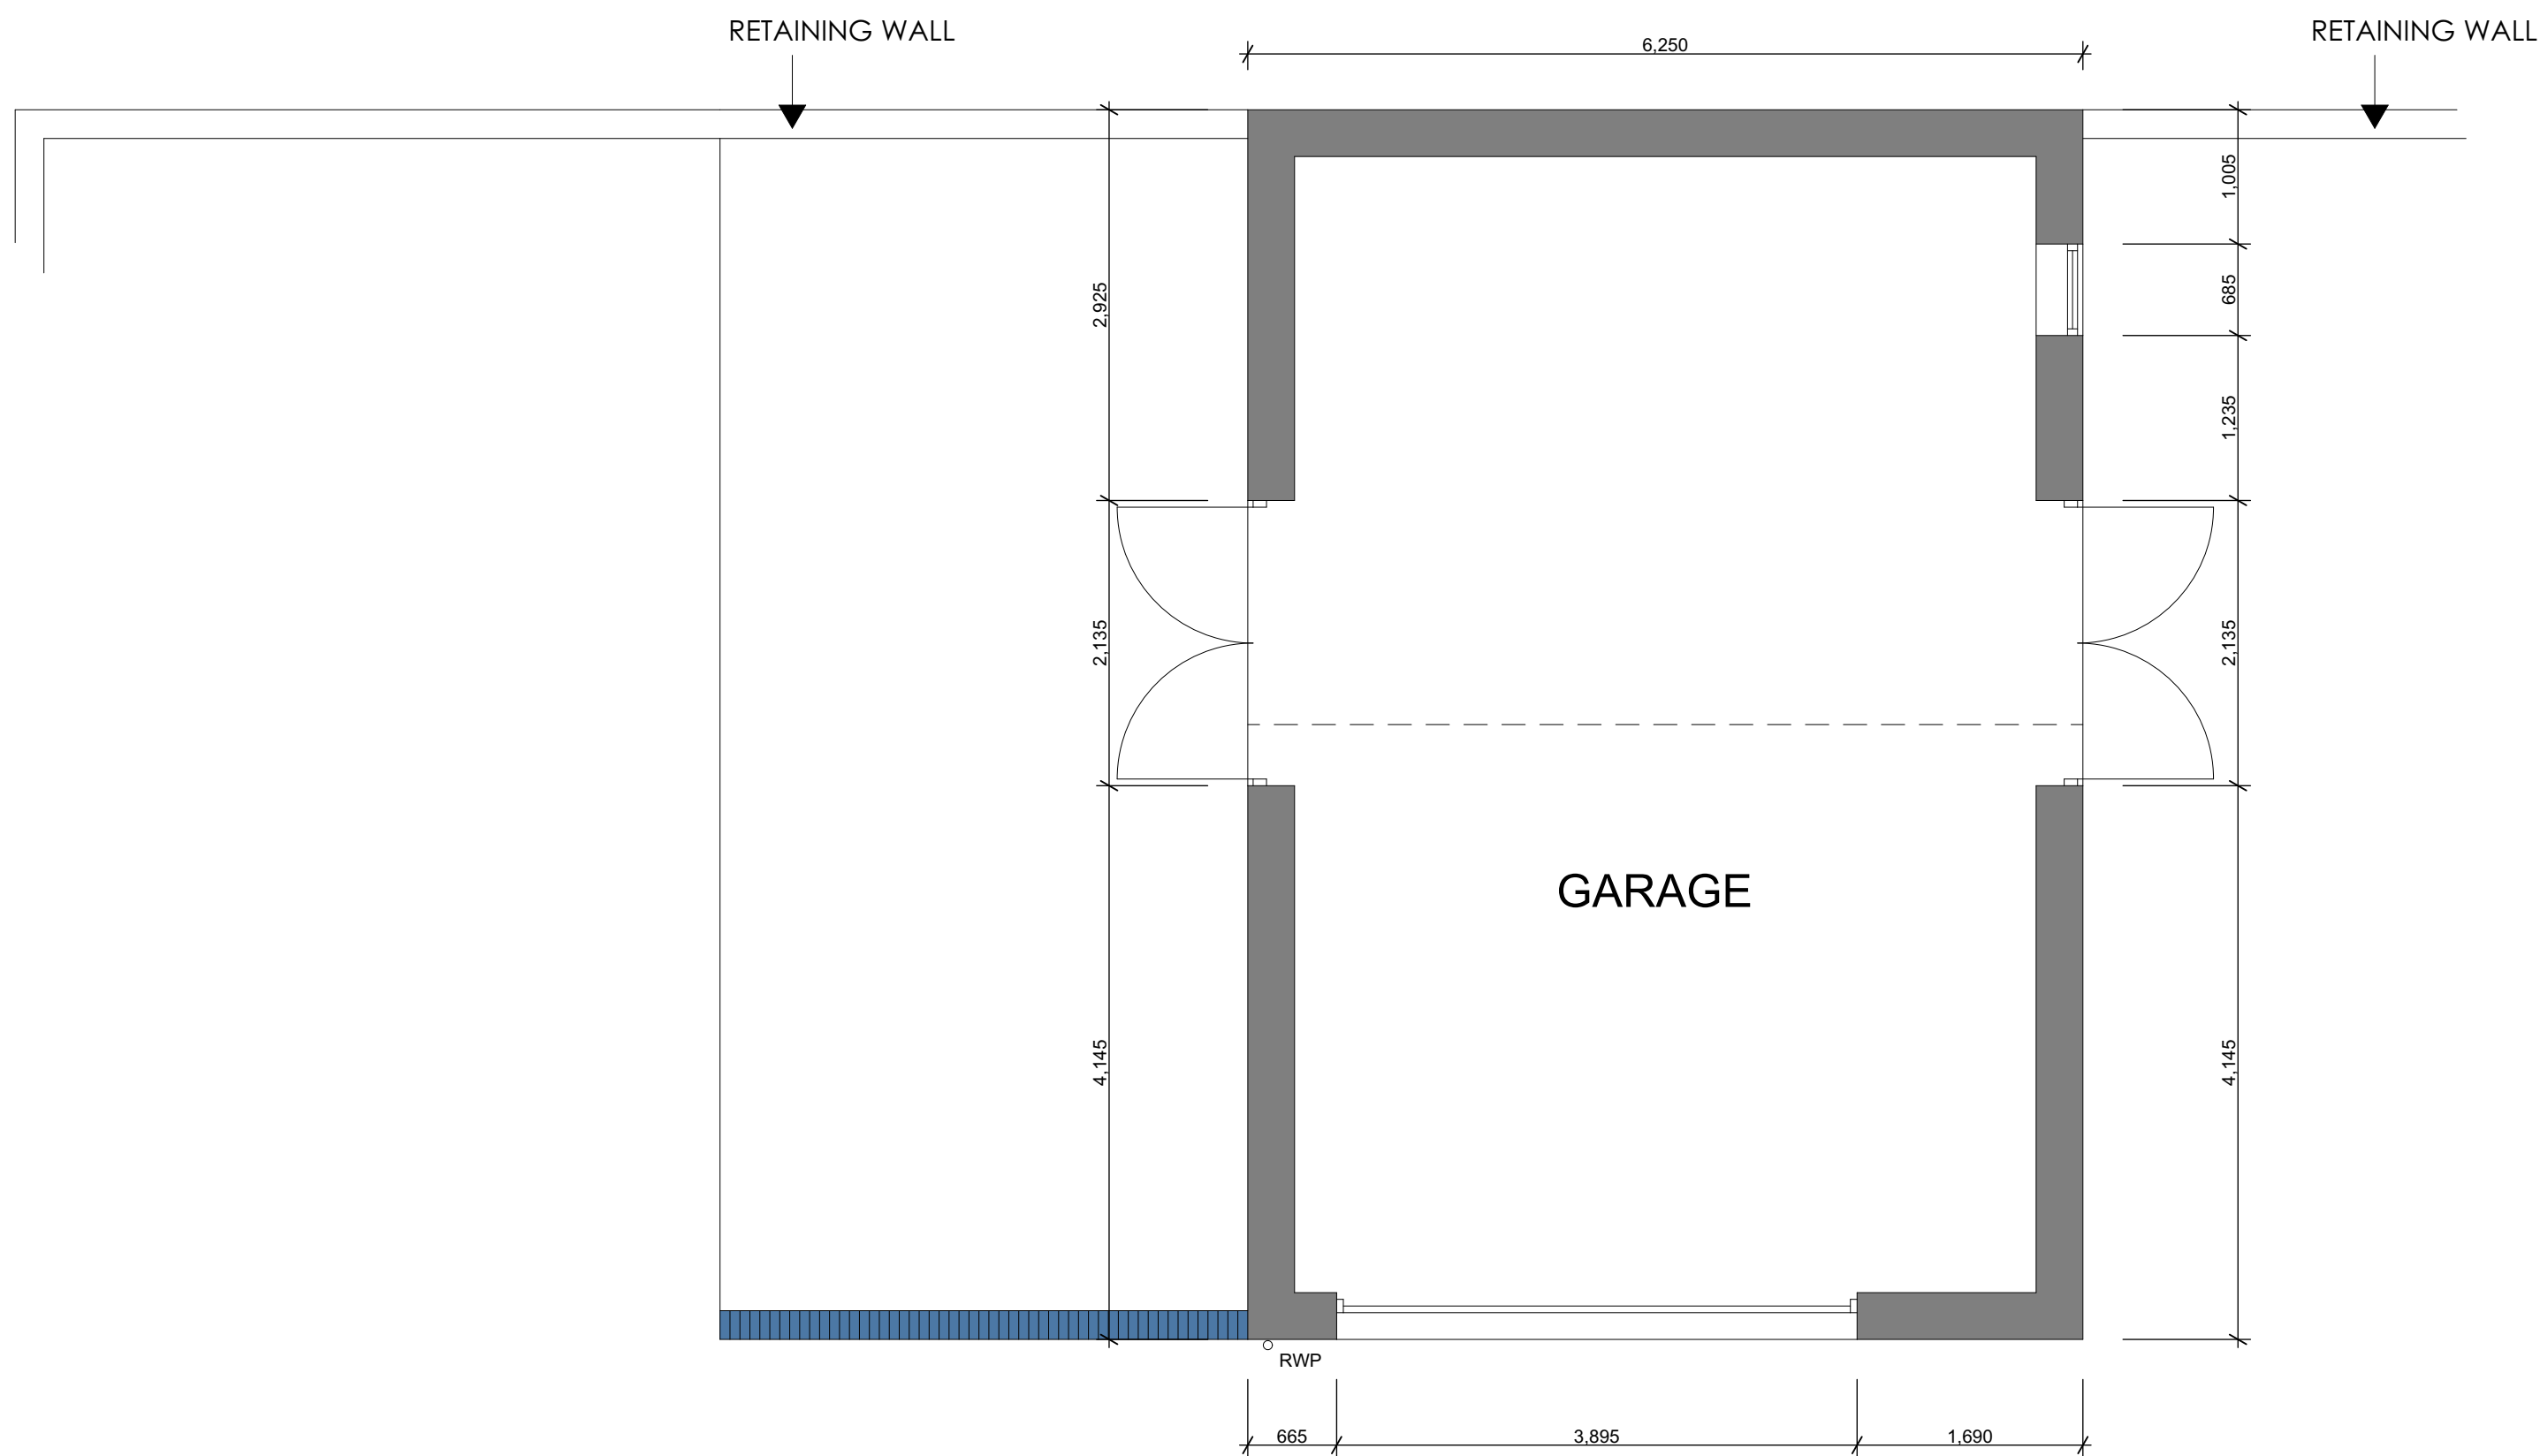

GARAGE PLAN

1:50

Rev ID Date Comment

wood|goldstraw|yorath
ARCHITECTS QUANTITY SURVEYORS CDM CO-ORDINATORS
Churchill House, Regent Road, Stoke on Trent, ST5 5RH
Tel: 01902 208000 Fax: 01902 208112 E-mail: info@woodgoldstraw.co.uk
www.woodgoldstraw.co.uk

Client:
Mrs J A-Jordan

Project:
Proposed Double Garage

Scale:
1:50
Sheet Size:
A0
Drawn:
Date:
07/08/2024

Title:
PROPOSED GARAGE

Drawing Number:
4783 03-03C

CAD File path:
K:\PROJECTS\4783 03-03C\Proposed Double Garage\Design\4783 03-03C.dwg
Design Information:
Copyright: Wood Goldstraw Yorath LLP
Consenters are to check all dimensions on site and refer any discrepancies to the Architects immediately. Do not scale from this drawing.