


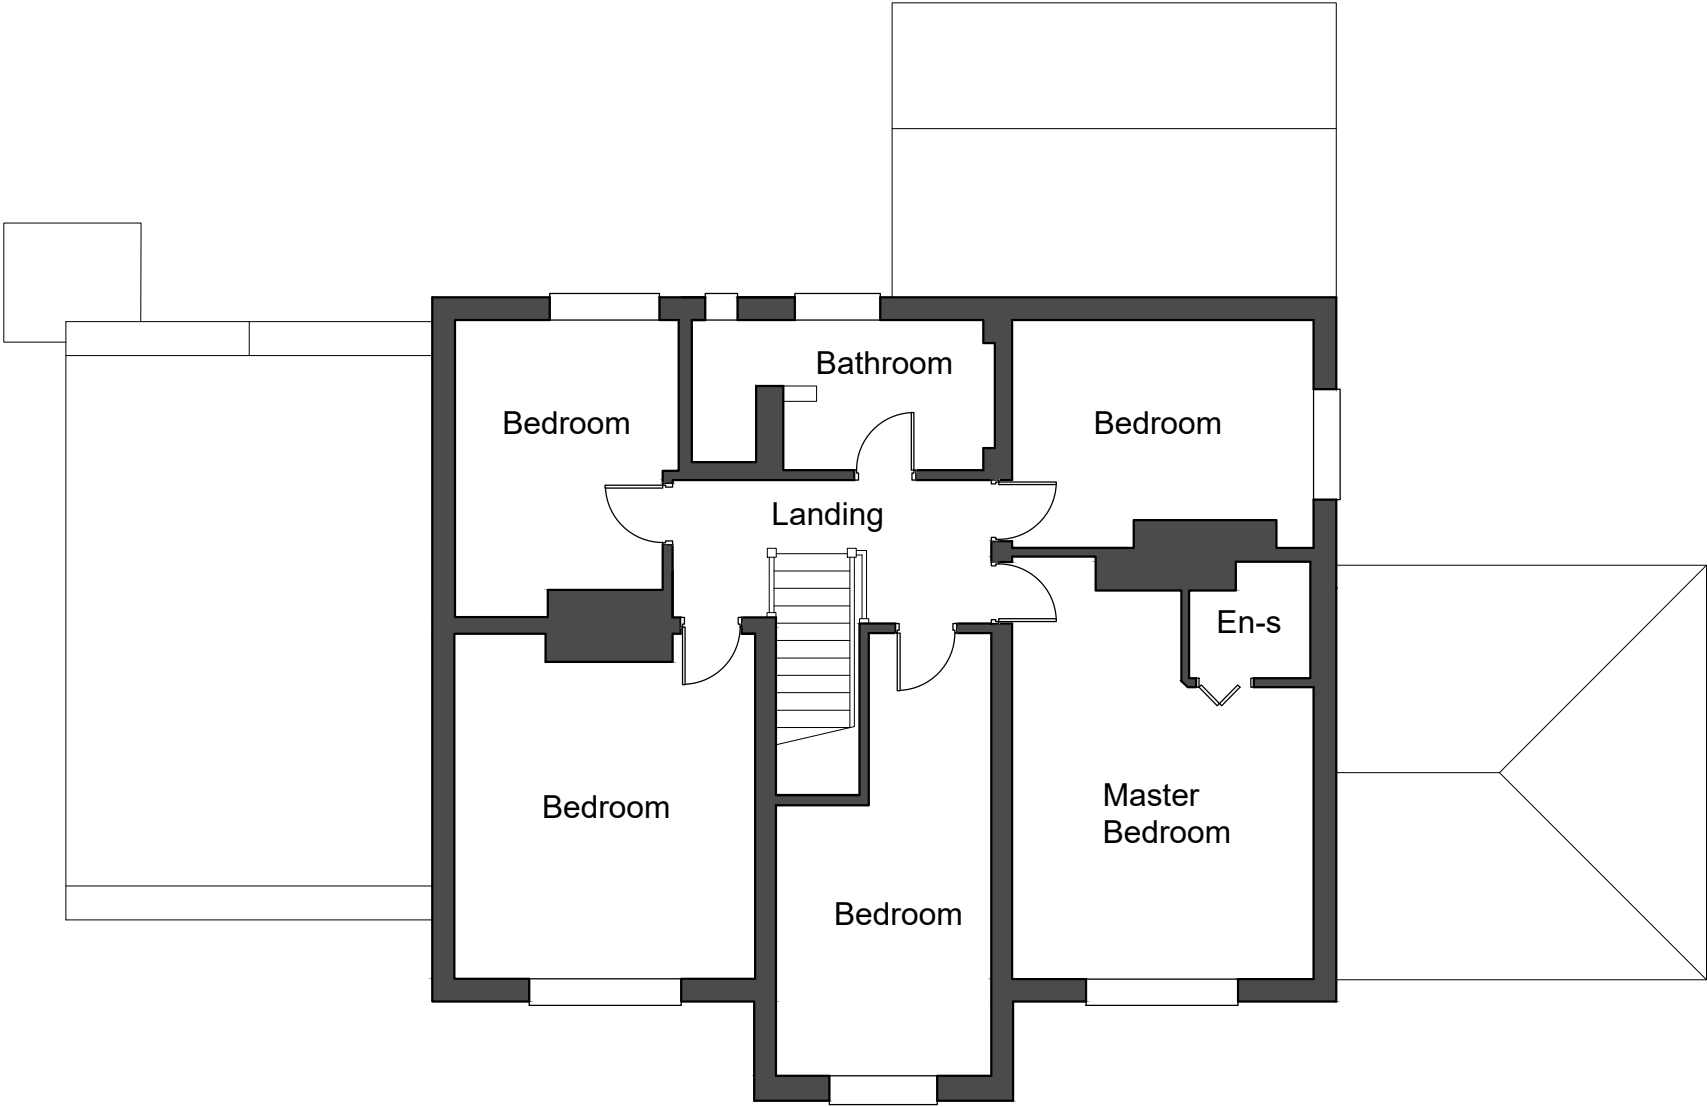

First Floor Plan

0 1 2 3 4 5 m

Scale 1:100

This drawing is copyright and must not be reproduced or copied to any third party without the written permission of DP Architectural Services Ltd. All dimensions must be checked on site. Only figured dimensions to be worked from. Discrepancies must be reported to DP Architectural Services Ltd before proceeding.

DP Architectural Services LTD		Client		Project		Drawings	
The Coach House Preston Road Charnock Richard Chorley, Lancashire PR7 5LH m. 07877 595100 t. 01257 471990 e.dparch69@gmail.com		Mr P & Mrs L Jones		Side extension		First Floor Plan	
		Dunwood Mount		and alterations		As Existing	
		Dunwood Lane		after demolition of			
		Longsdon		attached garage			
		Staffs					
		ST9 9QW					
		Paper size	A3	Job no	27-2023	Drawing no	Ex02
		Date	Dec 2023	Scale	1:100	Revision	.